


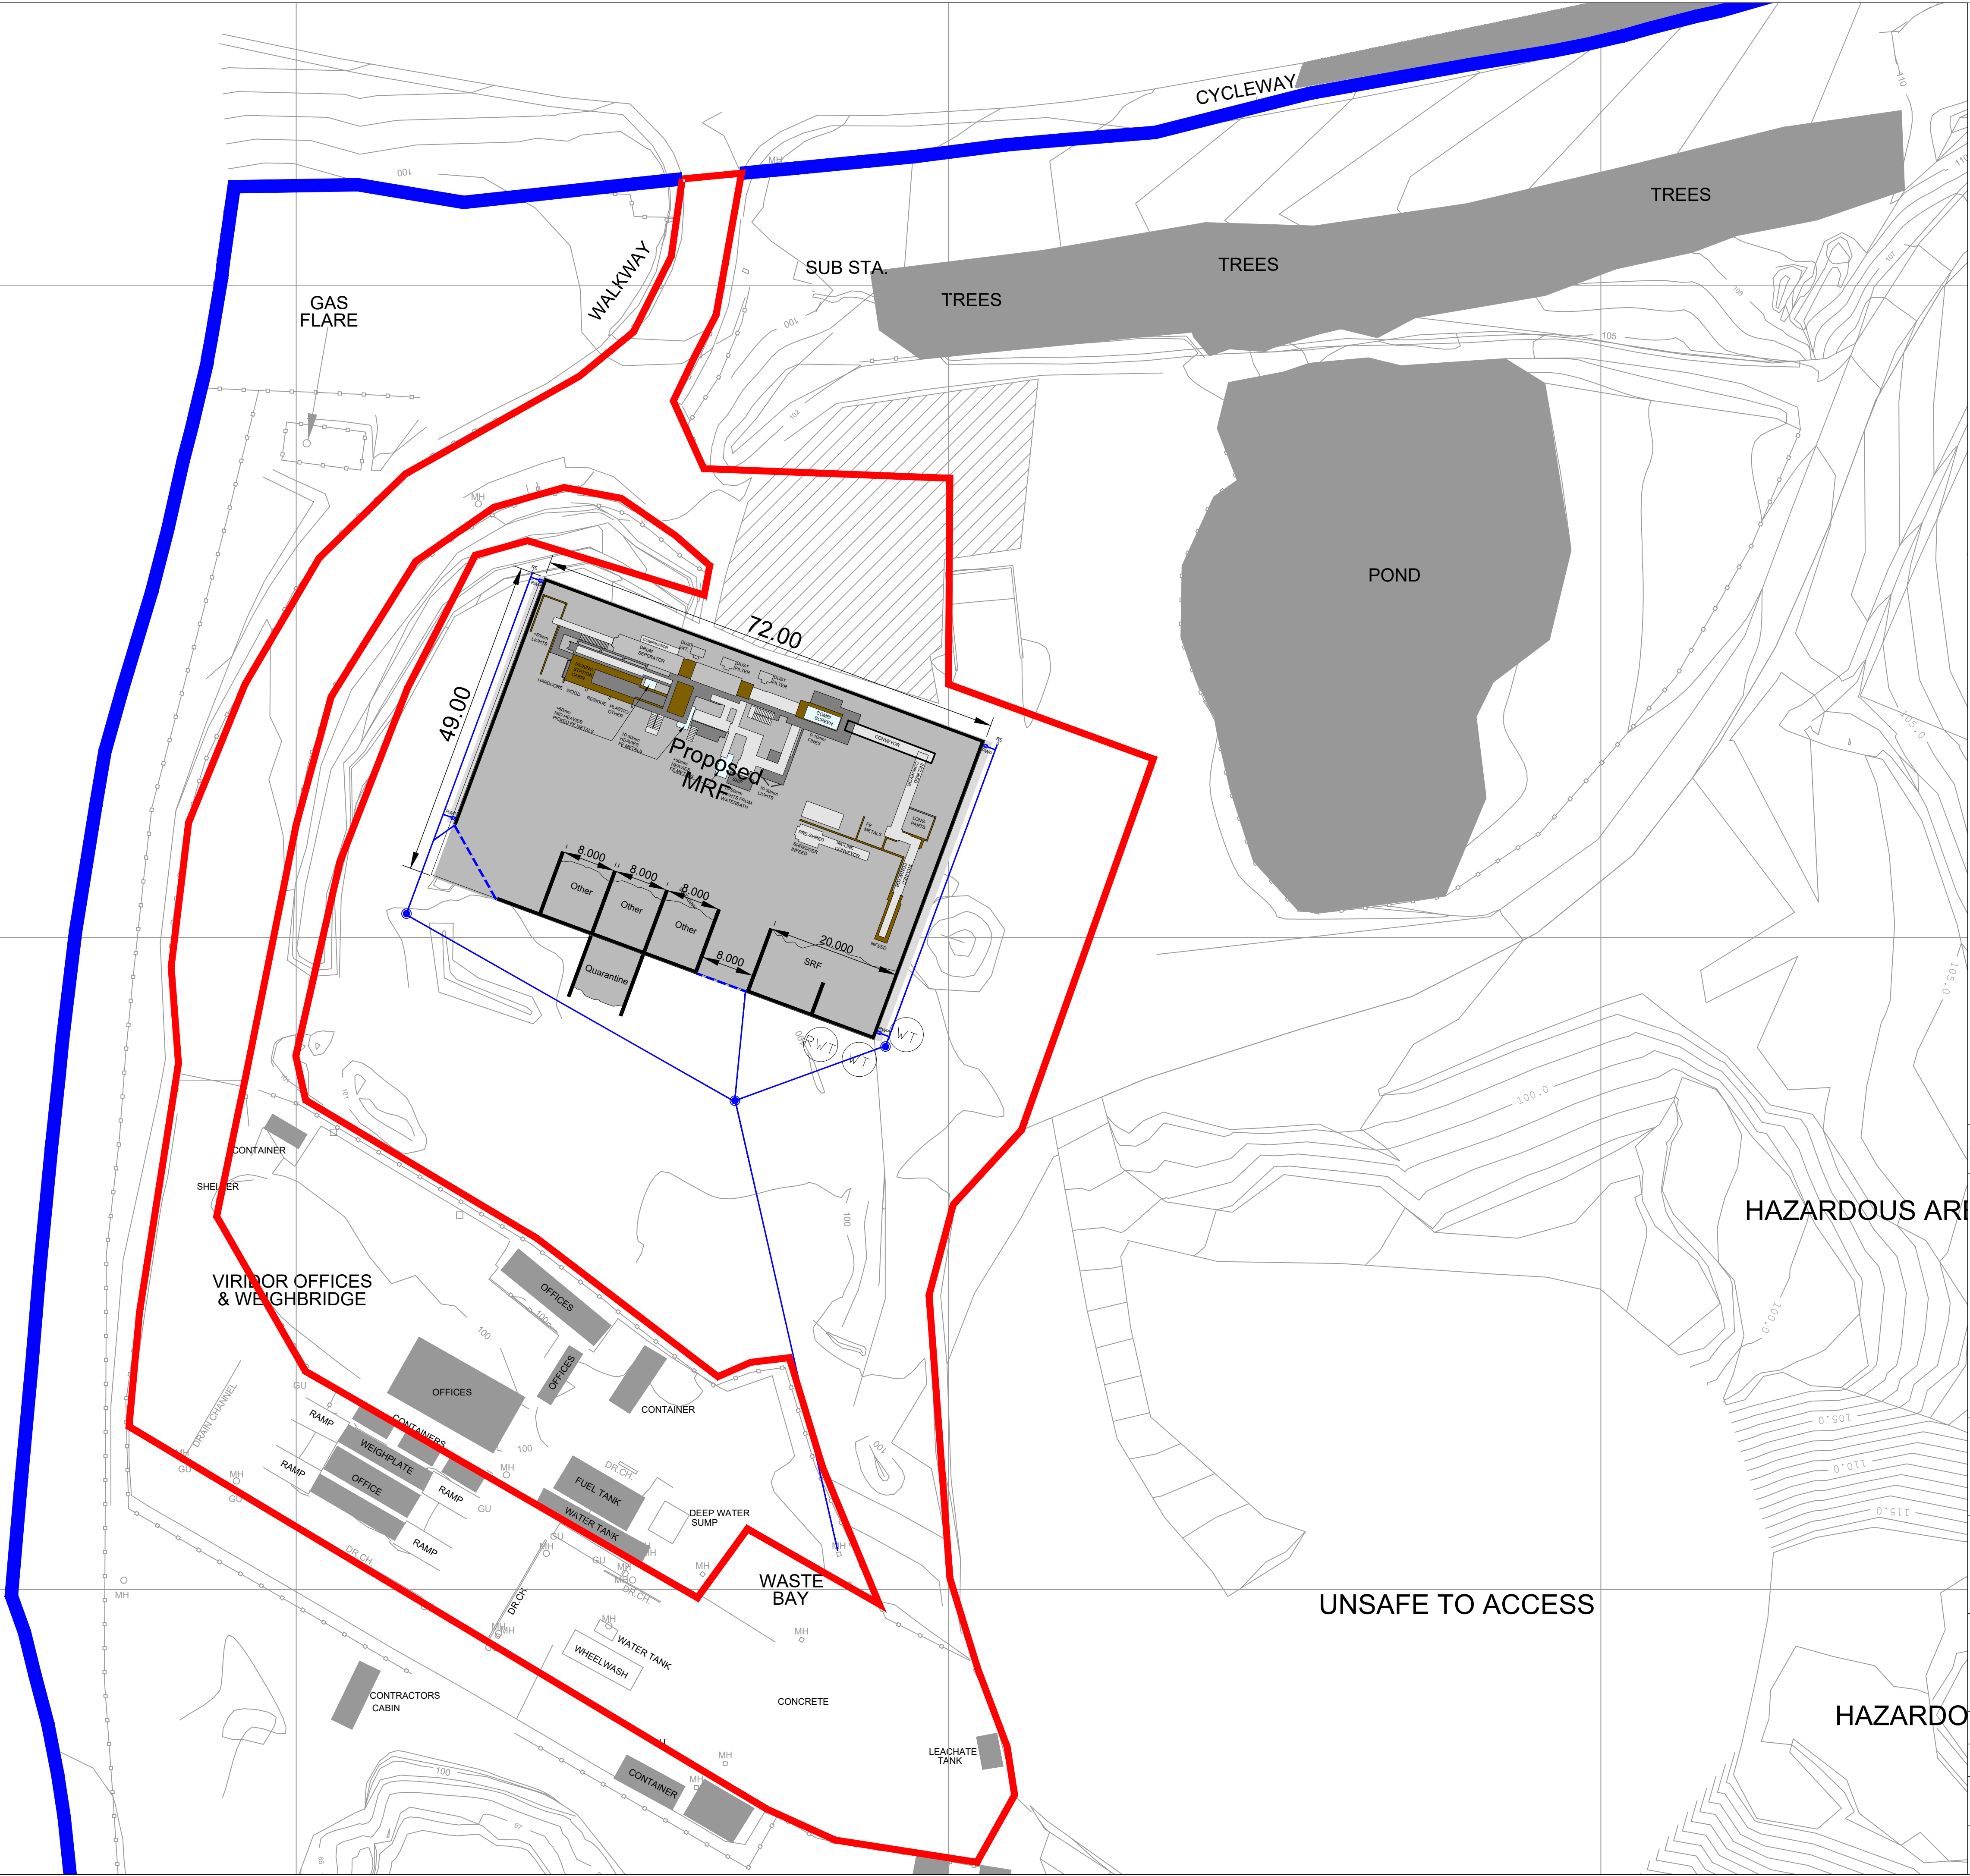

409100N

409000N

408900N



- Notes
1. Survey information provided by Valencia Waste Management Ltd
 2. All dimensions in Metres and all levels in metres Above Ordnance Datum Newlyn.
 3. Do not scale from this drawing.
 4. Any anomalies on this drawing should be brought to the attention of Egniol Consulting Ltd.
 5. Key.

- Land under the control of the Applicant
- Application Site
- 1.2m Width Pedestrian Access.
- Concrete Hardstanding.
- RWP Rainwater Pipe.
- ACO Drain Pipe
- SW Drainage Pipe
- SW Manhole
- Rodding Eye

A	Updated Site Boundary	LE	GR	GR	12.07.23
Rev	Modification	By	Chk	App	Date



Egniol Consulting Limited
Unit 7, Llys Onnen, Ffordd y Llyn
Parc Menai, Bangor,
LL57 4DF
Telephone: 01248 355996
Email: info@egniol.com

Valencia Waste
Management Ltd

Pilsworth Landfill Site

Drainage Outline Plan

Drawn by	Checked by	Approved by
LE	GOJR	RK
Date	Date	Date
16.05.23	16.05.23	18.08.23
Status	Scale @ A1	
DRAFT		1:500

Drawing Number	Revision
ECL.9595.D01.005	-

CAD File Ref: P:\9595 Pilsworth South MRF Design & Planning\EA\CAD & BIM Drawings\Current Working Drawings\ECL.9595.D01.005.dwg