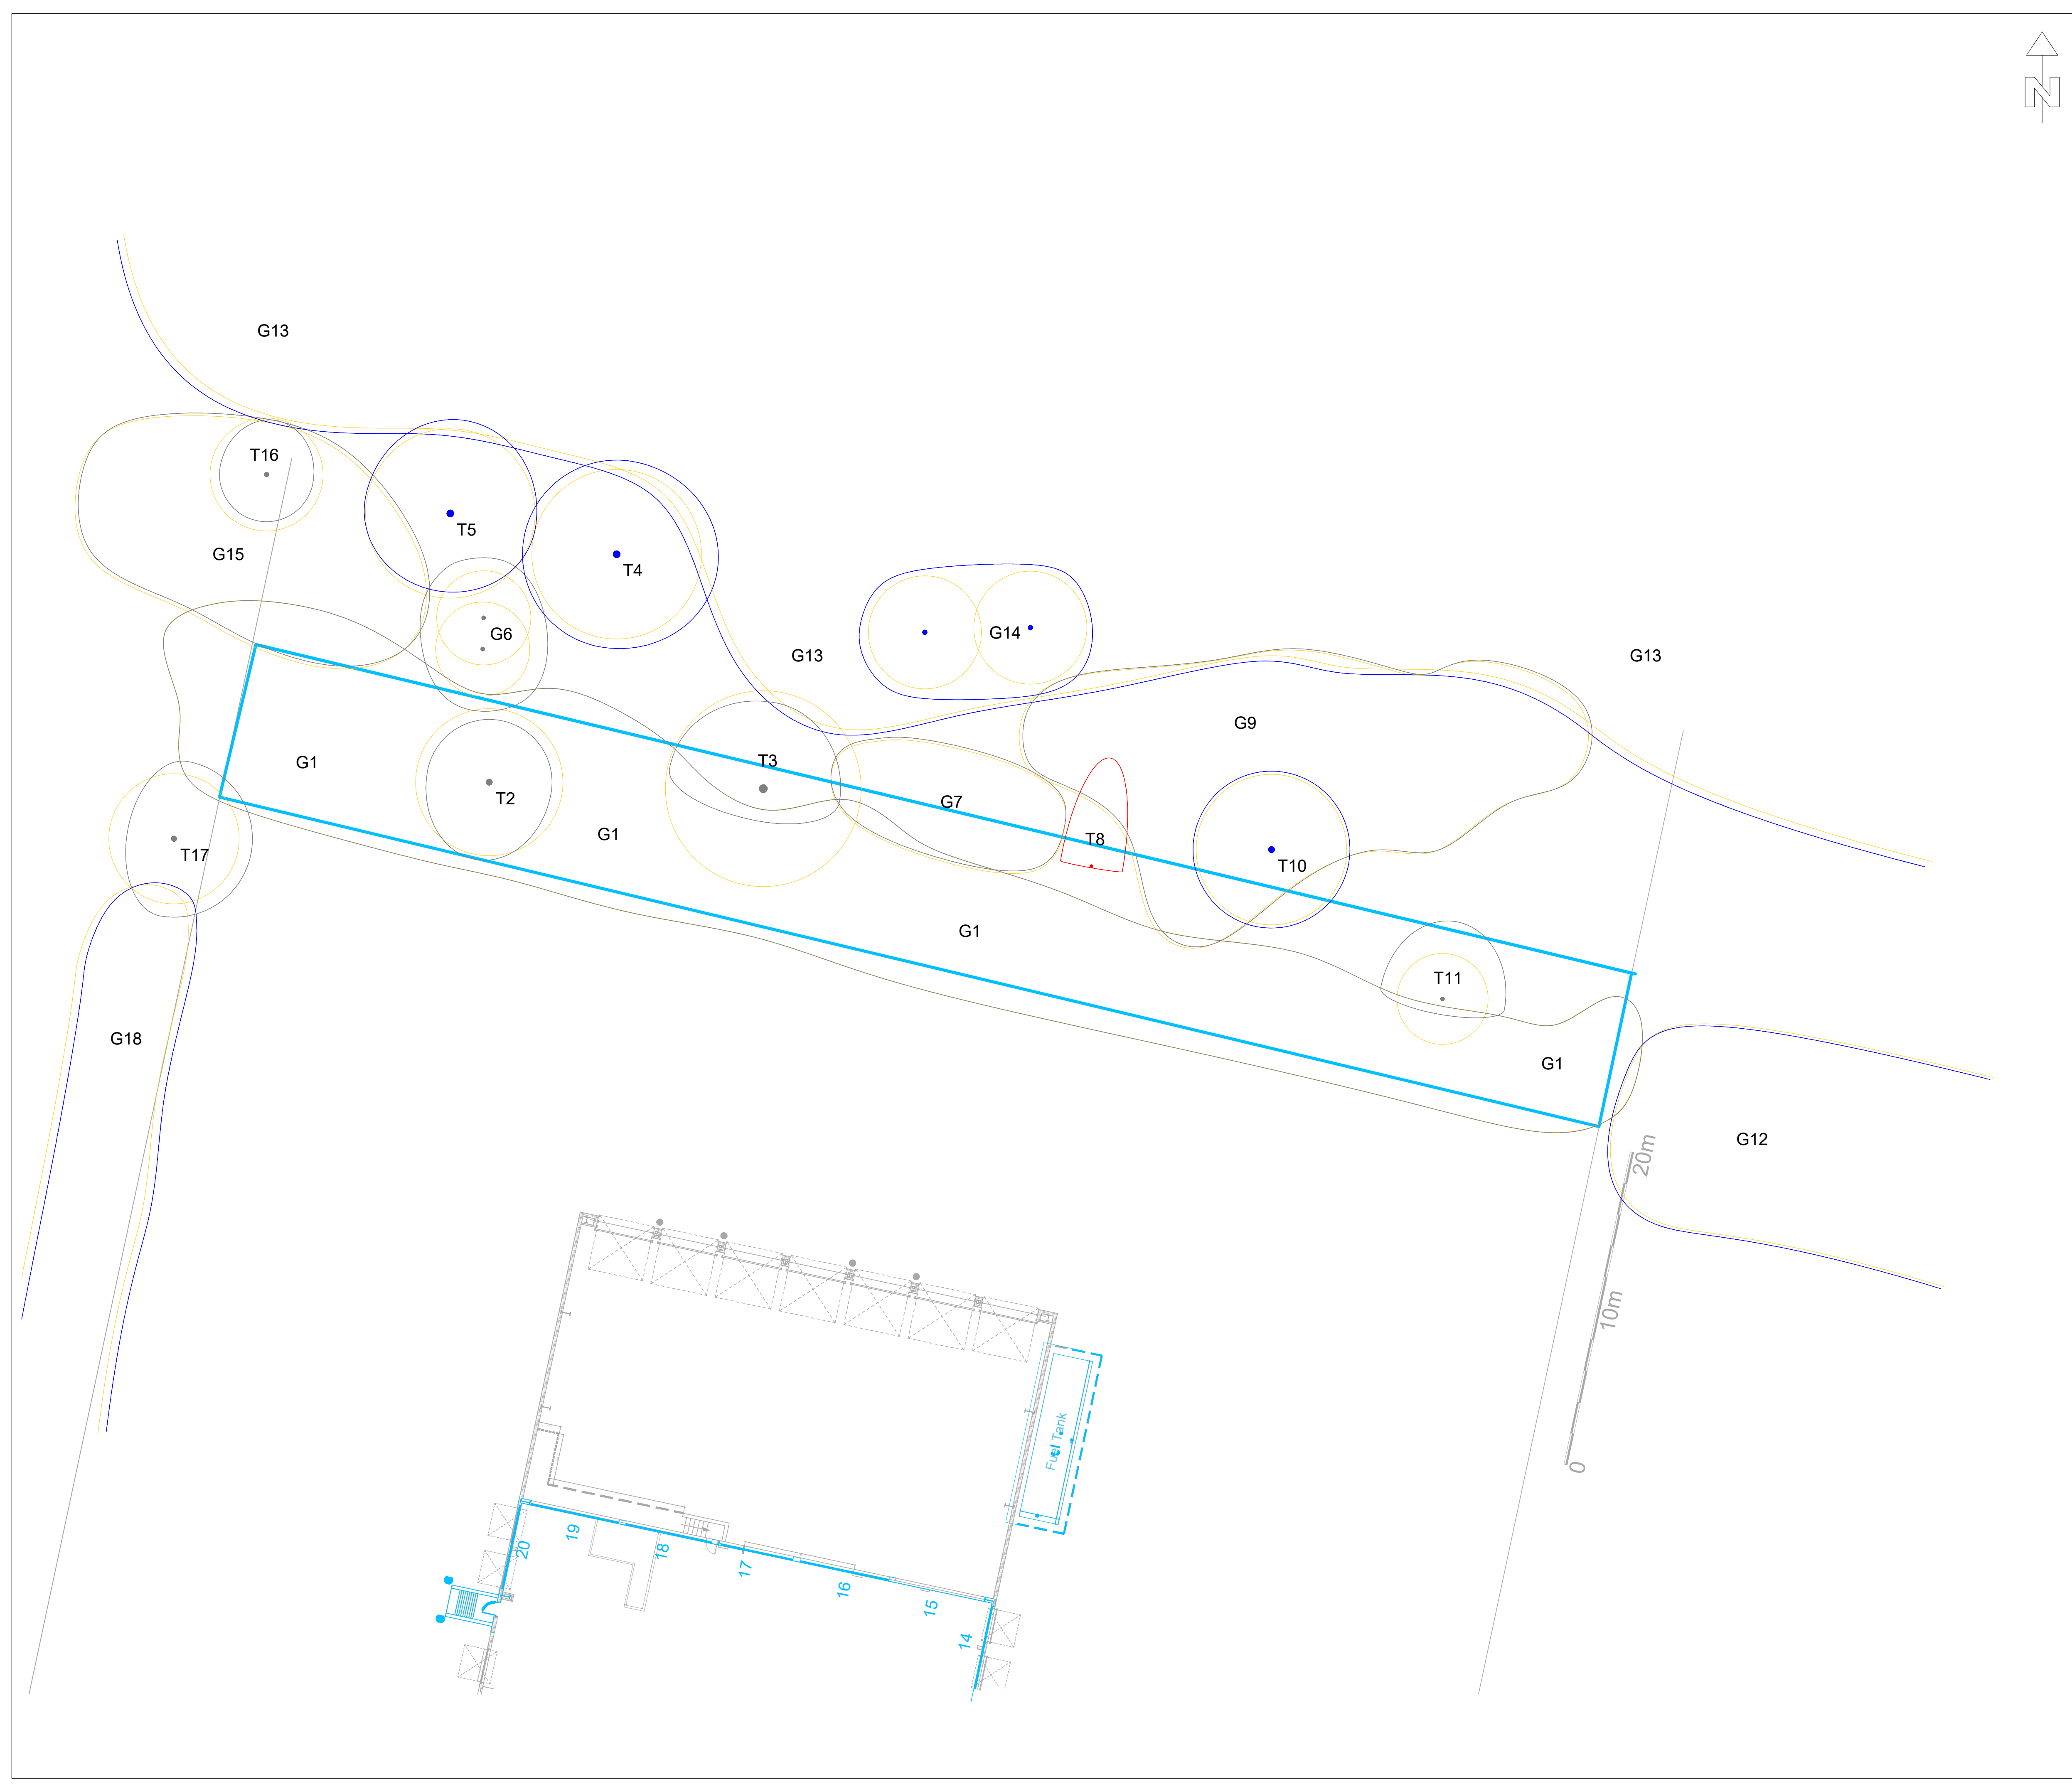


T	G	H	W	S
INDIVIDUAL TREE	GROUP OF TREES	HEDGEROW	WOODLAND GROUP	SHRUB

	EXISTING LAYOUT
	PROPOSED LAYOUT

PROPOSED TREE WORKS	
	TREE PROPOSED FOR RETENTION
	TREE PROPOSED FOR PRUNING
	TX, GX & HX
	TREE PROPOSED FOR REMOVAL (ARBORICULTURAL REASONS)
	TX, GX & HX
	TREE PROPOSED FOR REMOVAL (TO ENABLE DEVELOPMENT)
	TX, GX & HX

Please refer to Appendix 1 of the Arboricultural Impact Assessment for details on tree condition and proposed works.

	ROOT PROTECTION AREA (RPA)
--	----------------------------

The Root Protection Area (RPA) is a layout design tool highlighting the underground tree constraints. Along with the tree stem and branches the RPA must be considered prior to and during development.

TREE PROTECTION MEASURES	
	TEMPORARY PROTECTIVE BARRIER Refer to Appendix 4 of the Arboricultural Impact Assessment for specification details.
	RPA WITHIN PROPOSED WORKING AREA
	TX, GX & HX
	RPA WITHIN PROPOSED HARD SURFACE
	TREE No. (POTENTIAL PERCENTAGE OF RPA AFFECTED) TX (X%), GX (X%) & HX (X%)
	RPA WITHIN PROPOSED FOUNDATIONS
	TREE No. (POTENTIAL PERCENTAGE OF RPA AFFECTED) TX (X%), GX (X%) & HX (X%)

Please refer to Section 3 of the Arboricultural Impact Assessment for details on potential impacts.

Written consent must be obtained from Godwins Arboricultural Limited before copying or using the data within this drawing other than for the purpose it was originally supplied.
Do not scale from this drawing.

GODWINS ARBORICULTURAL LIMITED		
www.godwins.co.uk	17 Wood Street	
info@godwins.co.uk	Bolton	
0800 030 4045	BL1 1EB	

PROJECT TITLE:		
DX Freight, Geodis Bldg, Roach Bank Rd, Bury, BL9 8RQ		
DRAWING TITLE:	SCALE:	ISSUE DATE:
TREE PROTECTION PLAN	1:200 @ A1	25.07.22
DRAWING NUMBER:	REVISION:	DRAWN BY:
TPP.13496	.01	RG