



Studio Charrette will not be responsible for any principal designer duties under CDM 2015.
No site work is to be carried out until permissions are in place. Site searches to be carried out before any works to site.
All structural elemental/associated calculations to be confirmed and provided by structural engineer.


NOTES:
This drawing is not a working drawing, and is only for the purpose of the following:
A. Planning Submission
B. Building Regulations Submission
The main contractor is responsible for obtaining the best design of any discrepancy on, or between, the drawings and any other relevant documents.
All existing walls, foundations and drains or other structures shall be to be removed prior to removal.
Any existing walls to be removed are to be confirmed prior to removal.
Boundaries, angles, and dimensions are to be checked by the main contractor prior to work commencing.
Vertical dimensions only to be used from this drawing. If it should be used from the main drawing for confirmation.

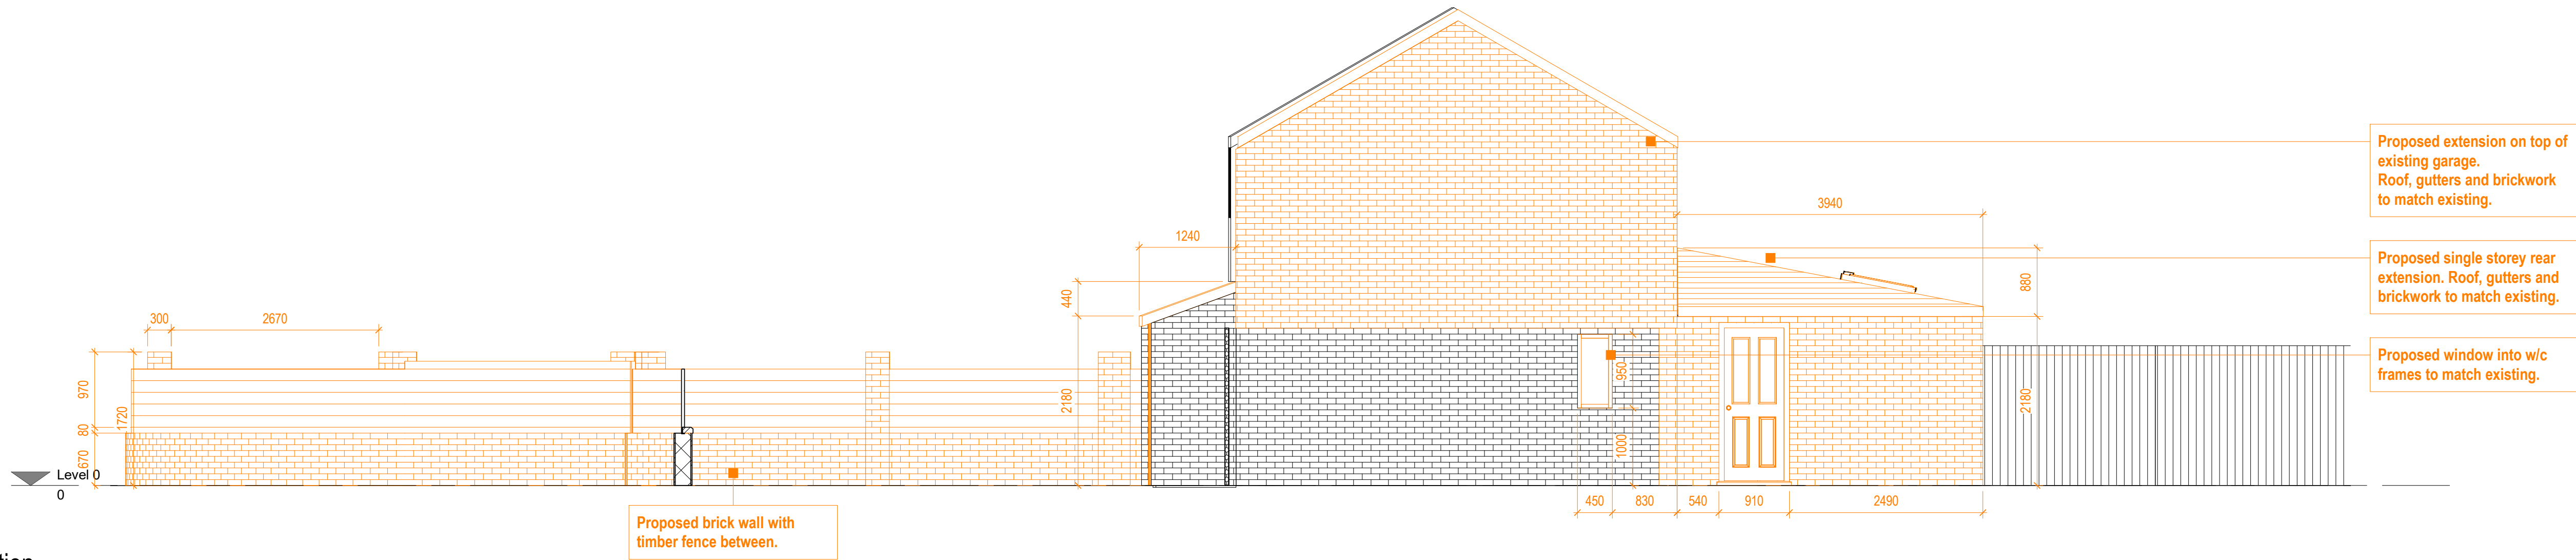

2 Proposed Side 1 Elevation
1 : 50

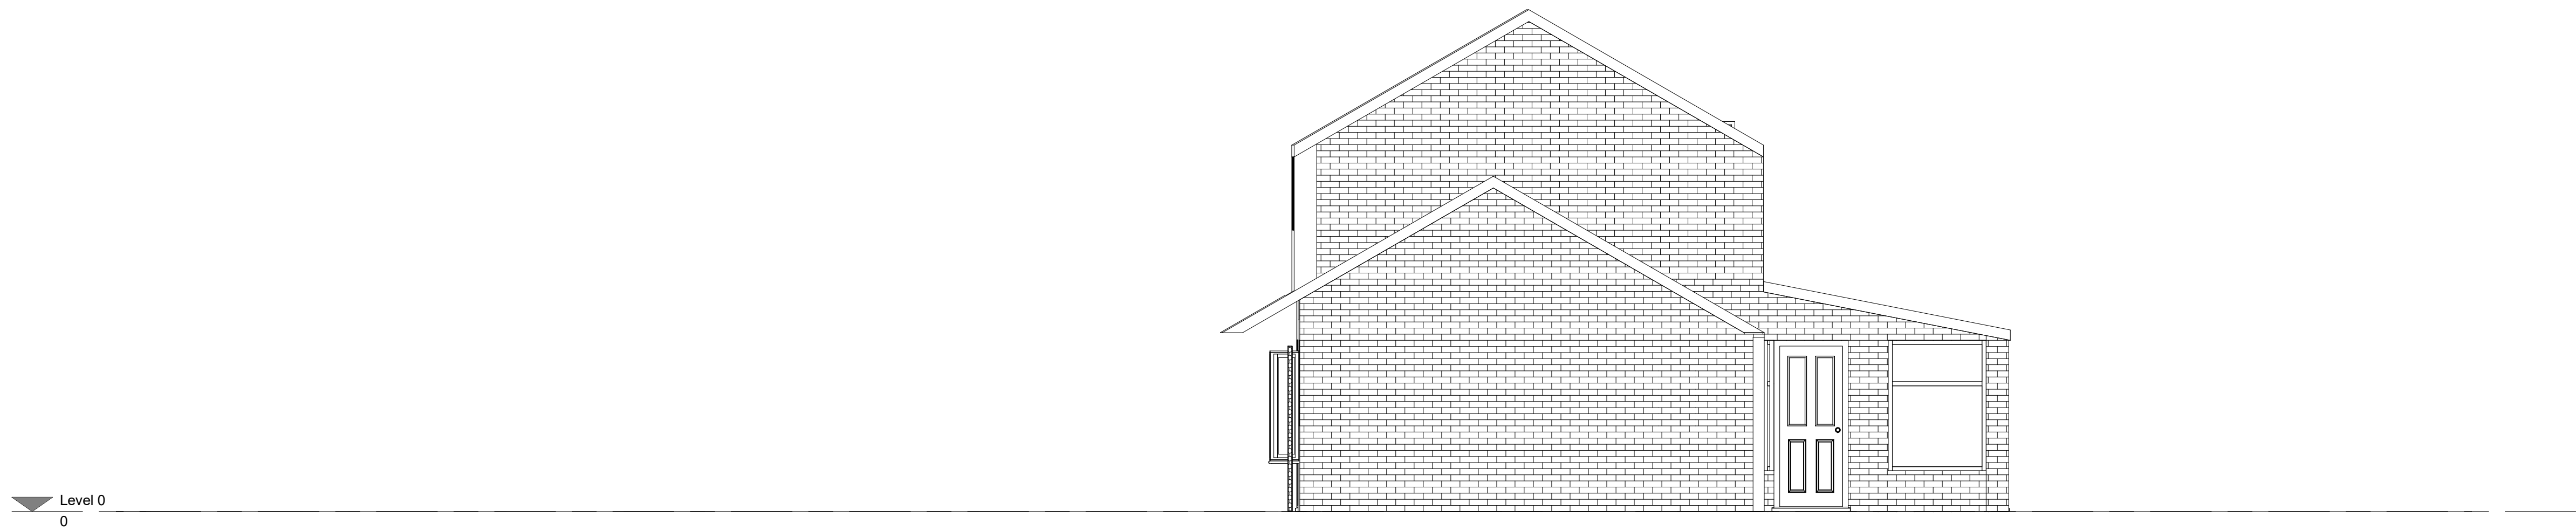

1 Existing Side 1 Elevation
1 : 50

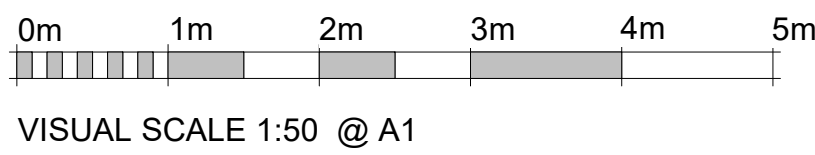

STUDIO CHARRETTE	
