




1 Level 1 - Proposed  
1 : 50

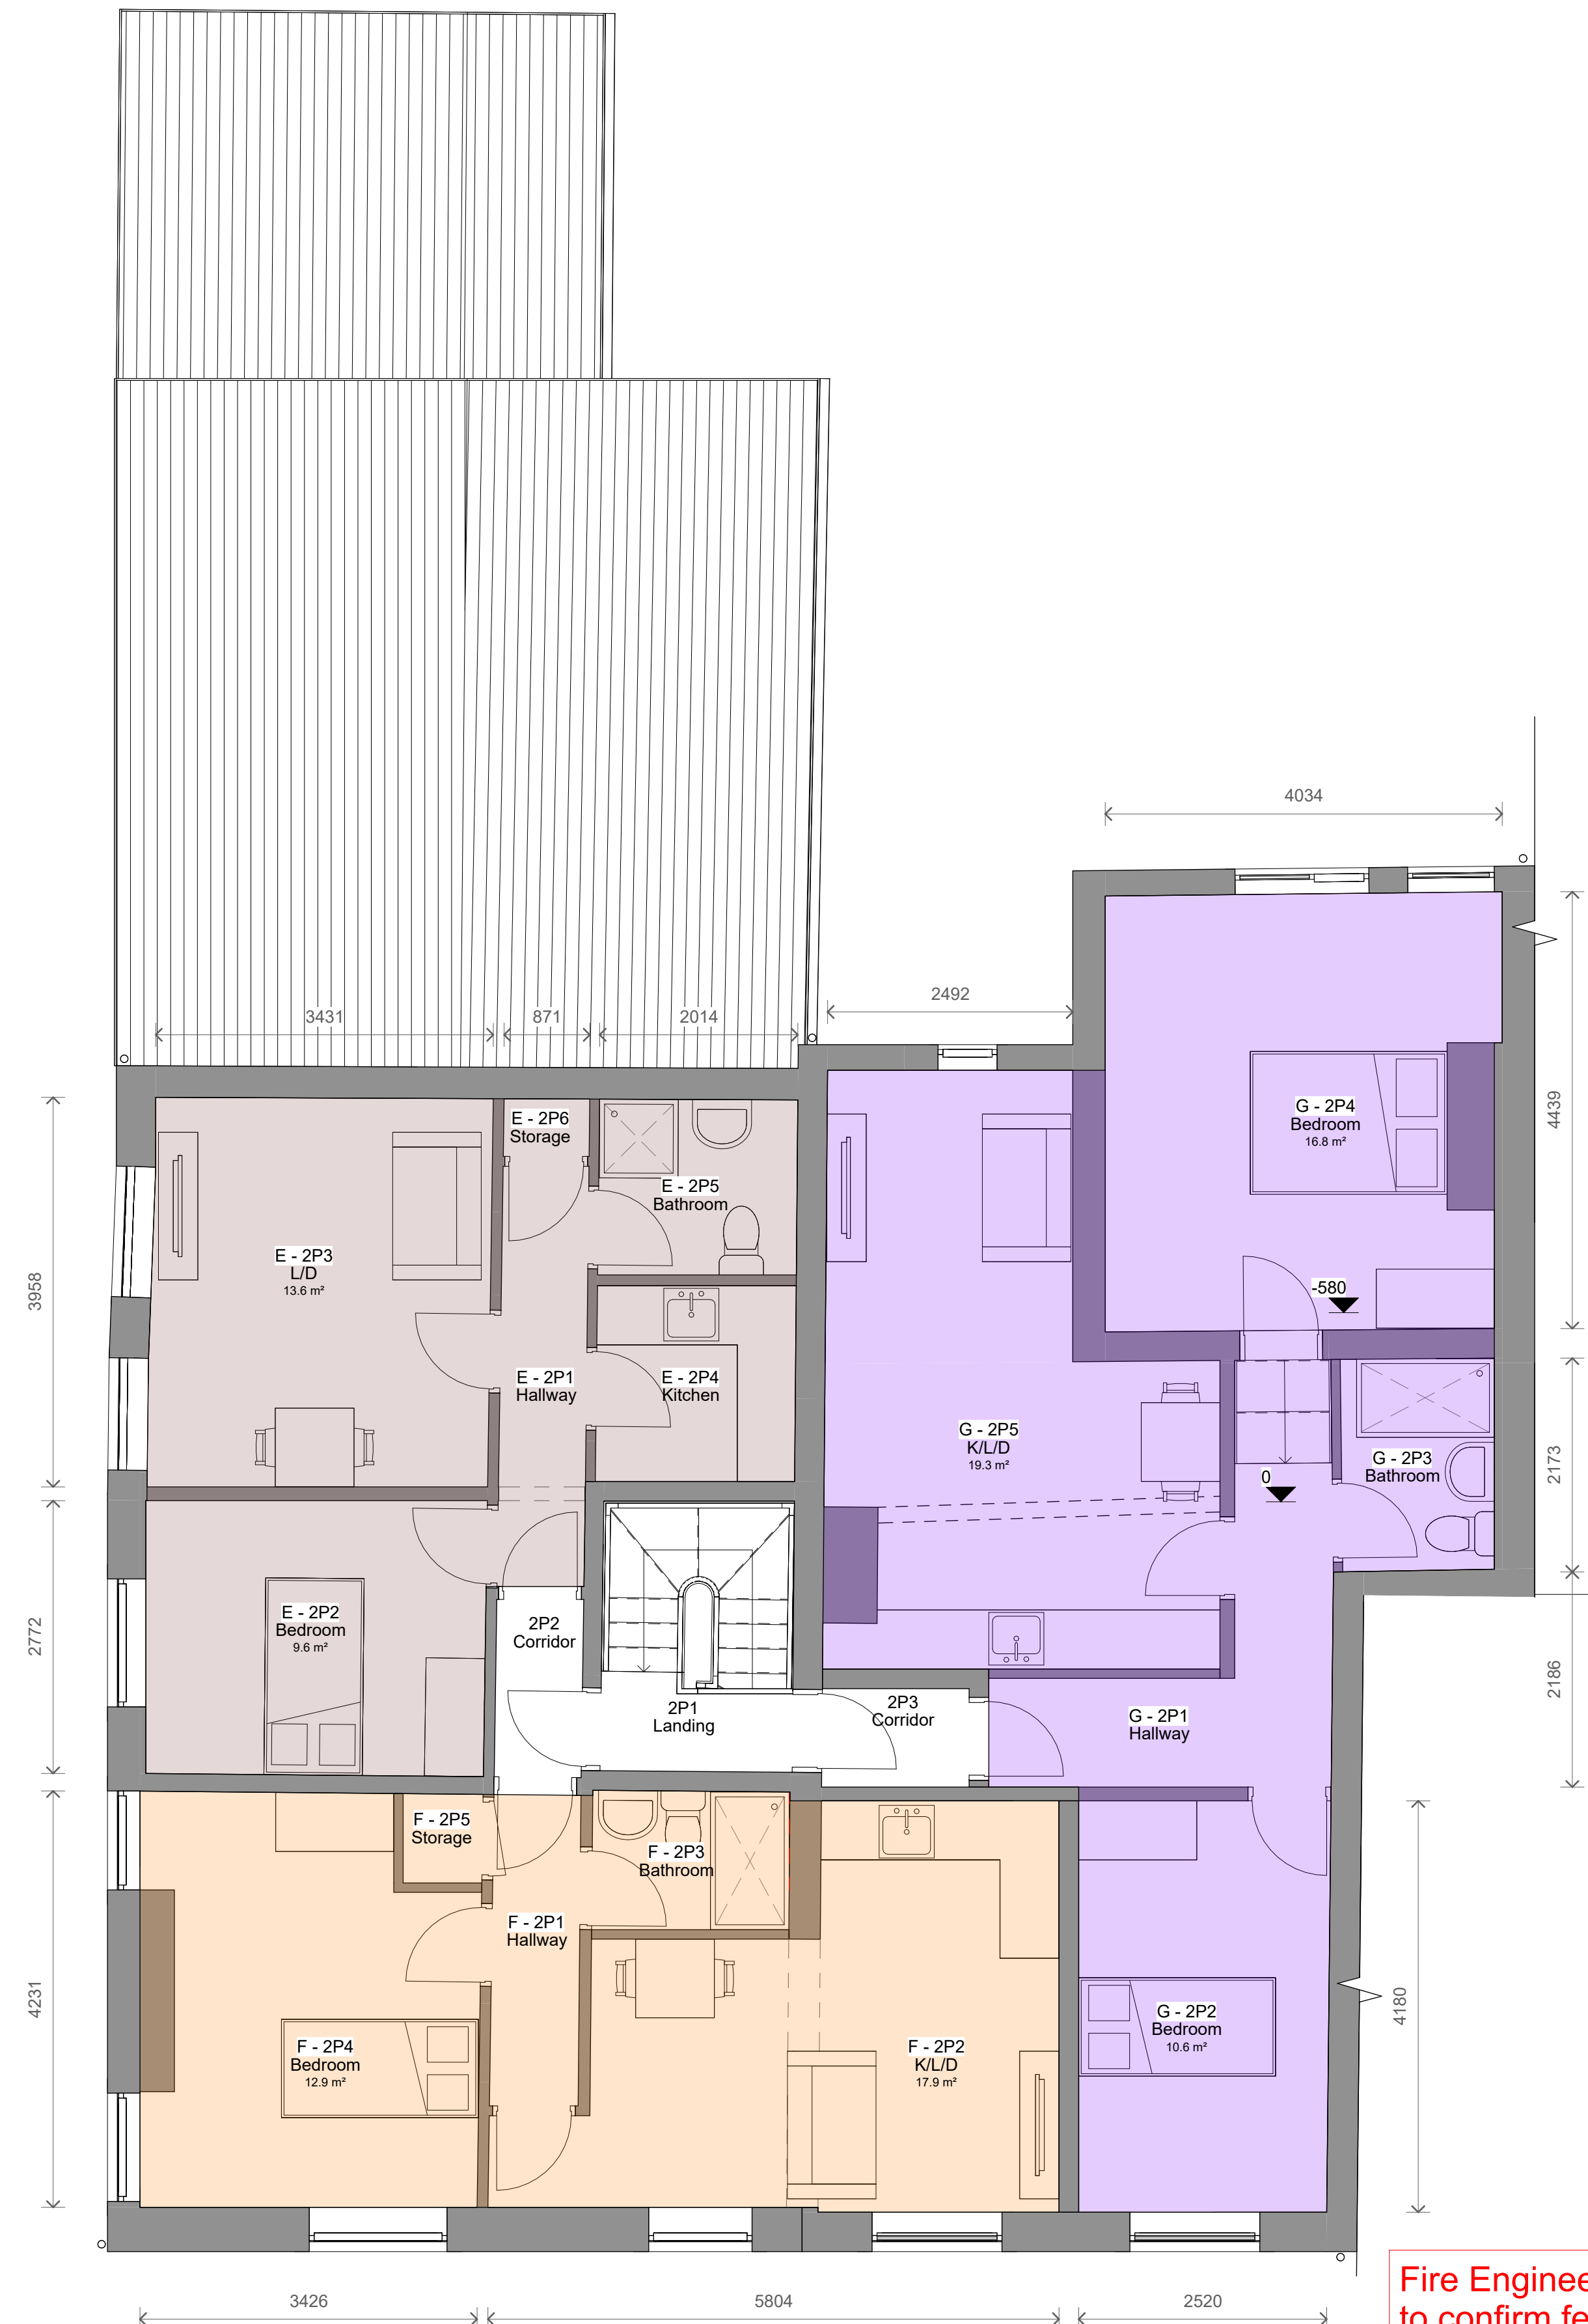


2 Level 2 - Proposed  
1 : 50

### KEY

- Apartment A - 37m<sup>2</sup> - 1B/1P
- Apartment B - 37m<sup>2</sup> - 1B/1P
- Apartment C - 39m<sup>2</sup> - 1B/1P
- Apartment D - 38m<sup>2</sup> - 1B/1P
- Apartment E - 37m<sup>2</sup> - 1B/1P
- Apartment F - 39m<sup>2</sup> - 1B/1P
- Apartment G - 62m<sup>2</sup> - 2B/3P

**Grand Total - 7 Apartments**

Fire Engineer is required  
to confirm feasibility of  
the proposal

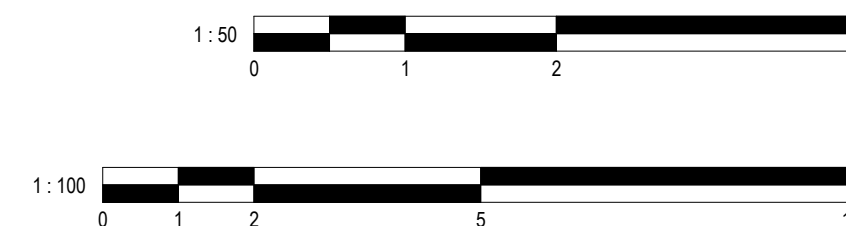

| No. Description   |                | Date                      | Initial |
|---|----------------|---------------------------|---------|
| PROJECT   |                | 14,16 Bolton Street, Bury |         |
| TITLE   |                | Proposed Plans            |         |
| STATUS   |                | DESIGN                    |         |
| DRAWN BY   | DATE           | SCALE (@ A1)              |         |
| JB   | 14/07/2025     | 1 : 50                    |         |
| PROJECT NUMBER   | DRAWING NUMBER | REV                       |         |
| GSS25083.2   | 003B           |                           |         |
| GOLD SKETCH   |                |                           |         |
| S T U D I O S   |                |                           |         |
| www.goldsketch.co.uk info@goldsketch.co.uk 0161 792 9595   |                |                           |         |
| NOTES<br>© COPYRIGHT - ALL RIGHTS RESERVED.<br>THIS DRAWING SHALL NOT BE REPRODUCED WITHOUT PRIOR WRITTEN CONSENT.<br>DRAWING TO BE USED FOR THE STATUS INDICATED ONLY.<br>ALL DIMENSIONS AND SETTING OUT SHALL BE CHECKED AND CONFIRMED ON SITE. ANY DISCREPANCIES TO BE REPORTED TO THE<br>LEGISLATION RELEVANT CODES OF PRACTICE AND BRITISH STANDARDS. ALL DIMENSIONS ON THIS DRAWING ARE IN MILLIMETRES UNLESS<br>OTHERWISE STATED. |                |                           |         |