



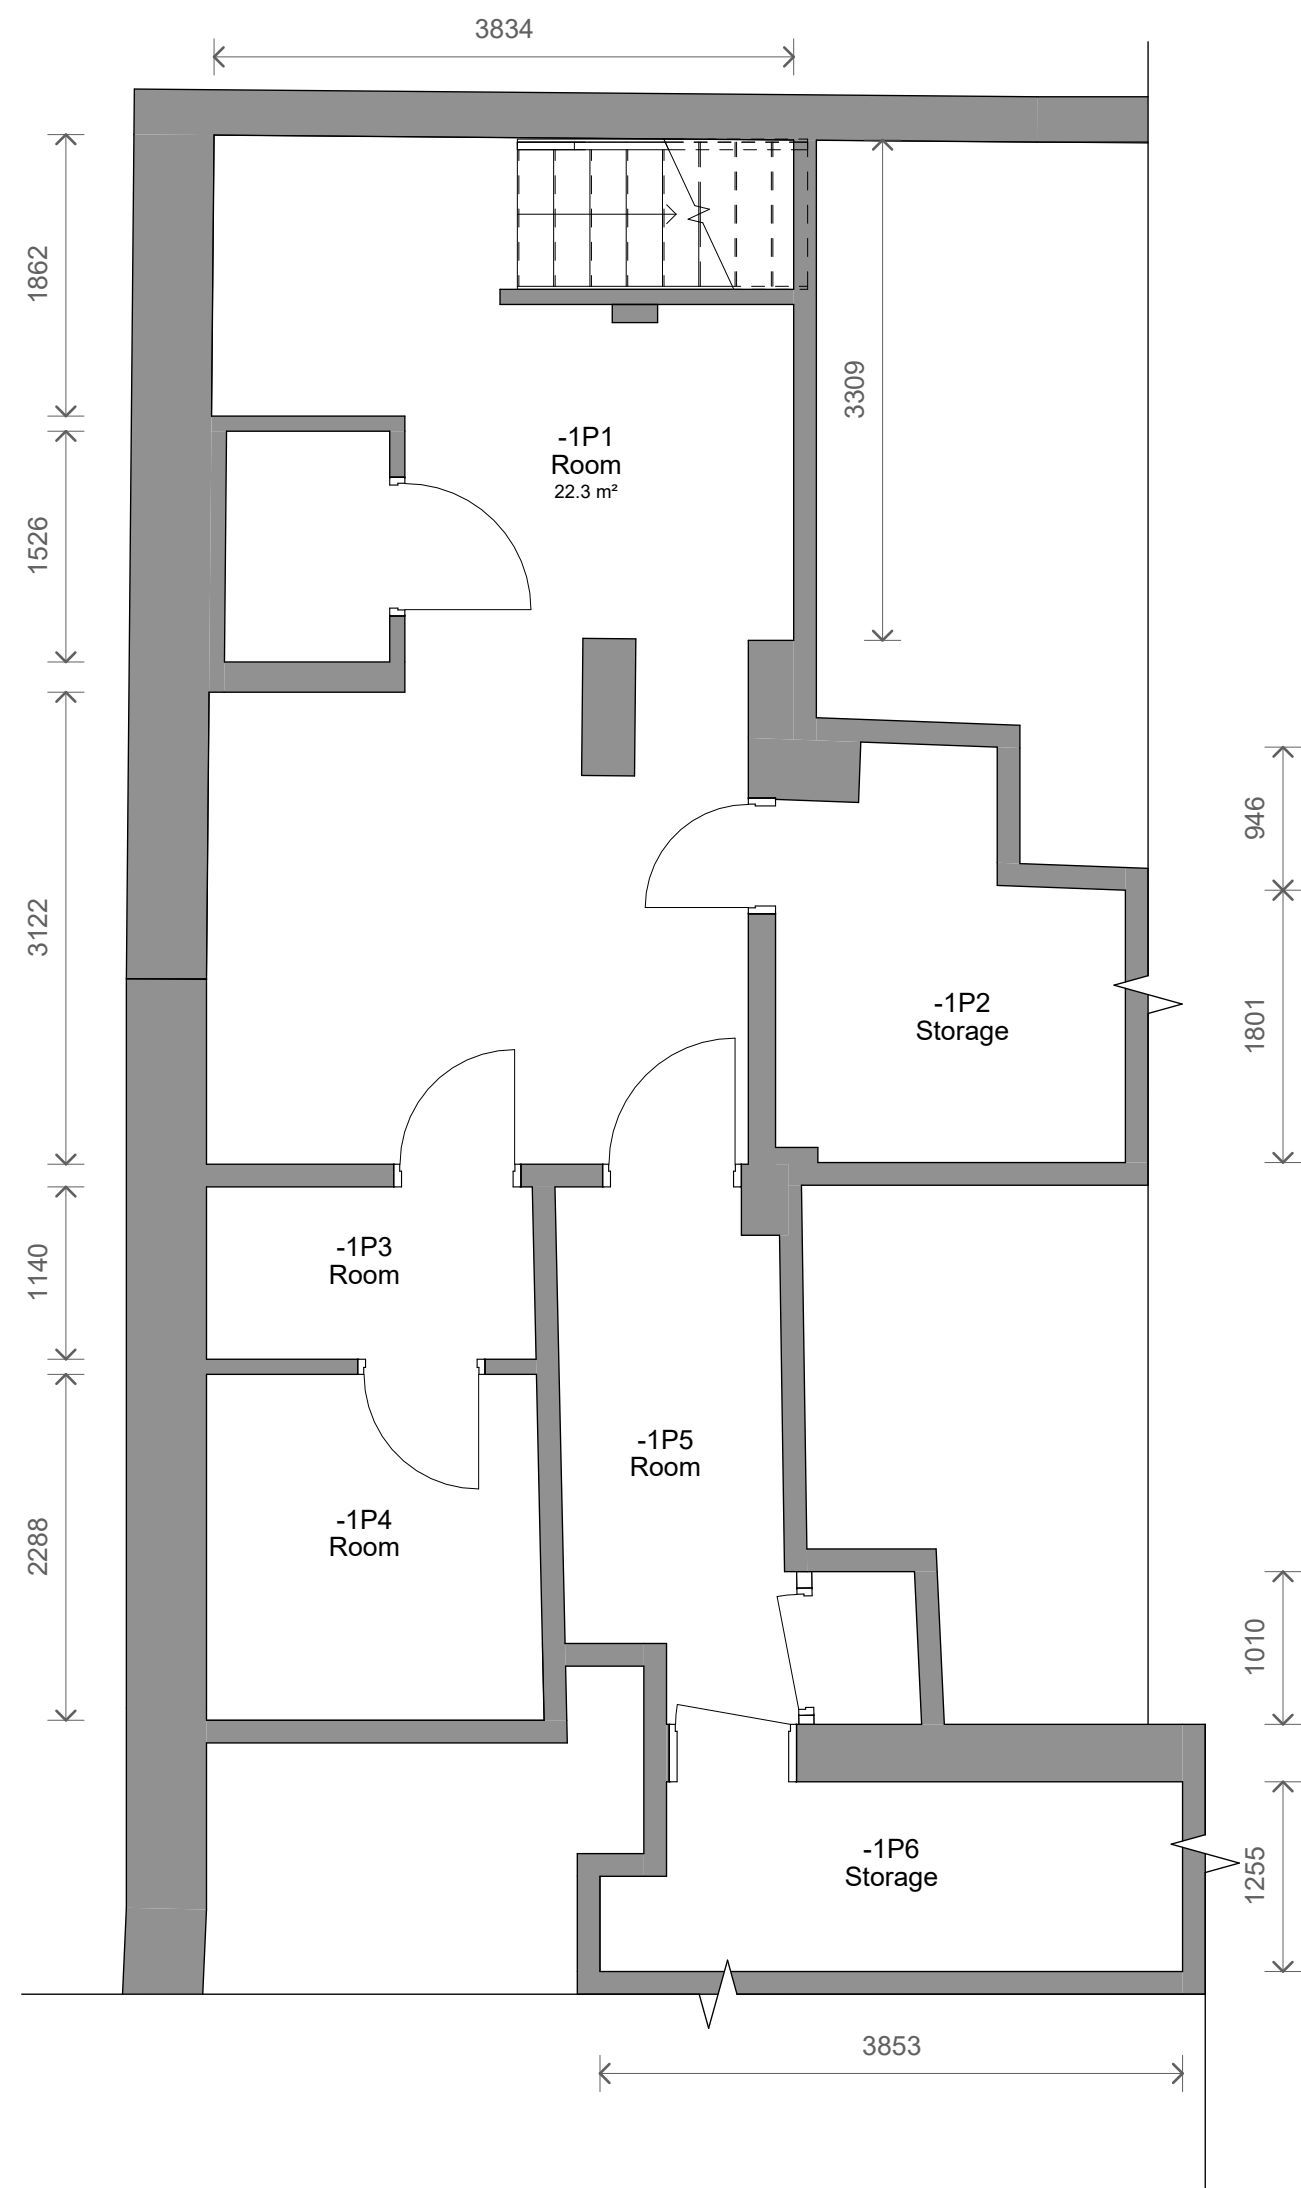

2 Level B1 - Proposed
1 : 50

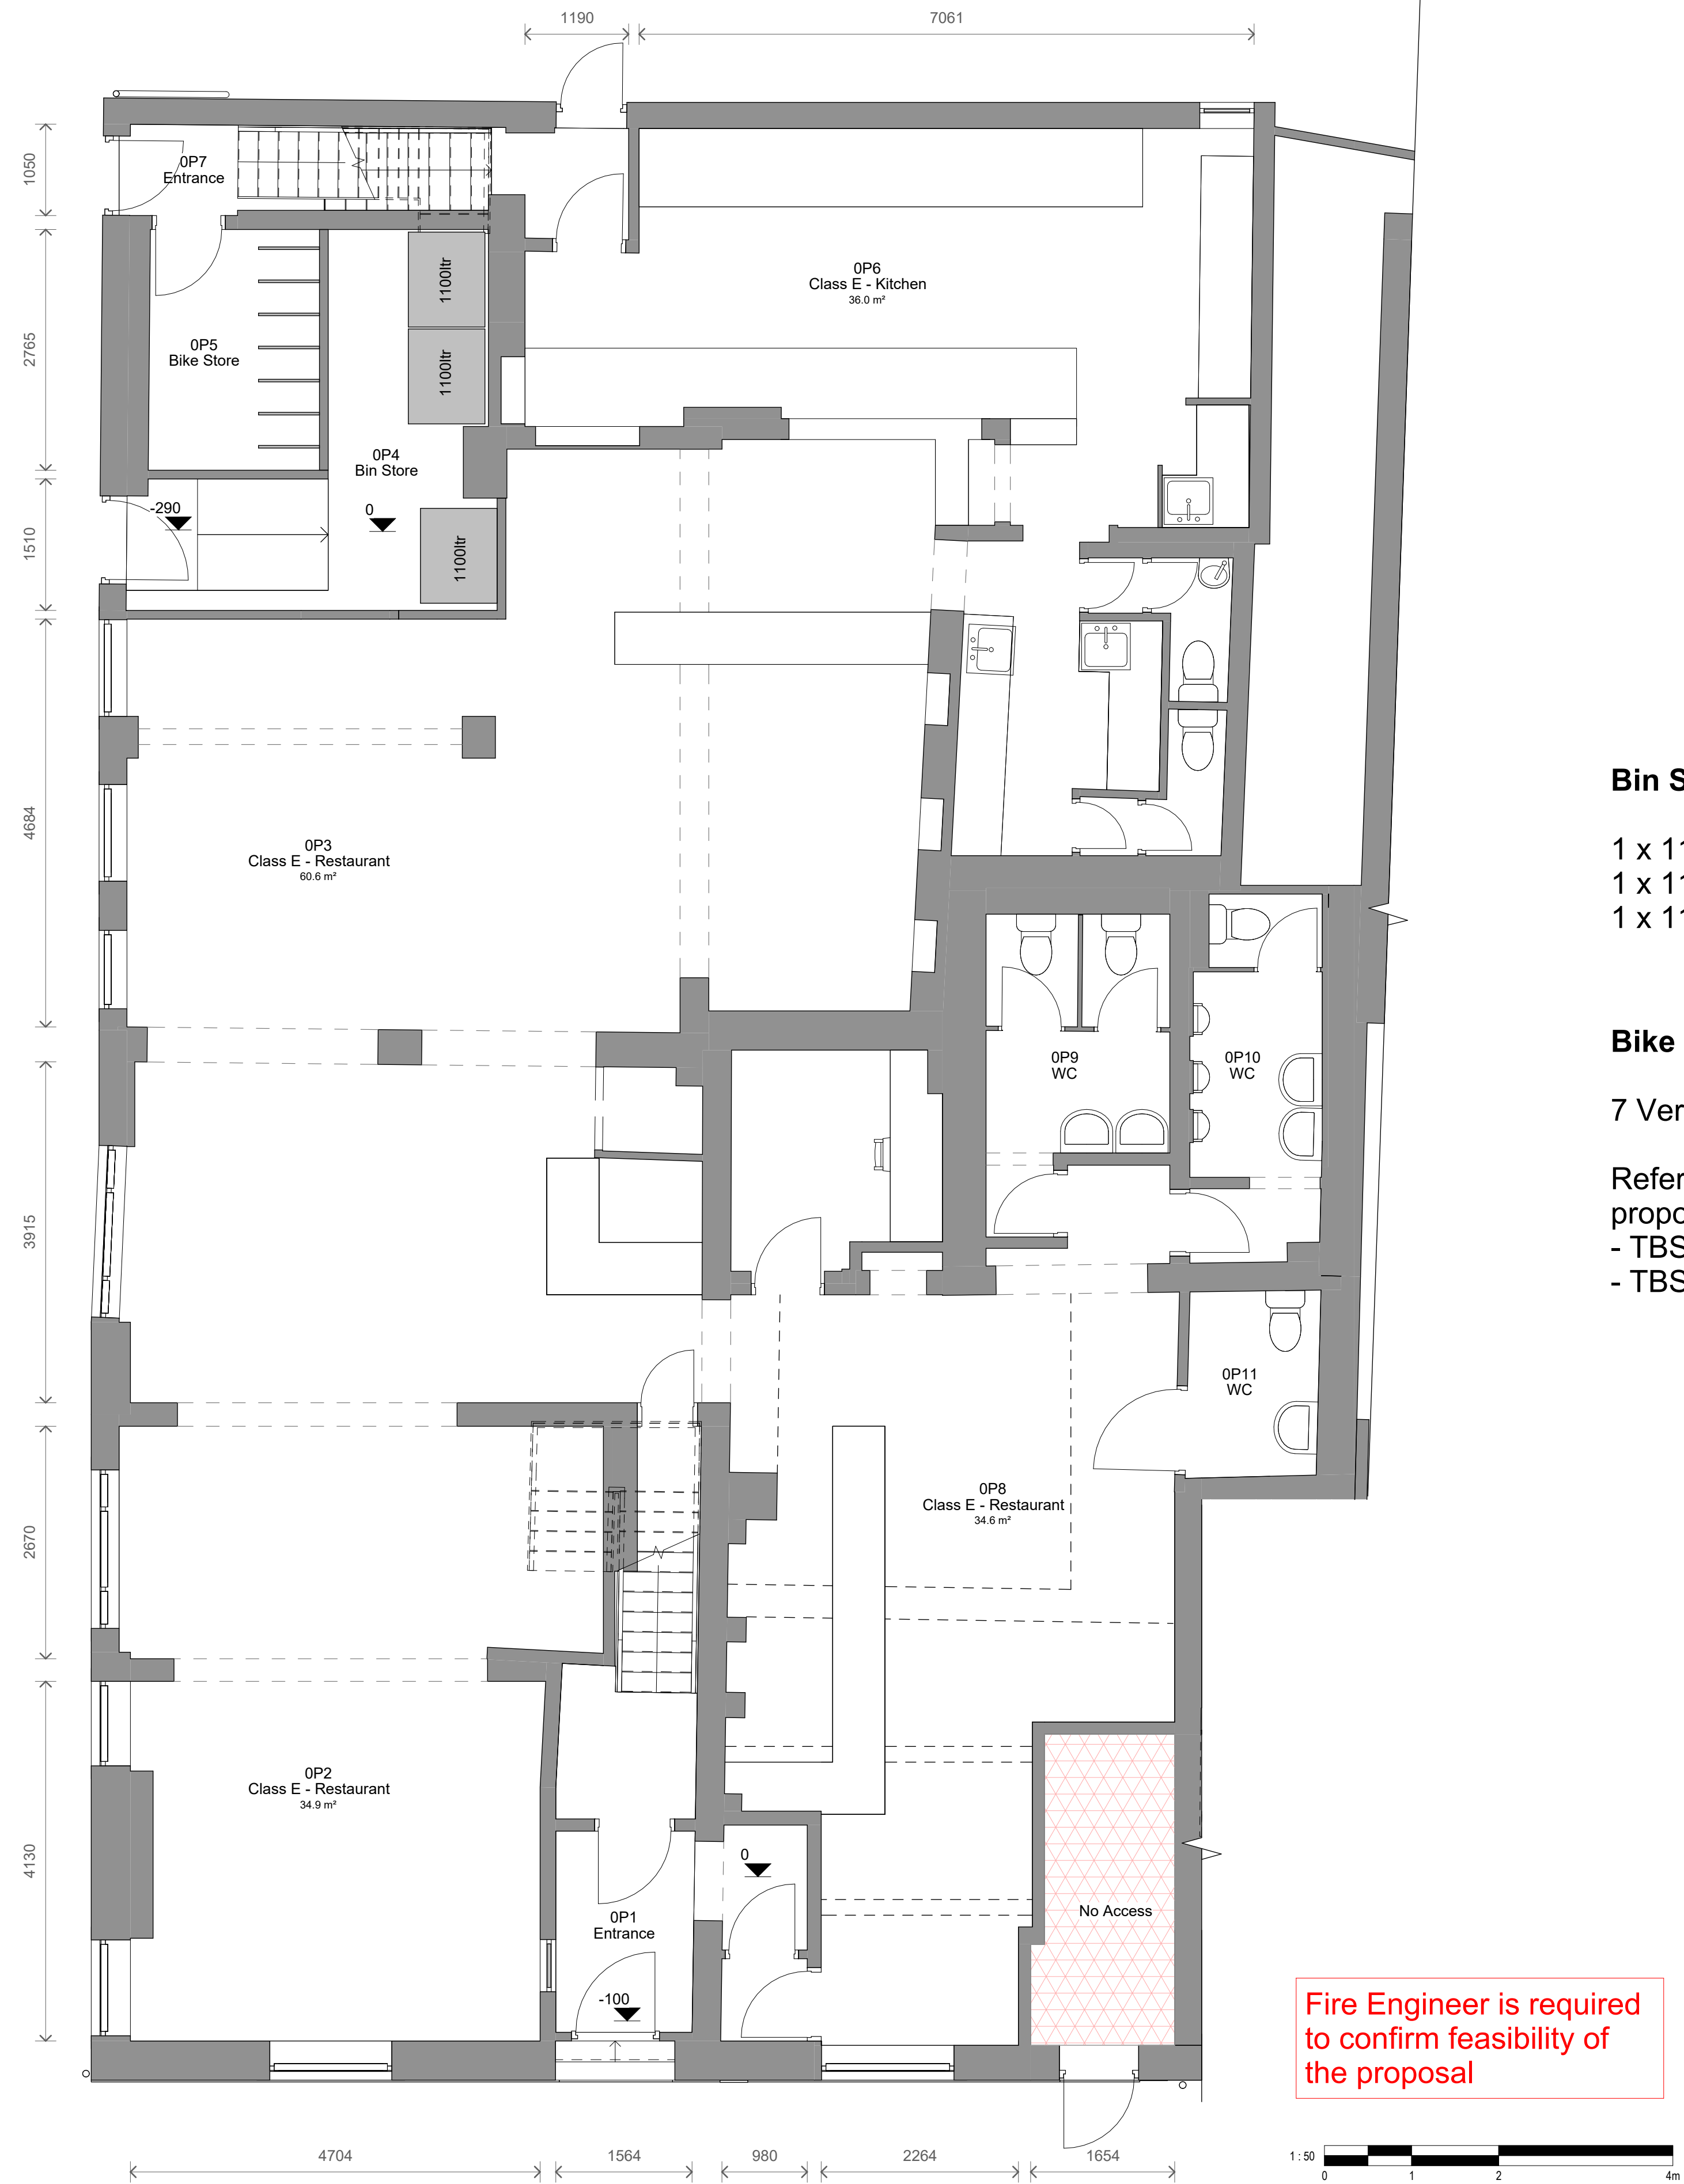

1 Level 0 - Proposed
1 : 50

Bin Store

- 1 x 1100ltr - Grey Rubbish Bin
- 1 x 1100ltr - Blue Rubbish Bin
- 1 x 1100ltr - Green Rubbish Bin

Bike Store

- 7 Vertical Bike Rack

Refer to documents attached for proposed bike store information
- TBSC_Solo-Vertical-Bike-Rack_InfoSheet
- TBSC_SVBR_CAD_00_PDF

Fire Engineer is required to confirm feasibility of the proposal

No.		Description	Date	Initial
PROJECT				
14,16 Bolton Street, Bury				
TITLE				
Proposed Plans				
STATUS				
DESIGN				
DRAWN BY		DATE	SCALE (@ A1)	
JB		14/07/2025	1 : 50	
PROJECT NUMBER			DRAWING NUMBER	REV
GSS25083.2			003A	
GOLD SKETCH				
S T U D I O S				
www.goldsketch.co.uk			info@goldsketch.co.uk	0161 792 9595
NOTES				
©COPYRIGHT - ALL RIGHTS RESERVED. THIS DRAWING MUST NOT BE REPRODUCED WITHOUT PRIOR WRITTEN CONSENT. DRAWING TO BE USED FOR THE STATUS INDICATED ONLY. ALL DIMENSIONS AND SETTING OUT SHALL BE CHECKED AND CONFIRMED ON SITE. ANY DISCREPANCIES TO BE REPORTED TO THE ARCHITECT IMMEDIATELY. THE CONSULTANT'S LIABILITY IS LIMITED TO THE CURRENT LEGISLATION. ALL DIMENSIONS ON THIS DRAWING ARE IN MILLIMETRES UNLESS OTHERWISE STATED.				