




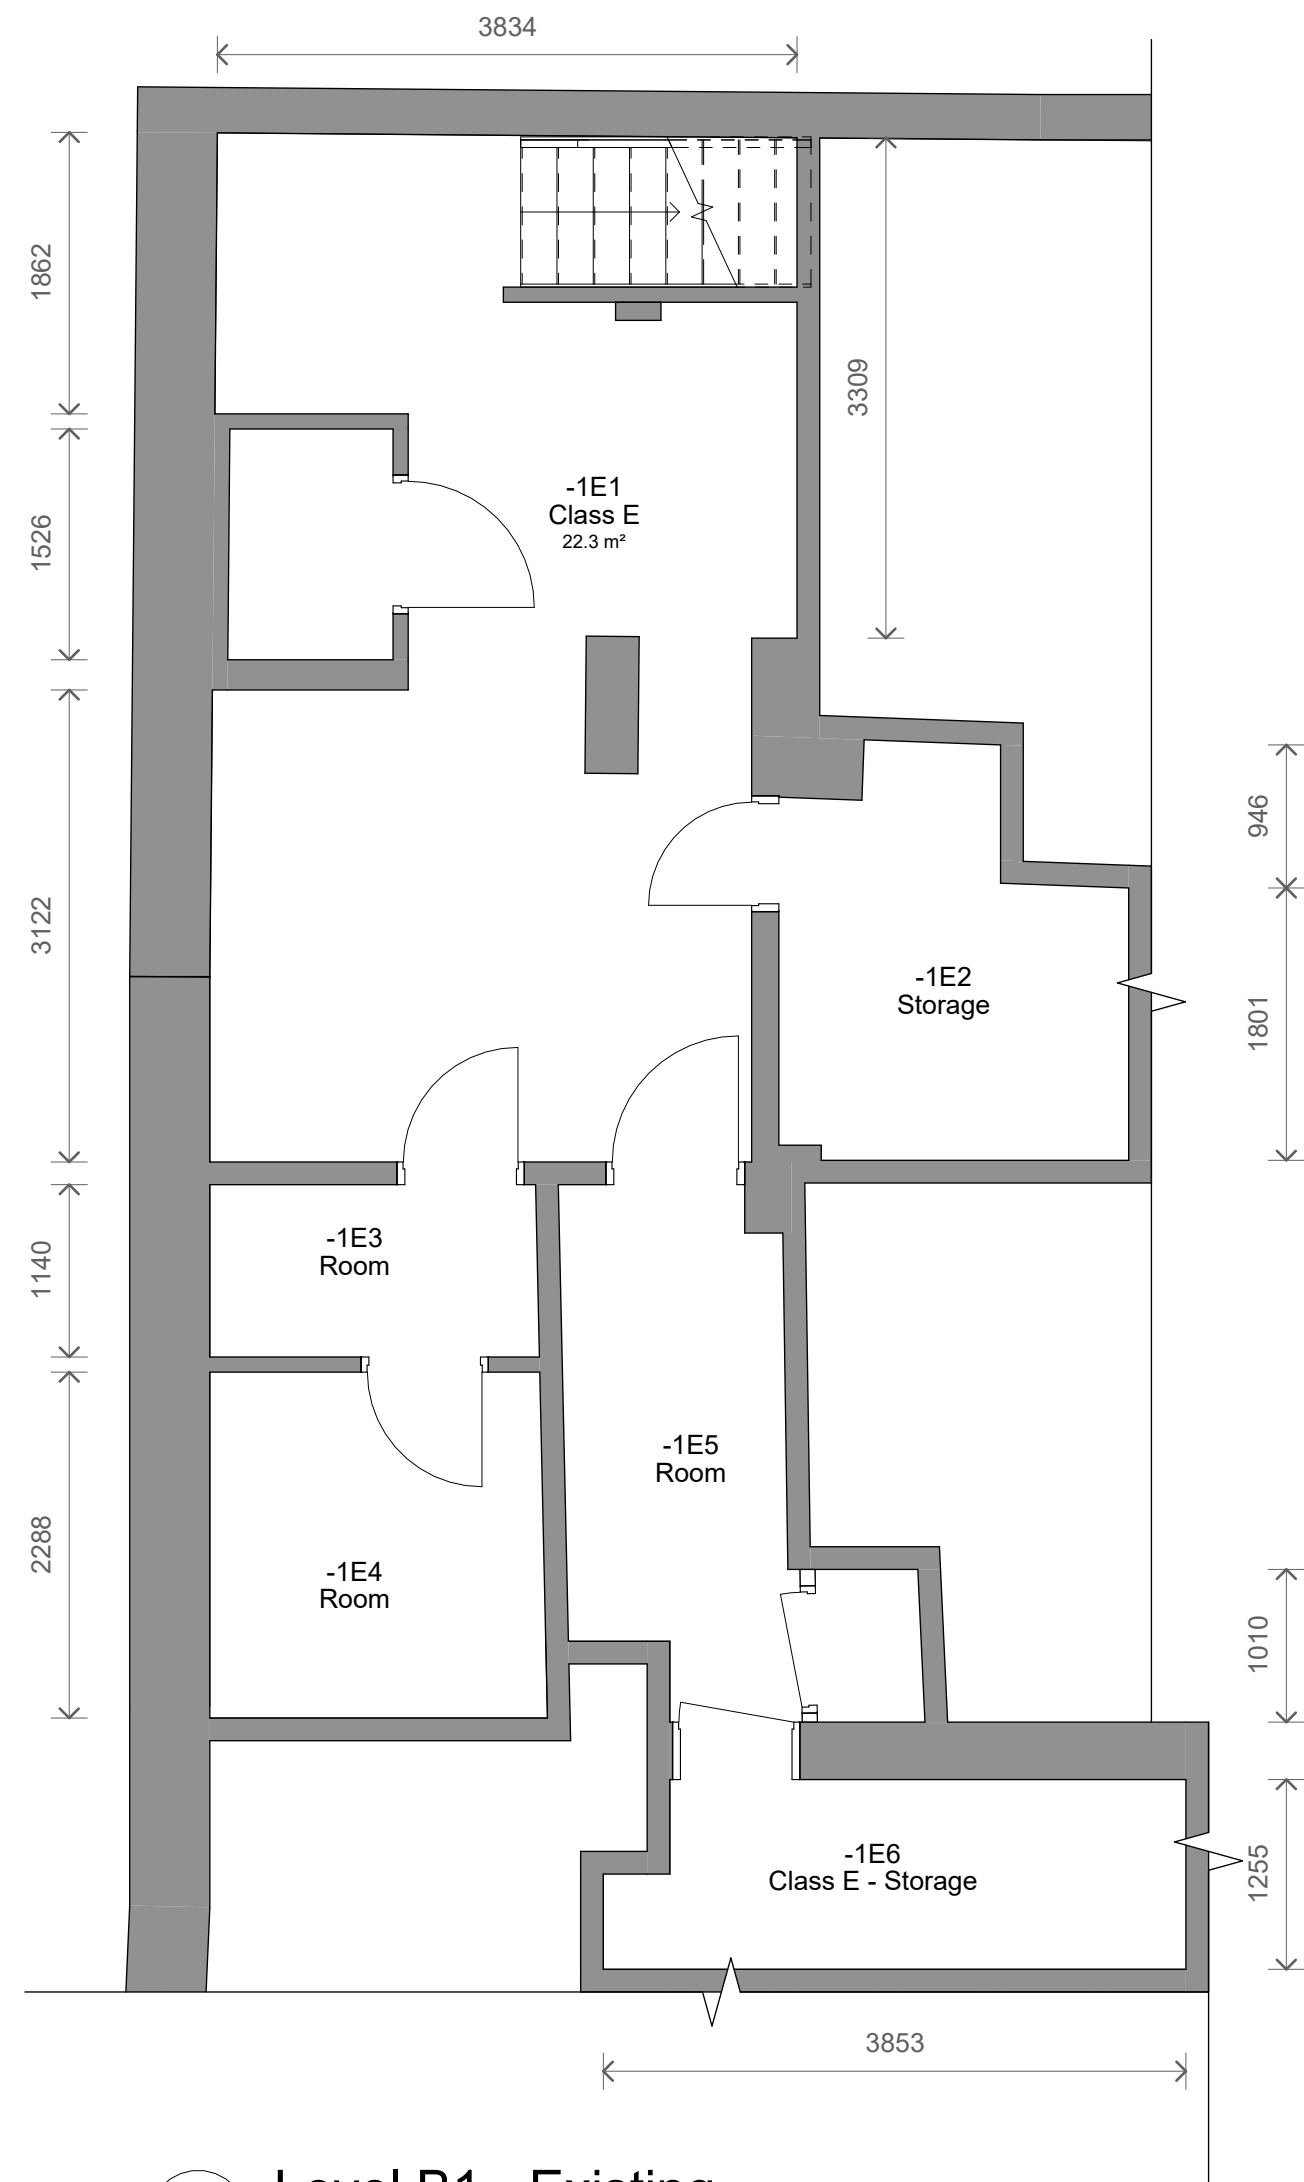

2 Level B1 - Existing
1 : 50

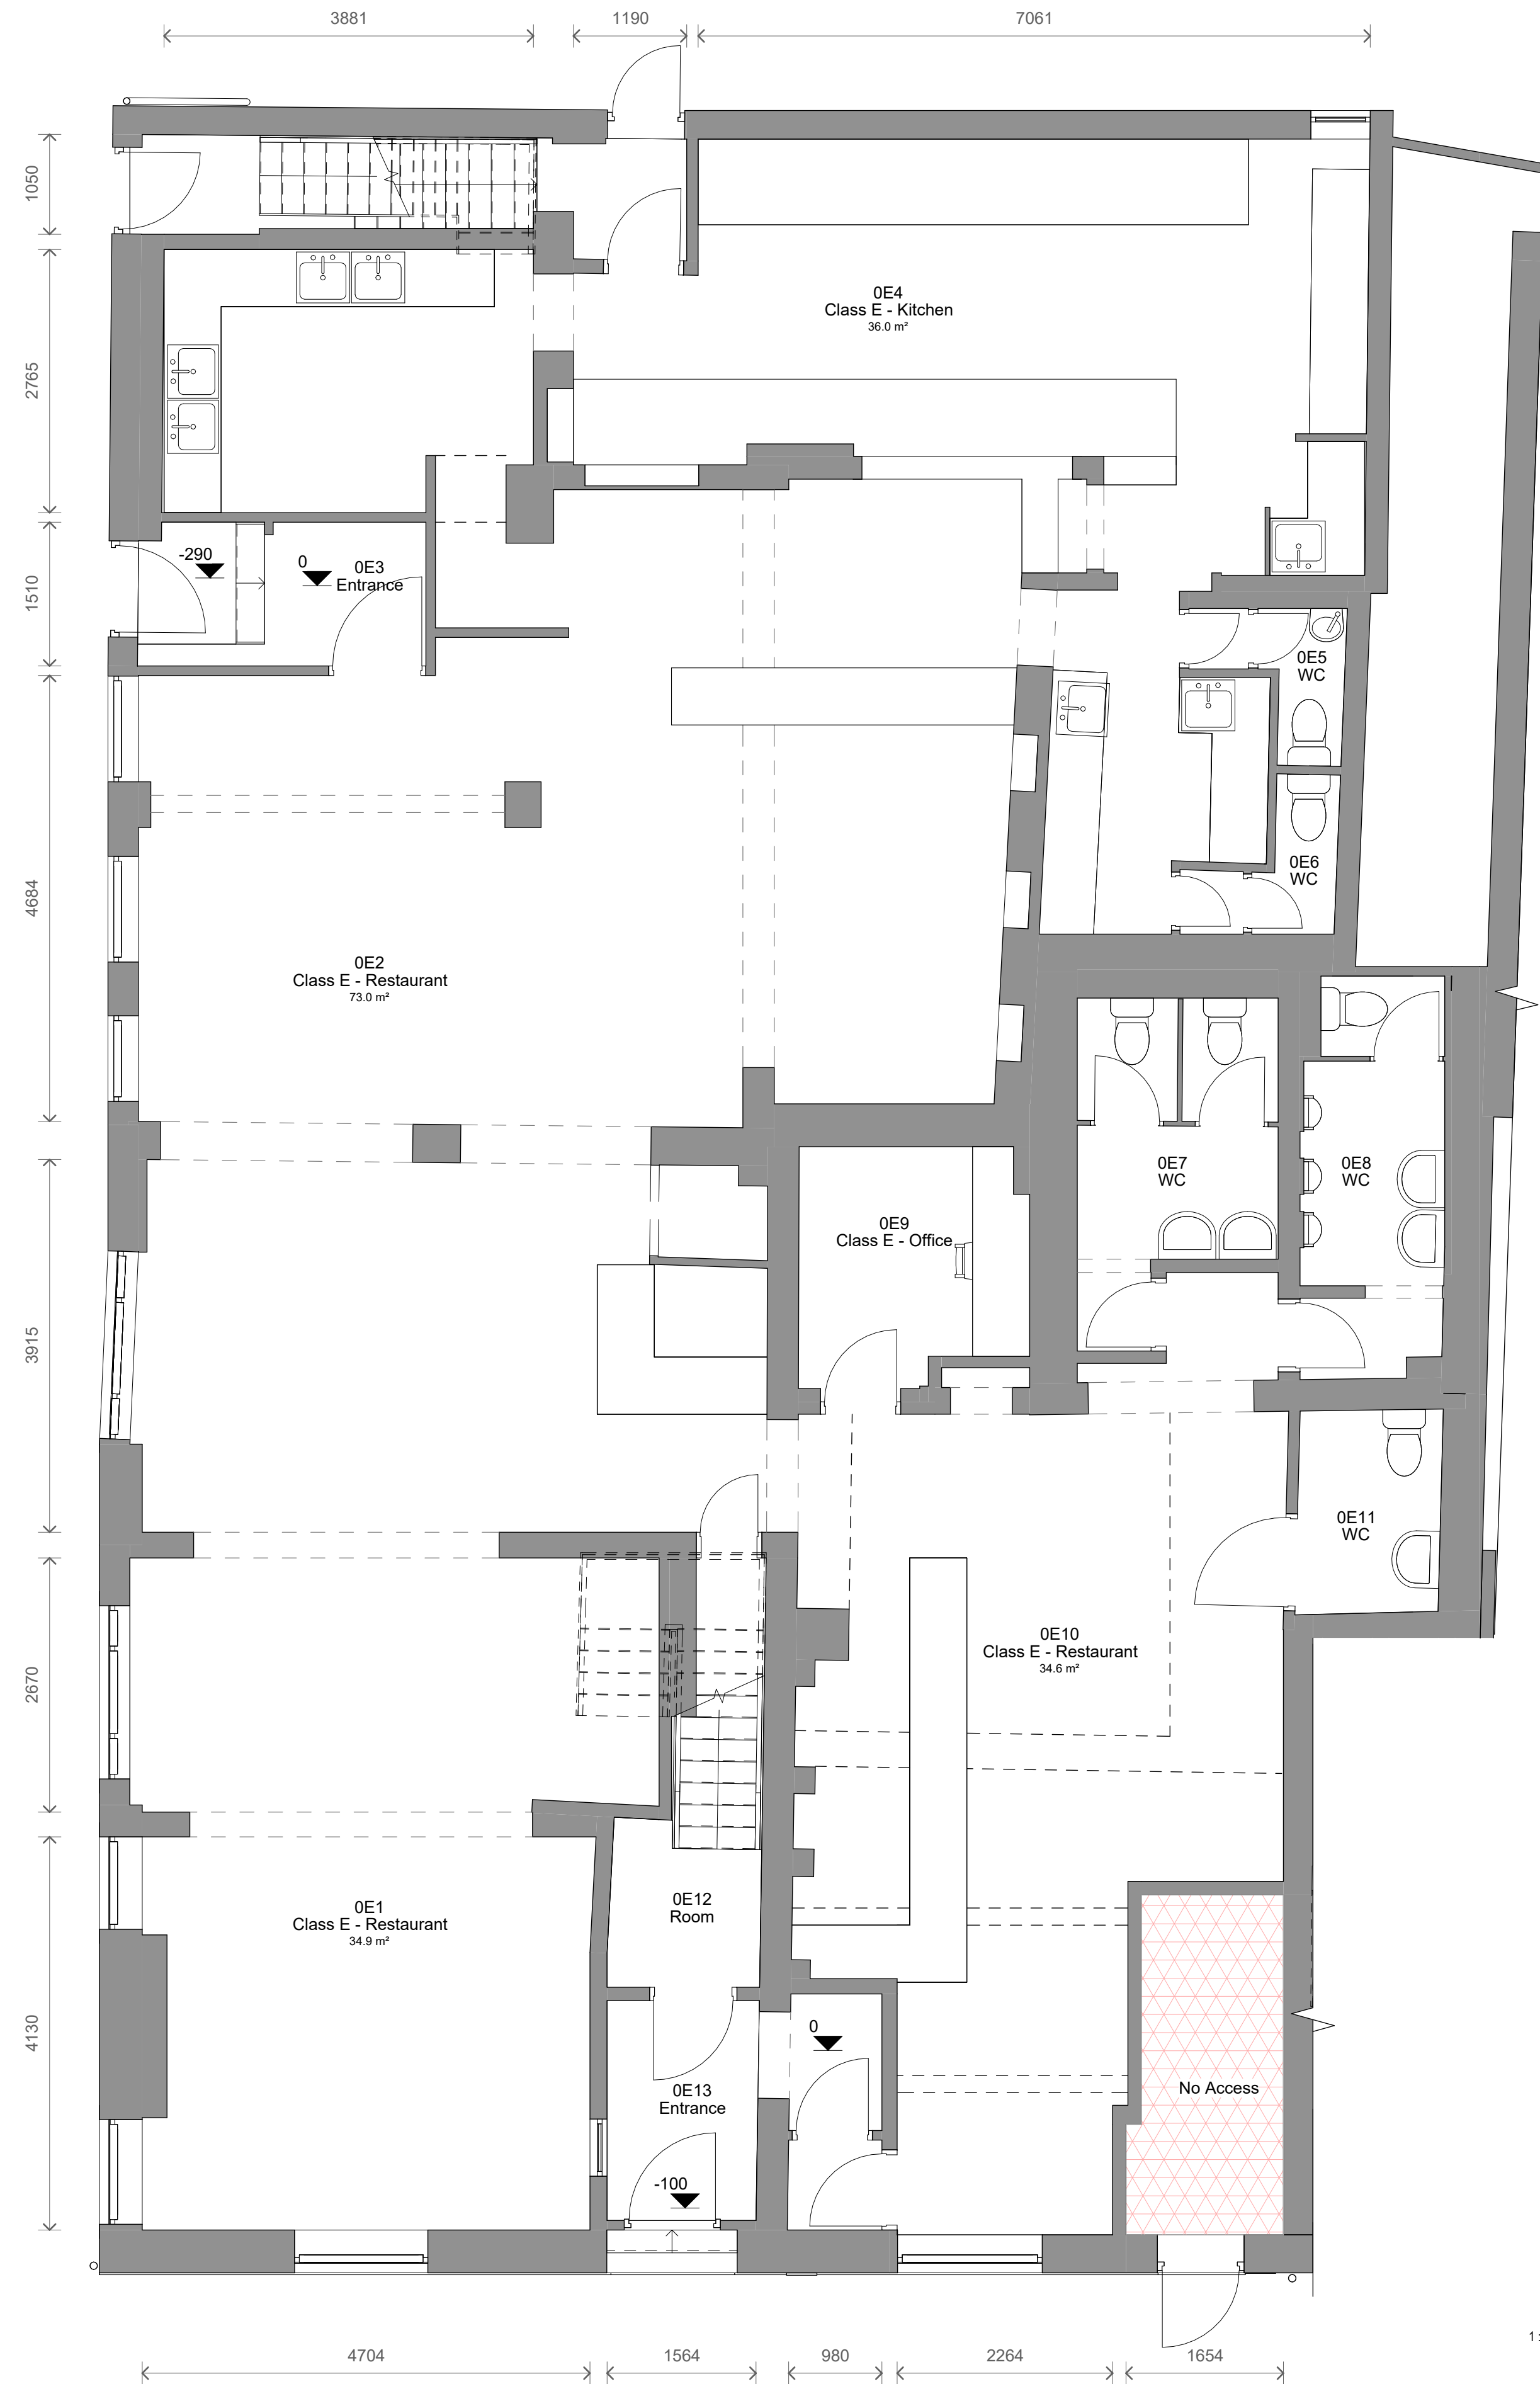

1 Level 0 - Existing
1 : 50

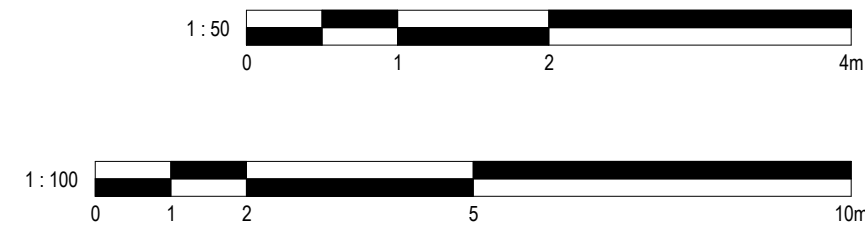

No. Description		Date	Initial
PROJECT			
14,16 Bolton Street, Bury			
TITLE			
Existing Plans			
STATUS			
DESIGN			
DRAWN BY	DATE	SCALE (@ A1)	
JB	14/07/2025	1 : 50	
PROJECT NUMBER		DRAWING NUMBER	REV
GSS25083.2		002A	
GOLD SKETCH			
S T U D I O S			
www.goldsketch.co.uk info@goldsketch.co.uk 0161 792 9595			
NOTES			
© COPYRIGHT - ALL RIGHTS RESERVED.			
THIS DRAWING MUST NOT BE REPRODUCED WITHOUT PRIOR WRITTEN CONSENT.			
DRAWING TO BE USED FOR THE STATUS INDICATED ONLY.			
ALL DIMENSIONS AND SETTING OUT SHALL BE CHECKED AND CONFIRMED ON SITE. ANY DISCREPANCIES TO BE REPORTED TO THE			
ARCHITECT IMMEDIATELY. THE TIME OF FINAL CHECKING SHALL BE IN ACCORDANCE WITH CURRENT BUILDING			
REGULATION RELEVANT CODES OF PRACTICE AND BRITISH STANDARDS. ALL DIMENSIONS ON THIS DRAWING ARE IN MILLIMETRES UNLESS			
OTHERWISE STATED.			