
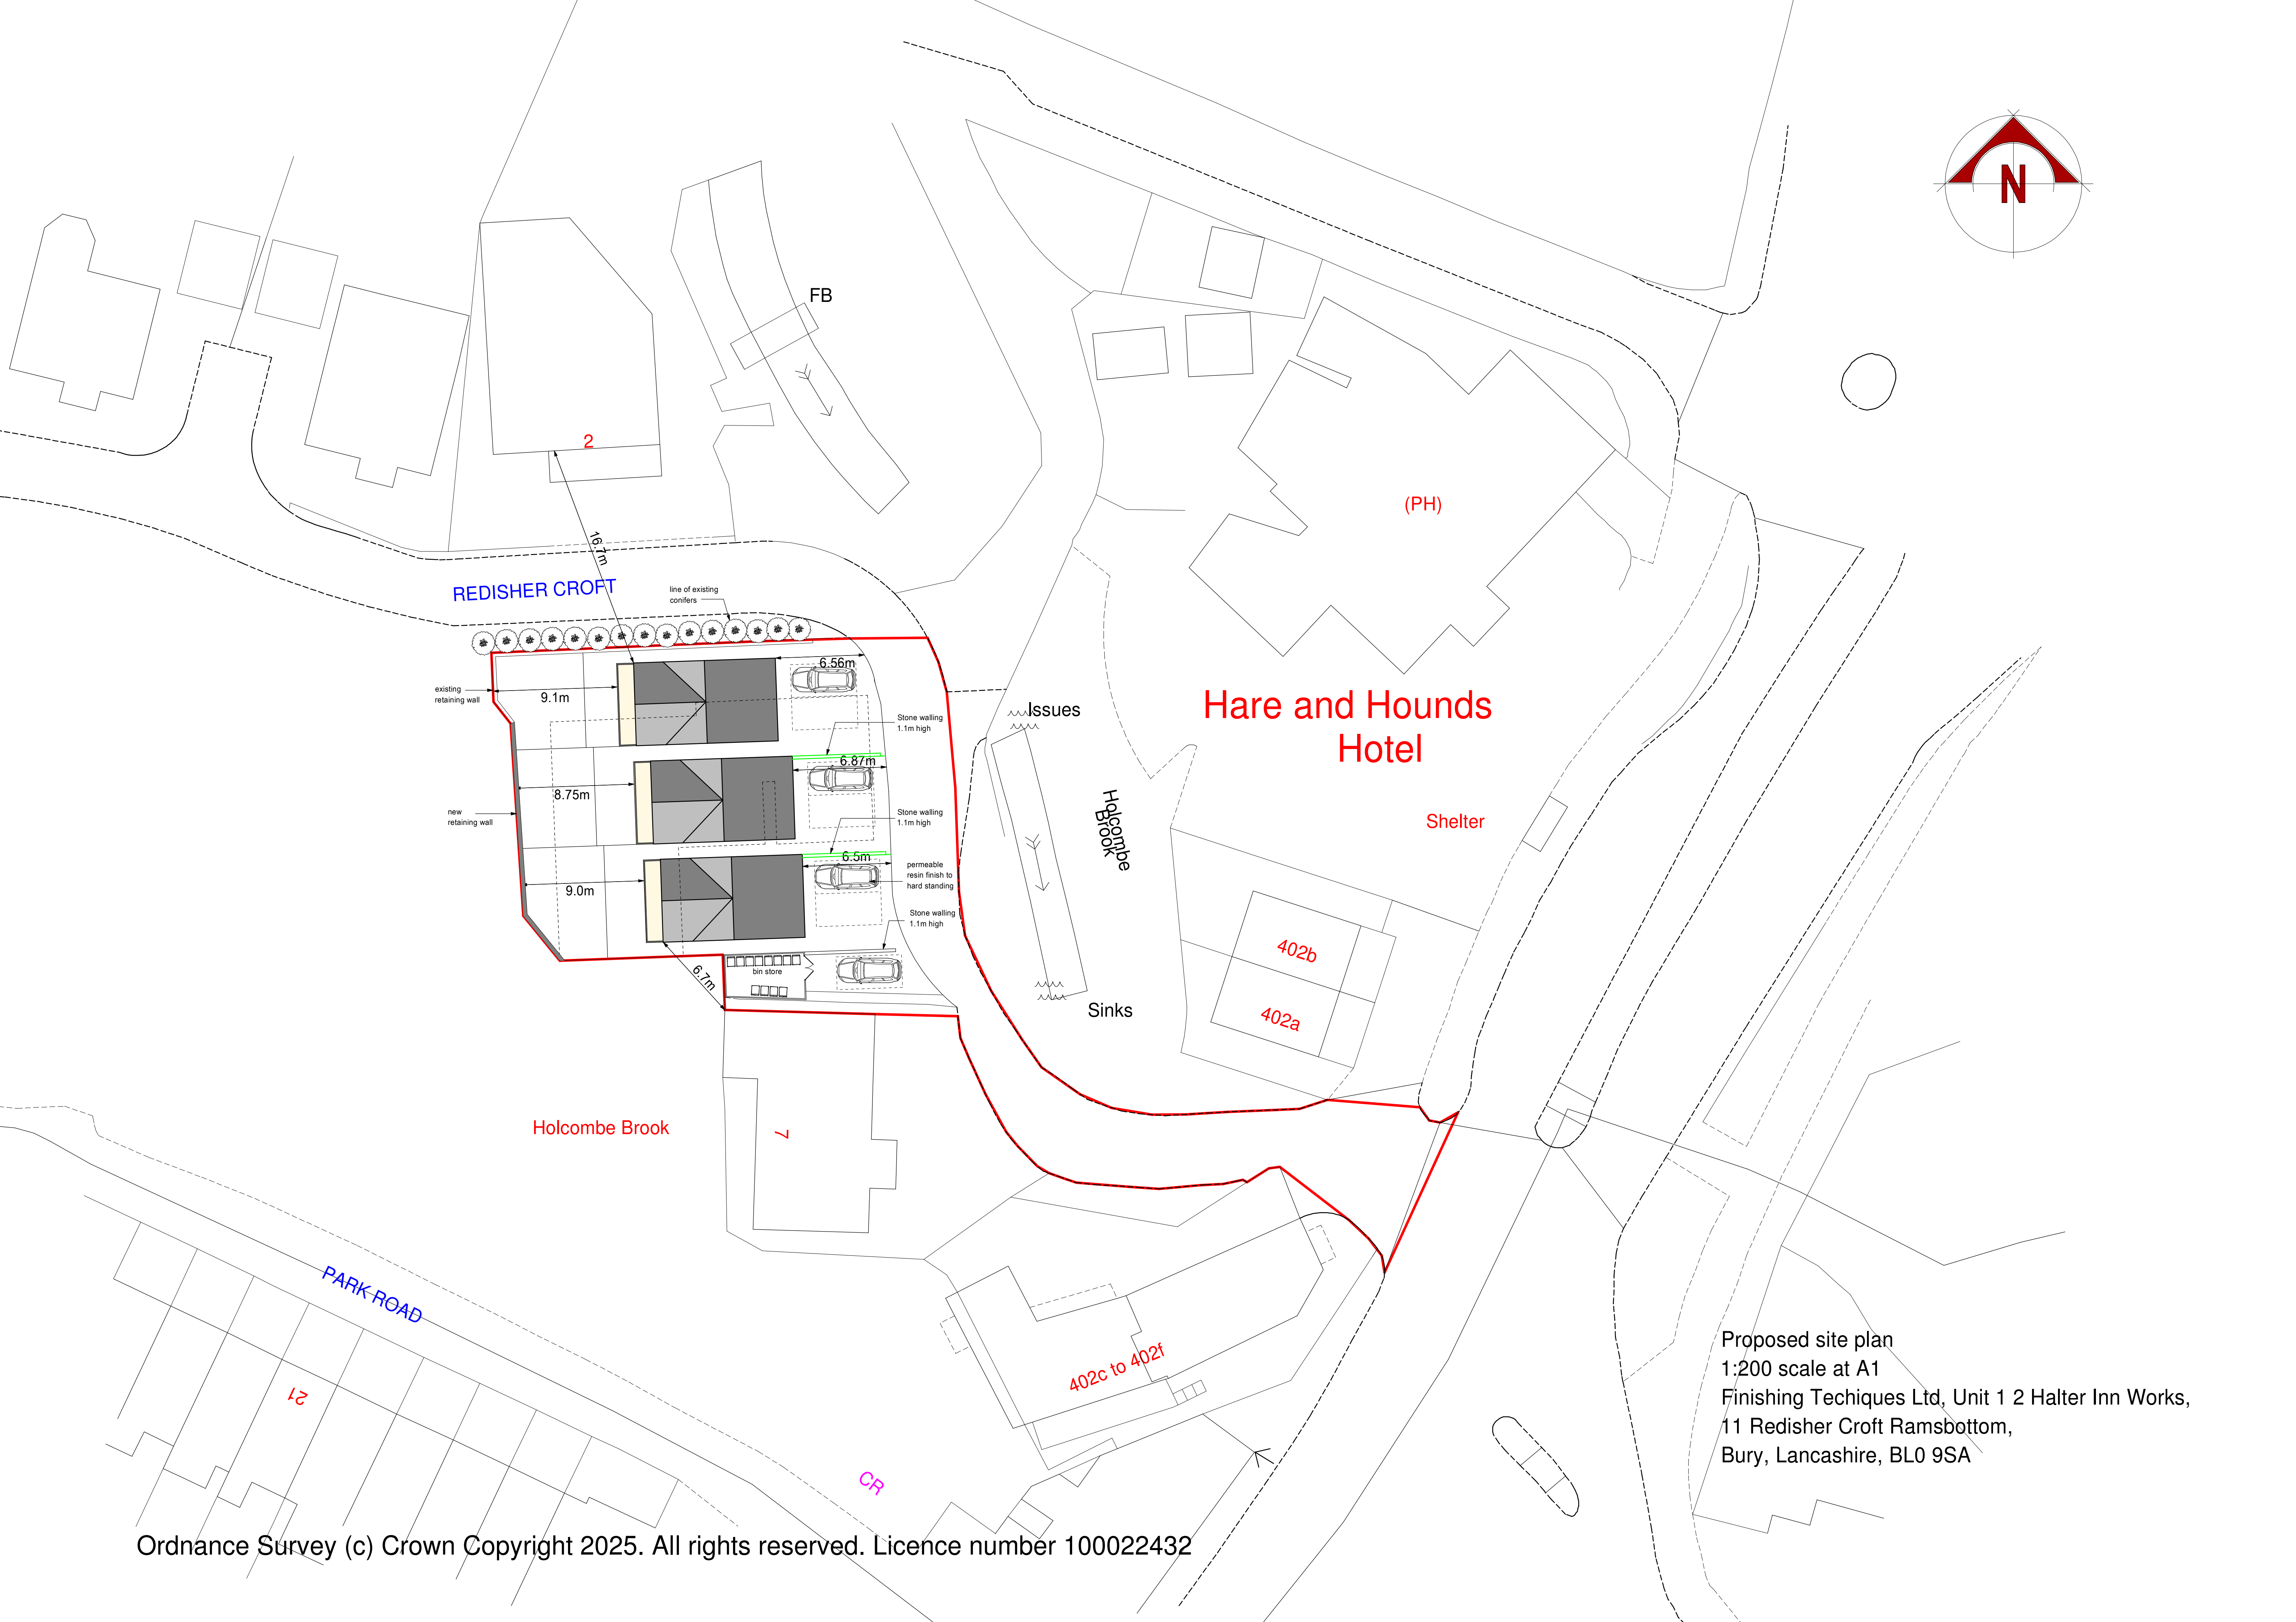


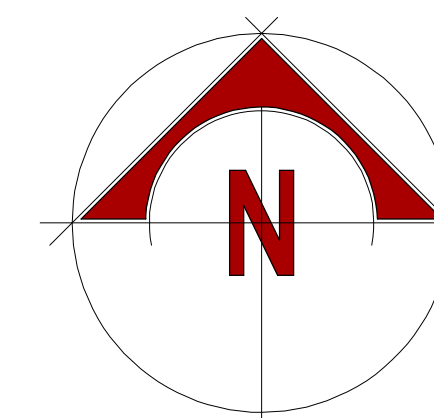

Hare and Hounds Hotel

Proposed site plan
1:200 scale at A1
Finishing Techniques Ltd, Unit 1 2 Halter Inn Works,
11 Redisher Croft Ramsbottom,
Bury, Lancashire, BL0 9SA