

Notes

Jenlincks Design Associates takes no responsibility for any dimensions obtained by scaling from this drawing. If no dimension is shown the recipient must ascertain the dimension specifically from the architect or by other means. Copying this drawing for any purpose without the written consent of Jenlincks Design Associates is prohibited. All copies must be checked against their copy. Dimensions must be checked on site. Any discrepancies must be reported to the architect immediately. This drawing is copyright of Jenlincks Design Associates



Legend

Stone

Exiting external material finish.

New opening formed in external wall.


Existing opening altered to receive new stone head, jambs & cills.

Existing opening blocked up with masonry to match existing.


Existing outrigger/outbuilding demolished and retained surfaces made good.

New build cavity construction in stone or brickwork outer leaf to match existing elevation

Elevation A (South Facing Elevation)

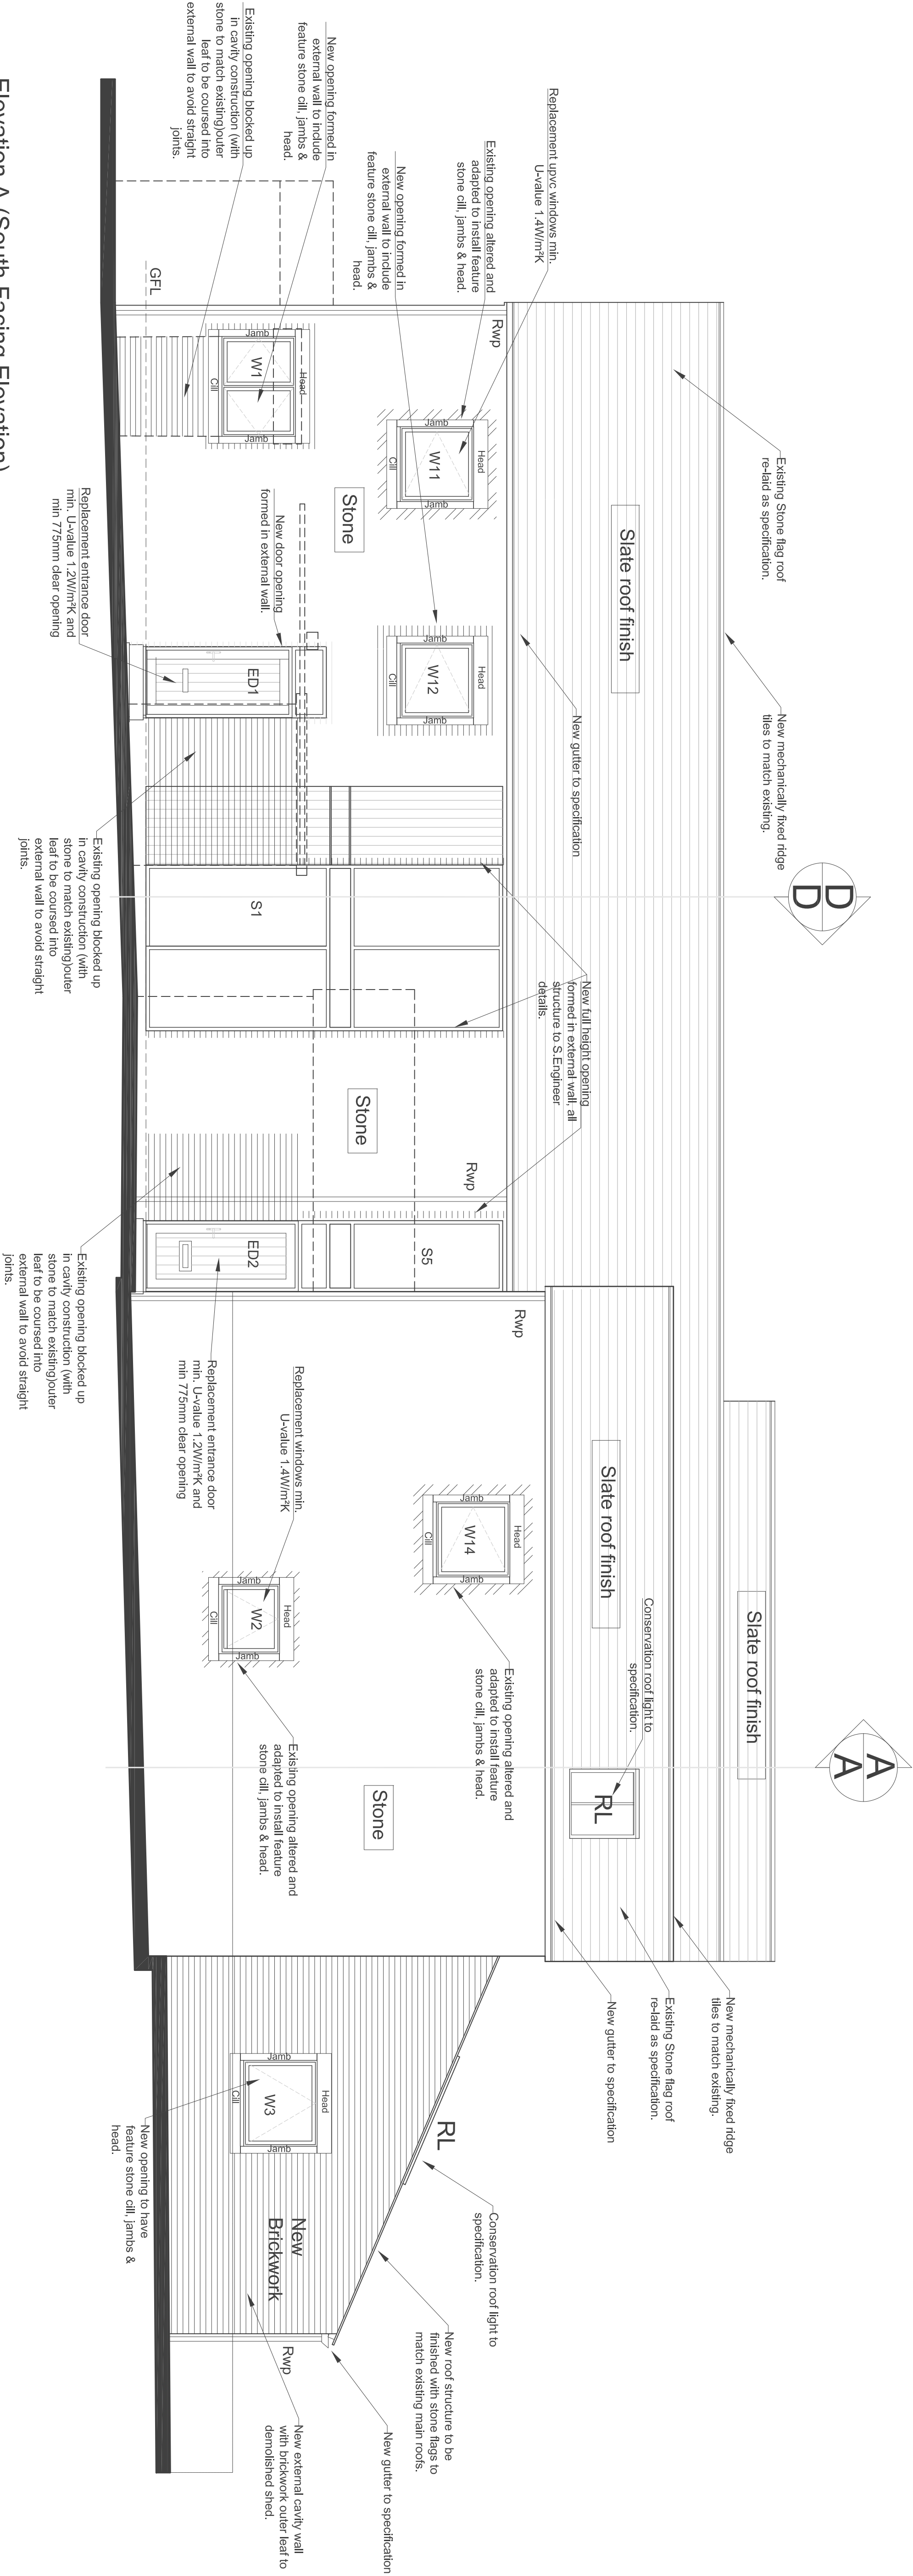

Elevation B (East Facing Elevation)

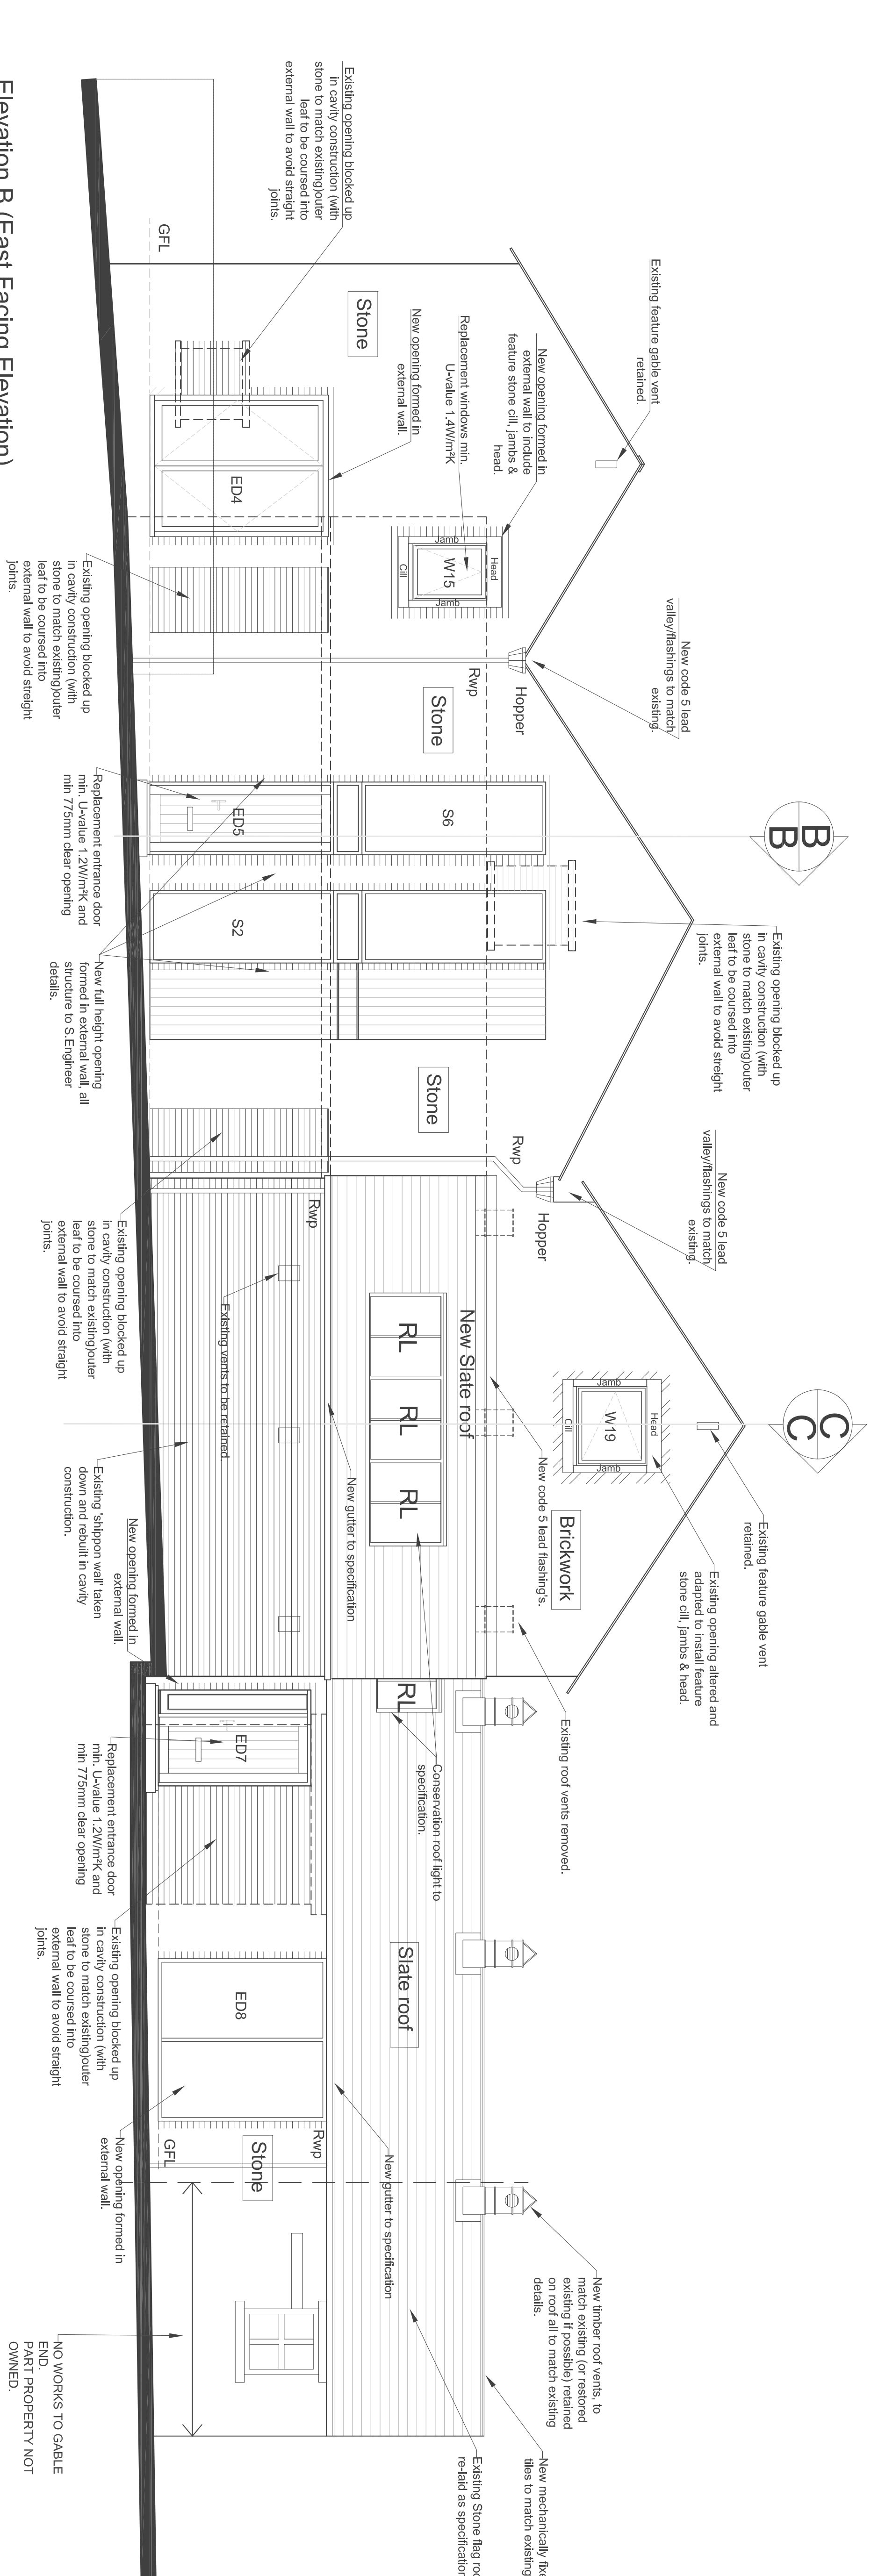

Rev	Description	Date	By
1			

j d a architects



Client
Excelsior Properties

Project:	Bast House Farm, Bury
----------	-----------------------

BR - Building Reqs

1:50	A1	29/10/2019
------	----	------------

100	100	100
-----	-----	-----

Project Number	Drawing Number
1119	A DR

Proposed Approval: Elevation 1 of 2