
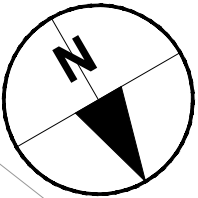


ISO A1 594mm x 841mm
Last saved by: AL17/2023-08-02
Filename: \\na.aecomnet.com\lts\EMEA\Manchester-UK\MCRS\DCS\Projects\BP\08240054_Bury_Hospice\900_CAD_GIS\910_CAD\Civils\Current Drawings\RIBA2 - Planning\08240054-ACM-XX-XX-DR-CE-00003 General Arrangement.4
Last Plotted: 2023-08-02
Licence number 0100031673

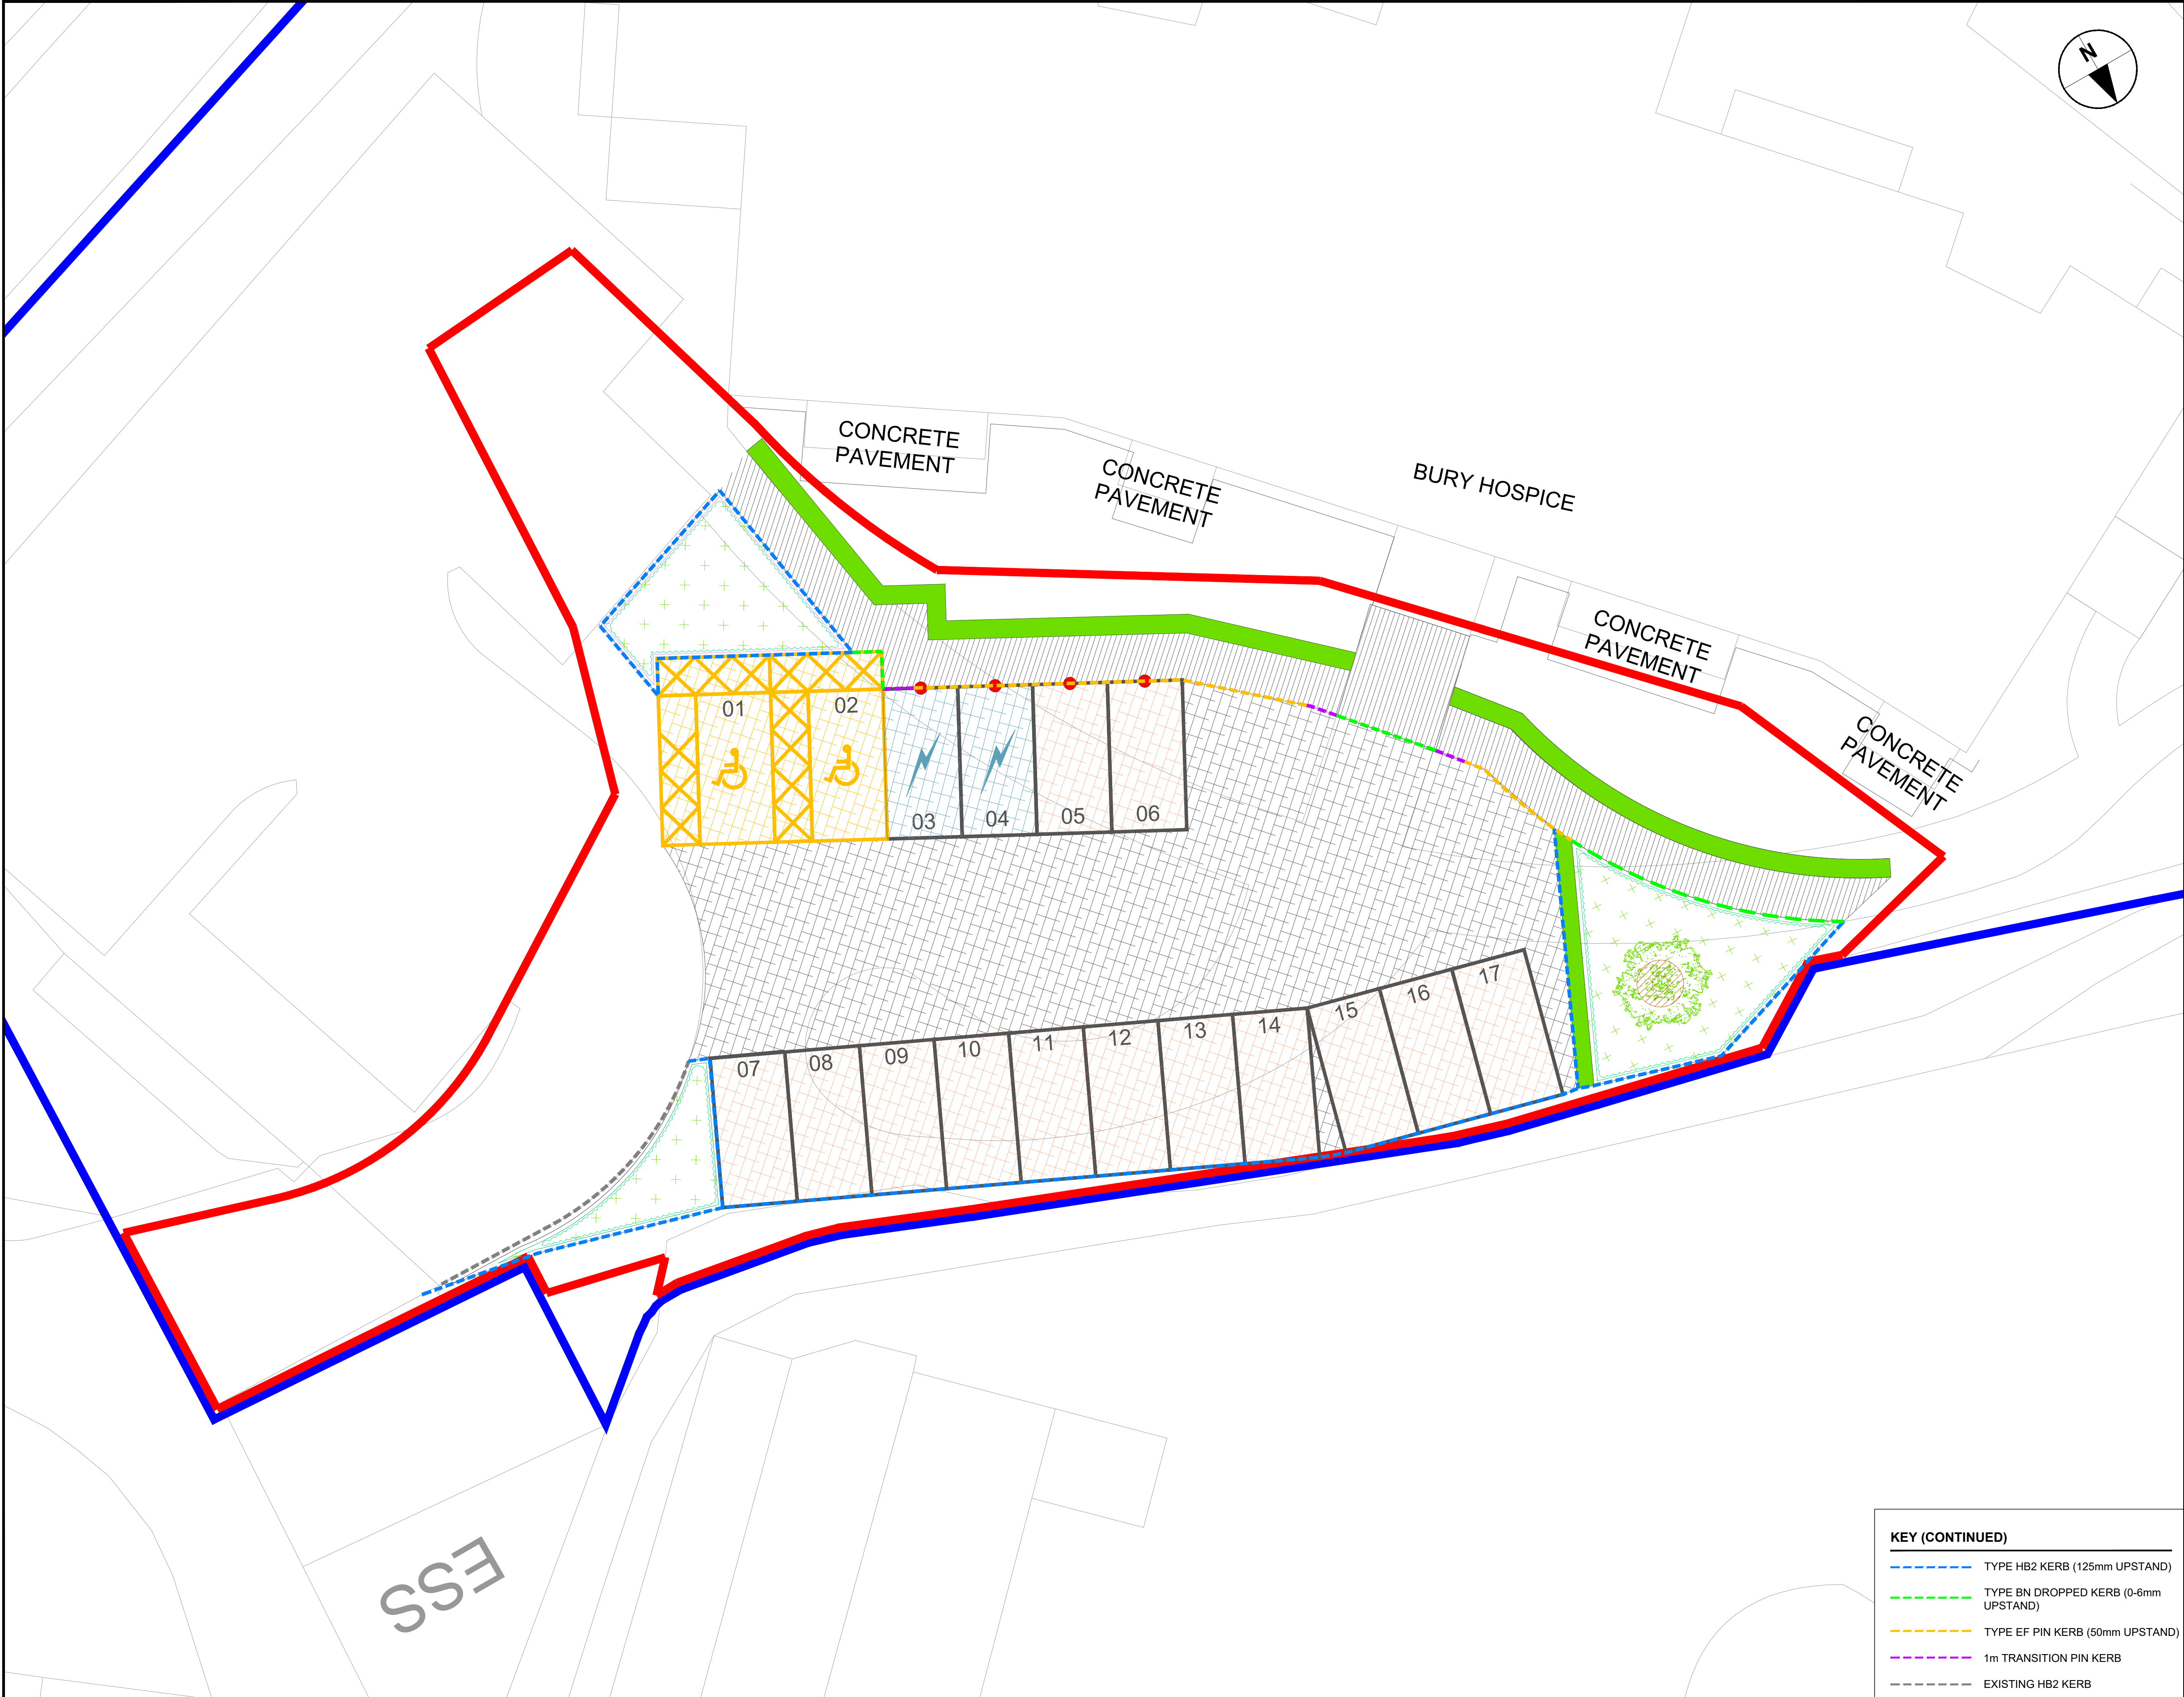

AECOM

PROJECT

**BURY HOSPICE
CARPARK UPGRADE**

CLIENT

BURY HOSPICE

CONSULTANT

AECOM
1 New York Street
Manchester
M1 4HD
T: +44-161-601-1700
www.aecom.com

NOTES

- ALL DIMENSIONS ARE IN METRES AND ALL LEVELS IN METRES ABOVE ORDNANCE DATUM UNLESS NOTED OTHERWISE.
- THIS DRAWING IS TO BE READ IN CONJUNCTION WITH ALL OTHER SCHEME DRAWINGS AND DOCUMENTS.
- THIS DRAWING IS TO BE USED FOR THE STATED PURPOSE OF ISSUE ONLY AND MUST NOT BE USED FOR ANY OTHER PURPOSE THAN THAT INDICATED.
- ONLY WRITTEN DIMENSIONS SHALL BE USED. CRITICAL DIMENSIONS AND LEVELS SHALL BE VERIFIED ON SITE BY THE CONTRACTOR PRIOR TO WORK COMMENCEMENT.
- ANY DISCREPANCIES IN DIMENSIONS OR DETAILS ON OR BETWEEN THESE DRAWINGS SHALL BE DRAWN TO THE ATTENTION OF THE PROJECT MANAGER FOR CLARIFICATION.
- FOR FURTHER INFORMATION REGARDING CONSTRUCTION IN PROXIMITY TO TREES REFER TO AIA - 08240054-ACM-XXX-XX-RP-AR-00001 ARBORICULTURAL IMPACT ASSESSMENT.

KEY

- ADJOINING LAND OWNED BY THE APPLICANT
- PROJECT BOUNDARY
- PROPOSED PERMEABLE STANDARD PARKING BAY
- PROPOSED PERMEABLE DDA PARKING BAY
- PROPOSED PERMEABLE ELECTRIC CHARGING BAY
- PROPOSED LANDSCAPE AREA
- PROPOSED PERMEABLE PAVING
- PROPOSED ASPHALT FOOTPATH
- PROPOSED 1.7m HIGH HEDGEROW
- PROPOSED CIRCULAR BENCH
- PROPOSED PROTECTION BOLLARD

ISSUE/REVISION

P01	02/08/2023	PLANNING ISSUE	NM	JL	VB
I/R	DATE	DESCRIPTION	BY	CK	AP

SUITABILITY

S2 - Suitable for information

PROJECT NUMBER

08240054

SHEET TITLE

BURY HOSPICE
GENERAL ARRANGEMENT

SHEET NUMBER

08240054-ACM-XX-XX-DR-CE-00003

SCALE

1:200 @ A1

REVISION

P01

KEY (CONTINUED)

- TYPE HB2 KERB (125mm UPSTAND)
- TYPE BN DROPPED KERB (0-6mm UPSTAND)
- TYPE EF PIN KERB (50mm UPSTAND)
- 1m TRANSITION PIN KERB
- EXISTING HB2 KERB

