



OUTER FRAMES

COLOUR ORDERING EXAMPLE:
 1700.1G WINDOW FRAME GOLDEN OAK ON BOTH SIDES
 1700.2G WINDOW FRAME GOLDEN OAK ON THE BEAD SIDE (INTERNAL FACE)
 1700.3G WINDOW FRAME GOLDEN OAK ON THE NON BEAD SIDE (EXTERNAL FACE)


TRADITIONAL OUTER FRAME

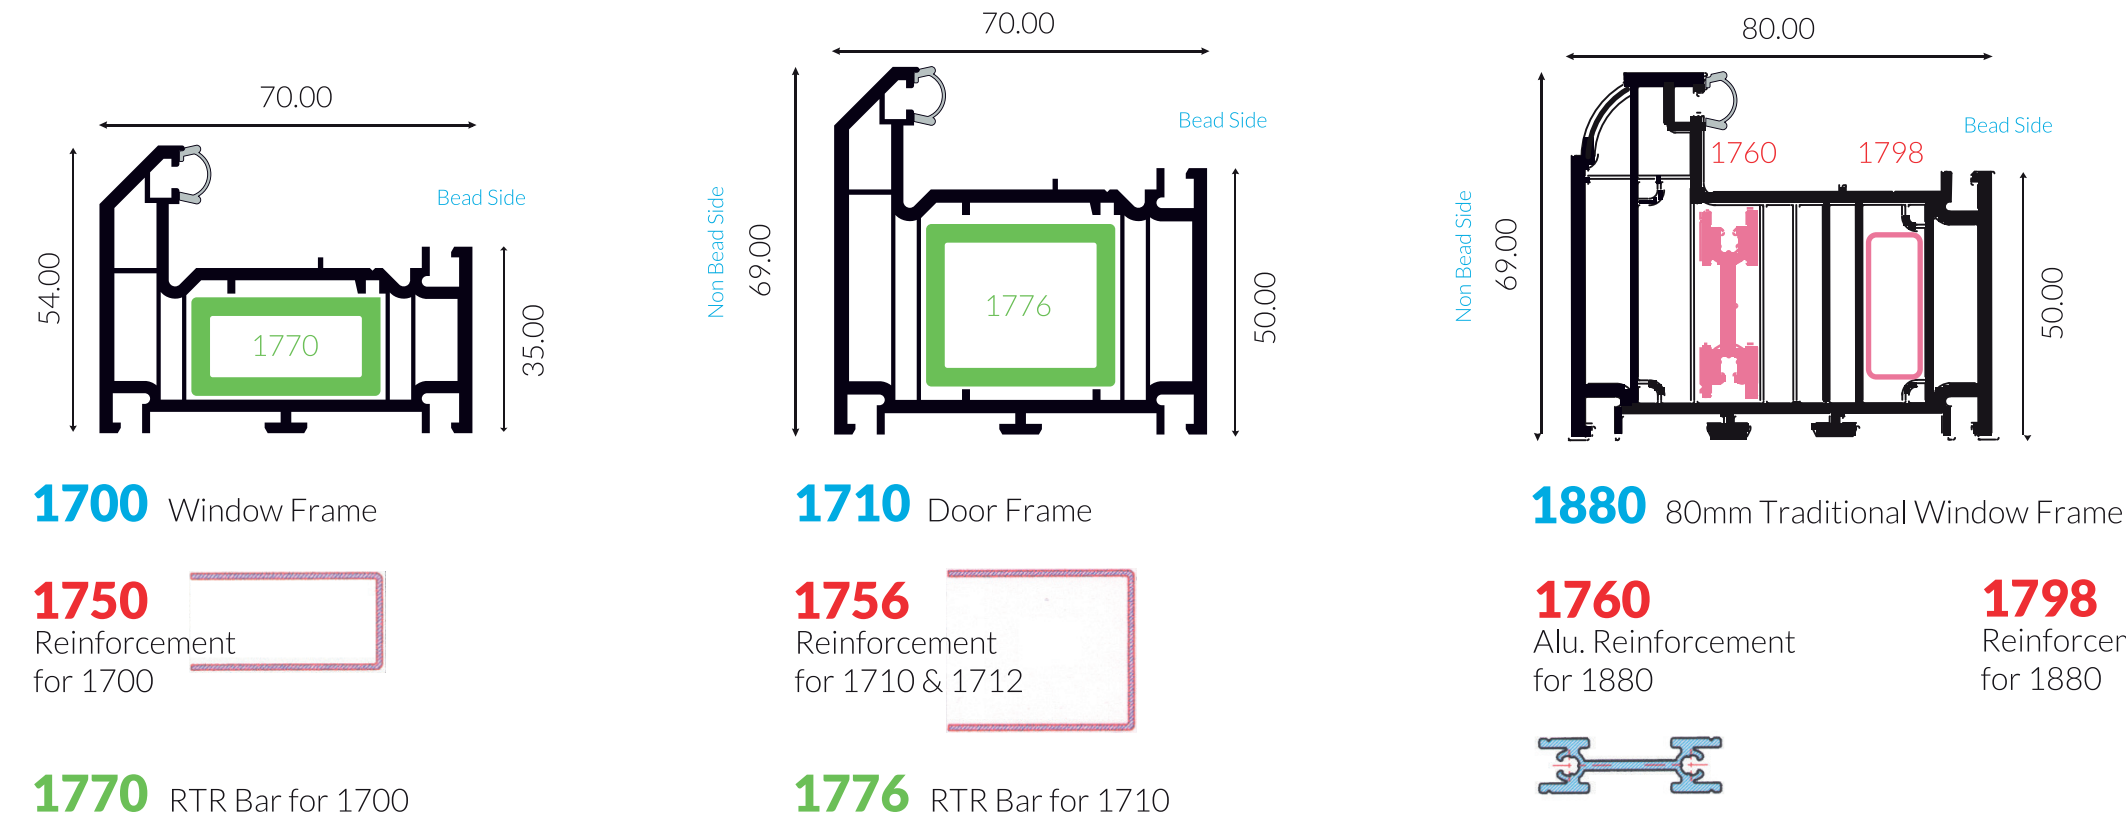


TRANSOM / MULLION

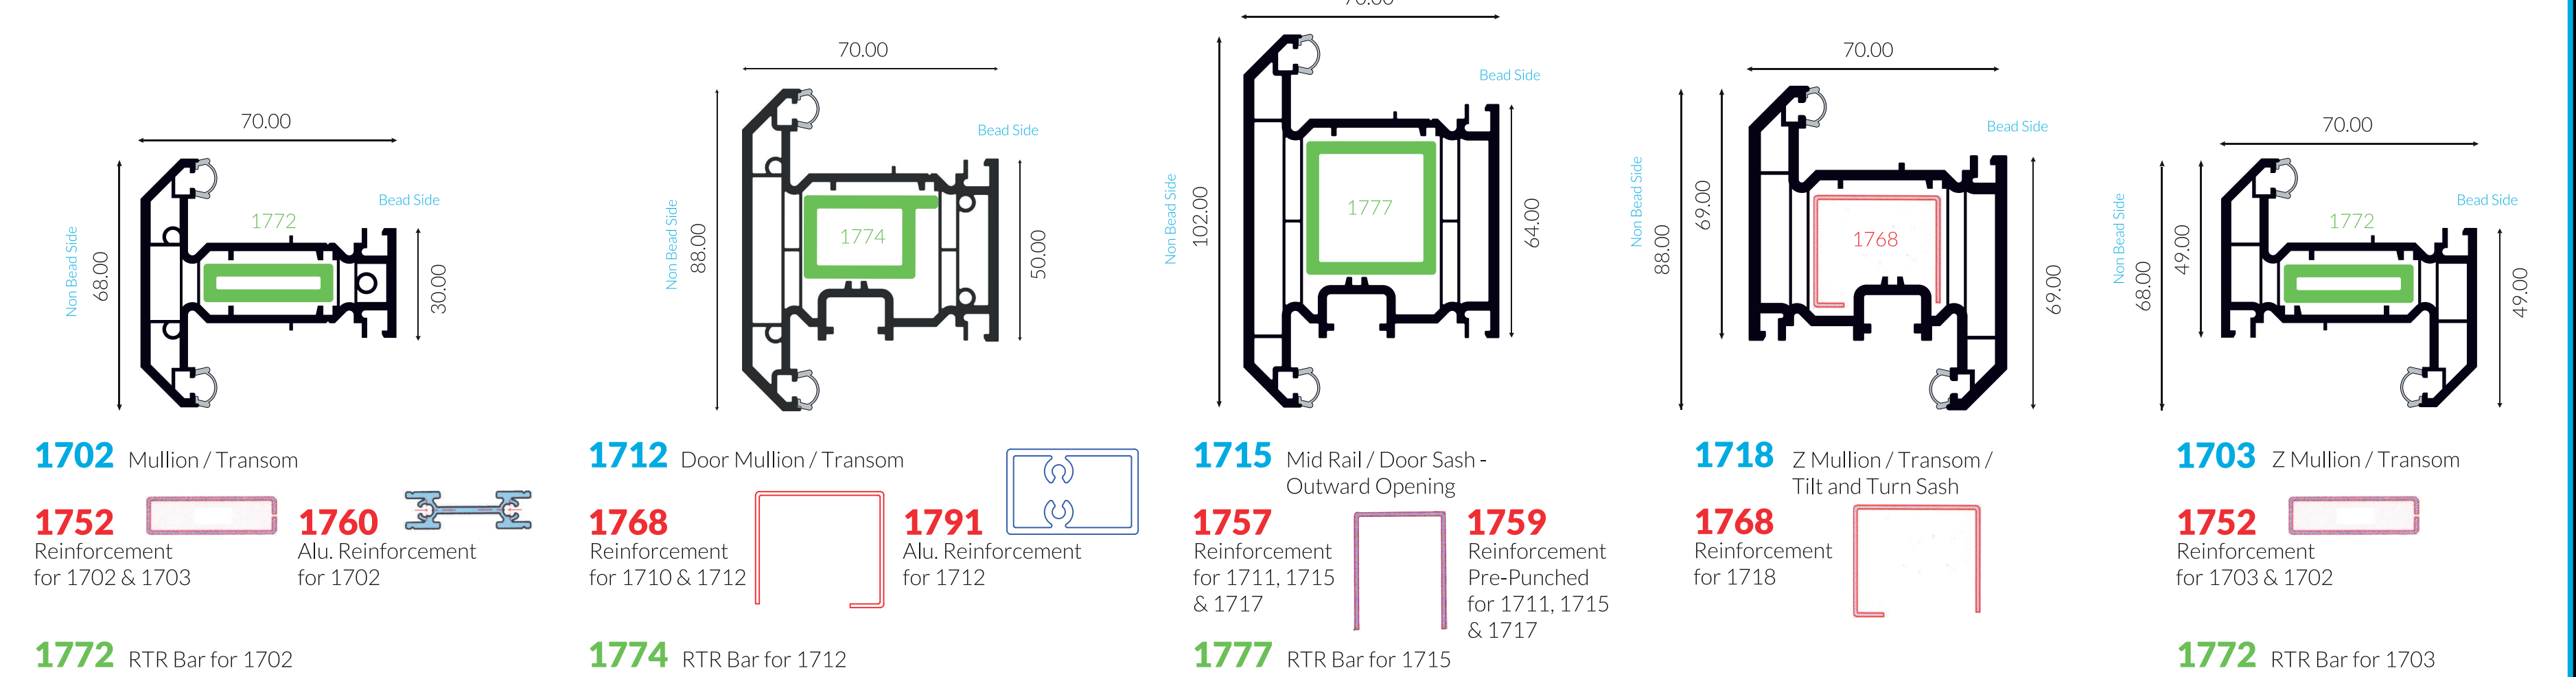


WINDOW SASH

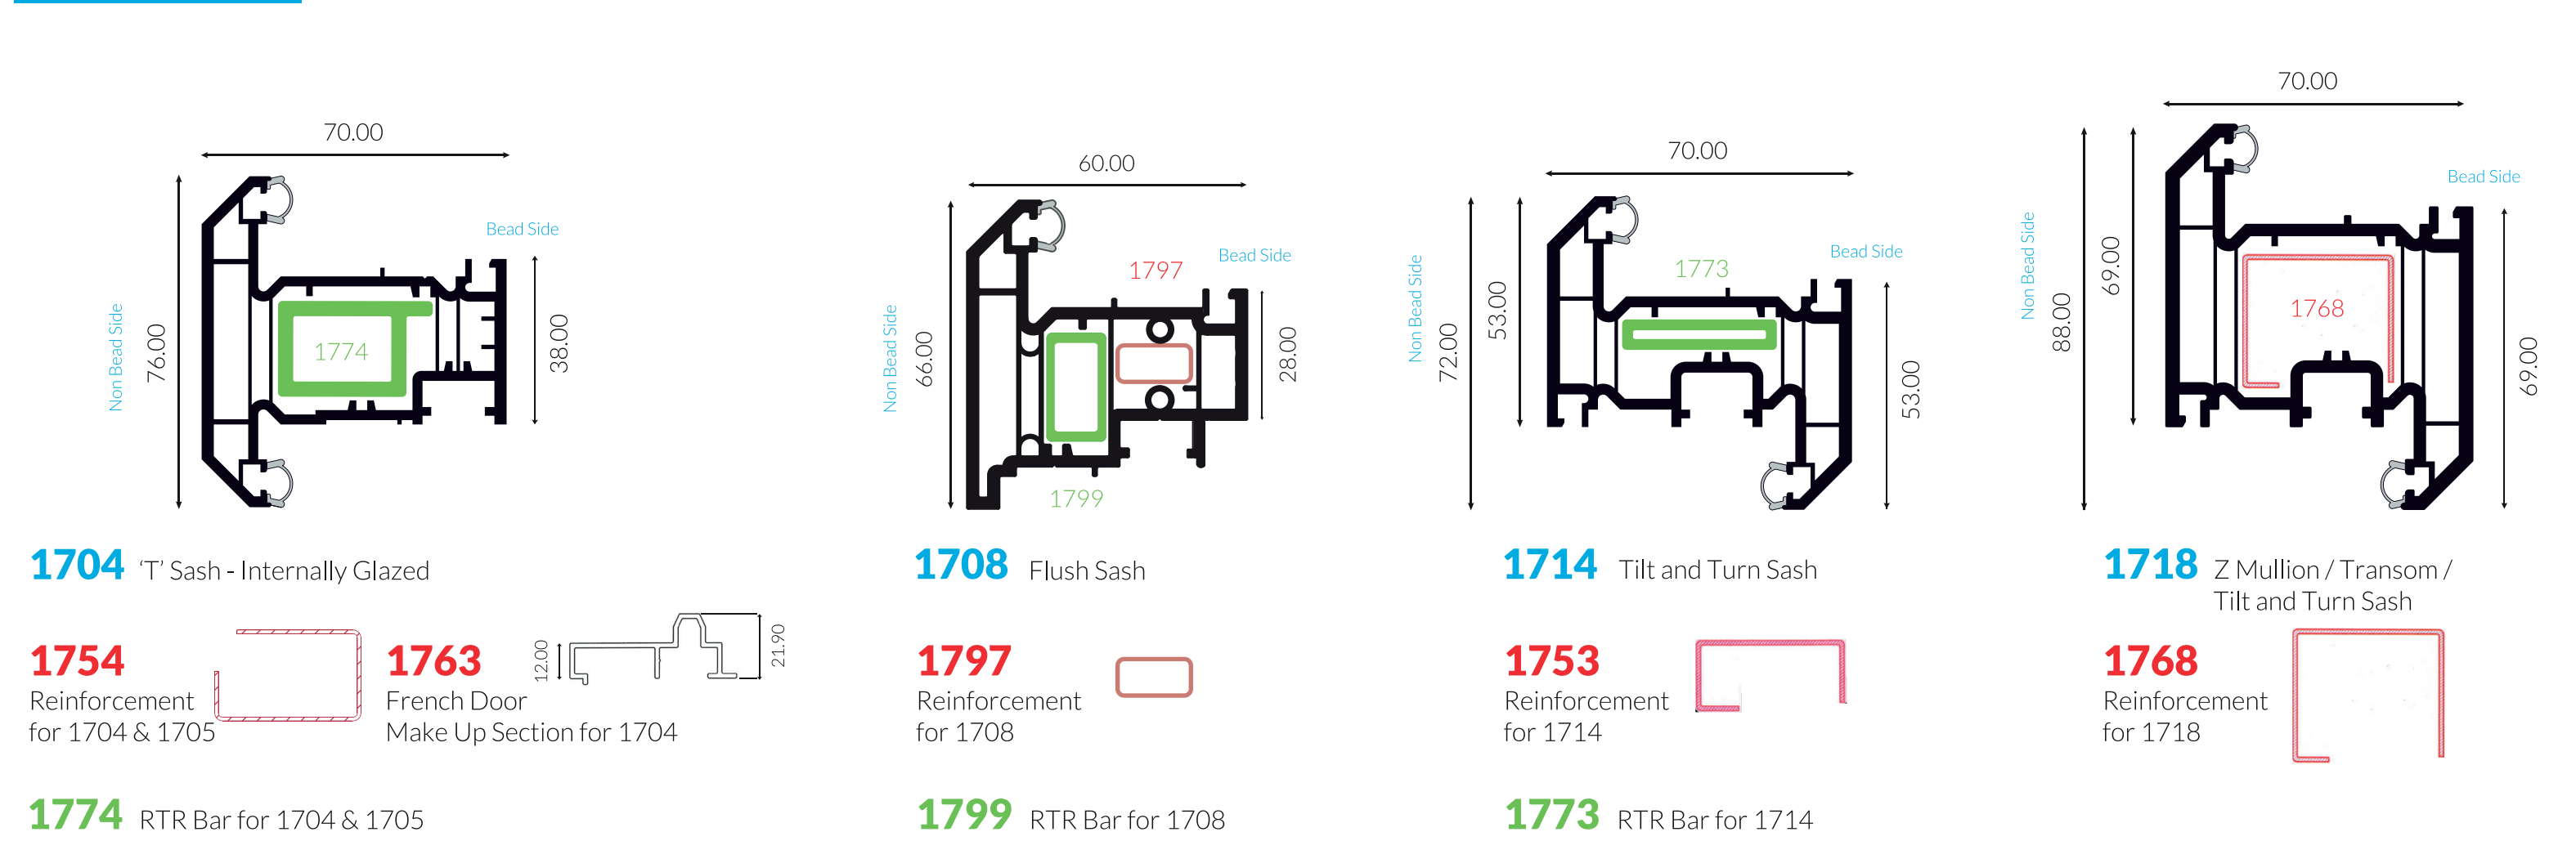


DOOR SASH

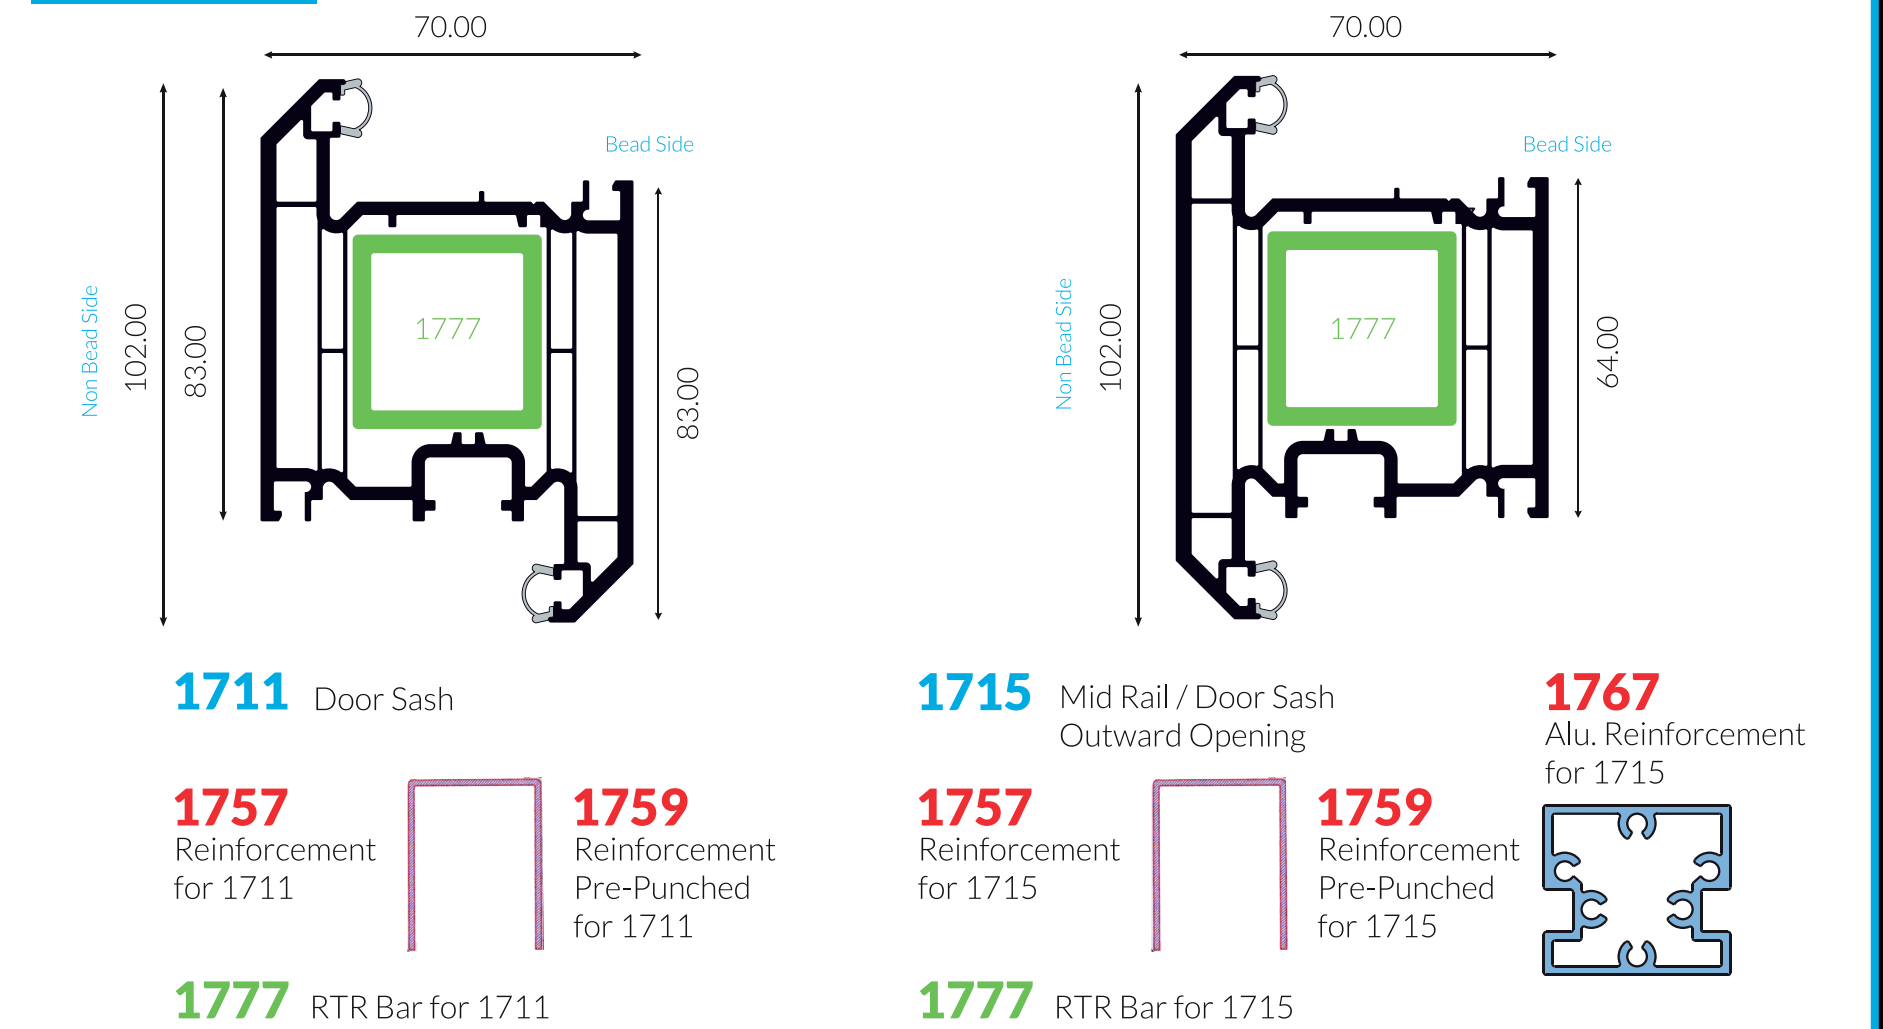


BEADS

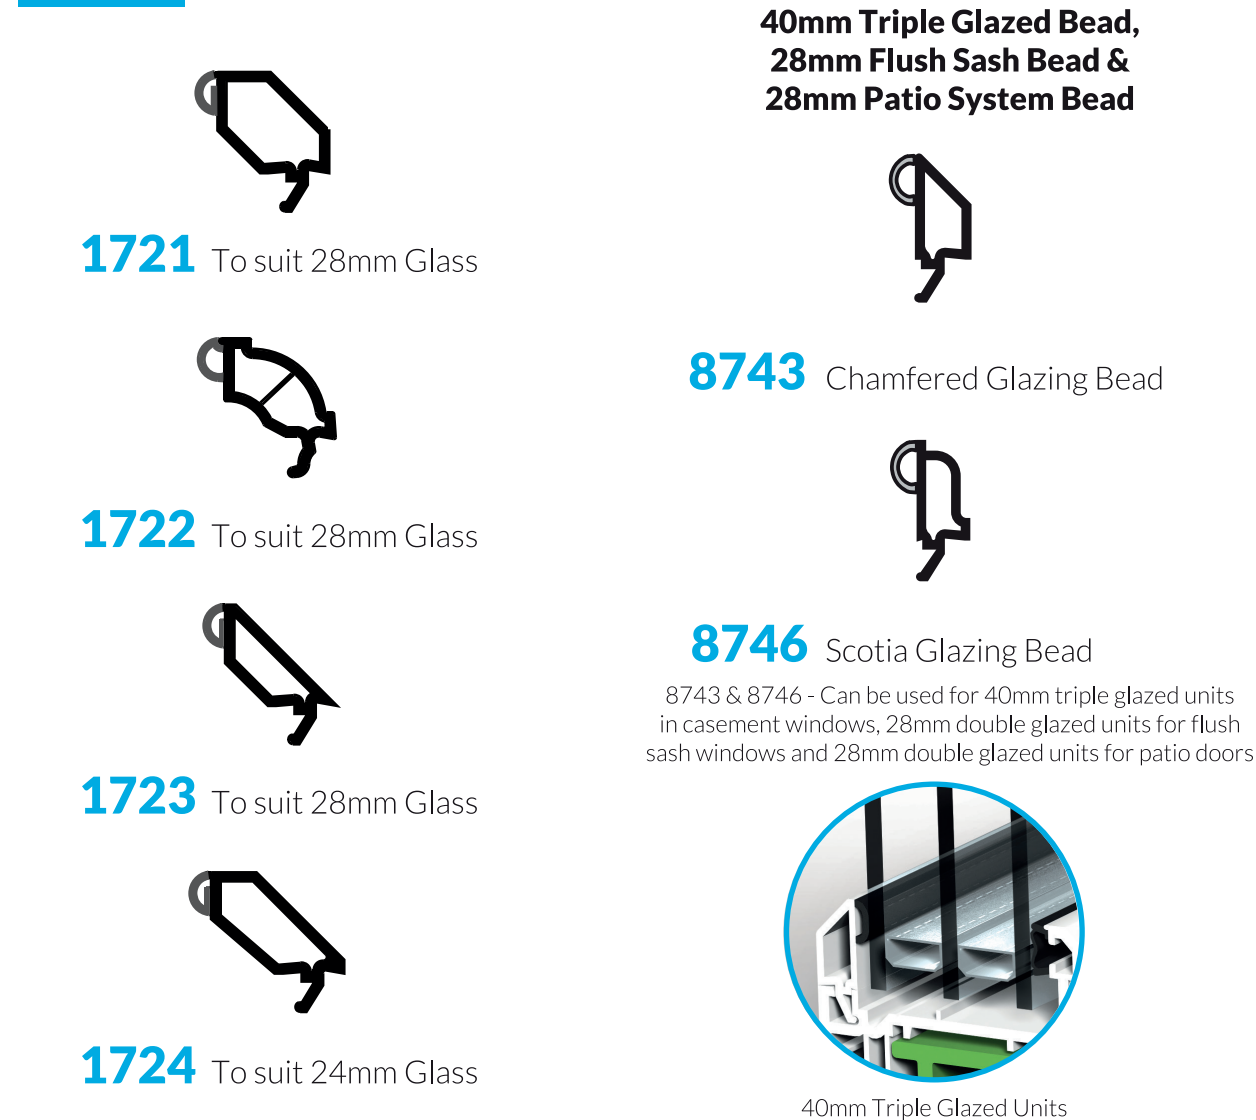

CILLS

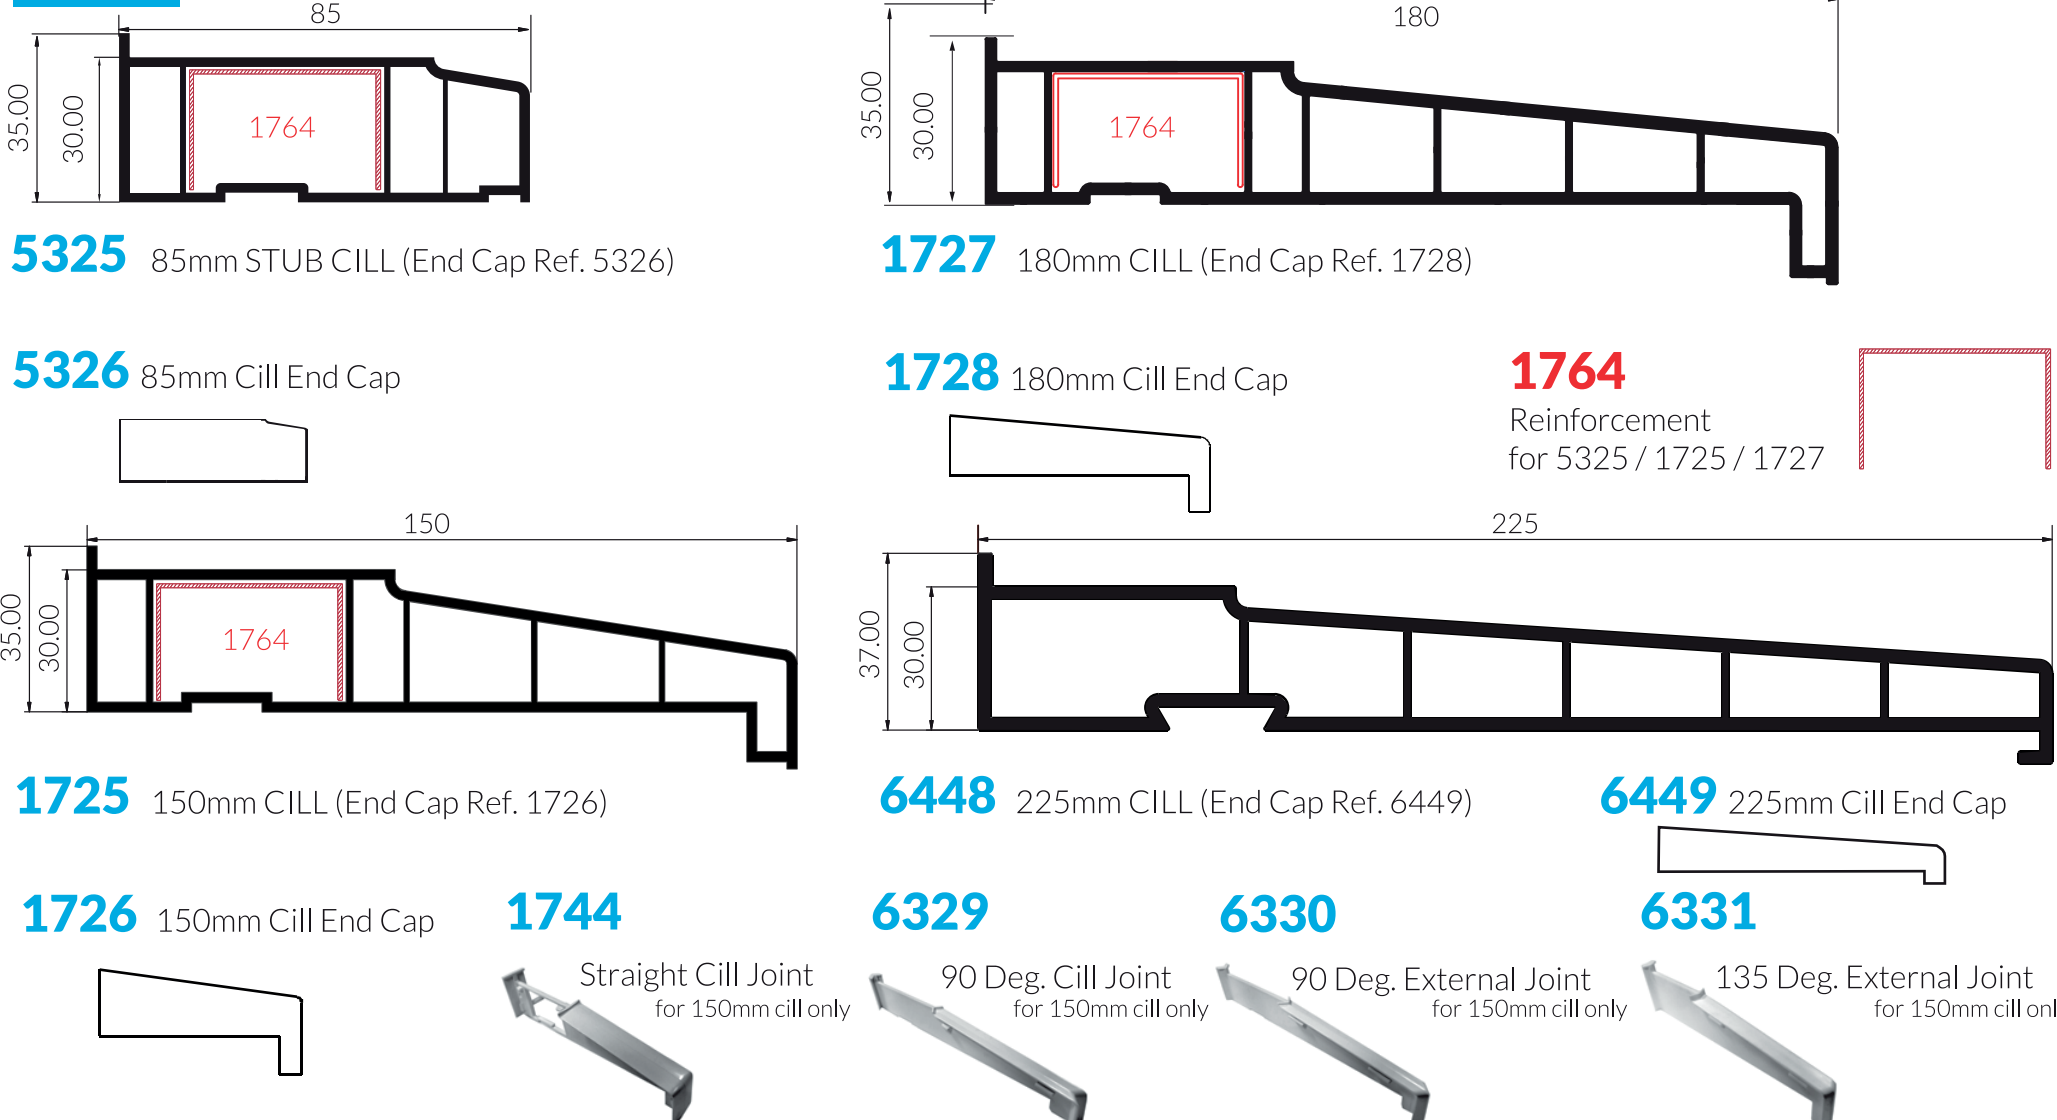

ADD ONS

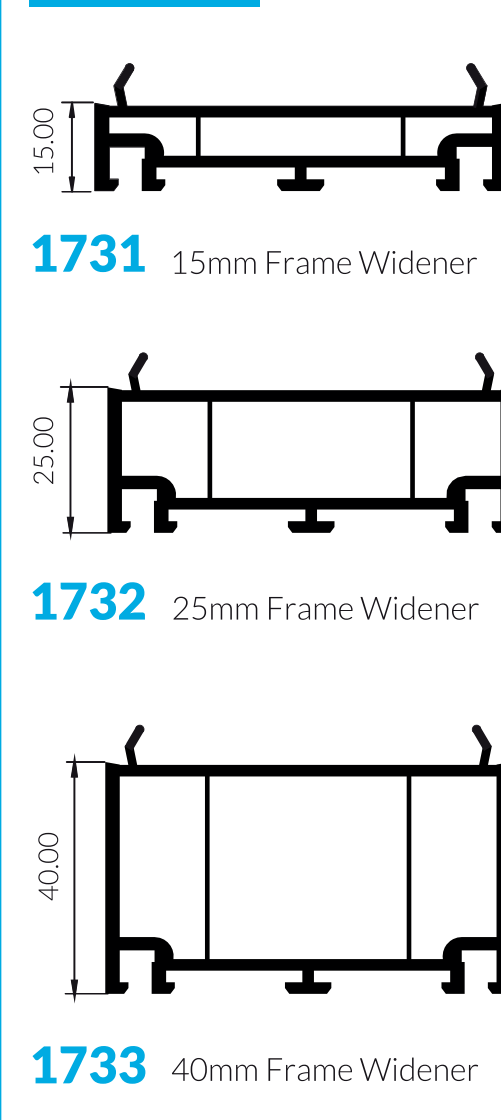

BAY POLES

