



OUTER FRAMES


COLOUR ORDERING EXAMPLE:
 1800.1G WINDOW FRAME GOLDEN OAK ON BOTH SIDES
 1800.2G WINDOW FRAME GOLDEN OAK ON THE BEAD SIDE (INTERNAL FACE)
 1800.3G WINDOW FRAME GOLDEN OAK ON THE NON BEAD SIDE (EXTERNAL FACE)

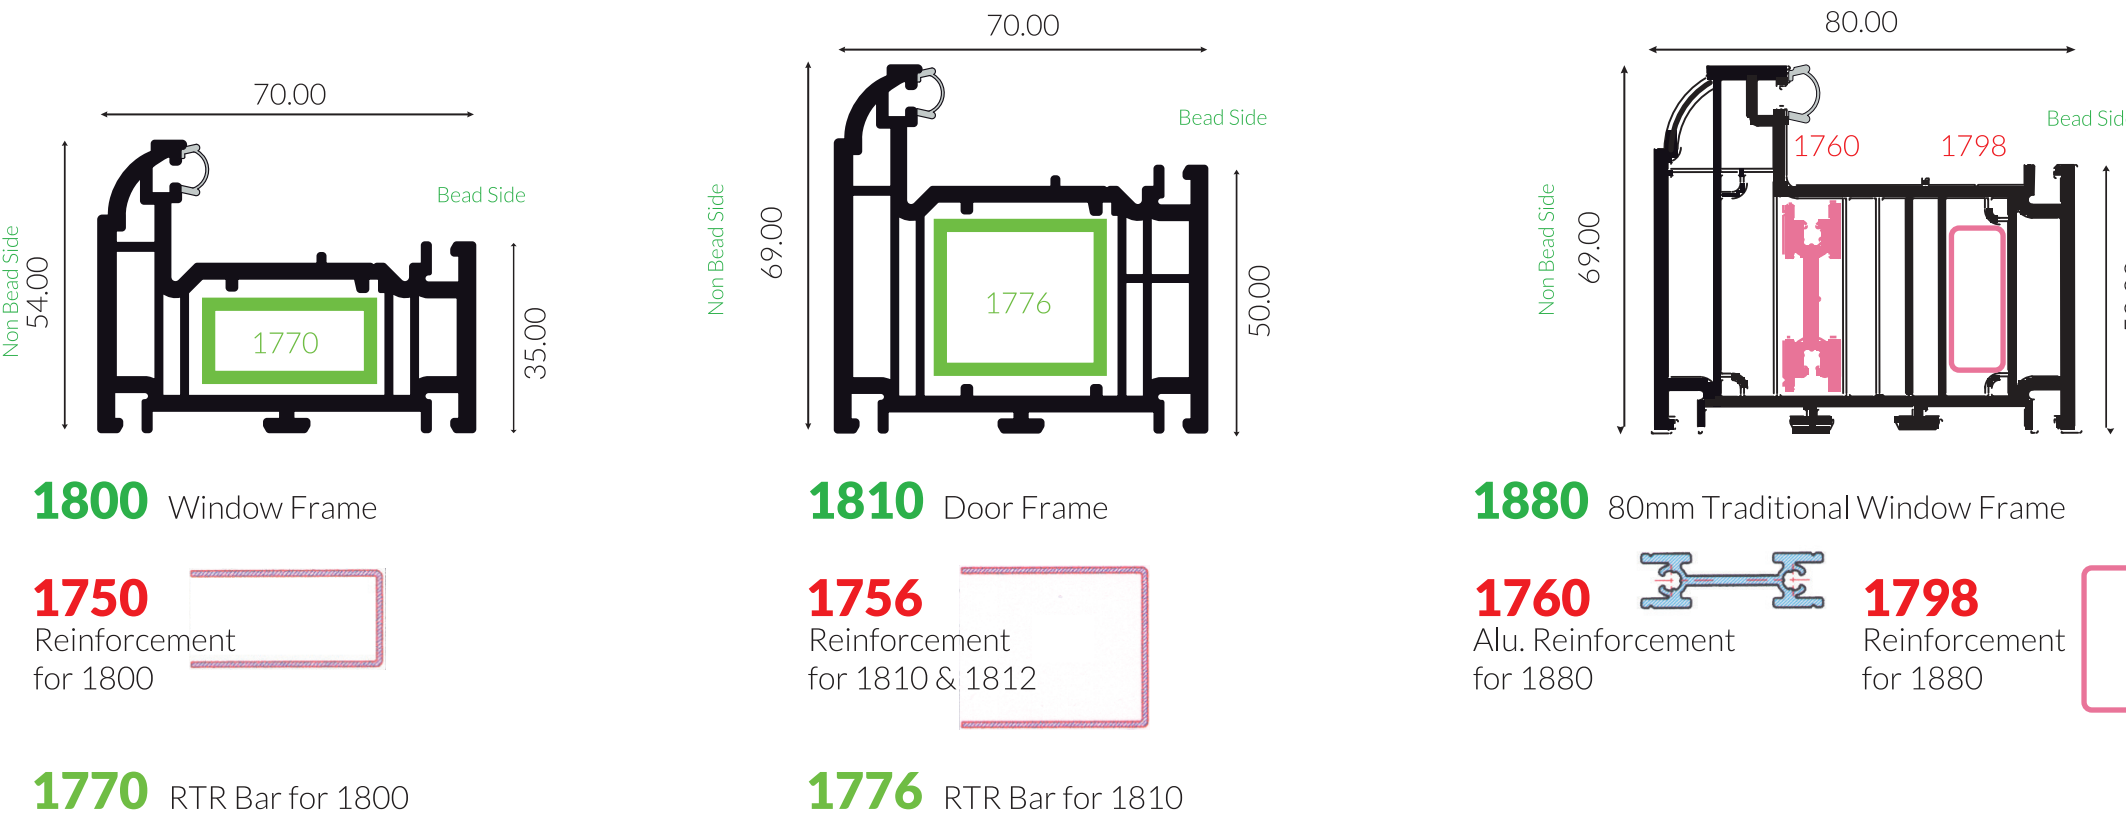


TRANSOM / MULLION

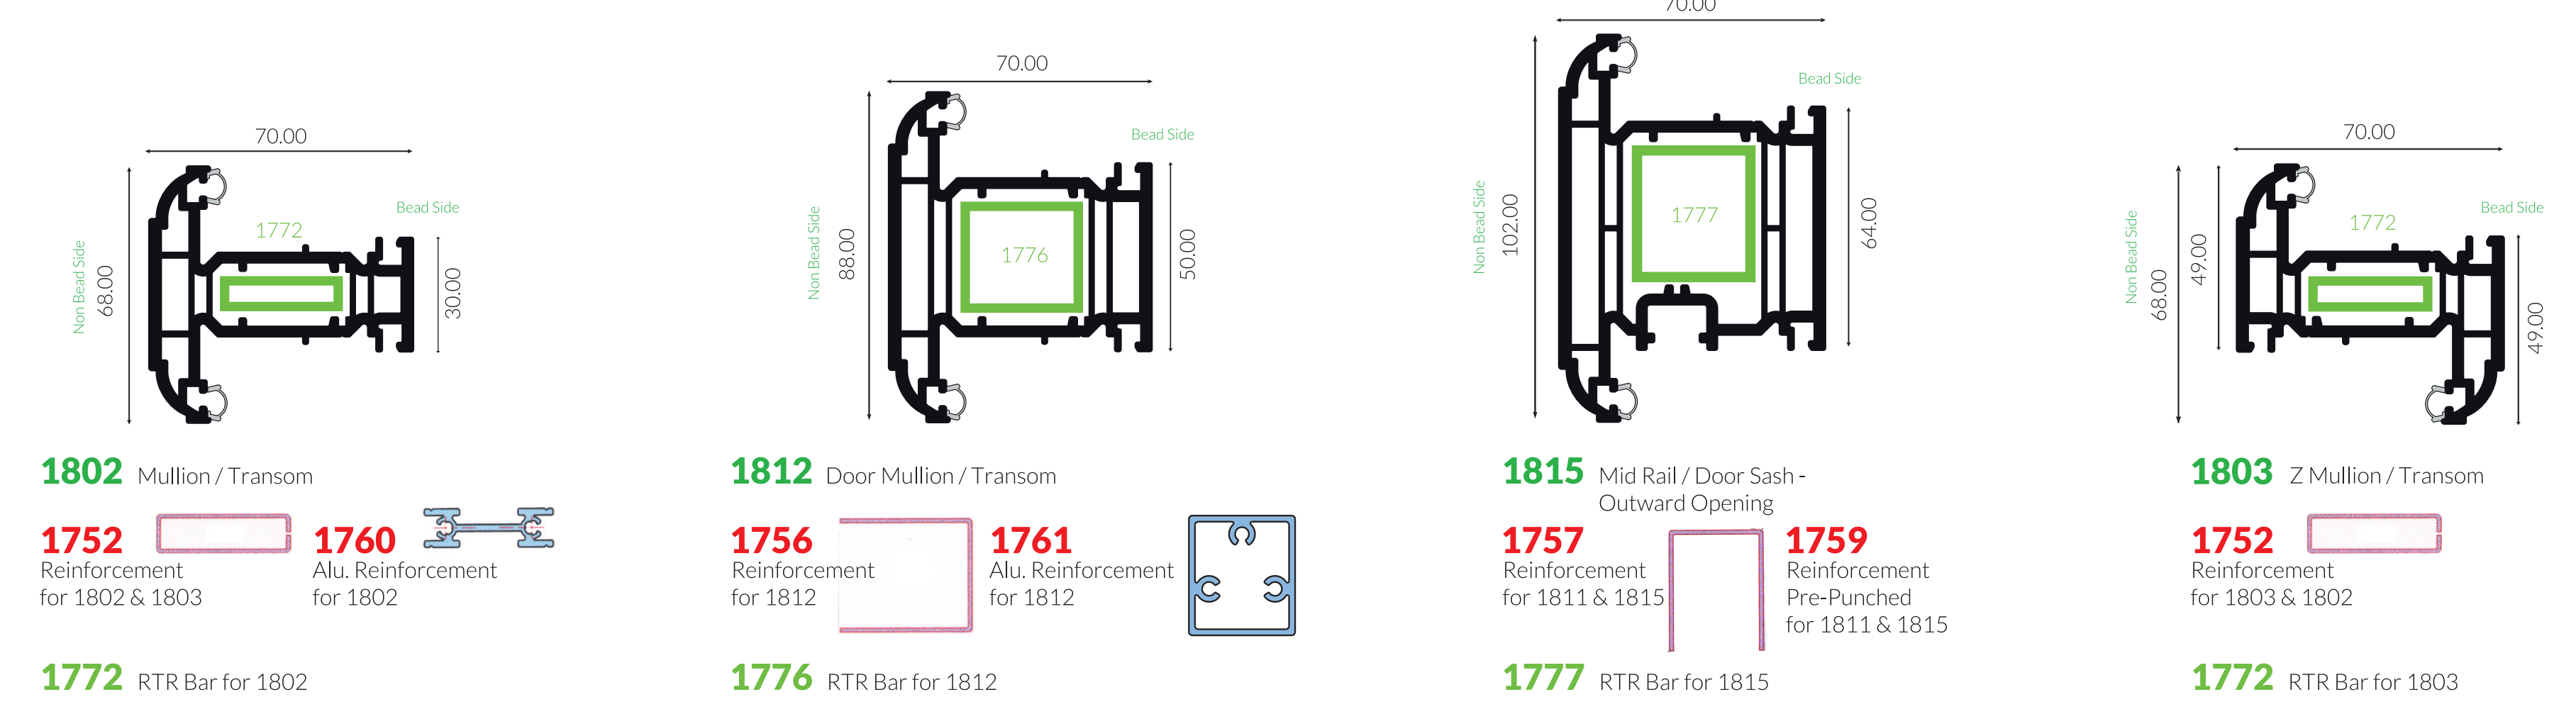


WINDOW SASH

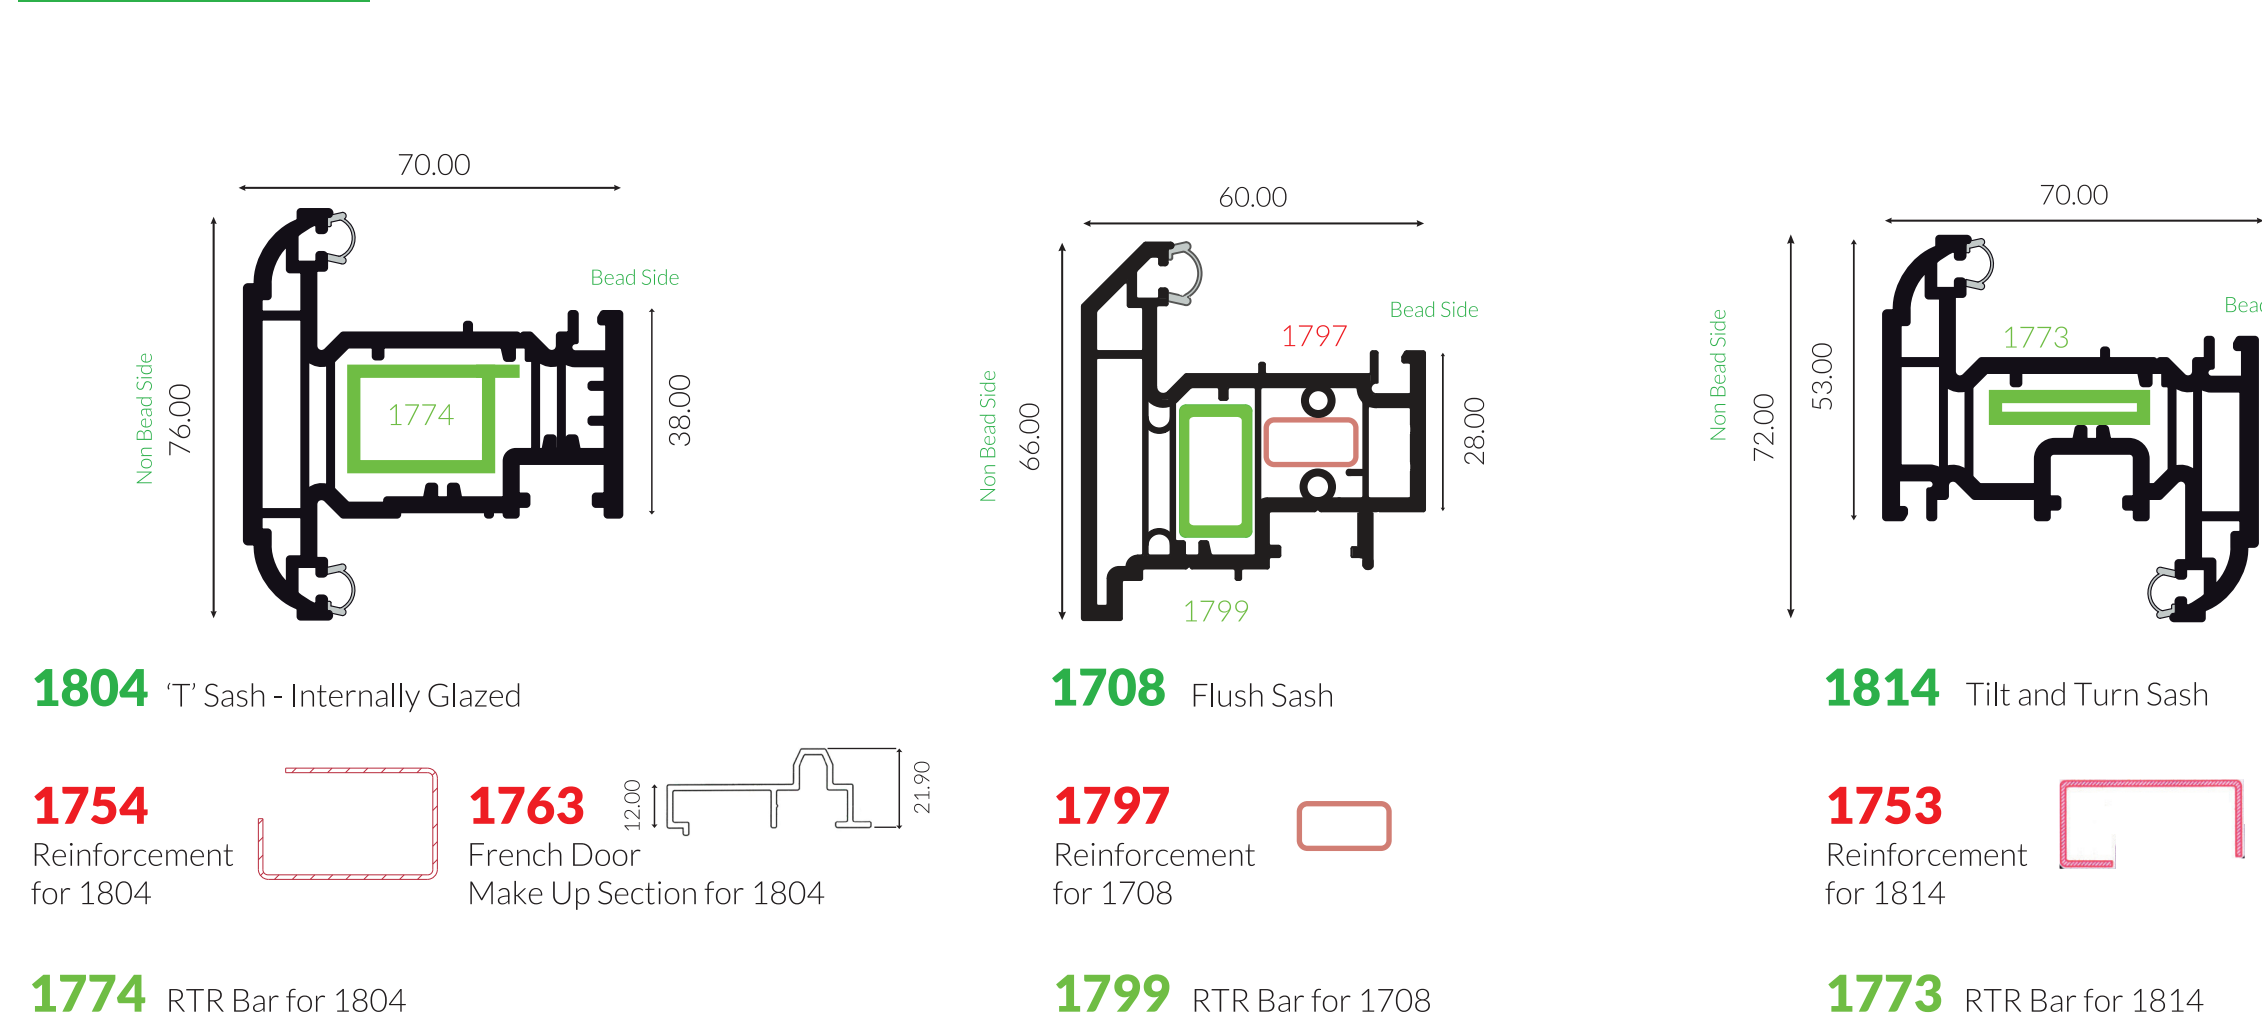


DOOR SASH

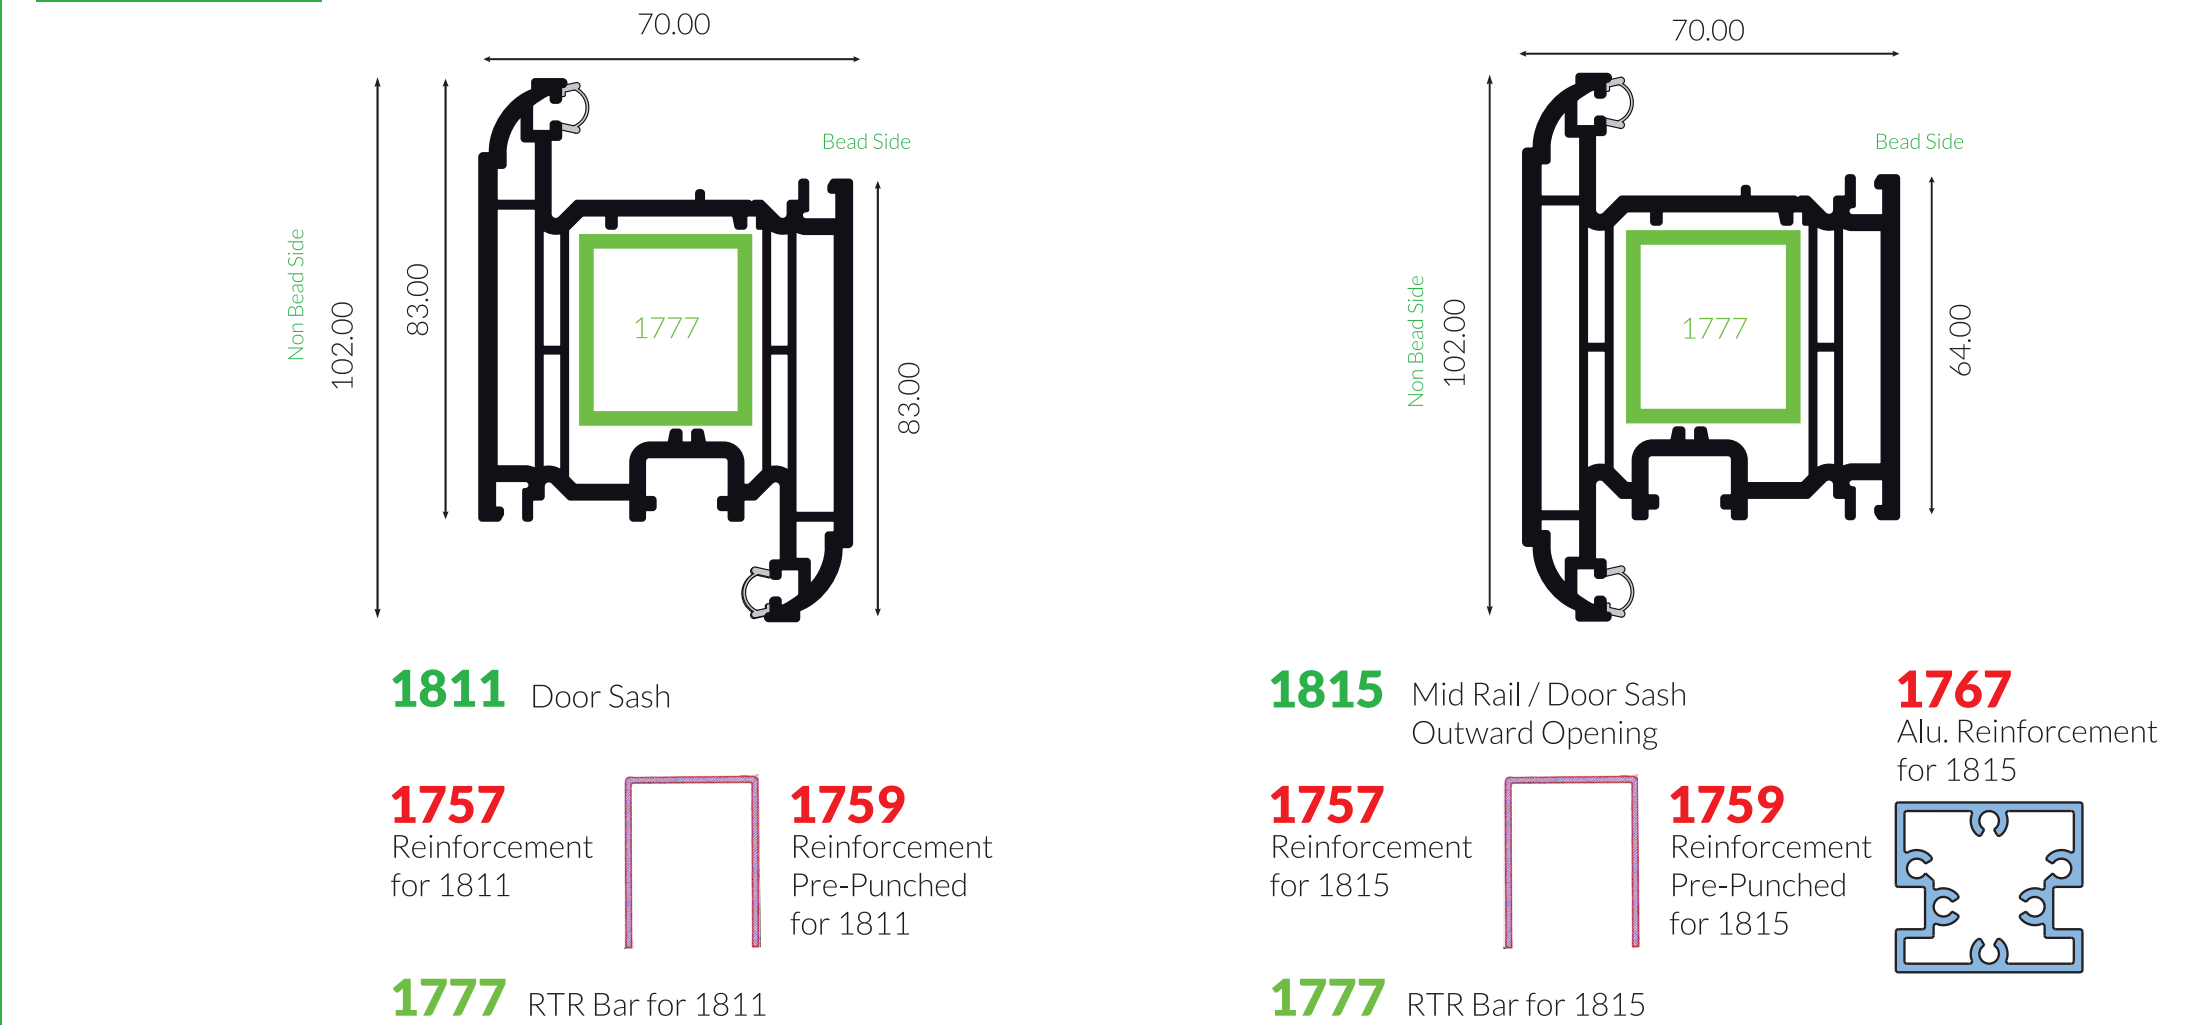


BEADS

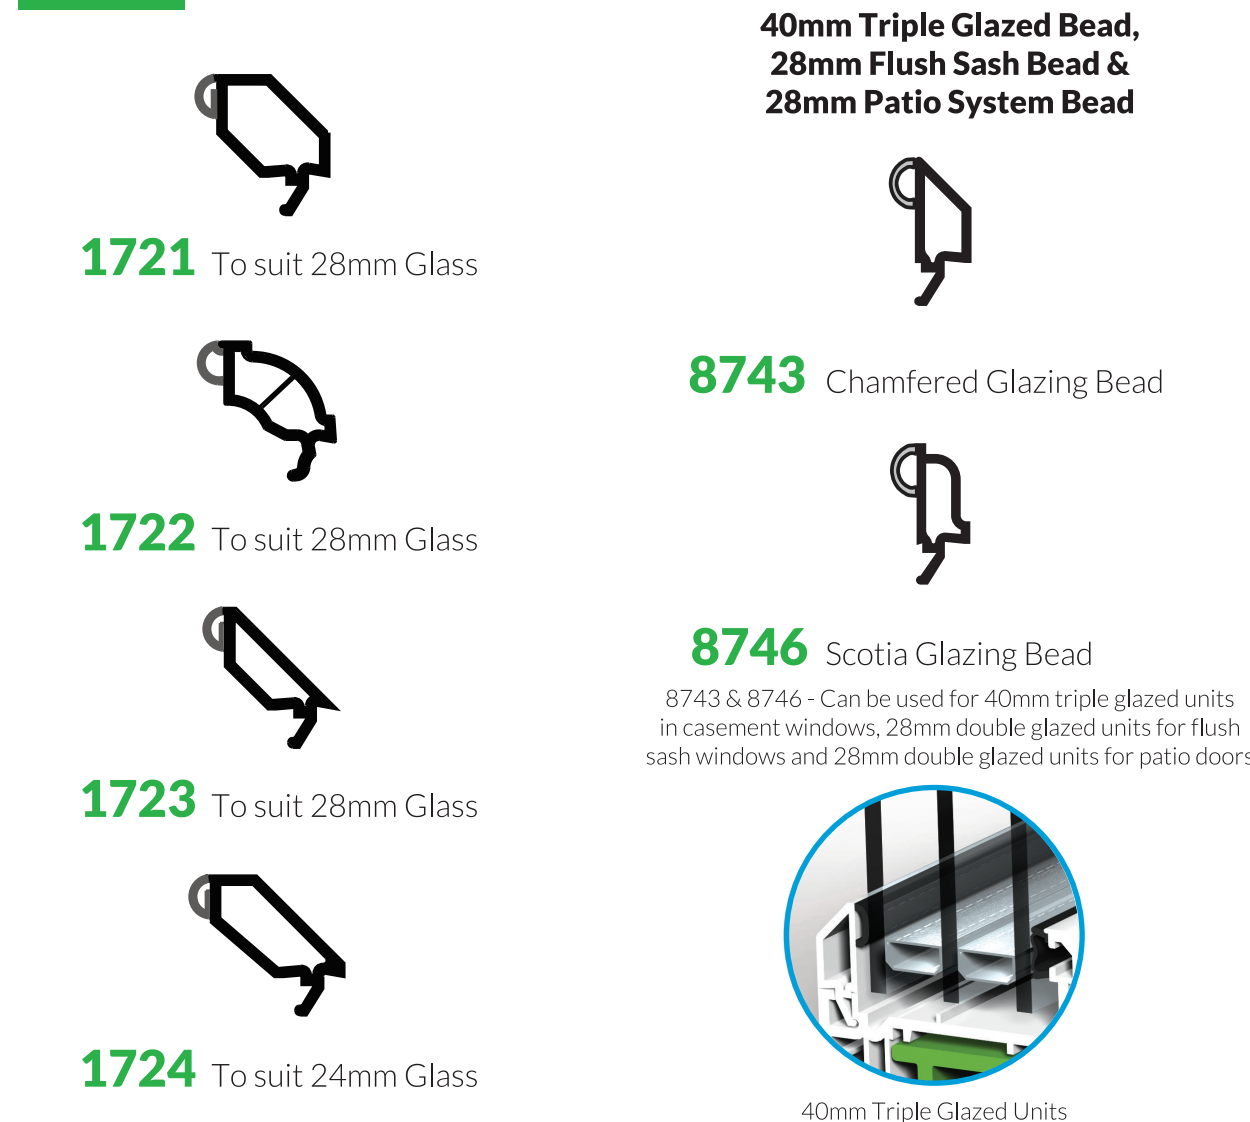

CILLS

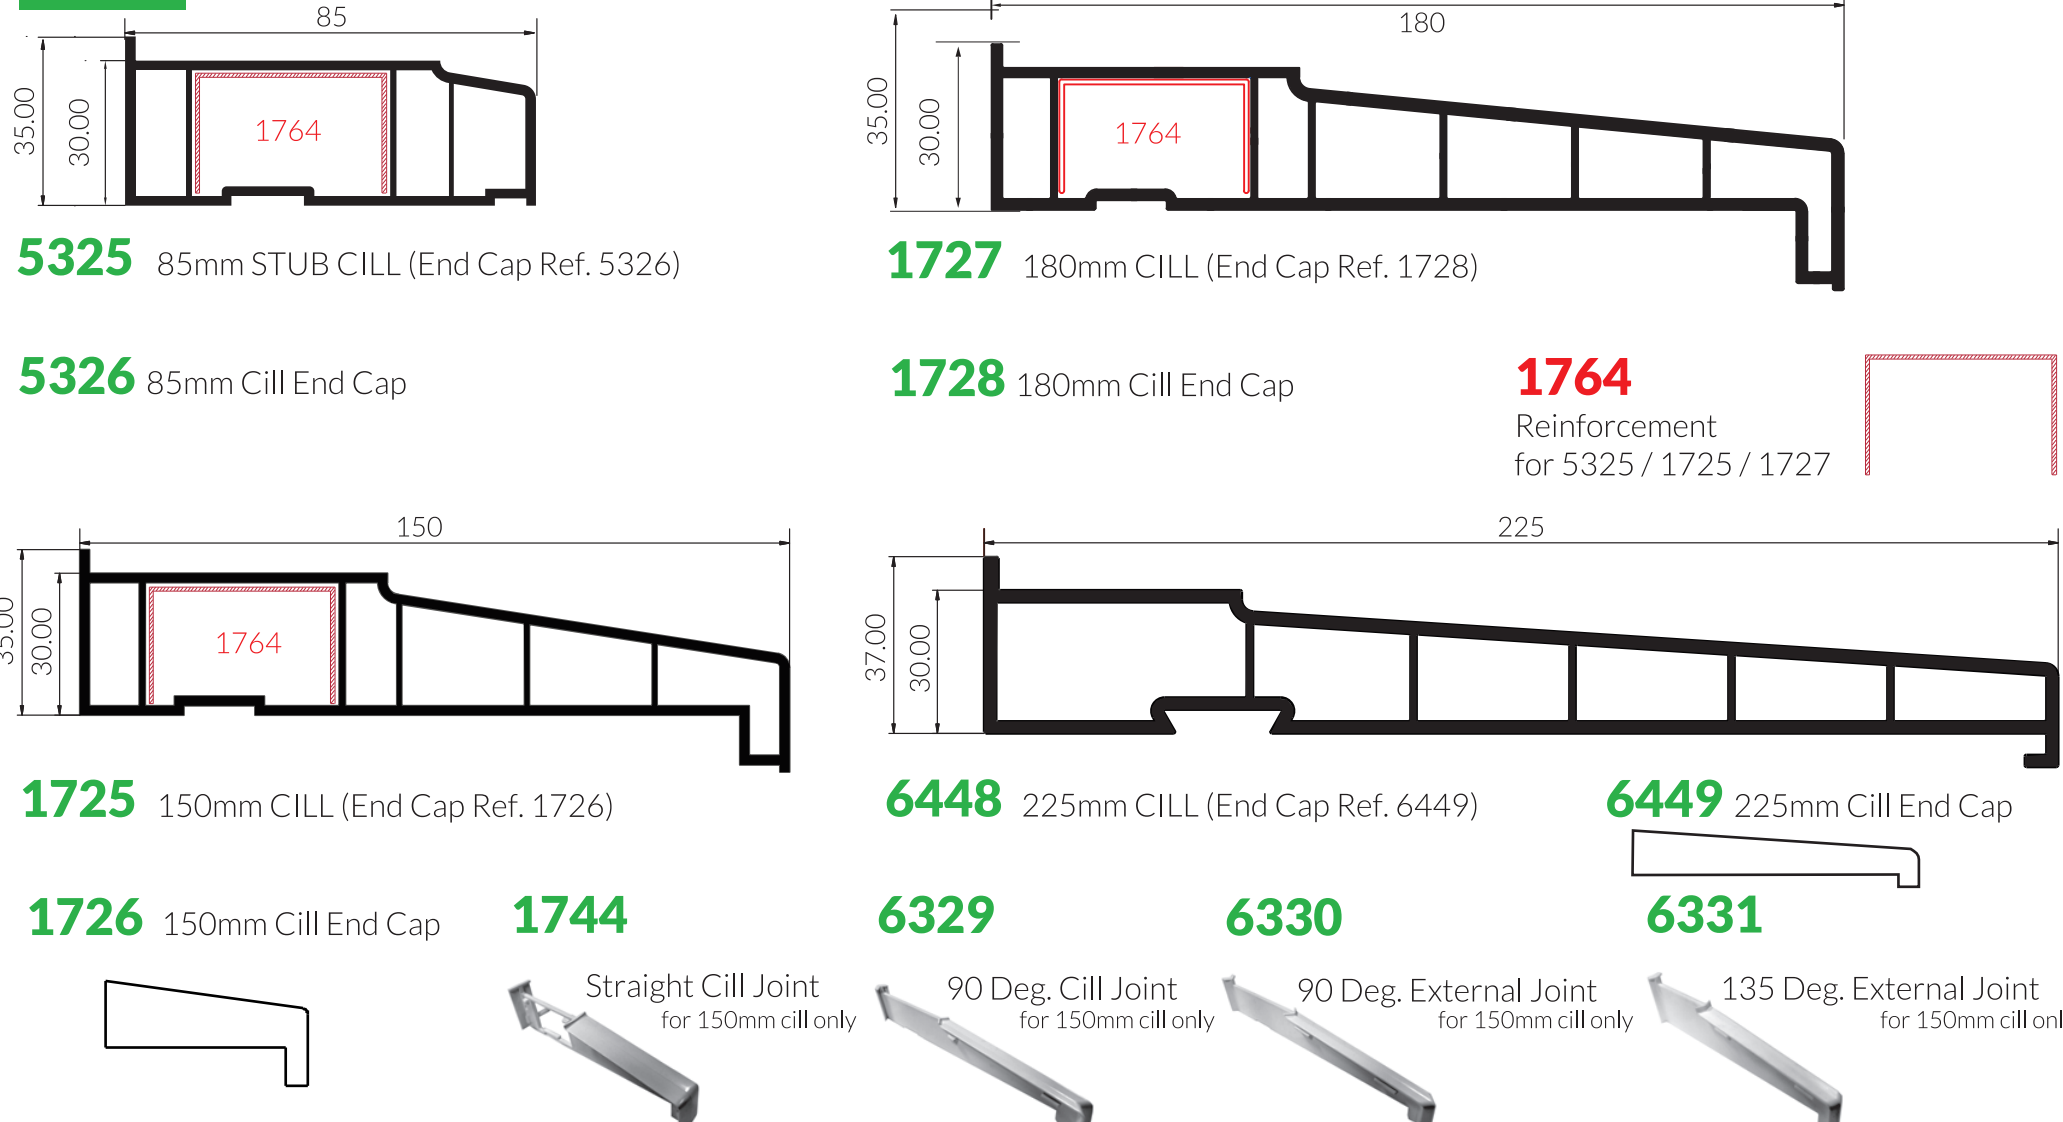

ADD-ONS

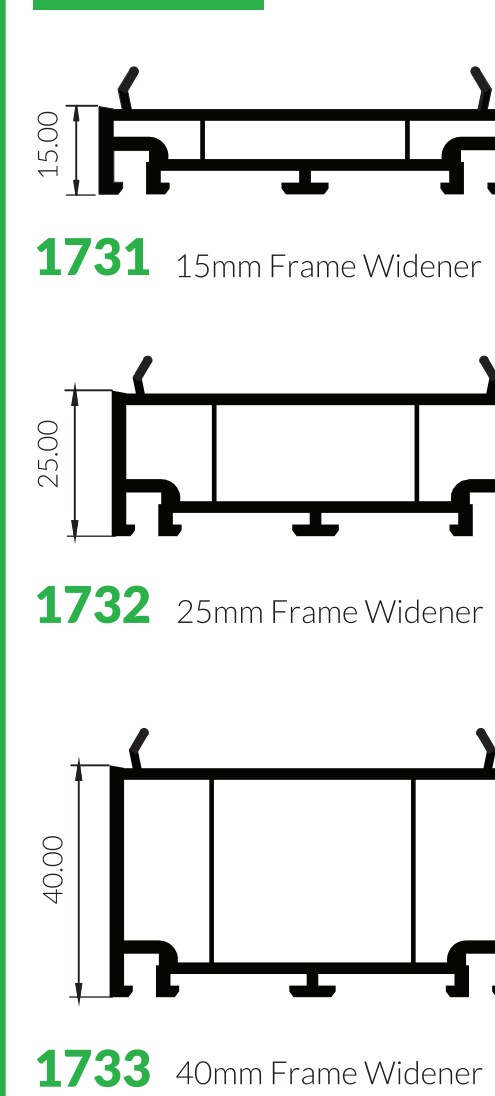

BAY POLES

