
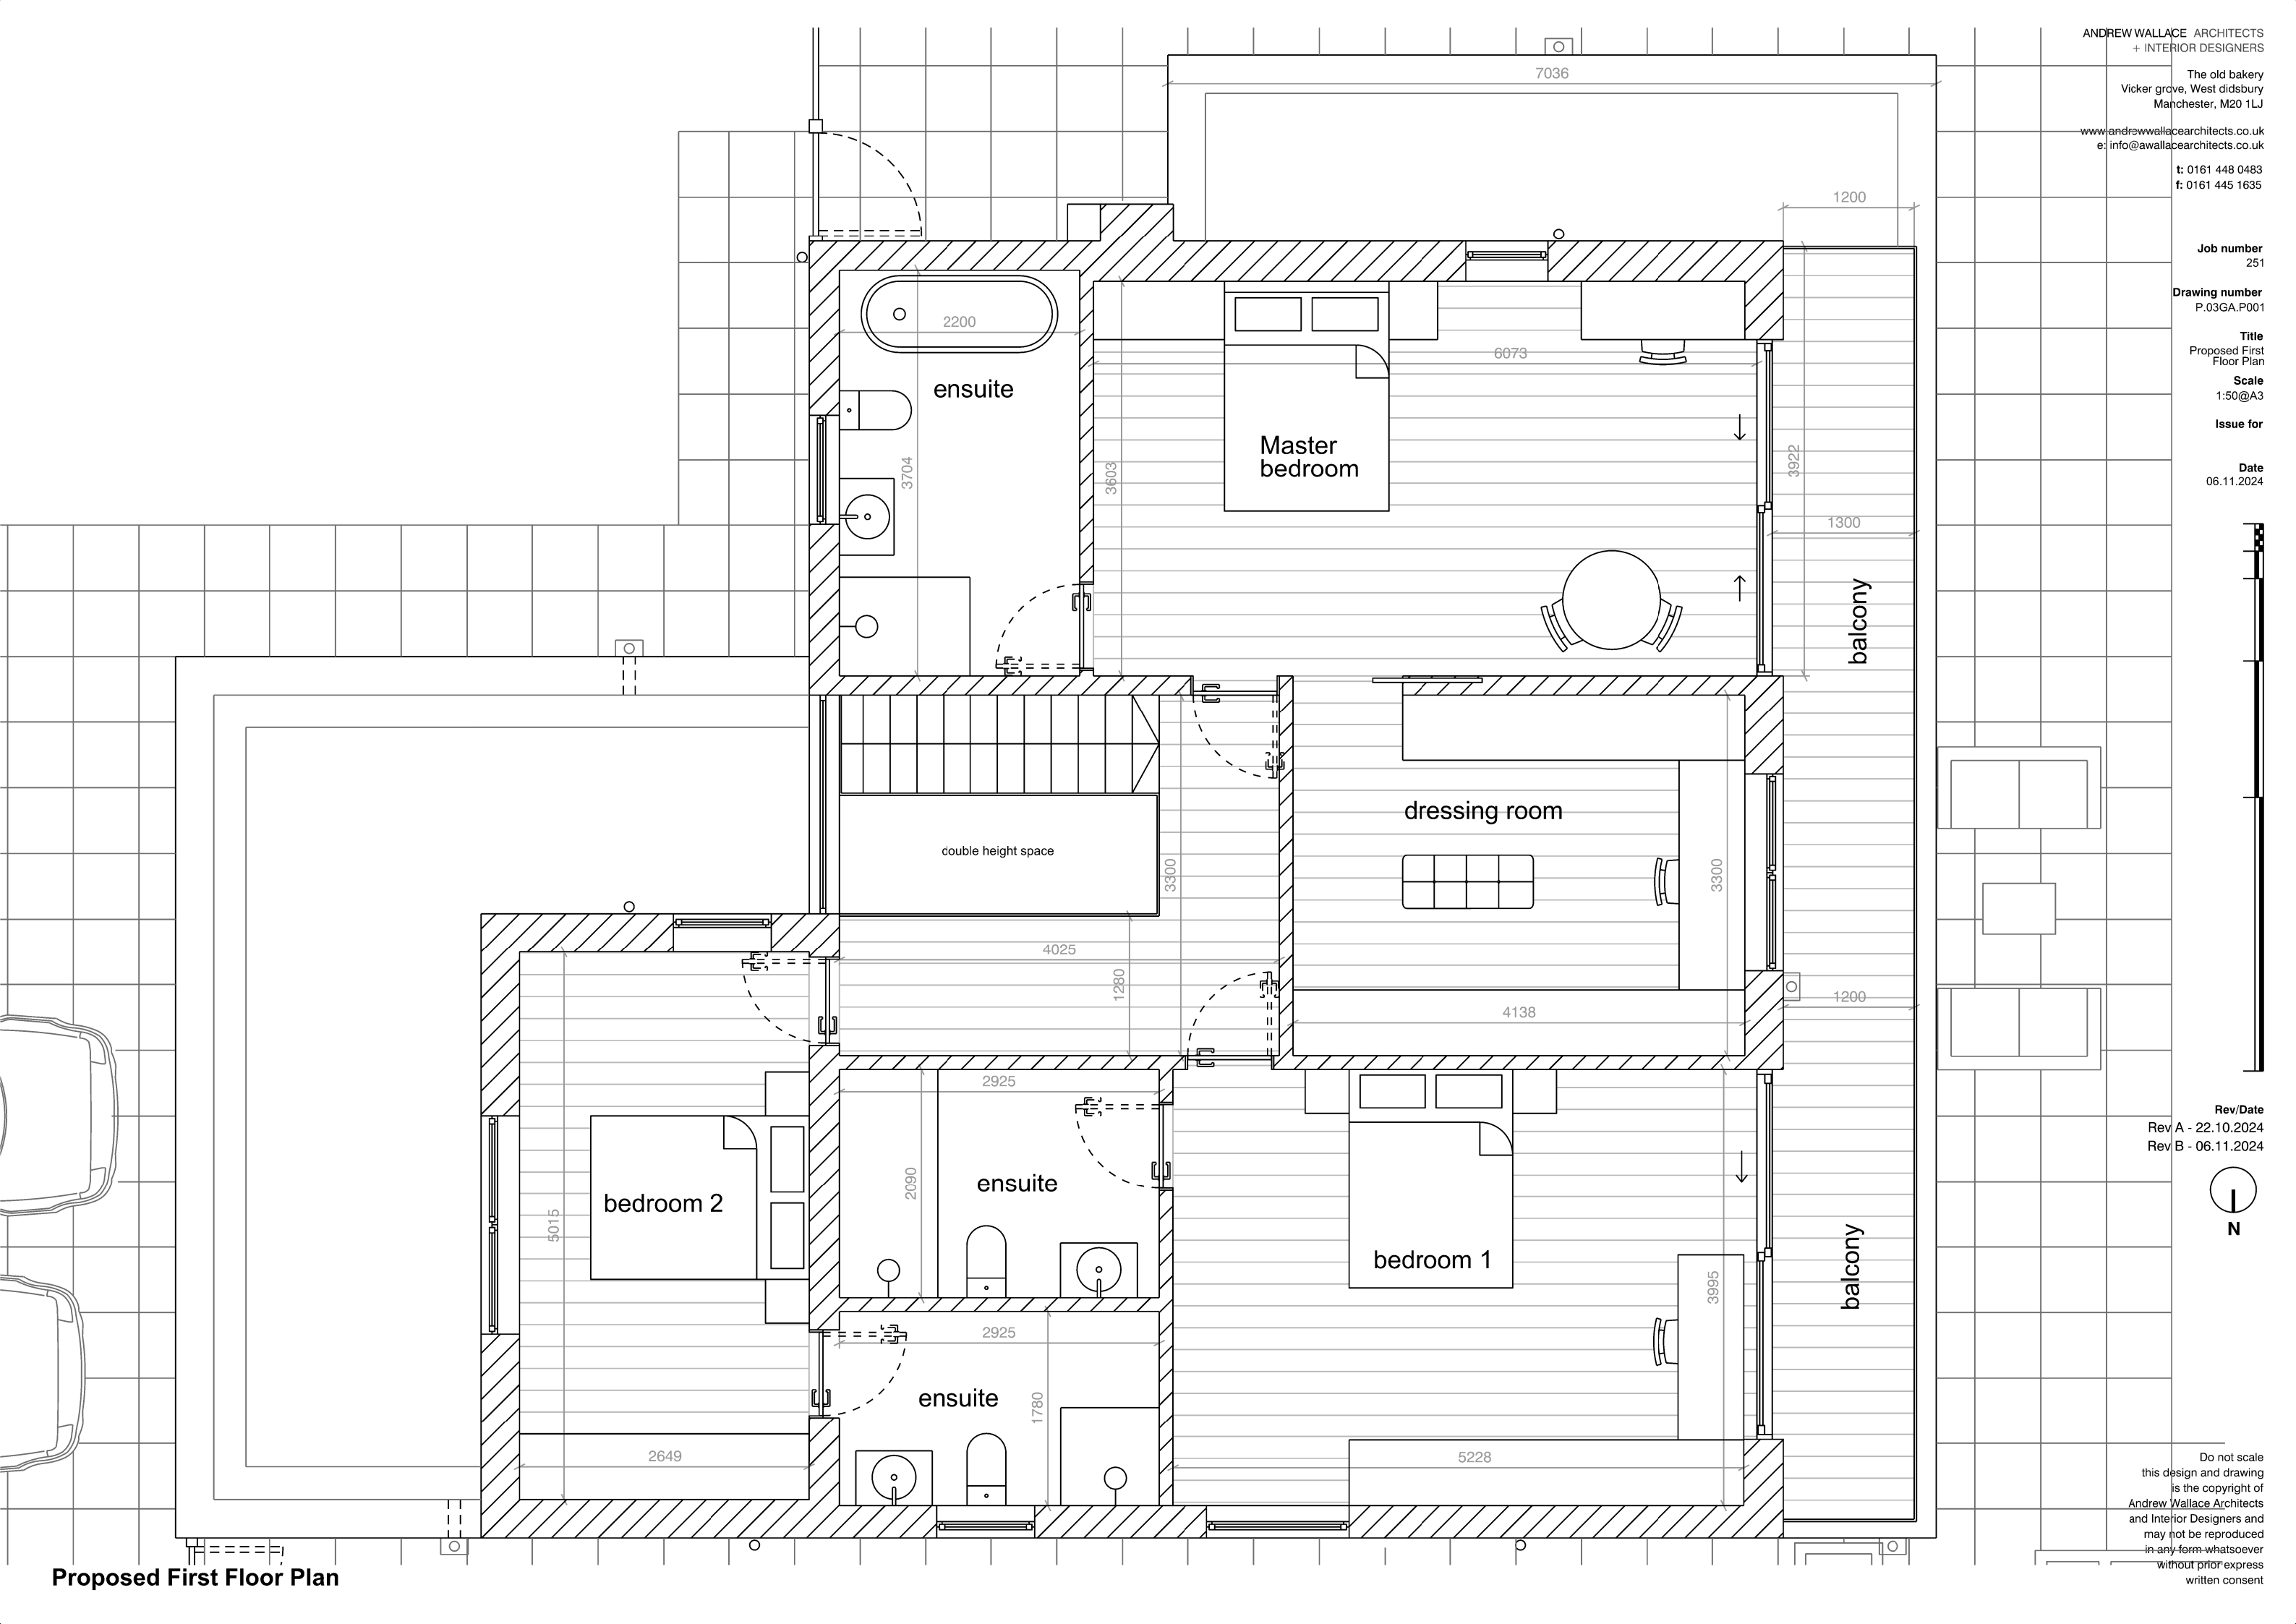


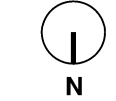

Proposed First Floor Plan