

THIS DRAWING IS PROTECTED BY COPYRIGHT AND MUST NOT BE COPIED OR REPRODUCED WITHOUT THE WRITTEN CONSENT OF R G PARTNERSHIP LIMITED. NO DIMENSIONS ARE TO BE SCALED FROM THE DRAWING. ALL DIMENSIONS AND LEVELS TO BE CHECKED ON SITE. NORTH POINTS SHOWN ARE INDICATIVE.

SITE SPECIFIC HAZARDS

IN ACCORDANCE WITH THE REQUIREMENTS OF THE CONSTRUCTION (OSHA) ACT 2004, THE FOLLOWING SIGNIFICANT RESIDUAL HAZARDS HAVE NOT BEEN DESIGNED OUT OF THIS PROJECT AND MUST BE TAKEN INTO CONSIDERATION BY CONTRACTORS PLANNING TO UNDERTAKE THE WORKS SHOWN ON THIS DRAWING:

NOTES:

THIS DRAWING IS BASED UPON TOPOGRAPHICAL AND MEASURED SURVEY FROM SITE SURVEYING SERVICES.
-REFERENCE: SSS-10301-REV F FLOOR PLANS & ELEVATIONS
-DATE: 09/01/2023

STRUCTURAL REQUIREMENTS SUBJECT TO REVIEW BY STRUCTURAL ENGINEER
M&E REQUIREMENTS SUBJECT TO REVIEW BY M&E ENGINEER
COSTS SUBJECT TO REVIEW BY COST CONSULTANT

REV.	DATE	NOTES	INT.
------	------	-------	------

CLIENT / PROJECT
ROSALIND THORPE
SHEEPGATE FARM
BURY

DRAWING TITLE
PROPOSED FLOOR PLANS

STATUS	PLANNING
--------	----------

DATE	JAN '23	DRAWN	WNH	SCALE @ A3	1:100
------	---------	-------	-----	------------	-------

PROJECT NUMBER	UNIT / BLOCK	CI / SFB CODE	TYPE & NUMBER	REVISION LETTER
11245				


DRAWING NO.	PL07
Site Location Plans	L
Sections	S
Garage Plans	G
Details	D
Elevations	E
Profile Colour	C

THE RATCLIFFE GROVES PARTNERSHIP
MANCHESTER
105 MANCHESTER ROAD
BURY LANCASHIRE BL9 0TD
T: 0161 797 6000 E: manchester@rgp.co.uk
www.rgp.co.uk

LONDON
19 BEDFORD ROW
LONDON WC1R 4EB
T: 020 7600 6666 E: london@rgp.co.uk




DOTTED RED LINE DENOTES
EXISTING WALLS TO BE DEMOLISHED

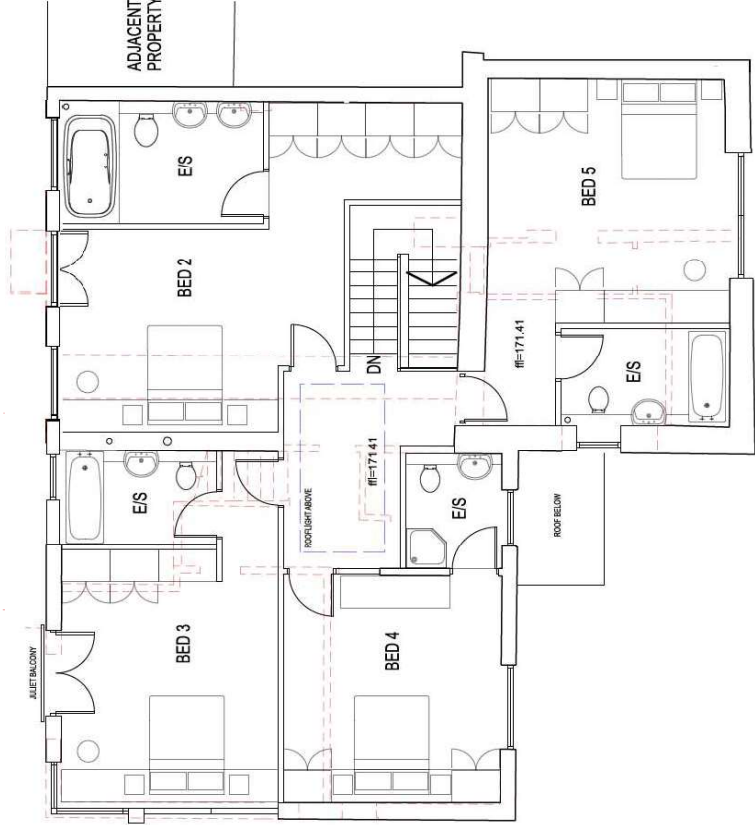

FIRST FLOOR

DOTTED RED LINE DENOTES
EXISTING WALLS TO BE DEMOLISHED

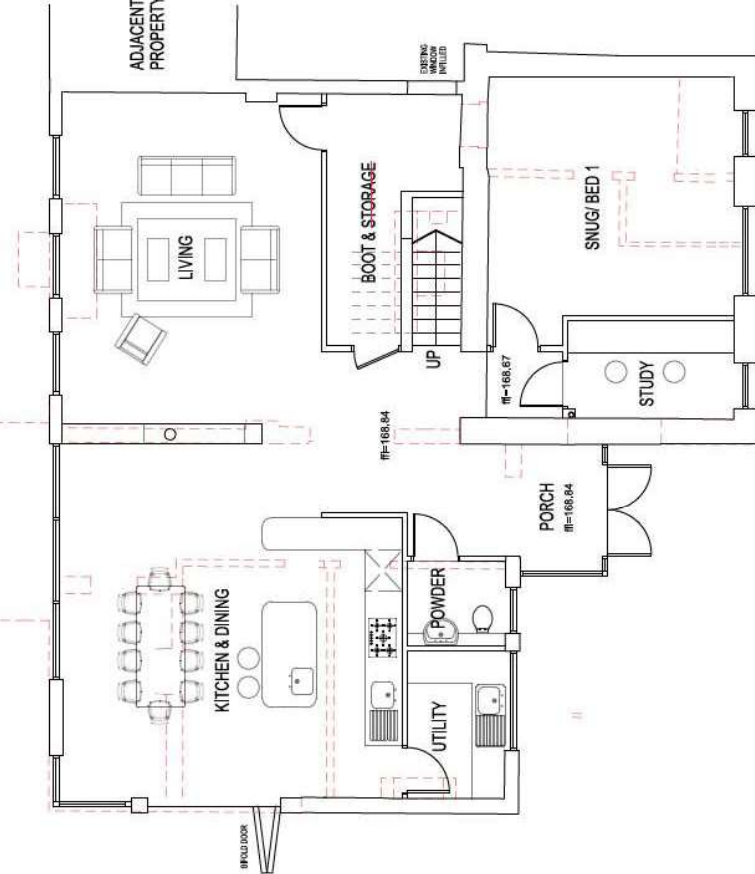

GROUND FLOOR

