


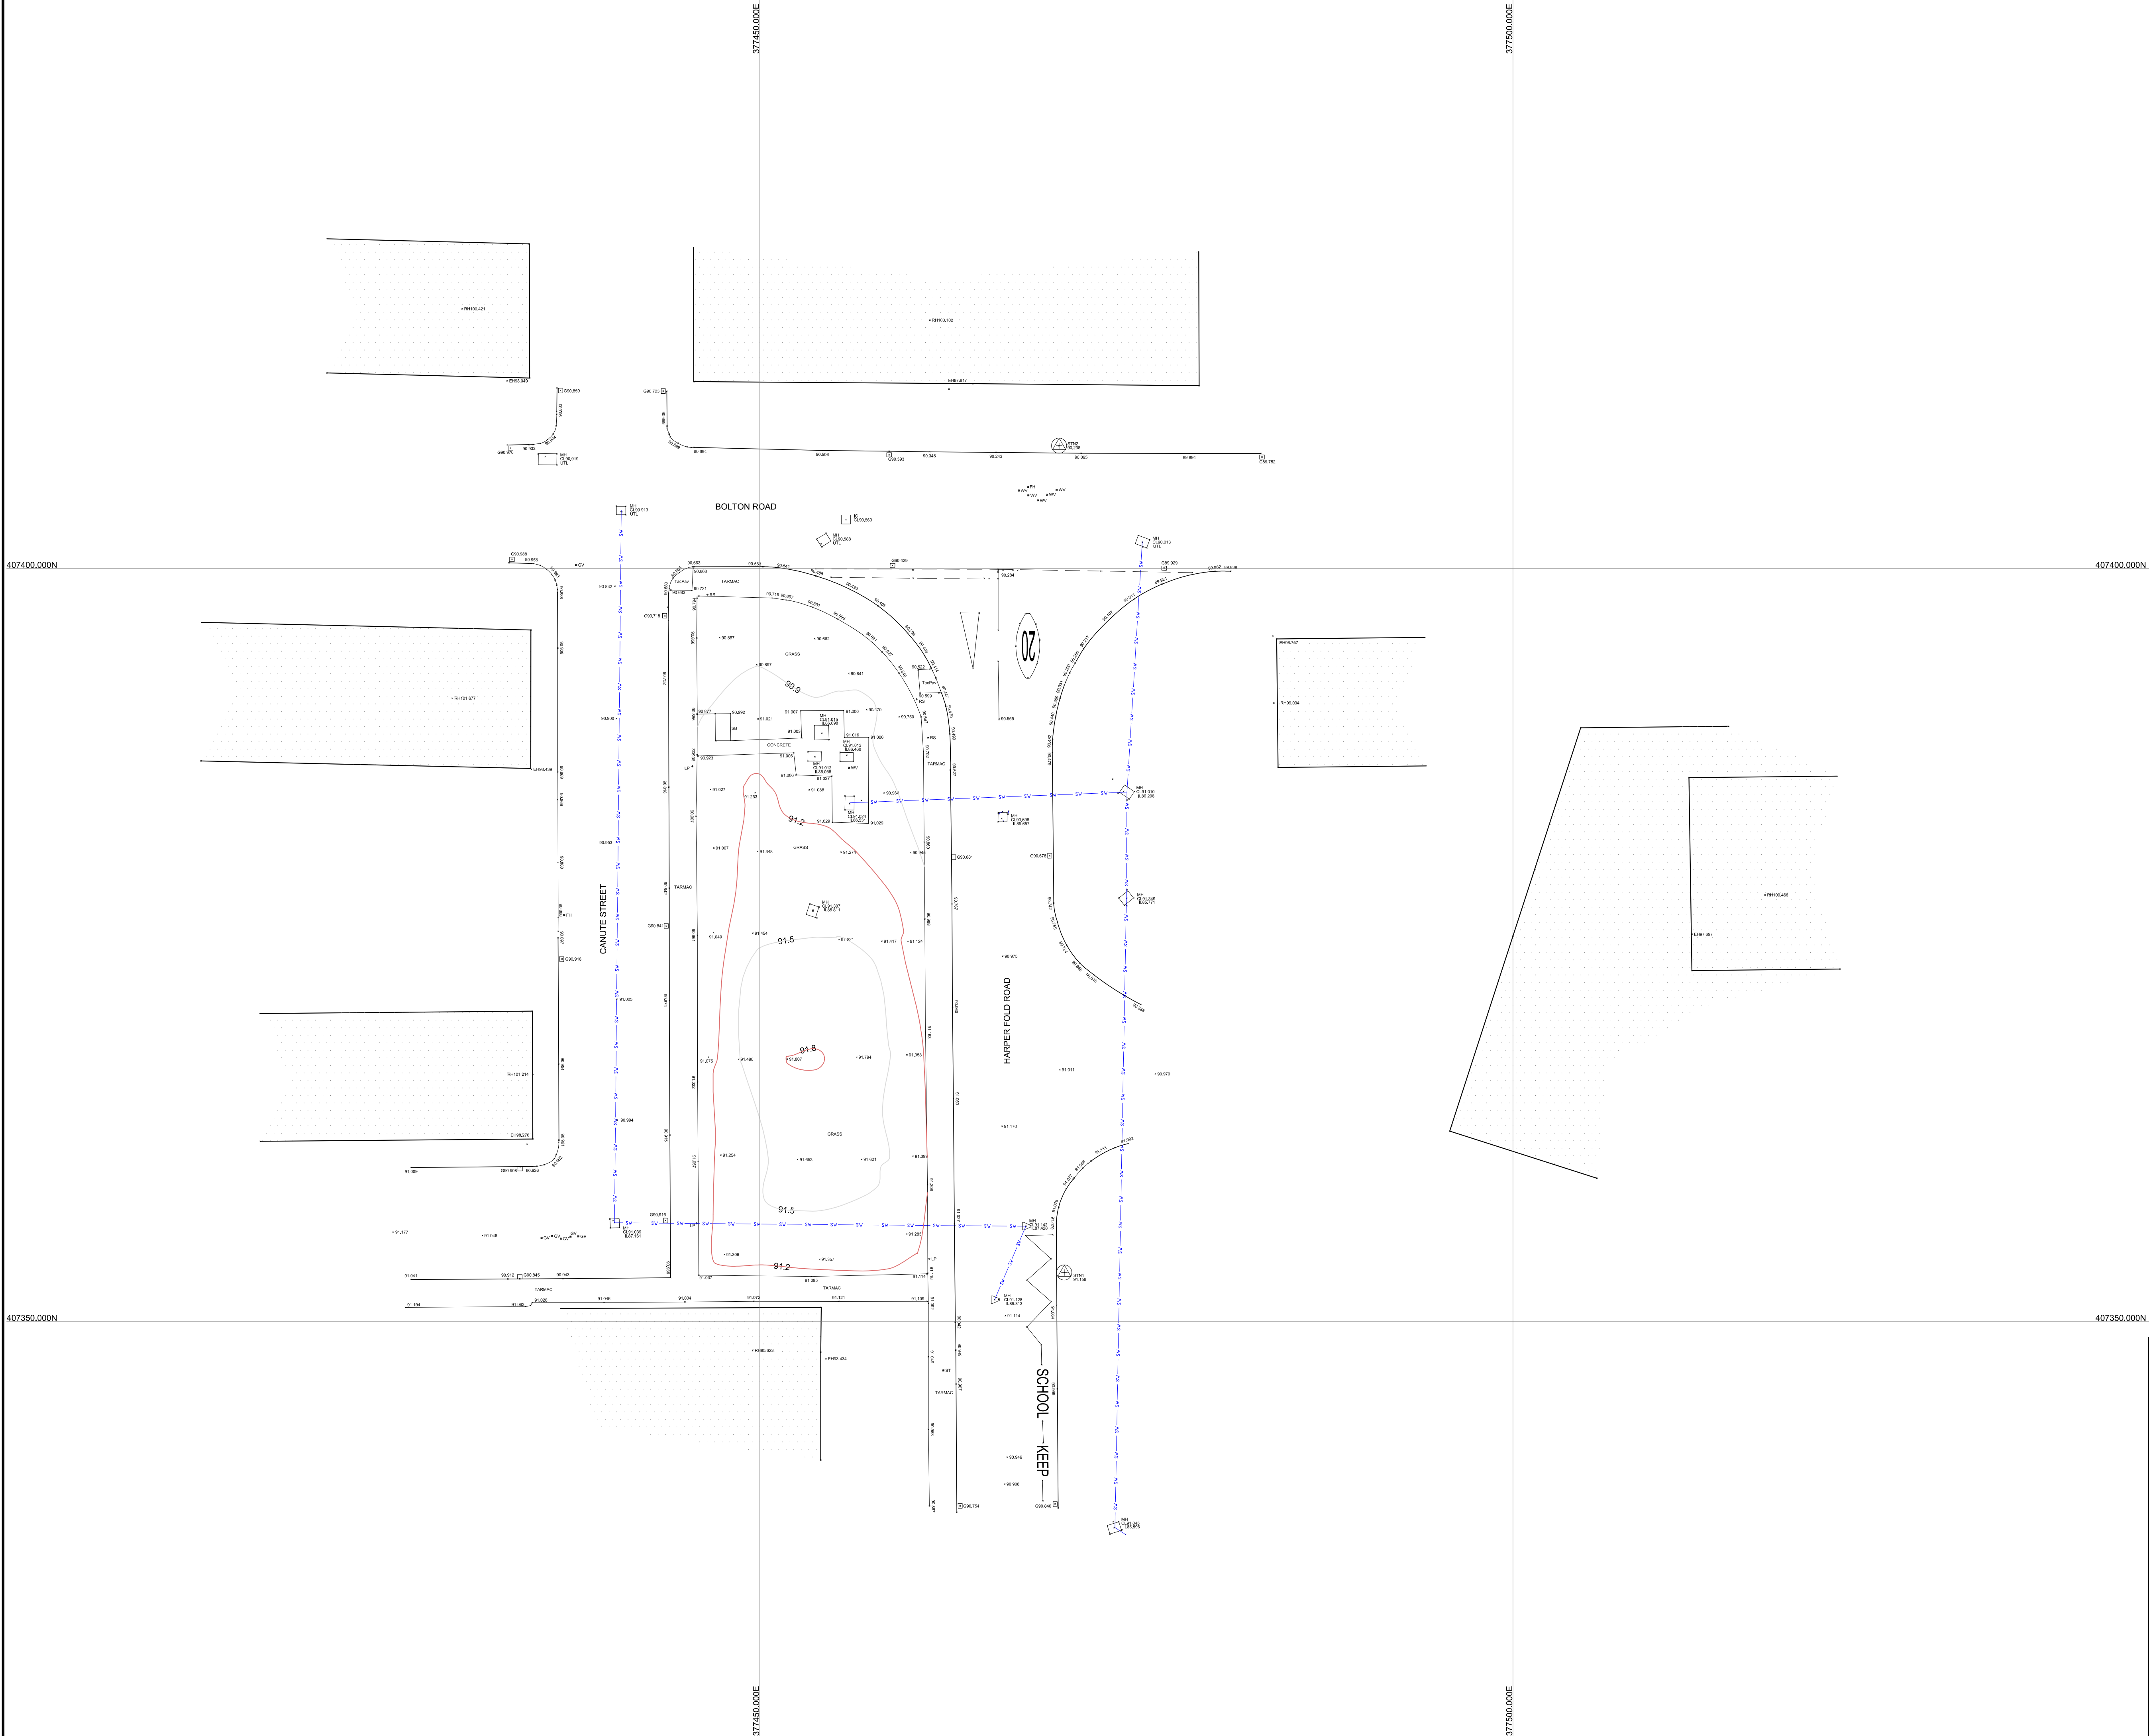

Topographical Survey Legend			
Bin	Litter bin	TL	Tie line
BH	Bone Hole	TP	Telegraph pole
Bol	Bollard	TPS	Tactile paving slabs
BS	Bus stop	TS	Traffic signal light
BT	British telecom ic	TV	Television cover
CPS	Concrete paving slabs	VP	Vent pipe
DR	Drain	WM	Water meter
Elec	Electrical ic	WO	Wash Out
EP	Elec. pole	UTL	Unable to lift
ER	Earth rod		
FH	Fire Hydrant	B/W	Barbed wire
Flagpole		C/B	Closed boarded
FT	Floodlight	C/I	Corrugated iron
G	Gully	C/L	Chain link
GP	Galle post	C/P	Concrete panel
GV	Gas valve	H/R	Hand rail
IC	Inspection cover	I/R	Iron railings
JB	Junction box	O/B	Open boarded
KO	Kerb outlet	P/C	Post & chain
LB	Letter box	P/R	Post & rail
LP	Lamp post	P/W	Post & wire
Mkr	Utility marker	W/M	Wire mesh
MP	Mile post		Level profile descriptions
MW	Monitoring Well	AL	Arch level
NP	Name plate	BL	Bed level
P	Post	CL	Cover level
PM	Ranking meter	EH	Eaves level
RE	Rodding eye	FL	Floor level
Rd sign		IL	Invert level
RP	Rain water pipe	PL	Parapet level
SP	Sign post	RH	Roadridge level
ST	Stop tap	SL	Soffit level
SB	Service Box	Spr	Arch springing level
SV	Stop valve	Top	Top of gully/vent
TCB	Telephone call box	WH	Wall height
TH	Thril Hole	WL	Water level

BENCH MARK INFORMATION

All levels relate to O.S (Newlyn) Datum, Established using network RTK. Survey plotted on a plane local grid, orientated to National Grid.

NOTES

ONLY MANHOLES AND SERVICES VISIBLE AT TIME OF SURVEY SHOWN
DRAINAGE INFORMATION MUST BE CHECKED AND VERIFIED WITH LOCAL AUTHORITY RECORDS
PRIOR TO WORK COMMENCING
Levels defining edge of carriageway are observed at channel (bottom of kerb). Unless otherwise stated.
TREE SPREADS ARE SYMBOLIC ONLY AND ARE REPRESENTATIVE OF THE AVERAGE SPREAD.
THE DRIP LINE LAYER DENOTES THE TREES EXTREMITY

SURVEY STATIONS			
STN1	377470.217	407353.260	91.159
STN2	377469.873	407408.154	90.238

REVISIONS				
REV	DESCRIPTION	SURVEYED	DRAWN	DATE

JLP Surveying

JLP Surveying Consultants Ltd,
Suite 45 Rodney House,
King Street,
Wigan
WN1 1BT
Tel - 01942 243313
Fax - 01942 492230
Mobile - 07710 429498
EMAIL:- petehouston@jlp surveys.com

PROJECT

Bolton Road
Radcliffe

DRAWING TITLE

Topographical Land Survey

SCALE	SHEET SIZE	No. of SHEETS	DATE	REVISION
1 : 200	A1	1	07.07.2023	

DRAWING NUMBER
S23-0710