


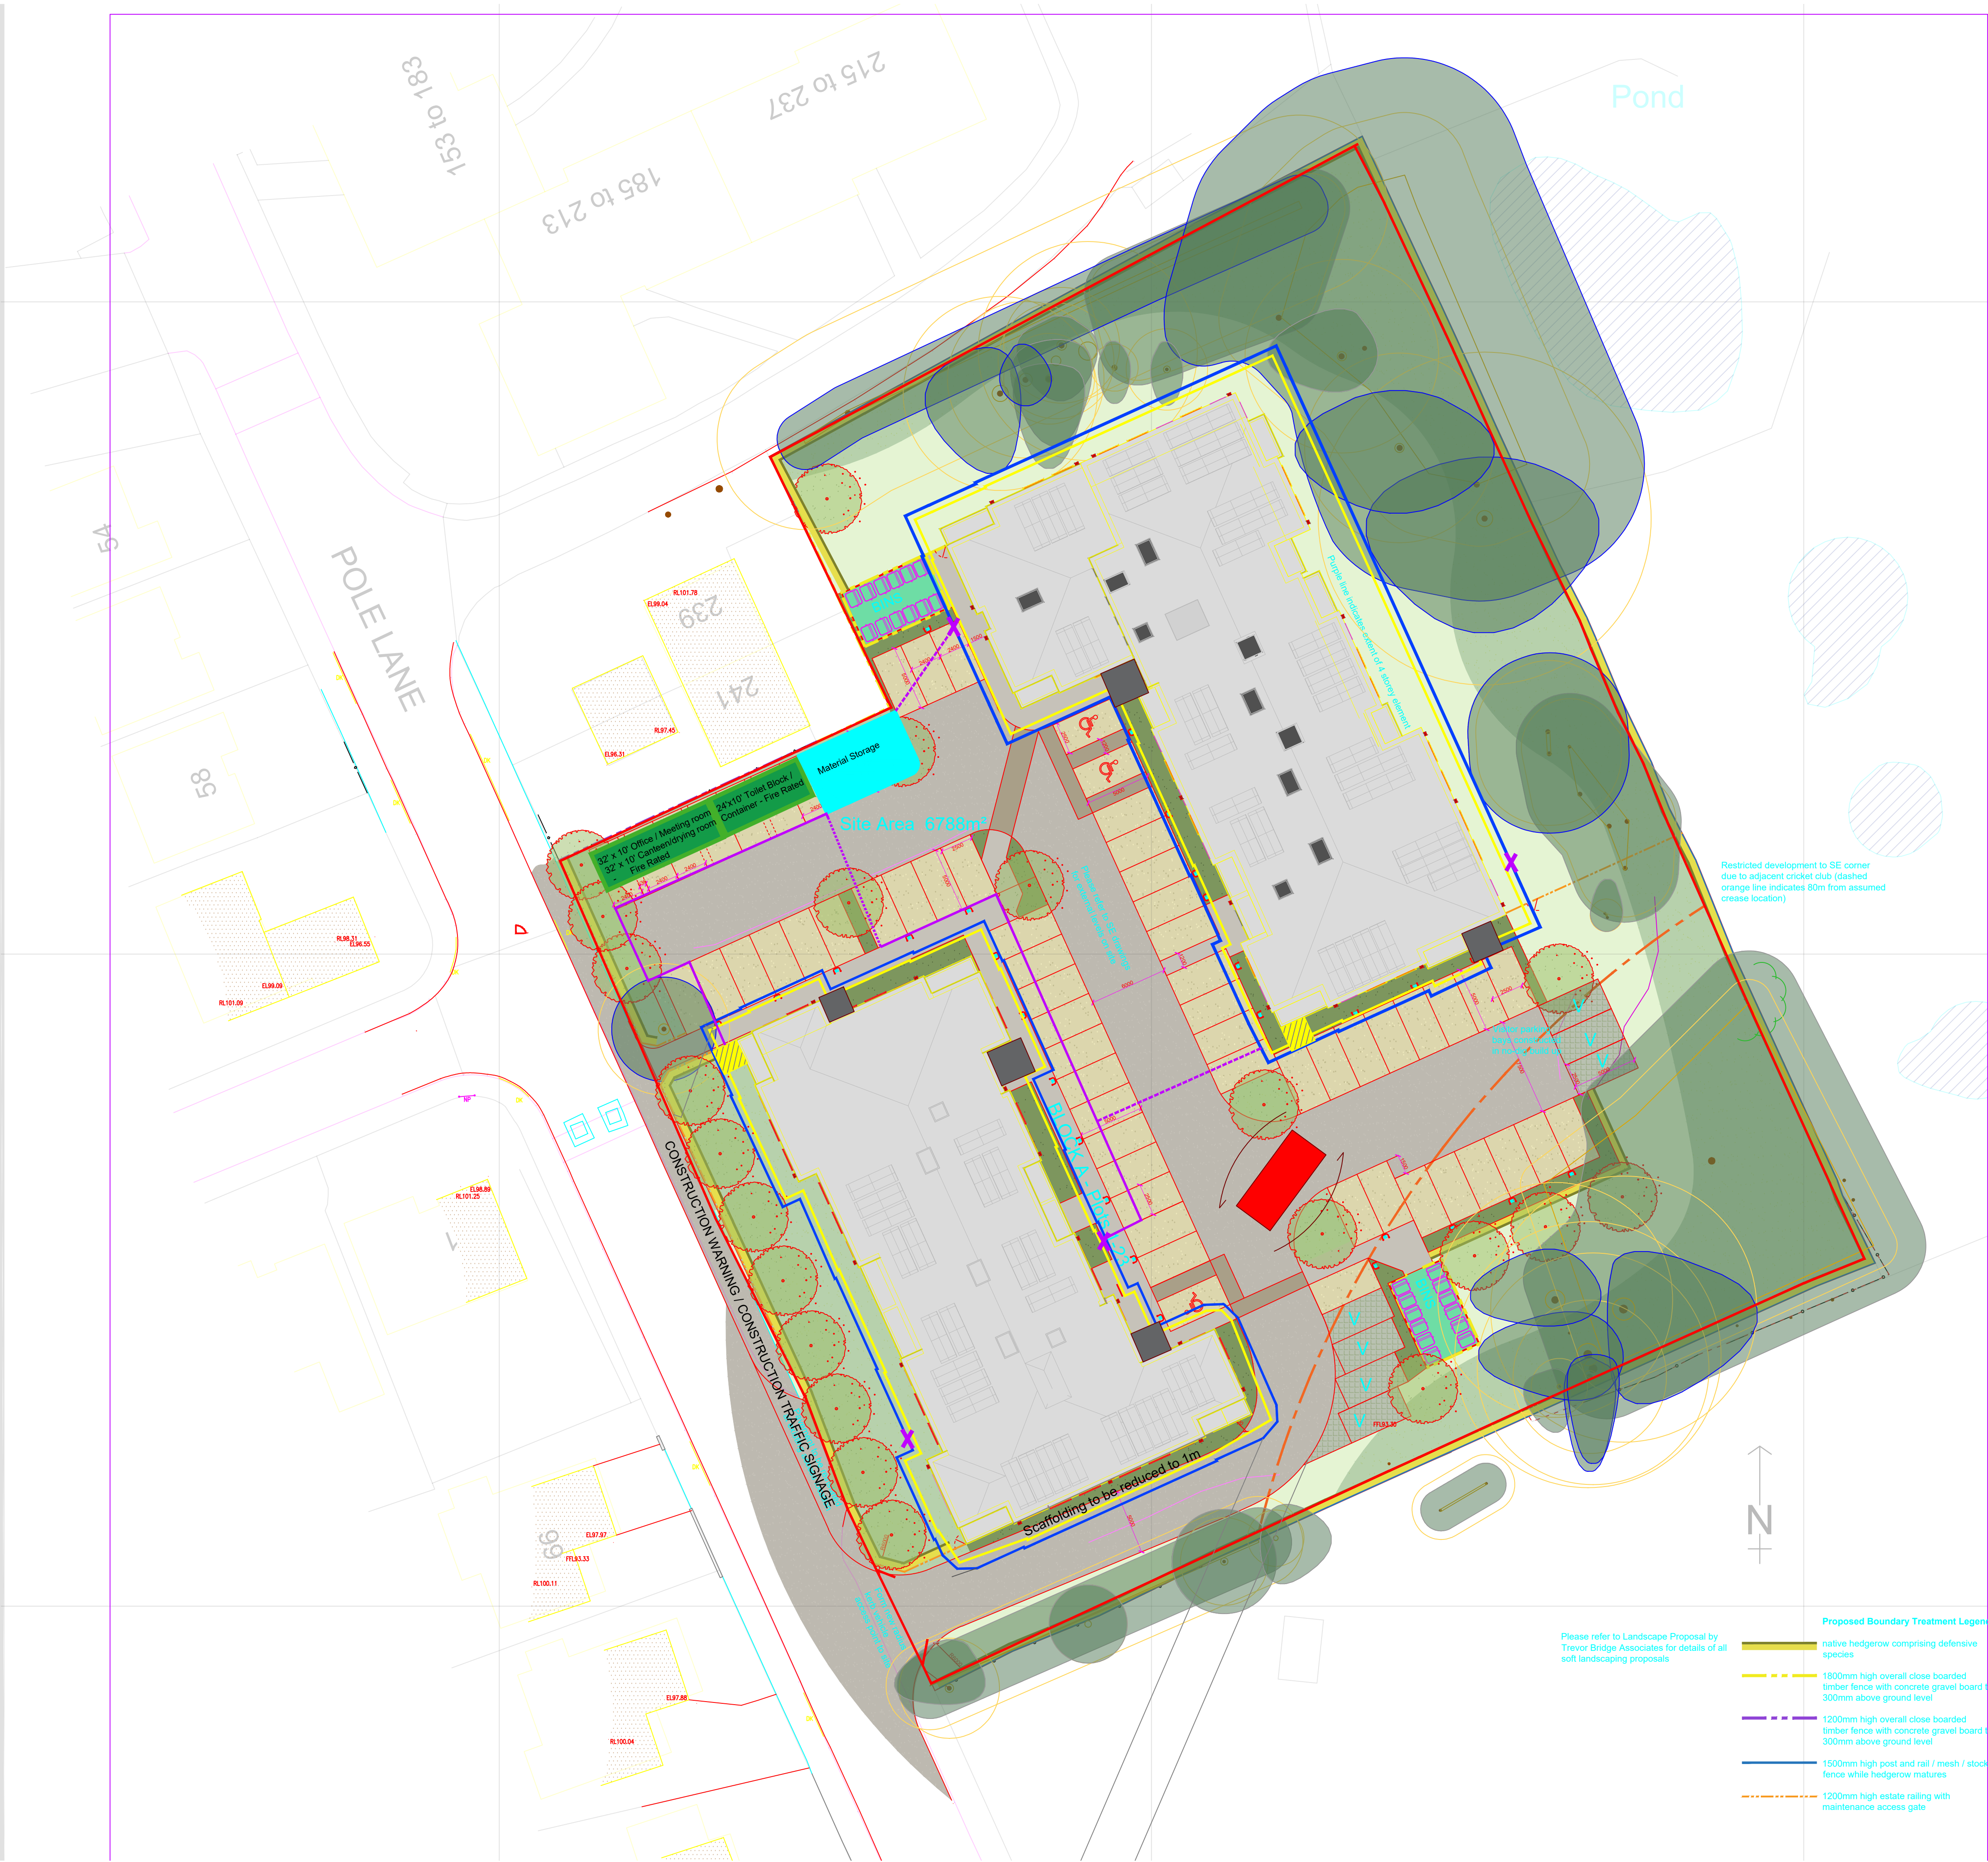

General Notes
01: Dimensions must not be scaled from this drawing. If in doubt, please ask.
02: All dimensions are in millimetres unless noted otherwise.
03: All dimensions should be verified on site before proceeding with the work.

Legend

Schedule of Accommodation

15 x 1B2P apartments (50sqm each)

45 x 2B4P apartments (70sqm each)

Total 60 units

Key :

Scaffolding Matt - 
Site Cabins - 
Material Storage - 
V-Mesh Fencing / Gate - 
Tower Stairs - 
Loading Bays - 
Ladder Access - 
Turning Area - 
Walkway / Crossing - 

Rev 2	Amended following comments	18/05/26	LW	
Rev 1	First Issue	30/01/26	LW	-
Issue	Description	Date	Drawn	Checked

Drawing Status
P - Planning | T - Tender | C - Construction | R - As Record

For Approval

Client Watson Homes
Job Pole Lane Bury
Title Proposed Traffic Management Plan

Scale 1:250 @ A1
Note - Prints from PDF files may not be to scale, check accuracy against scale

1:250

Spurr House - TMP