


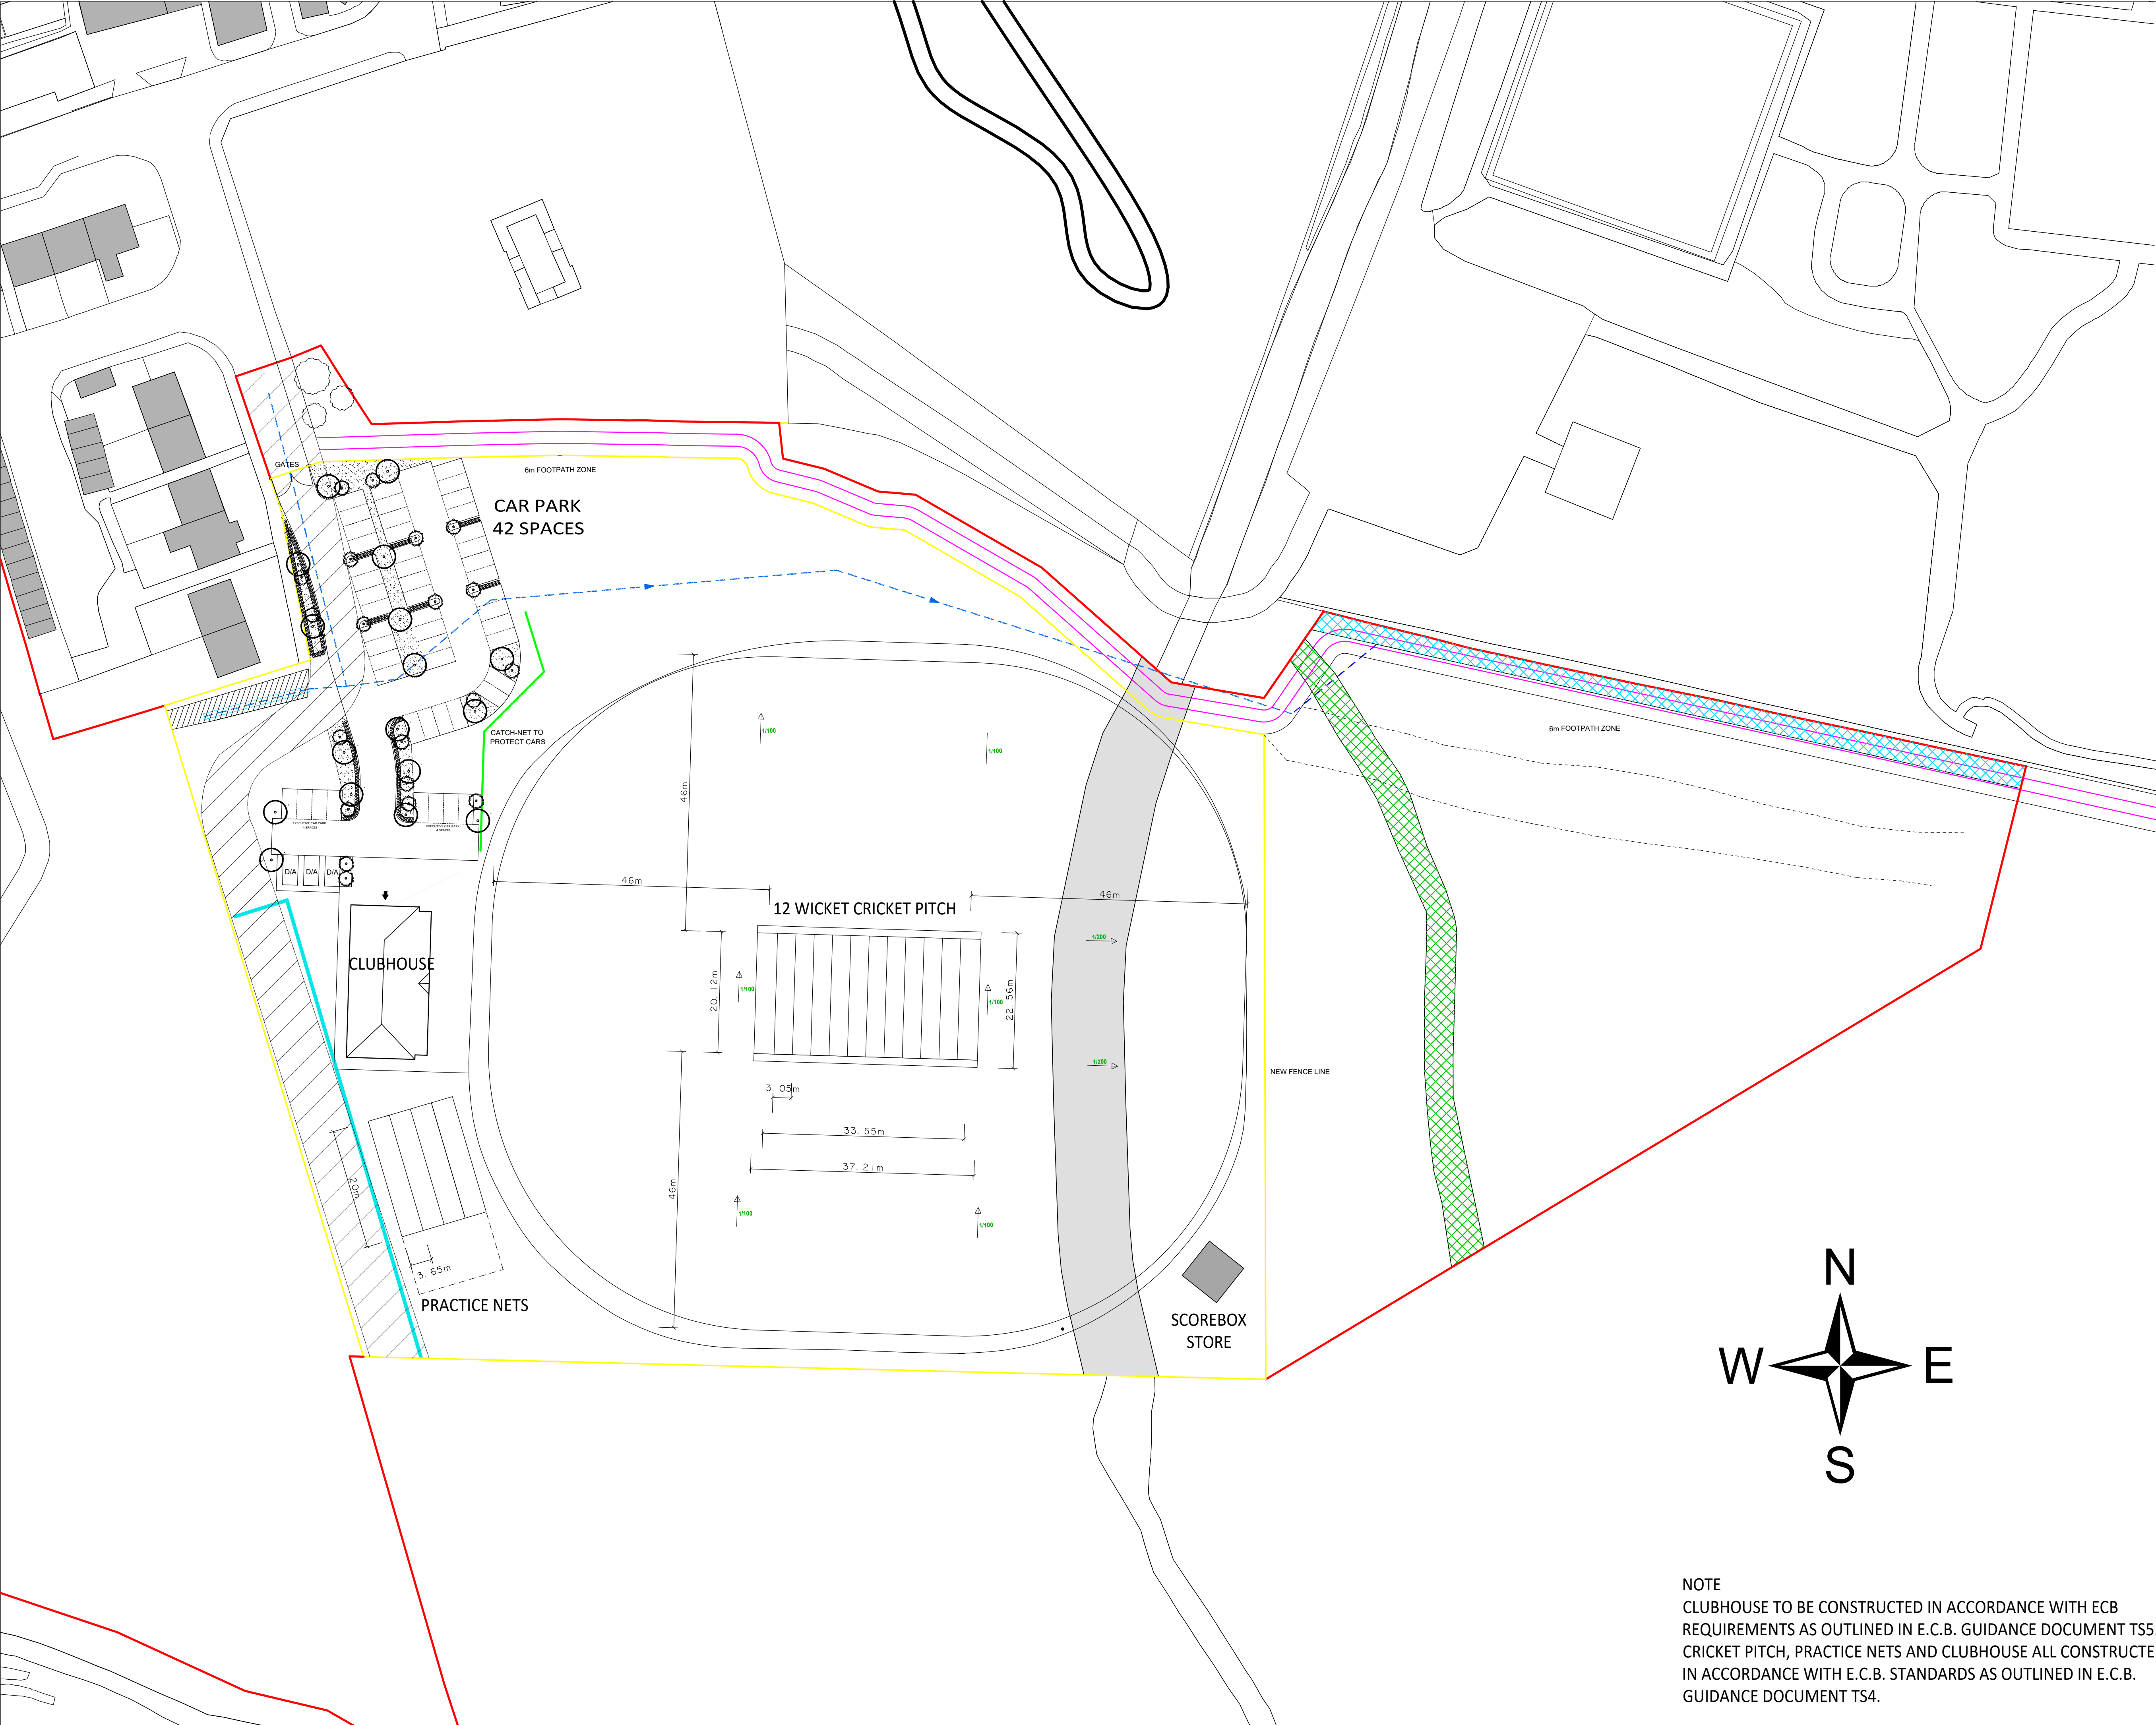

NOTE
CLUBHOUSE TO BE CONSTRUCTED IN ACCORDANCE WITH ECB
REQUIREMENTS AS OUTLINED IN E.C.B. GUIDANCE DOCUMENT TS5.
CRICKET PITCH, PRACTICE NETS AND CLUBHOUSE ALL CONSTRUCTED
IN ACCORDANCE WITH E.C.B. STANDARDS AS OUTLINED IN E.C.B.
GUIDANCE DOCUMENT TS4.

COPYRIGHT IN THIS DRAWING REMAINS WITH CLUB DESIGN LTD

DO NOT SCALE TO ASCERTAIN DIMENSIONS

REV	DATE	
A	Amended to suit clarified site boundaries	05/07/22
B	Eastern boundary	25/07/22
C	Foul water drainage shown	04/08/22
D	Gates and footpath shown	30/08/22
E	Clubhouse moved	14/10/22
F	Clubhouse enlarged	25/10/22
G	Facilities standards note	01/01/23
H	Dimensions added	10/03/23
J	Car park layout	14/03/23
K	Hatch corrected	29/08/23

PROPOSED FOOTPATH

CATCHNET

6 INCH DRAIN REFER TO PLAN 7

CRICKET SITE PERIMETER FENCE

REMAINDER OF SITE
EDGED RED (CRICKET)

BEALEY'S GOIT CULVERT

EXISTING GOIT FORMER ROUTE
AND EASEMENT. (INDEMNIFIED
AGAINST)

RIGHT OF WAY 12 FEET WIDE
REFERRED TO IN 31ST JULY
1947 CONVEYANCE. (INDEMNIFIED
AGAINST)

CLUB DESIGN LTD

CLIENT

MORRIS HOMES LTD

PROJECT

PROPOSED NEW CRICKET
FACILITIES AT
EAST LANCS PAPER MILL

DRAWING

PROPOSED CRICKET
SITE LAYOUT

DRAWING NUMBER

1149-002

REV

K

SCALE @ A1

1:500

DATE

JULY 2022

AUTHOR

RB

STATUS

INFO

SPORTS FACILITIES DESIGNERS
CHARTERED ARCHITECTS
PROJECT MANAGERS

CLUB DESIGN LTD

Silverlea, Wyche Lane, Bunbury, Cheshire, CW6 9PD
Tel: 01706 632600 Fax: 01829 261393
E-mail: name@clubdesign.net
Web: www.clubdesign.net