


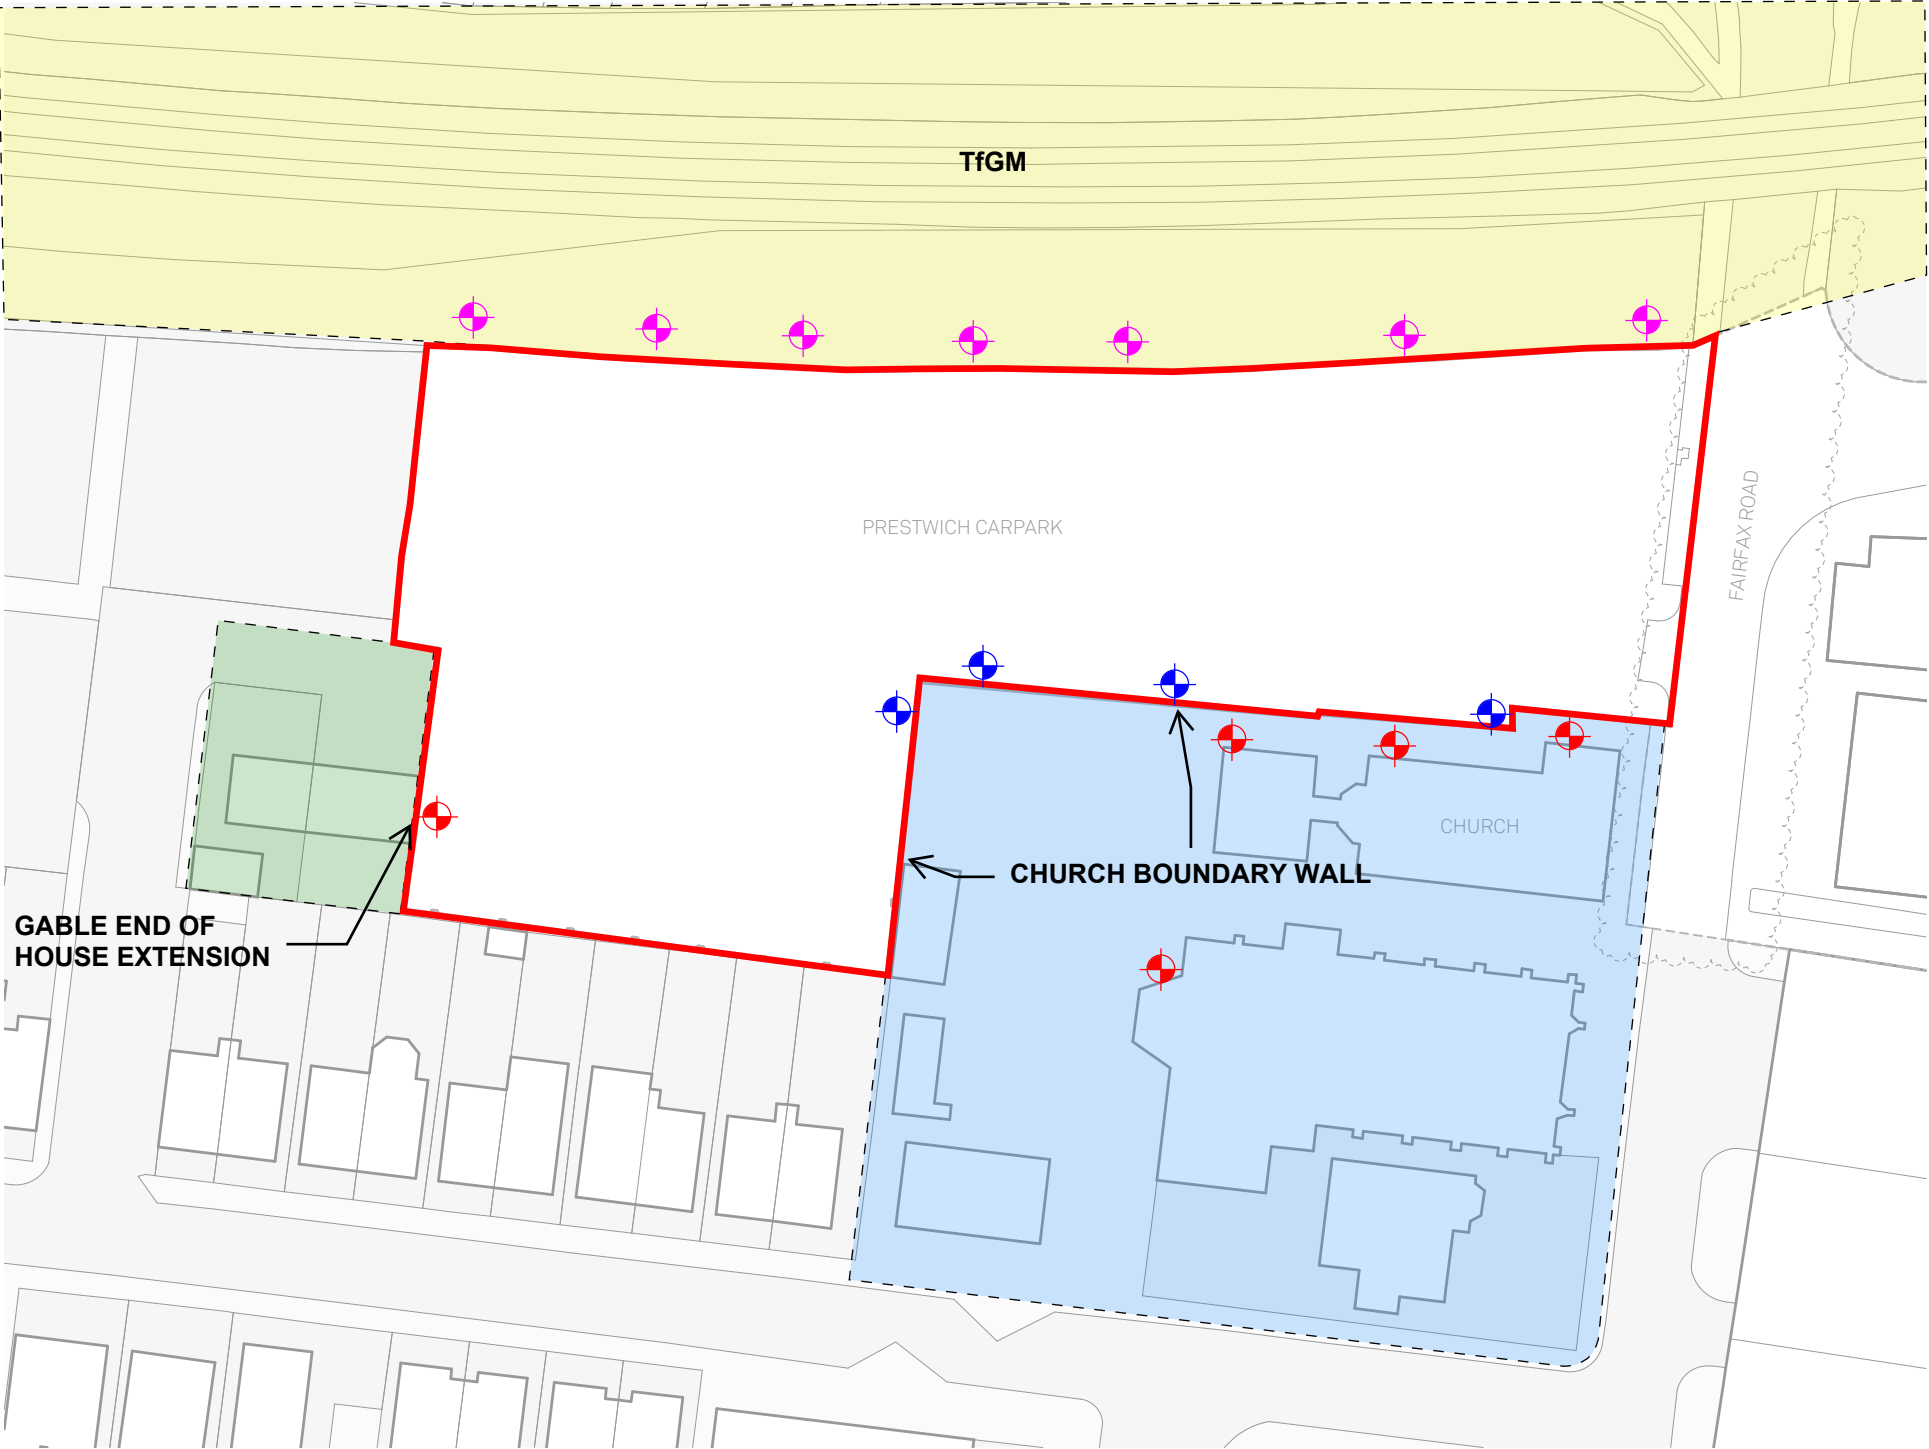

KEY

MSCP RED LINE BOUNDARY

TFGM SITE

CHURCH SITE

HOUSING SITE

VIBRATION MONITORING

GROUND MOVEMENT MONITORING

SLOPE MONITORING

GROUND MOVEMENT & VIBRATION MONITORING PLAN
(NOT TO SCALE)

					PROJECT MUSE PRESTWICH - PLOT G						
					TITLE MONITORING INSTRUMENT LOCATIONS						
					DRAWING STATUS FOR INFORMATION			CE PROJECT No. 2772		STATUS CODE -	SCALE @ A3 NTS
					DATE CREATED AUG.24		DRAWN DC	CHECKED TA		CIVIC ENGINEERS civicingineers.com	
					DRAWING No. 2772-CIV-XX-XX-S-S-20001			REV P03			
16.09.24	P03	FOR INFORMATION		TA	TA						
06.09.24	P02	FOR INFORMATION		TA	TA						
23.08.24	P01	FOR INFORMATION		DC	TA						
DATE	REV	DESCRIPTION		DRAWN	CHKD						