




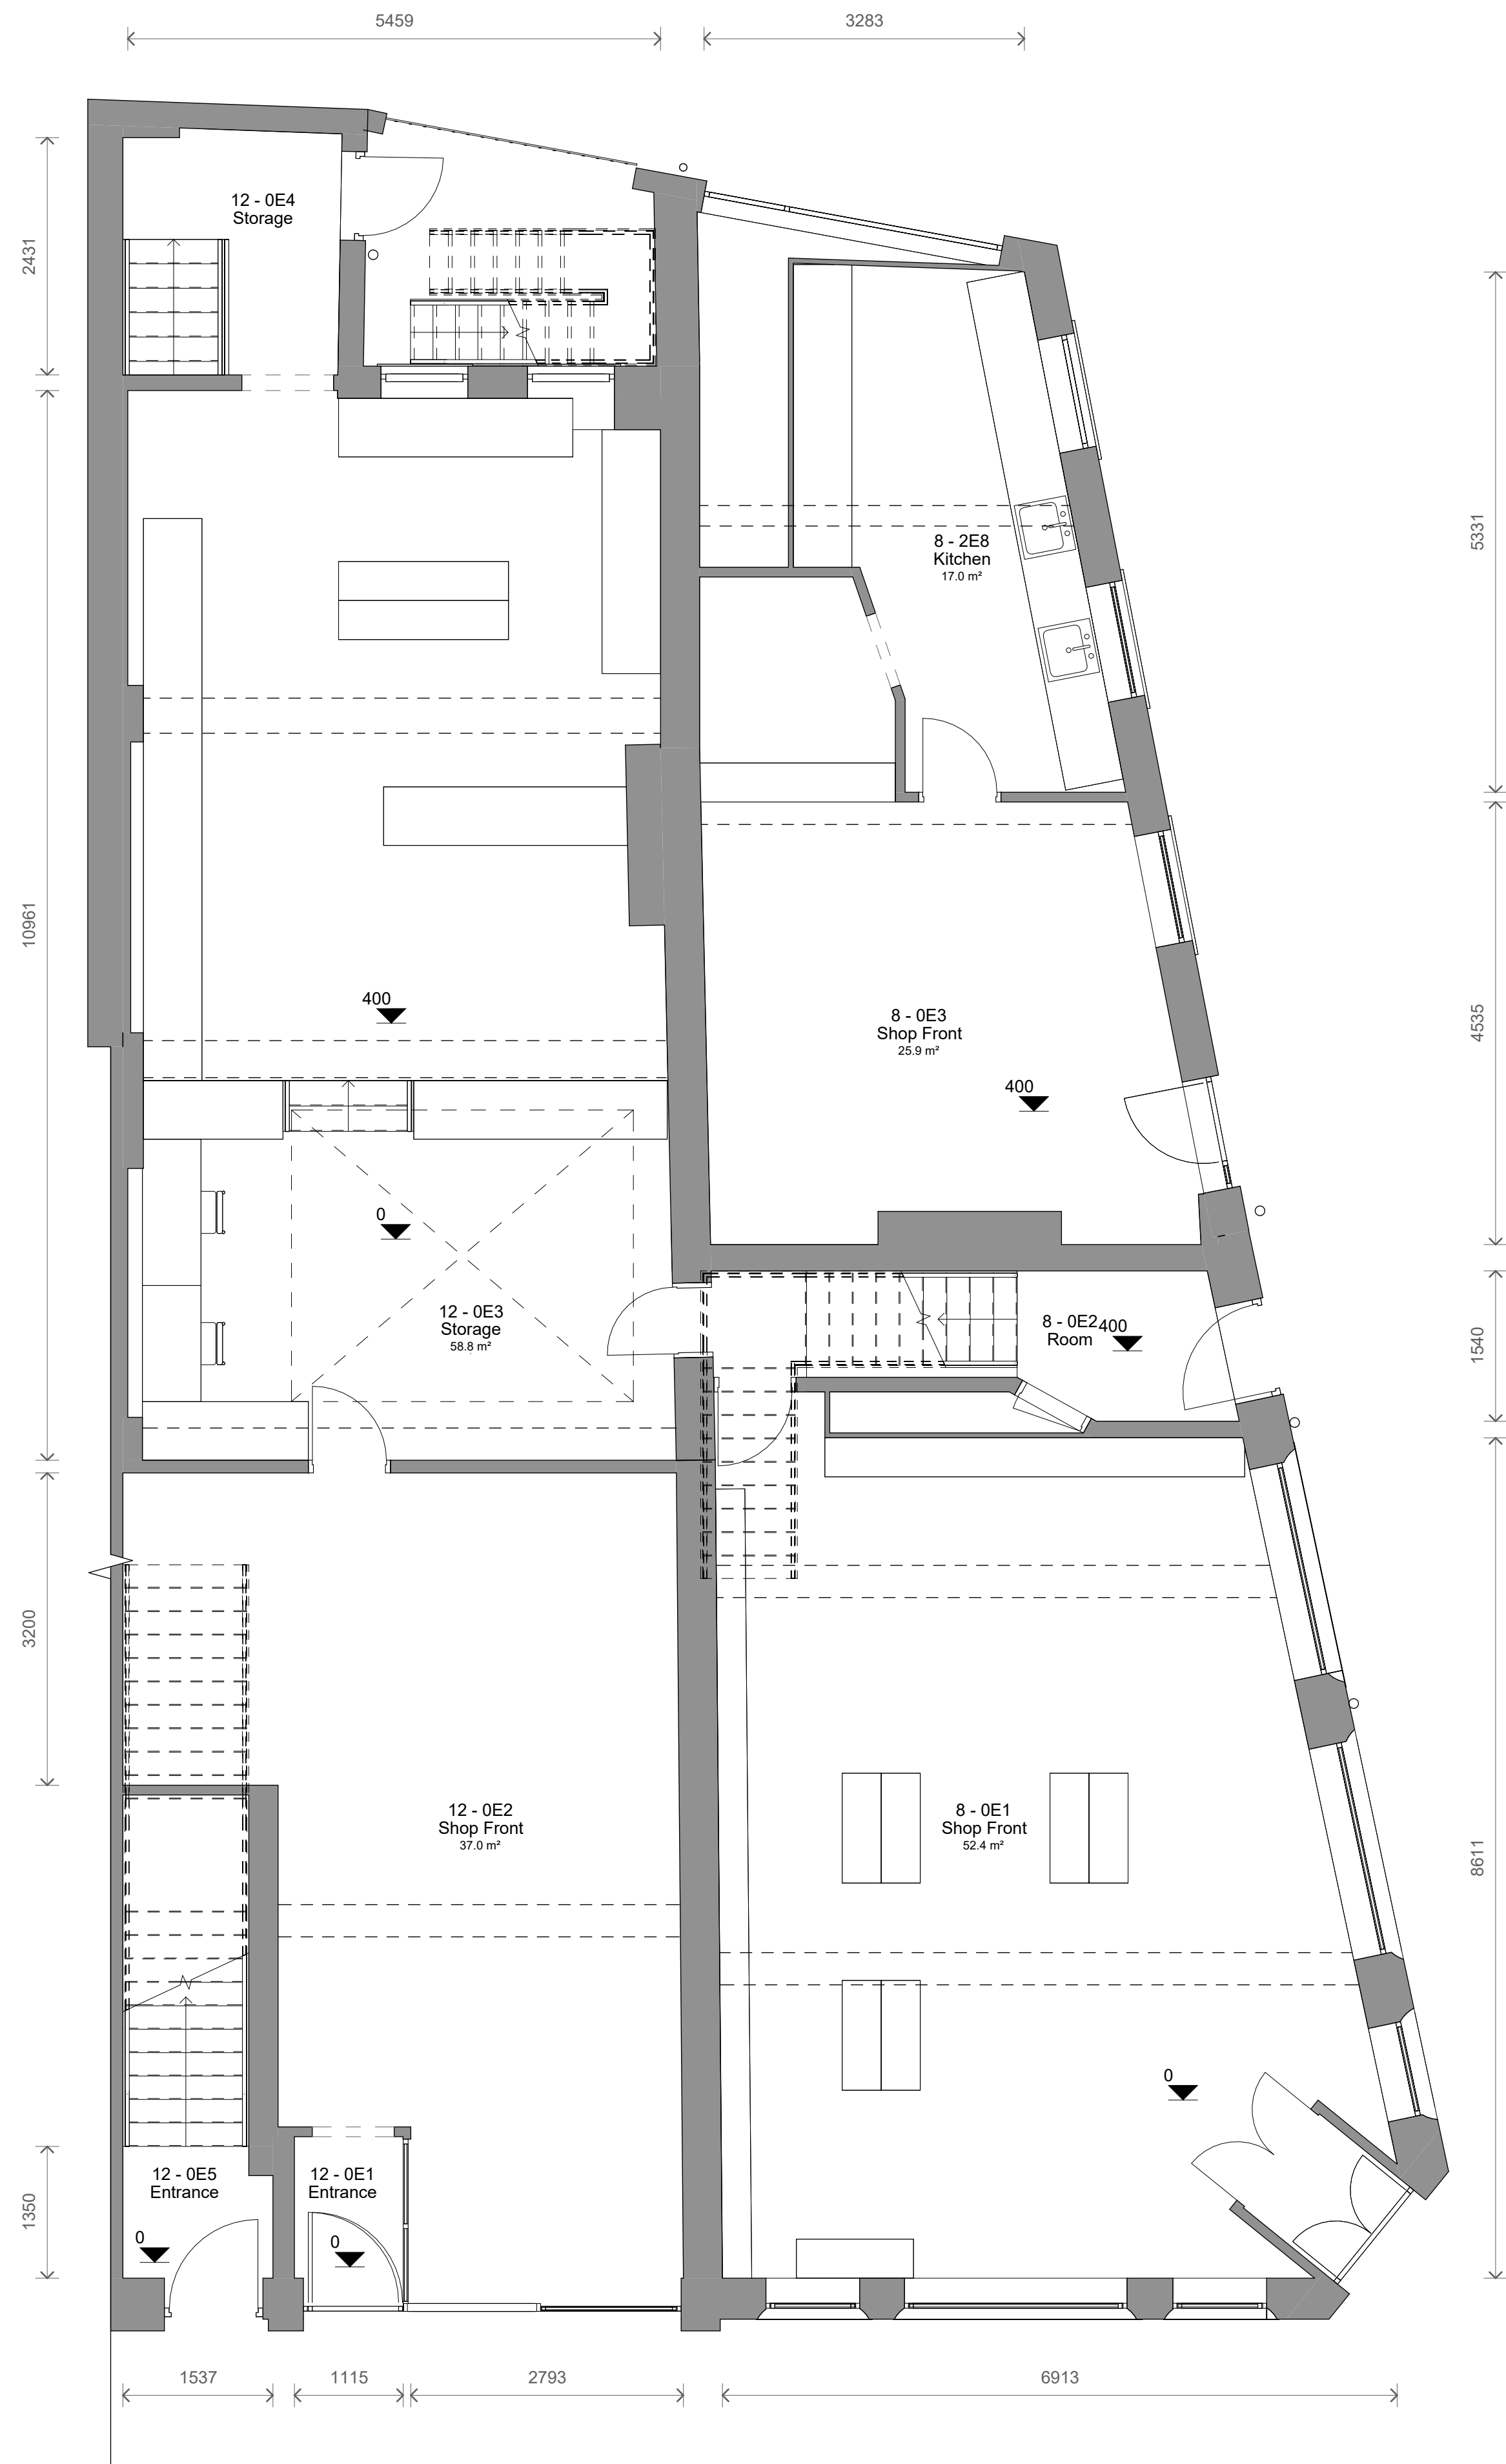

1 Level 0 - Existing
1 : 50

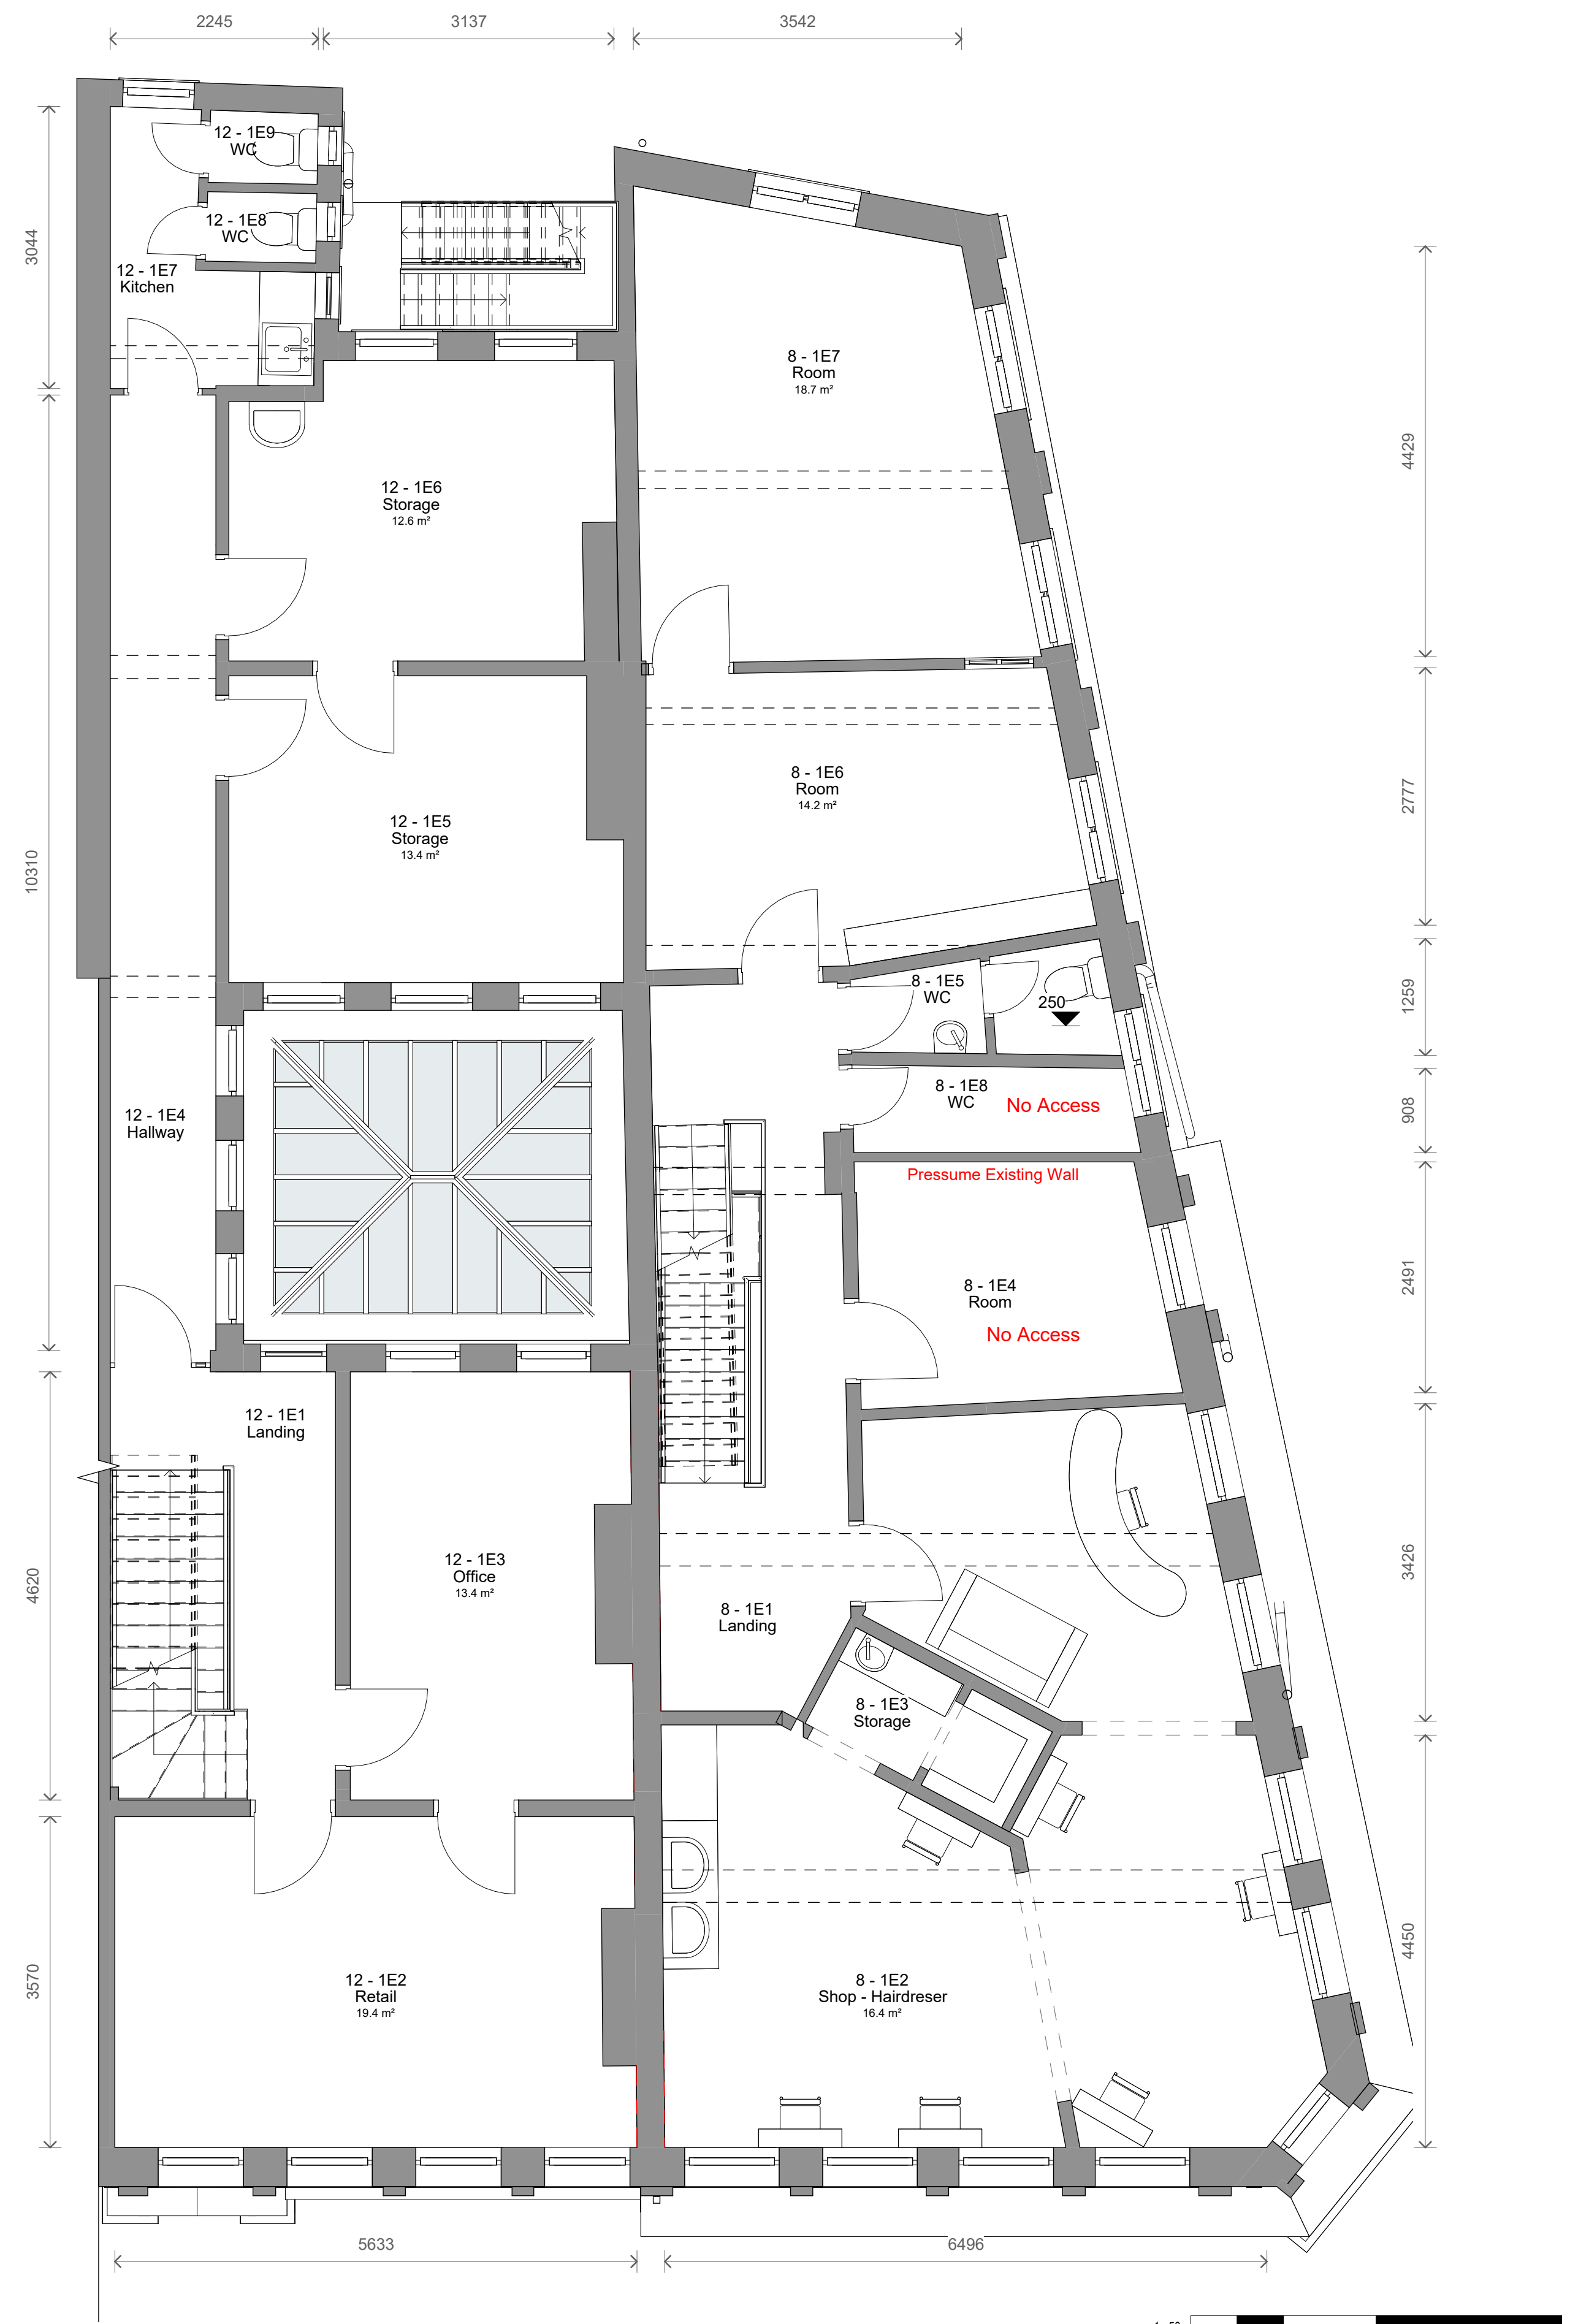

2 Level 1 - Existing
1 : 50

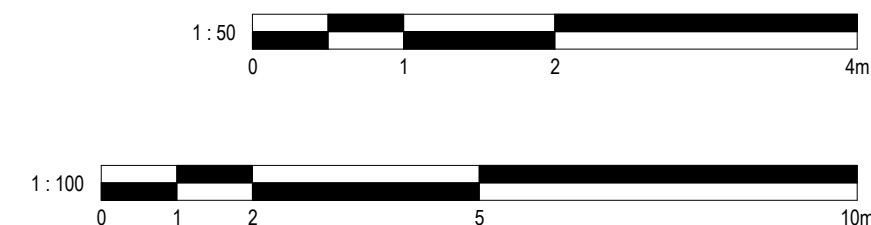

1	Revised Plans	29/10/2025	JB
No.	Description	Date	Initial

PROJECT			
8-12 Silver Street			
TITLE			
Existing Plans			
STATUS			
DESIGN			
DRAWN BY	DATE	SCALE (@ A1)	
CB	09/09/2025	1 : 50	
PROJECT NUMBER	DRAWING NUMBER	REV	
GSS25142	002	1	
GOLD SKETCH S T U D I O S www.goldsketch.co.ukinfo@goldsketch.co.uk0161 792 9595			
NOTES			
© COPYRIGHT - ALL RIGHTS RESERVED.			
THIS DRAWING SHALL NOT BE REPRODUCED WITHOUT PRIOR WRITTEN CONSENT.			
DRAWING TO BE USED FOR THE STATUS INDICATED ONLY.			
ALL DIMENSIONS AND SETTING OUT SHALL BE CHECKED AND CONFIRMED ON SITE. ANY DISCREPANCIES TO BE REPORTED TO THE			
ARCHITECT IMMEDIATELY. THE CONTRACTOR SHALL BE RESPONSIBLE FOR THE ACCURACY OF THE DIMENSIONS AND SETTING OUT.			
LEGISLATION RELEVANT CODES OF PRACTICE AND BRITISH STANDARDS. ALL DIMENSIONS ON THIS DRAWING ARE IN MILLIMETRES UNLESS			
OTHERWISE STATED.			