




1 Level 2 - Proposed  
1 : 50

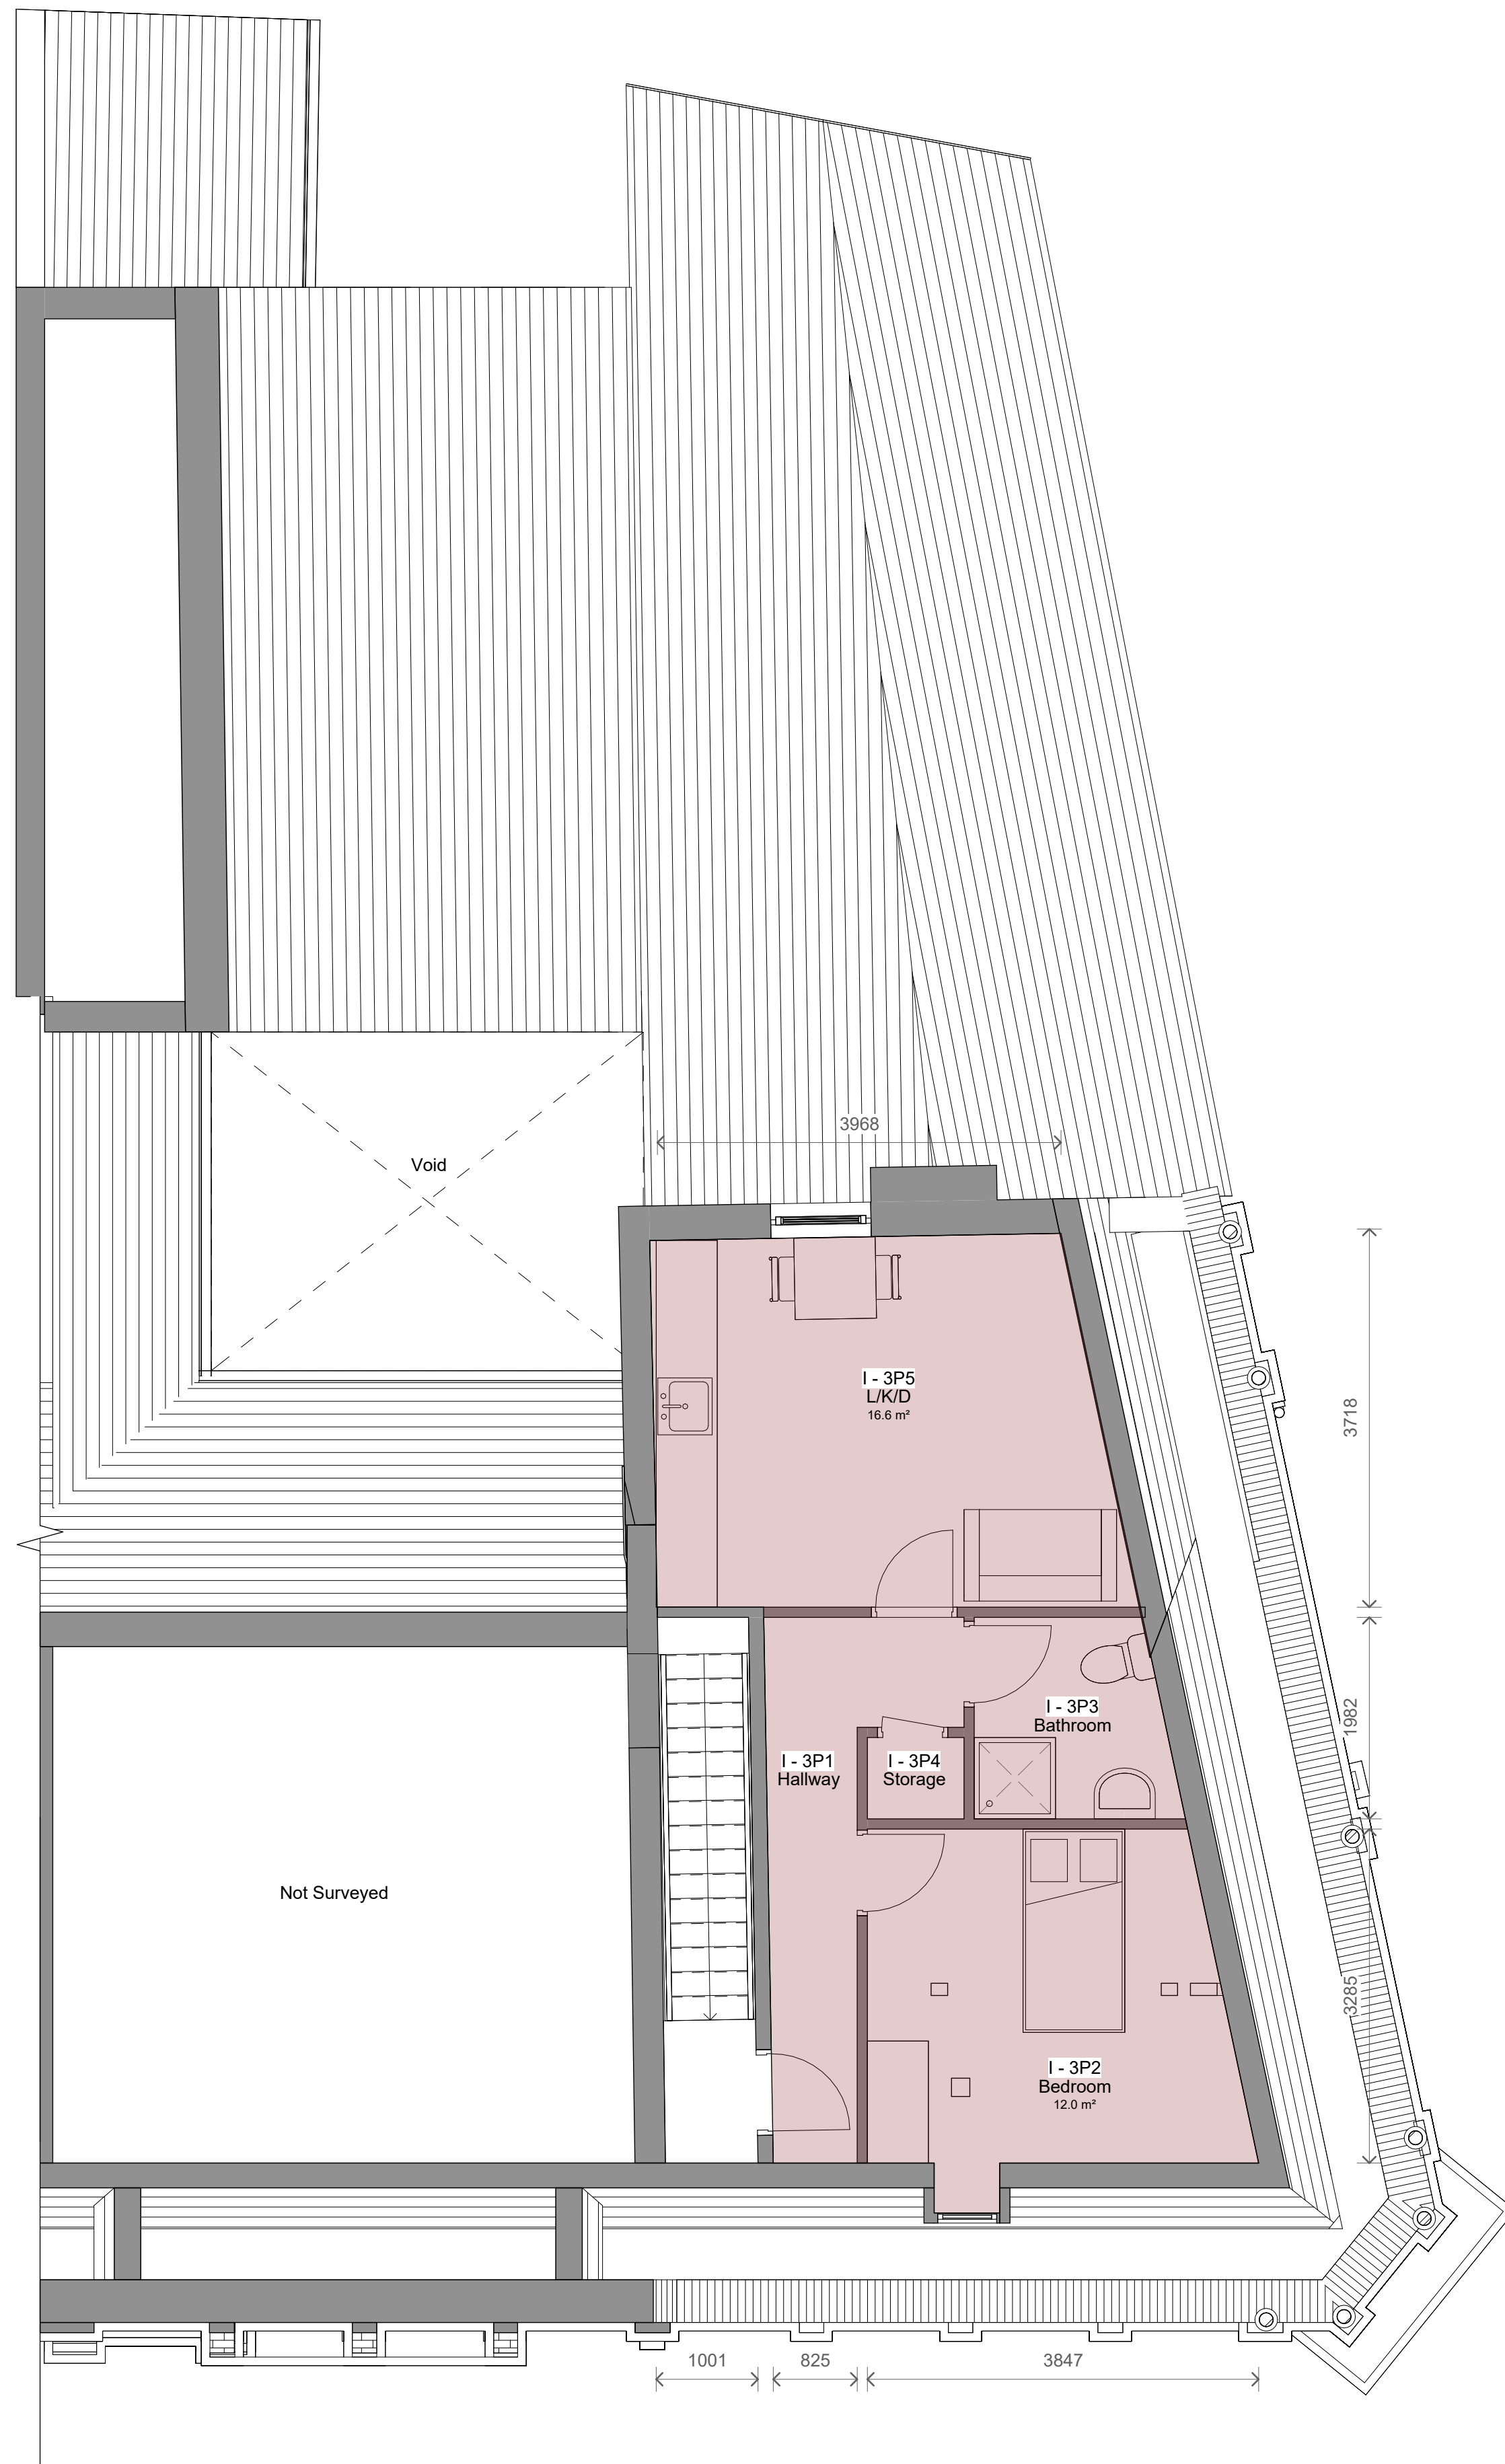

2 LEVEL 3 - Proposed  
1 : 50

## Key

- Apartment A - 38.5m<sup>2</sup> - 1B/1P
- Apartment B - 47.4m<sup>2</sup> - 1B/1P
- Apartment C - 49.9m<sup>2</sup> - 1B/1P
- Apartment D - 39.9m<sup>2</sup> - 1B/1P
- Apartment E - 40.1m<sup>2</sup> - 1B/1P
- Apartment F - 48.1m<sup>2</sup> - 1B/1P
- Apartment G - 50.6m<sup>2</sup> - 1B/1P
- Apartment H - 45.9m<sup>2</sup> - 1B/1P
- Apartment I - 49.5m<sup>2</sup> - 1B/1P

**Grand Total - 9 Apartments**

**NOTE**  
- All apartments comply with the Nationally Described Space Standards.

## Bin Store

- 2 x 1100Ltr - Grey Bin (Waste)
- 2 x 1100Ltr - Blue Bin (Plastic)
- 2 x 1100Ltr - Green Bin (Cardboard)

| No. | Description | Date | Initial |
|-----|-------------|------|---------|
|-----|-------------|------|---------|

|         |                    |
|---------|--------------------|
| PROJECT | 8-12 Silver Street |
|---------|--------------------|

|       |                |
|-------|----------------|
| TITLE | Proposed Plans |
|-------|----------------|

|        |        |
|--------|--------|
| STATUS | DESIGN |
|--------|--------|

|          |            |              |
|----------|------------|--------------|
| DRAWN BY | DATE       | SCALE (@ A1) |
| JB       | 29/09/2025 | 1 : 50       |

|                |                |     |
|----------------|----------------|-----|
| PROJECT NUMBER | DRAWING NUMBER | REV |
| GSS25142.1     | 006            |     |

**GOLD SKETCH**  
S T U D I O S  
www.goldsketch.co.uk info@goldsketch.co.uk 0161 792 9595

NOTES:  
© COPYRIGHT - ALL RIGHTS RESERVED.  
THIS DRAWING SHALL NOT BE REPRODUCED WITHOUT PRIOR WRITTEN CONSENT.  
DRAWING TO BE USED FOR THE STATUS INDICATED ONLY.  
ALL DIMENSIONS AND SETTING OF FINISHES ARE CONFIRMED ON SITE. ANY DISCREPANCIES TO BE REPORTED TO THE  
DESIGNER PRIOR TO THE COMMENCEMENT OF ANY WORK. ALL WORK AND MATERIALS TO BE IN ACCORDANCE WITH CURRENT BUILDING  
REGULATIONS, RELEVANT CODES OF PRACTICE AND BRITISH STANDARDS. ALL DIMENSIONS ON THIS DRAWING ARE IN MILLIMETRES UNLESS  
OTHERWISE STATED.

