


Existing Site Level Survey Plan @ 1:200

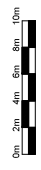

- NOTES**
- This drawing is copyright. No unauthorised copying or drawing without the express permission of the architect.
 - Do not scale from prints. Use figure dimensions only.
 - Contractors to check all dimensions on site prior to commencement of works.
 - All works to be carried out in accordance with current statutory Health and Safety Regulations.

REV.	AMENDMENTS	DATE
Rev 4	Drawing prepared for Full Planning App.	20-12-2008

Notes:

The survey has been related to the Ordnance Survey National Grid and live datum using Loca GPS Smartnet data.

Tree heights and spreads are estimated and species identification cannot be assured.

Only features that are accessible/visible at the time of survey can be detailed.

There are no guarantees offered on the drainage information supplied.

Before commencing works please check important dimensions on-site.

Should there be any discrepancies, inconsistencies/omissions or queries please contact Quindry Survey Ltd as soon as possible to fix a resolution.

Abbreviations:


Tree Schedule:

Number	Species	Height (m)
1	Cherry	7
2	Blackberry	7
3	Sycamore	9
4	Copper	10
5	Cherry	10
6	Apple	5
7	Apple	5
8	Cherry	13

Station Coordinates:


Gross area 332m² - 3,573ft²
Gross area 253m² - 2,755ft²

Large stable area	$112.8\text{m}^2 - 1,214\text{ft}^2$
Small stable area	$50.9\text{m}^2 - 548\text{ft}^2$
Brick garage area	$66.1\text{m}^2 - 712\text{ft}^2$
Stone garage area	$16.6\text{m}^2 - 179\text{ft}^2$
Shed area	$6.1\text{m}^2 - 66\text{ft}^2$
Total area	$253\text{m}^2 - 2,720\text{ft}^2$

	EXISTING SITE SURVEY PLAN				
Client	MR N. MORDEN				
Dwn By	NP				
Dwg. No.	20-05-55-A				
Dwg. Size	A1				
Date	JUNE 2020				

Ped Design Partnership Ltd
Hilpsford New Barn Lane
Ravenshall Lancashire BB4 6JL
Tel: 01704218170
Email: mail@peddesign.co.uk
Web: www.peddesign.co.uk
NBA Chartered Practice 20001193

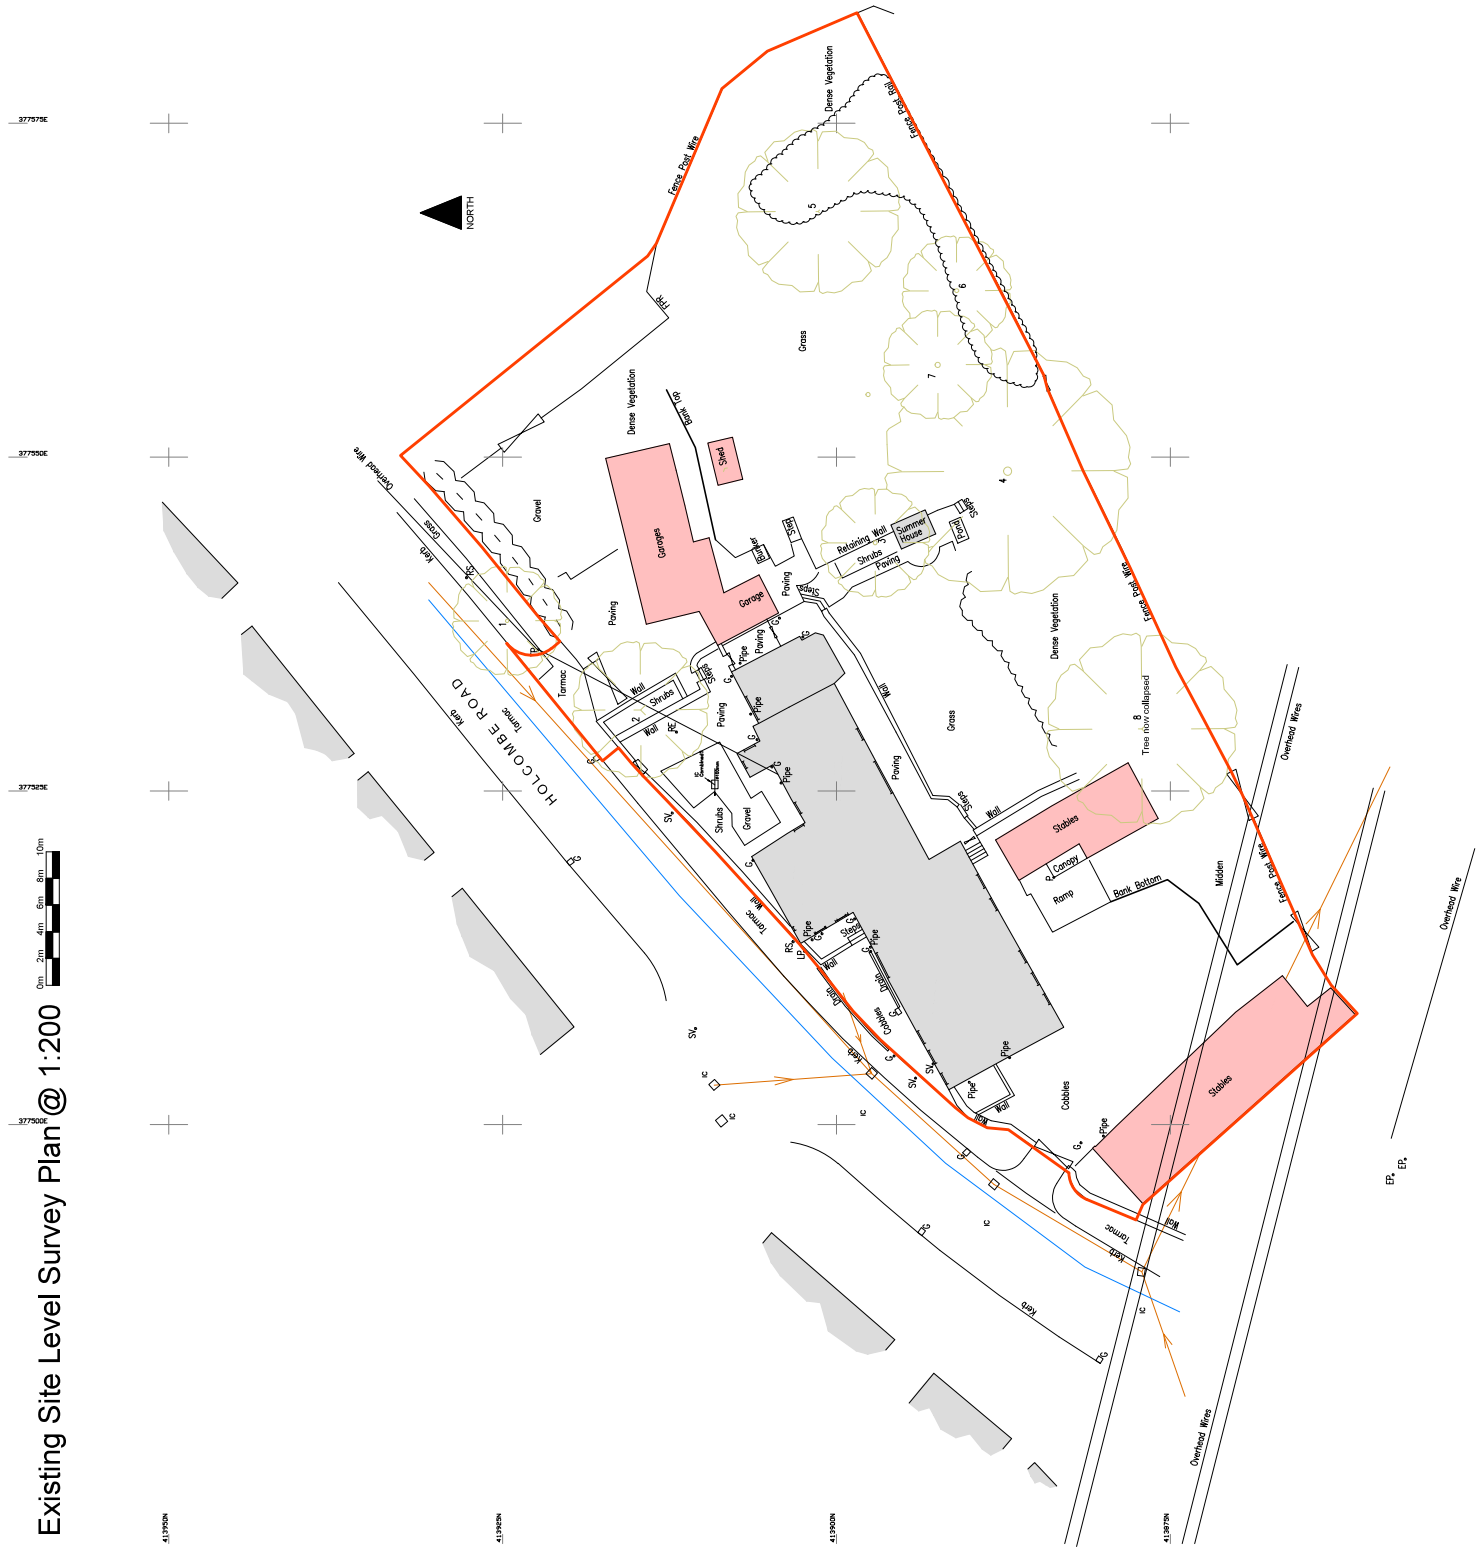

DO NOT SCALE DRAWING