

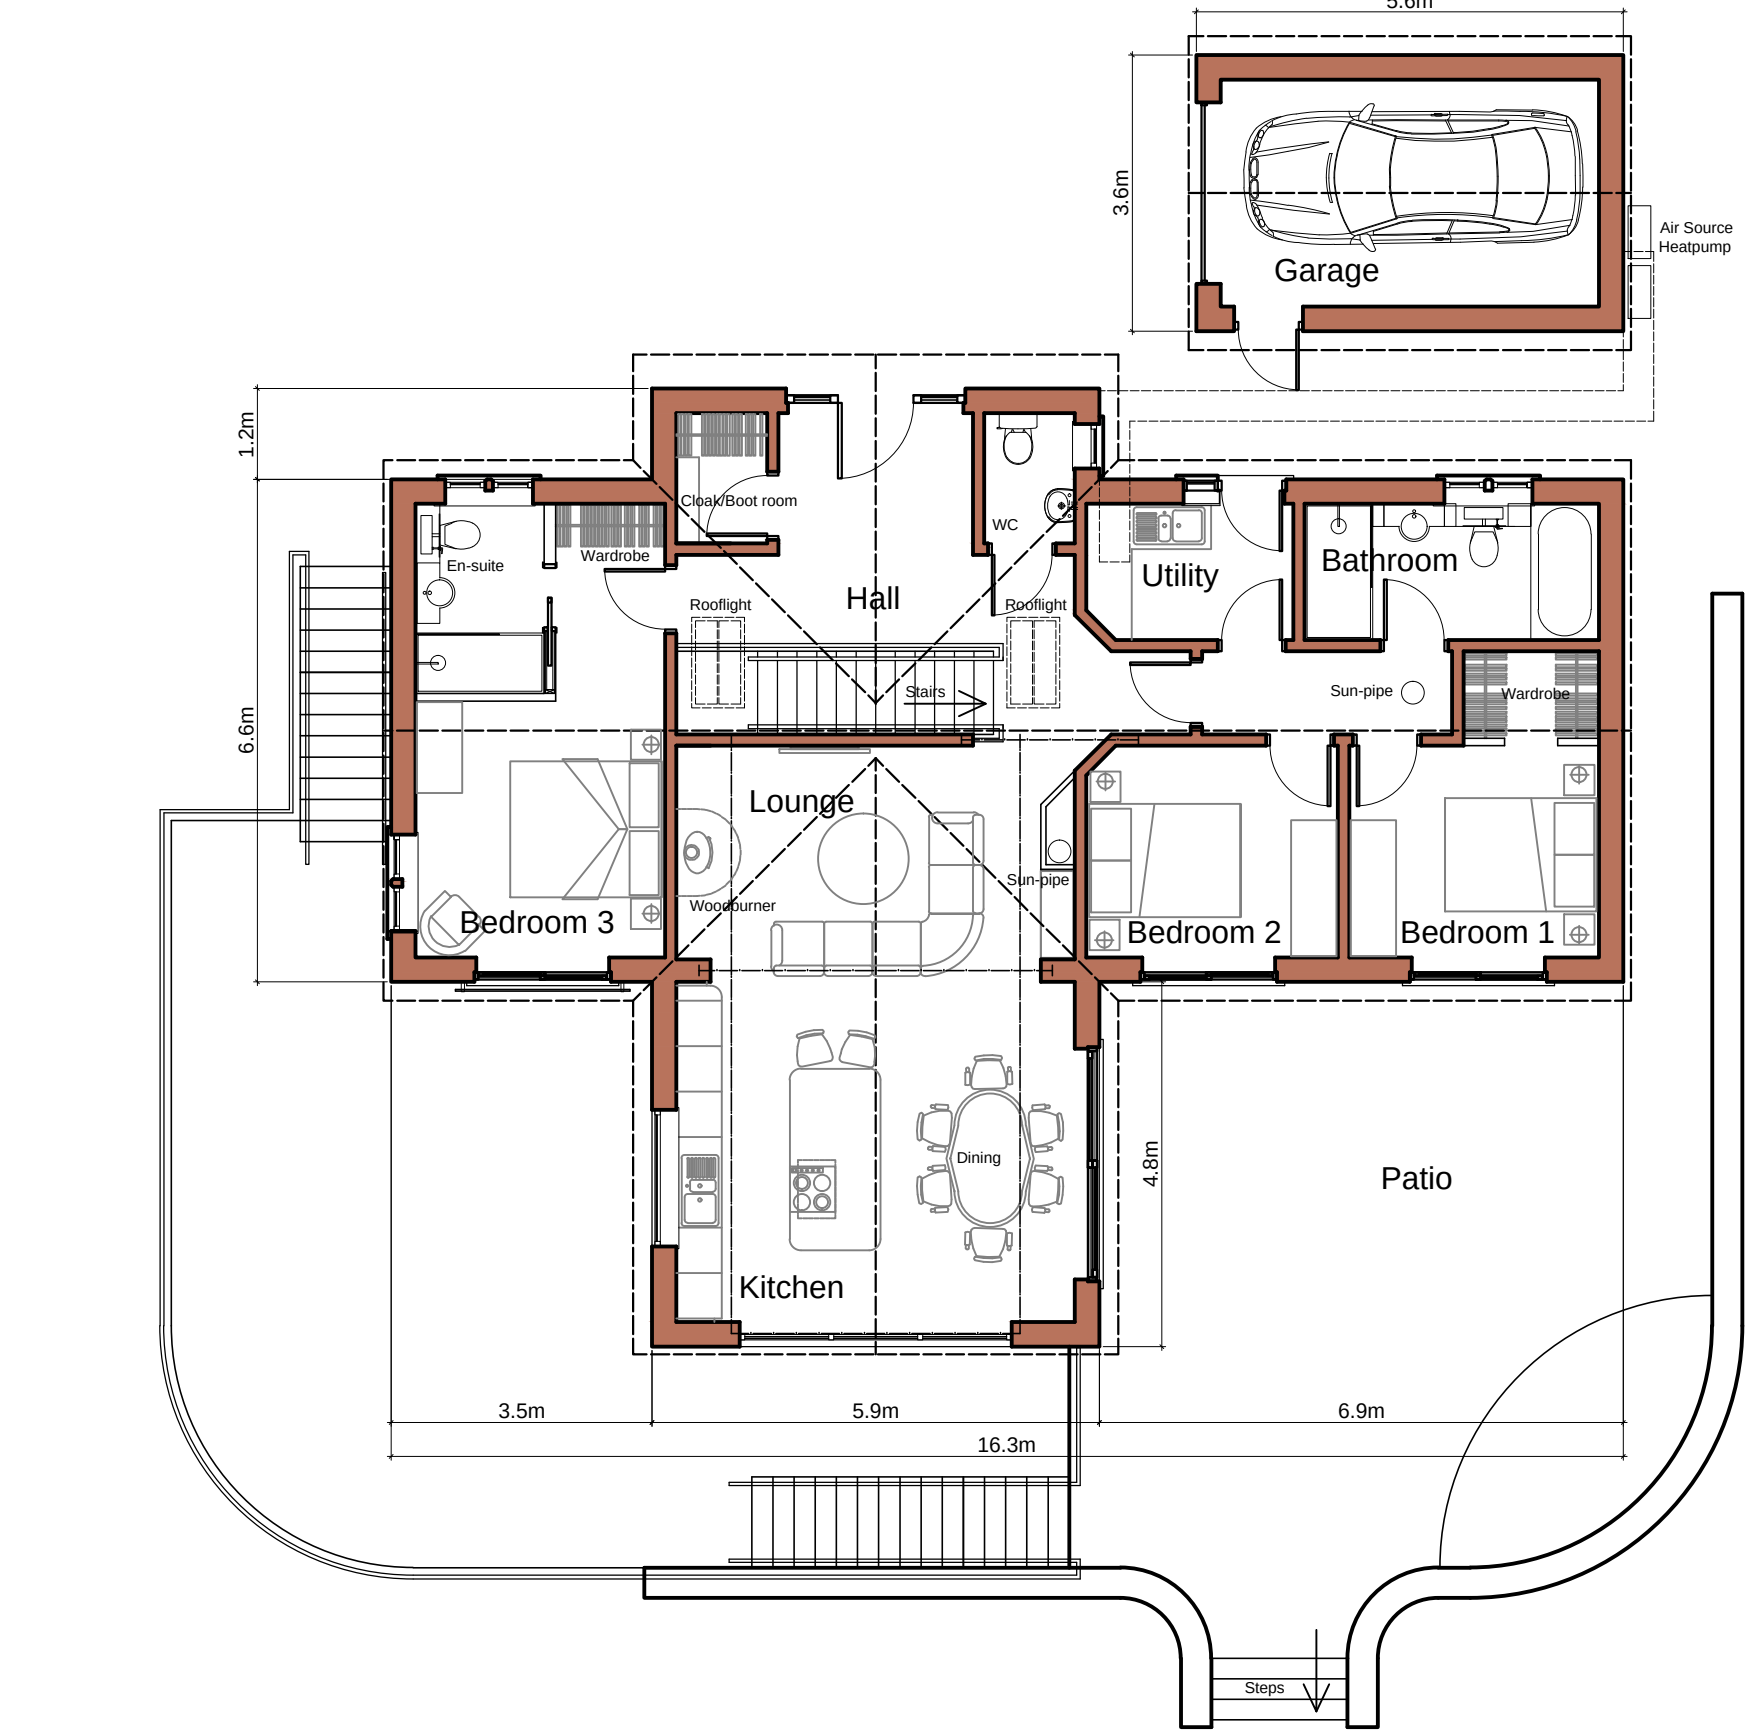




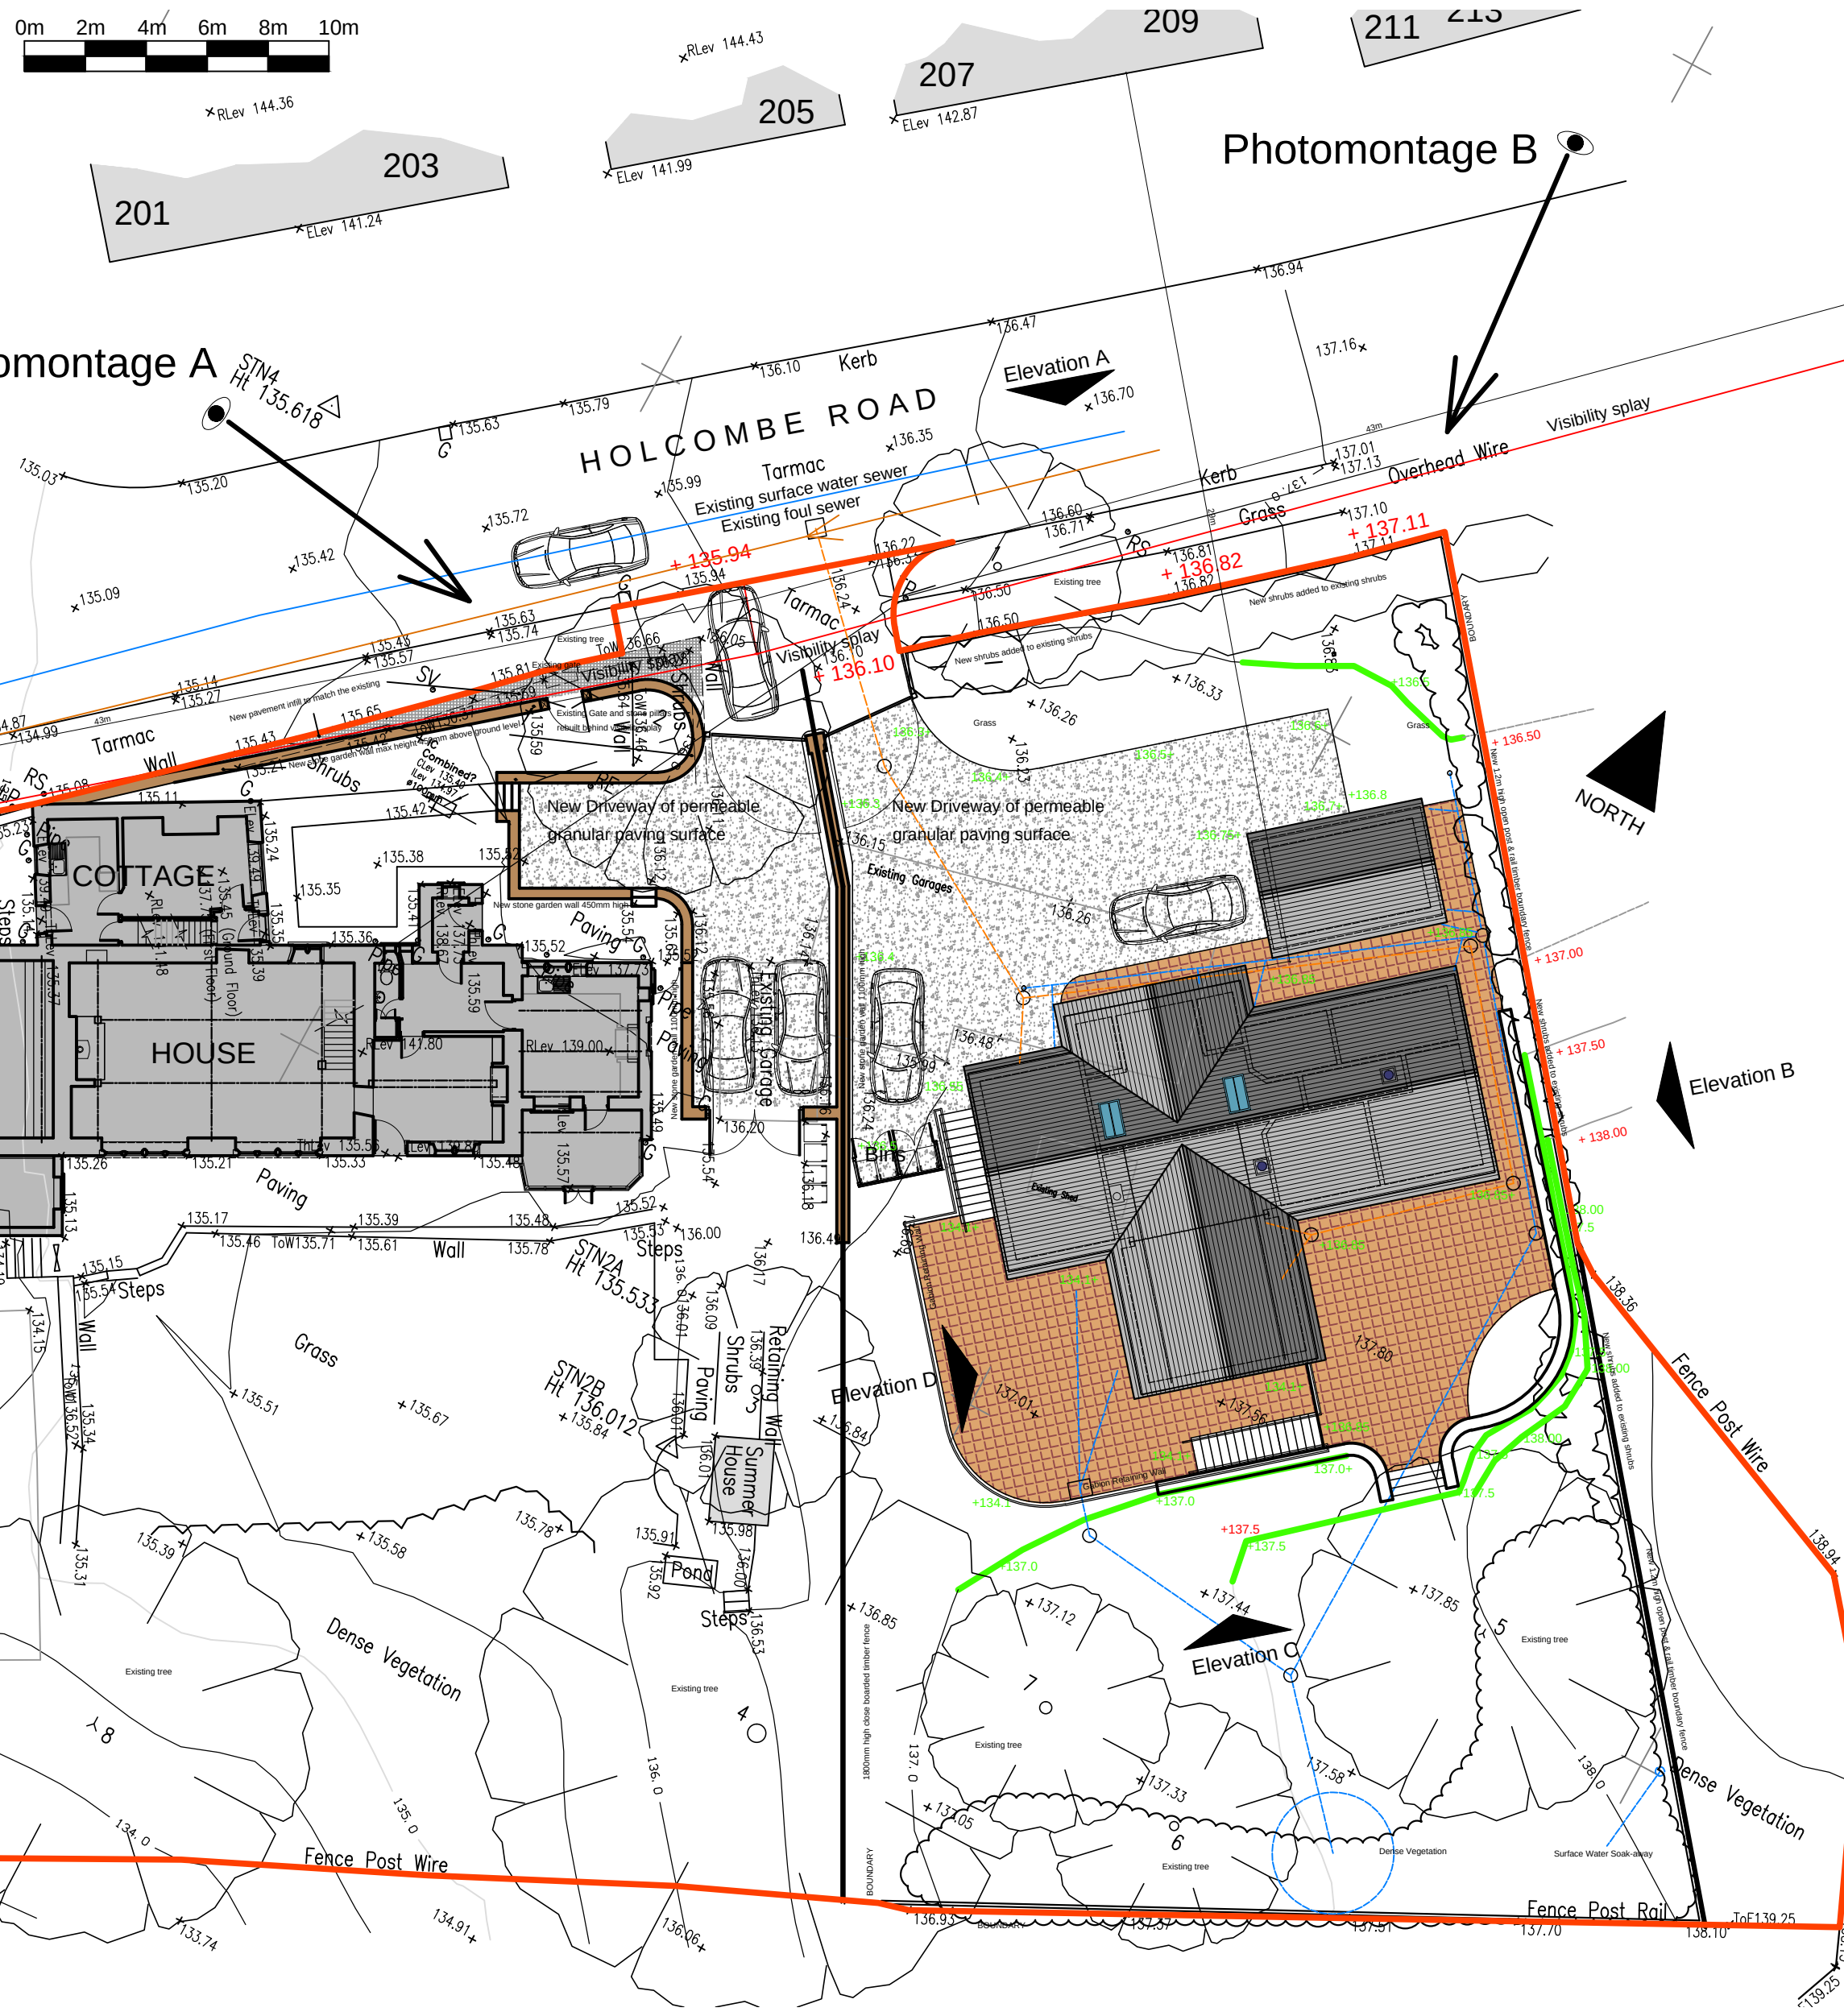



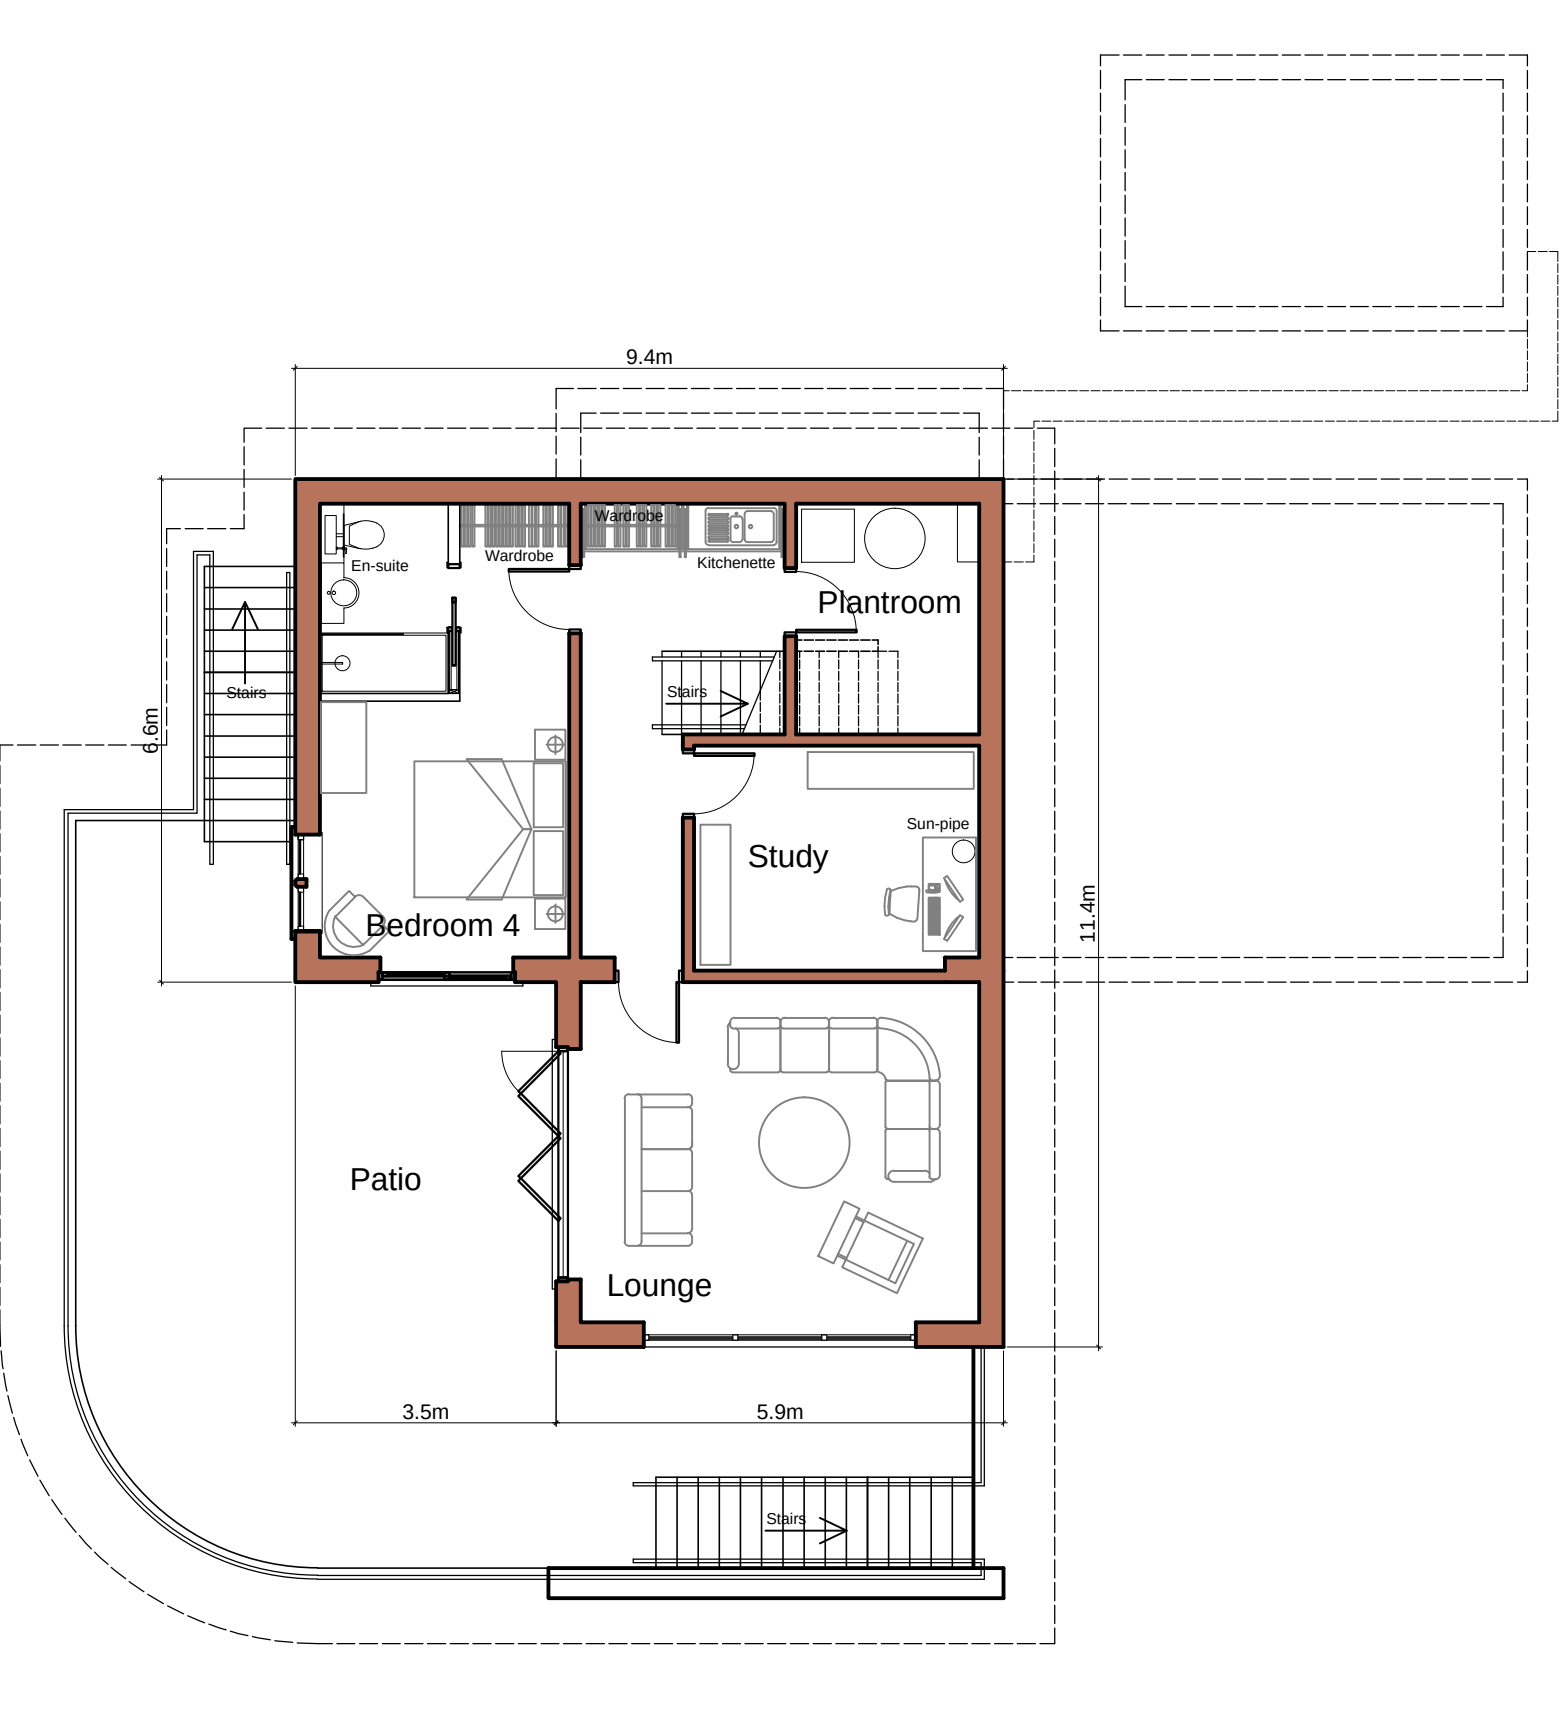


Lower Ground Floor @ 1:100

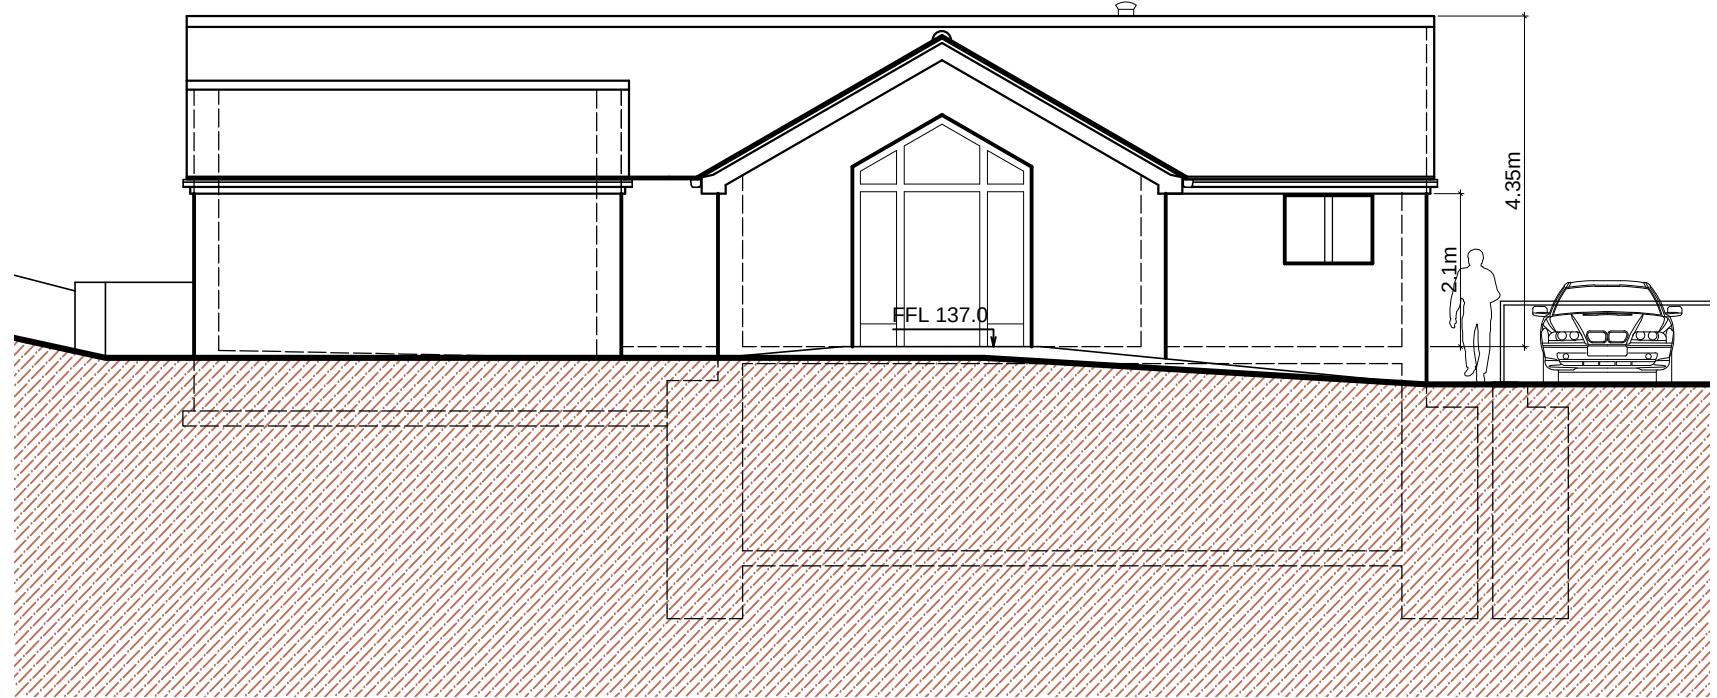


Elevation A schematic @ 1:100

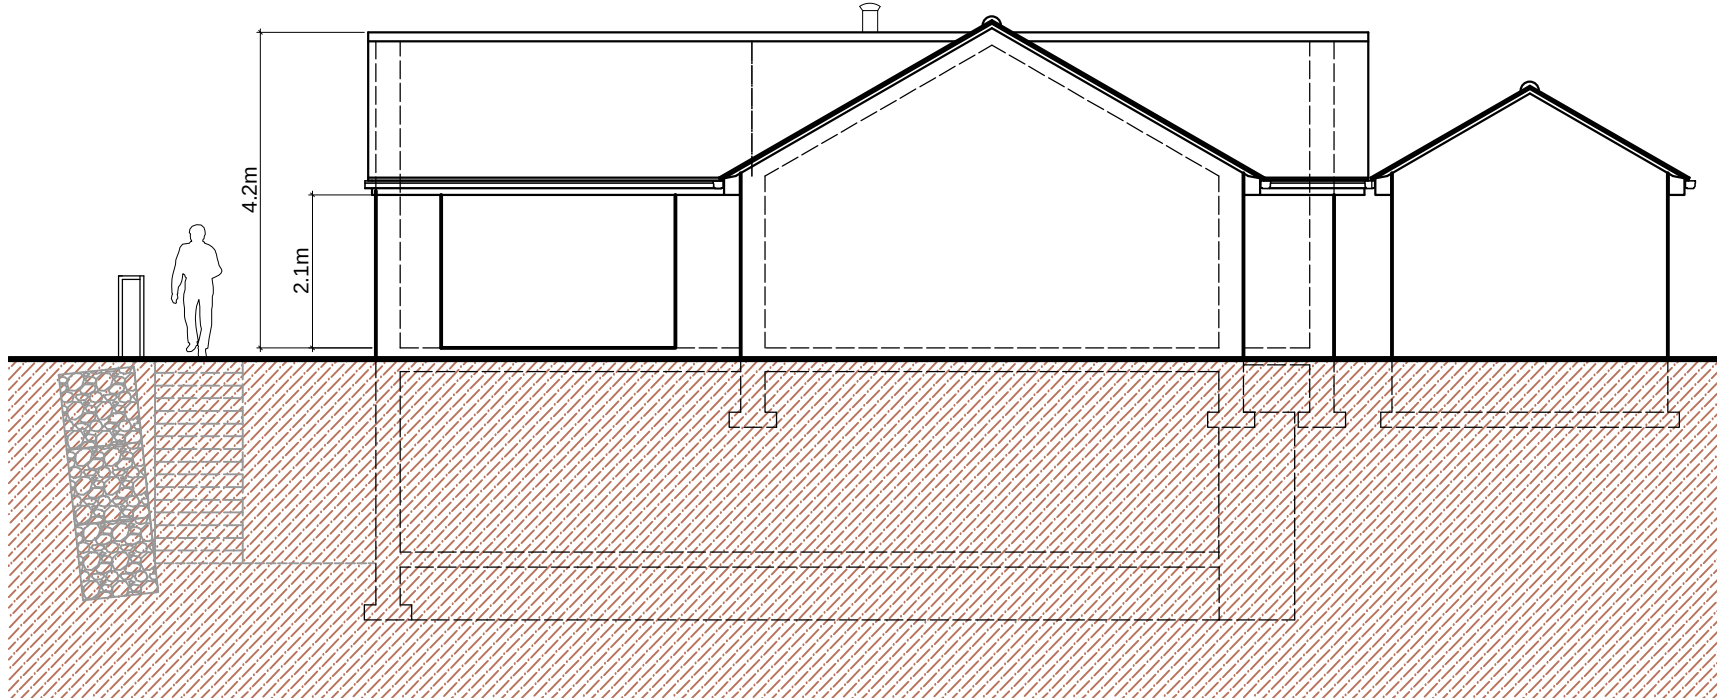

Elevation B schematic @ 1:100

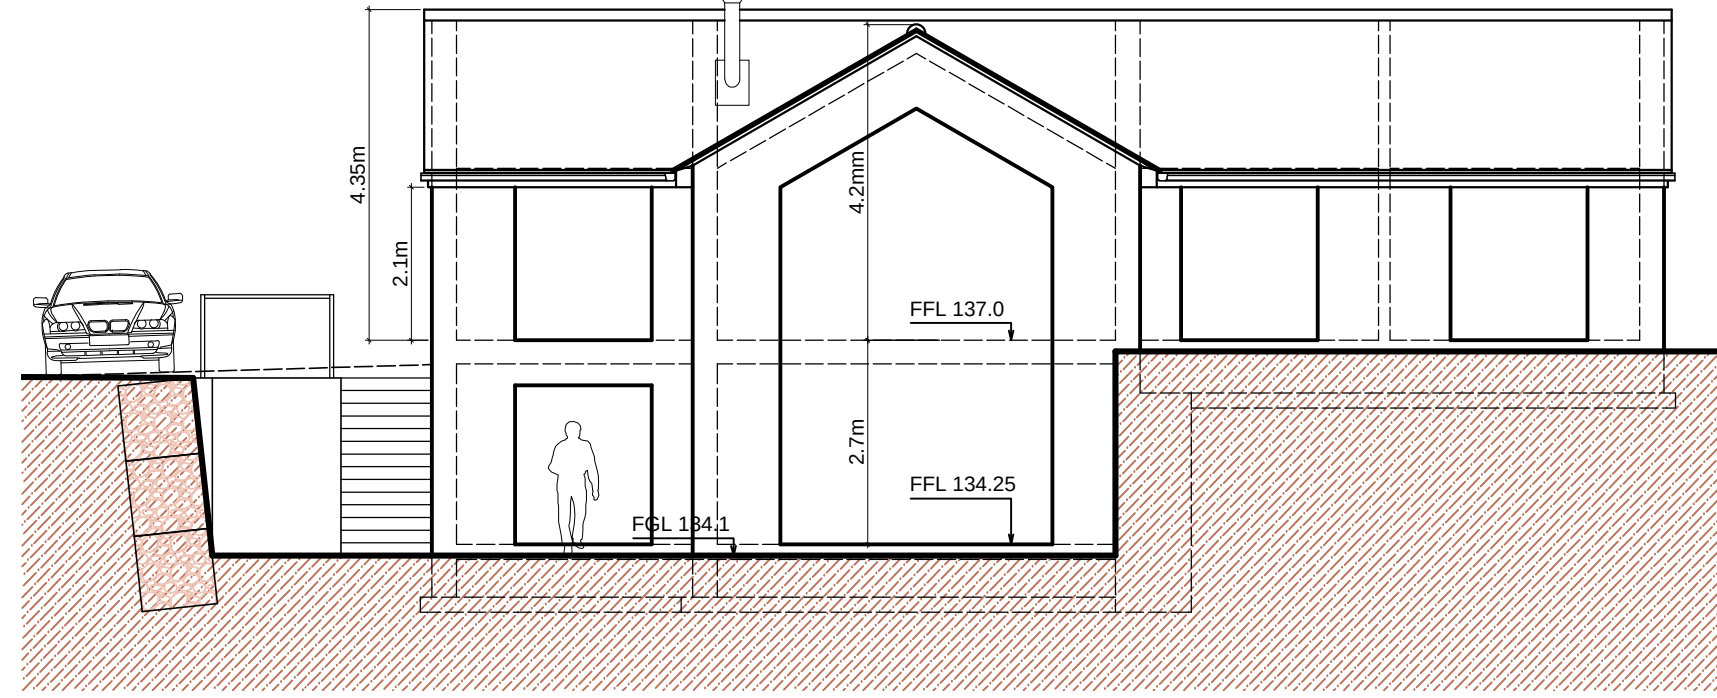

Elevation C schematic @ 1:100

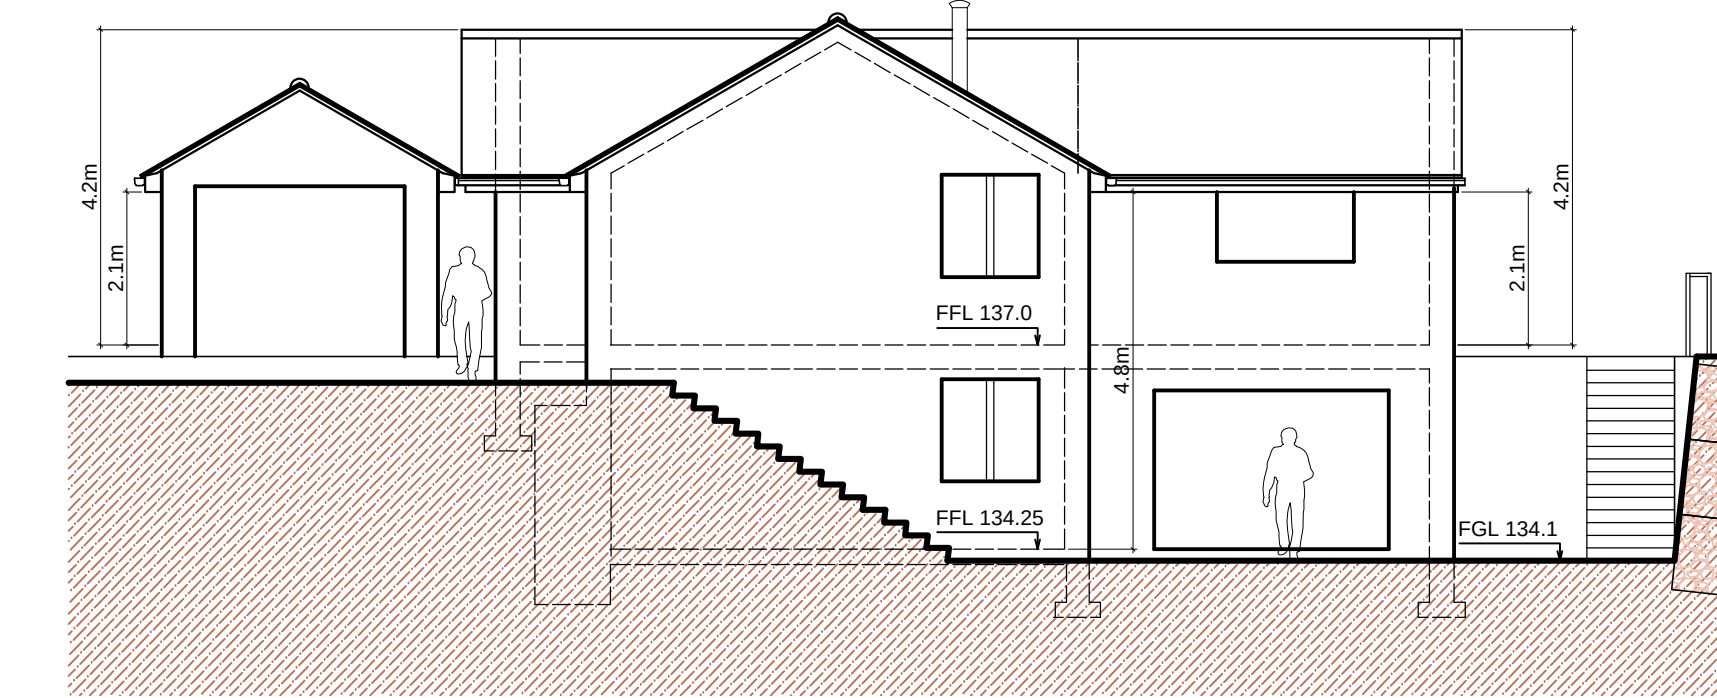

Elevation D schematic @ 1:100

Total Gross Floor Area	
House	143m ²
Garage	20m ²
Total	163m ²
Volume	
Ground level	481m ³
Lower Ground Level	217m ³
Garage	56m ³
Total Volume	754m ³

REV.	AMENDMENTS	DATE
Rev A	Layout & window amendments	21-04-20
Rev B	Window removed from Garage, Bi-fold doors added to lower ground	21-04-26

Notes:

The survey has been related to the Ordnance Survey National Grid and level datum using Leica GPS Smartnet data.

Tree heights and spreads are estimated and species identification cannot be assured.

Only features that are accessible at the time of survey can be detailed.

There are no guarantees offered on the drainage information supplied.

Before commencing works please check important dimensions on-site.

Should there be any discrepancies, inconsistencies, omissions or queries please contact Quickdraw Surveys Ltd as soon as possible for a resolution.

Abbreviations:	

Tree Schedule:		
Number	Species	Height (m)
1	Cherry	7
2	Cherry	7
3	Cherry	10
4	Cherry	6
5	Cherry	6
6	Cherry	10

Station Coordinates:			
Station	Easting	Northing	Level
STN1	277024.859	413975.026	133.899
Project	PROPERTY DEVELOPMENT: 216-218 HOLCOMBE ROAD, GREENMOUNT, BURY BL8 4BQ
Drawing	PROPOSED BLOCK PLAN & BUILDING PLANS
Client	MR N. MORDIN
Dwn. By	NP
Scale	1:200 & 1:100 @ A1
Drg. No.	20-06-27-B
Drg. Size	A1
Date	APRIL 2021



Peel Design Partnership Ltd
Hilpsford New Barn Lane

Tel: 01706218170
Email: mail@peeldesigns.co.uk
Web: www.peeldesigns.co.uk
RIBA Chartered Practice 20001293

Rawtenstall Lancashire BB4 6HT