



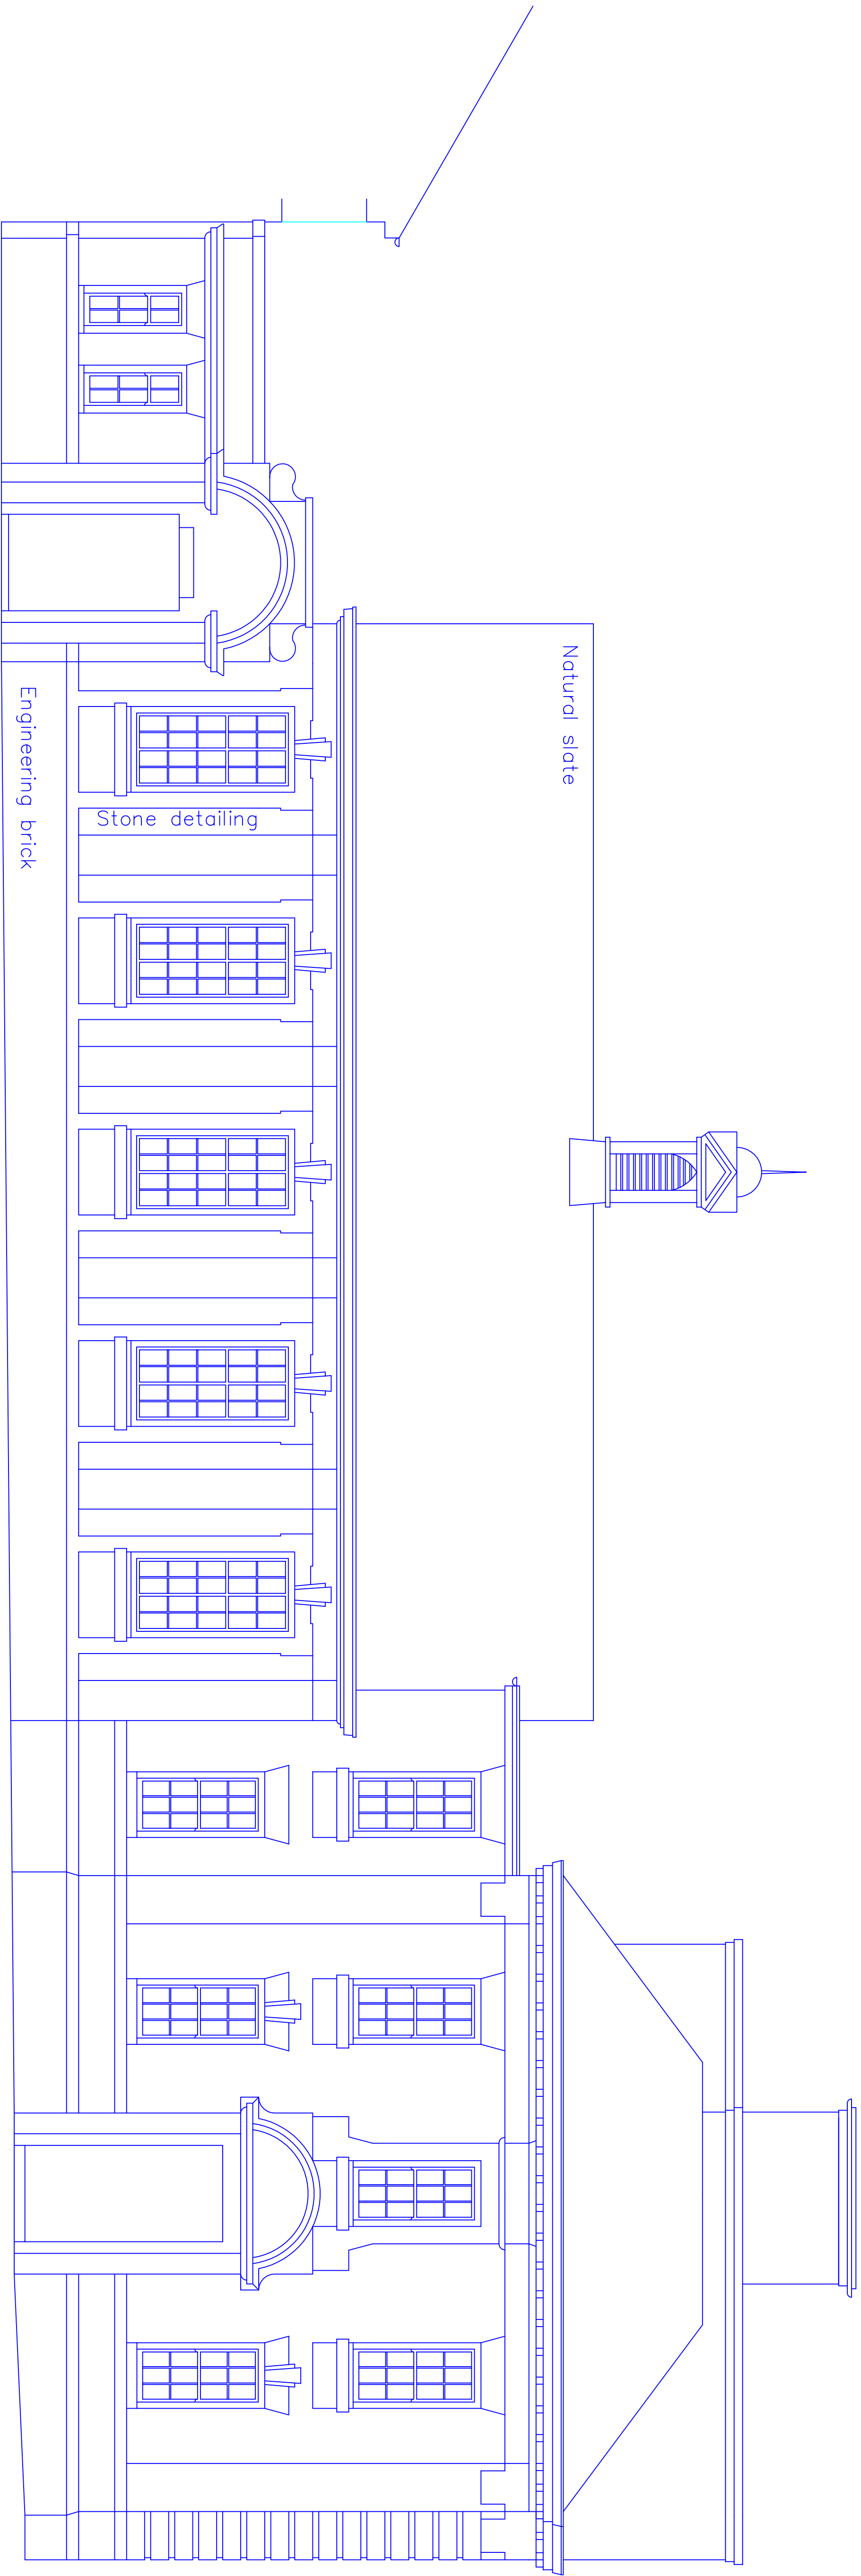


EXISTING SIDE ELEVATION
along Tenderden Street

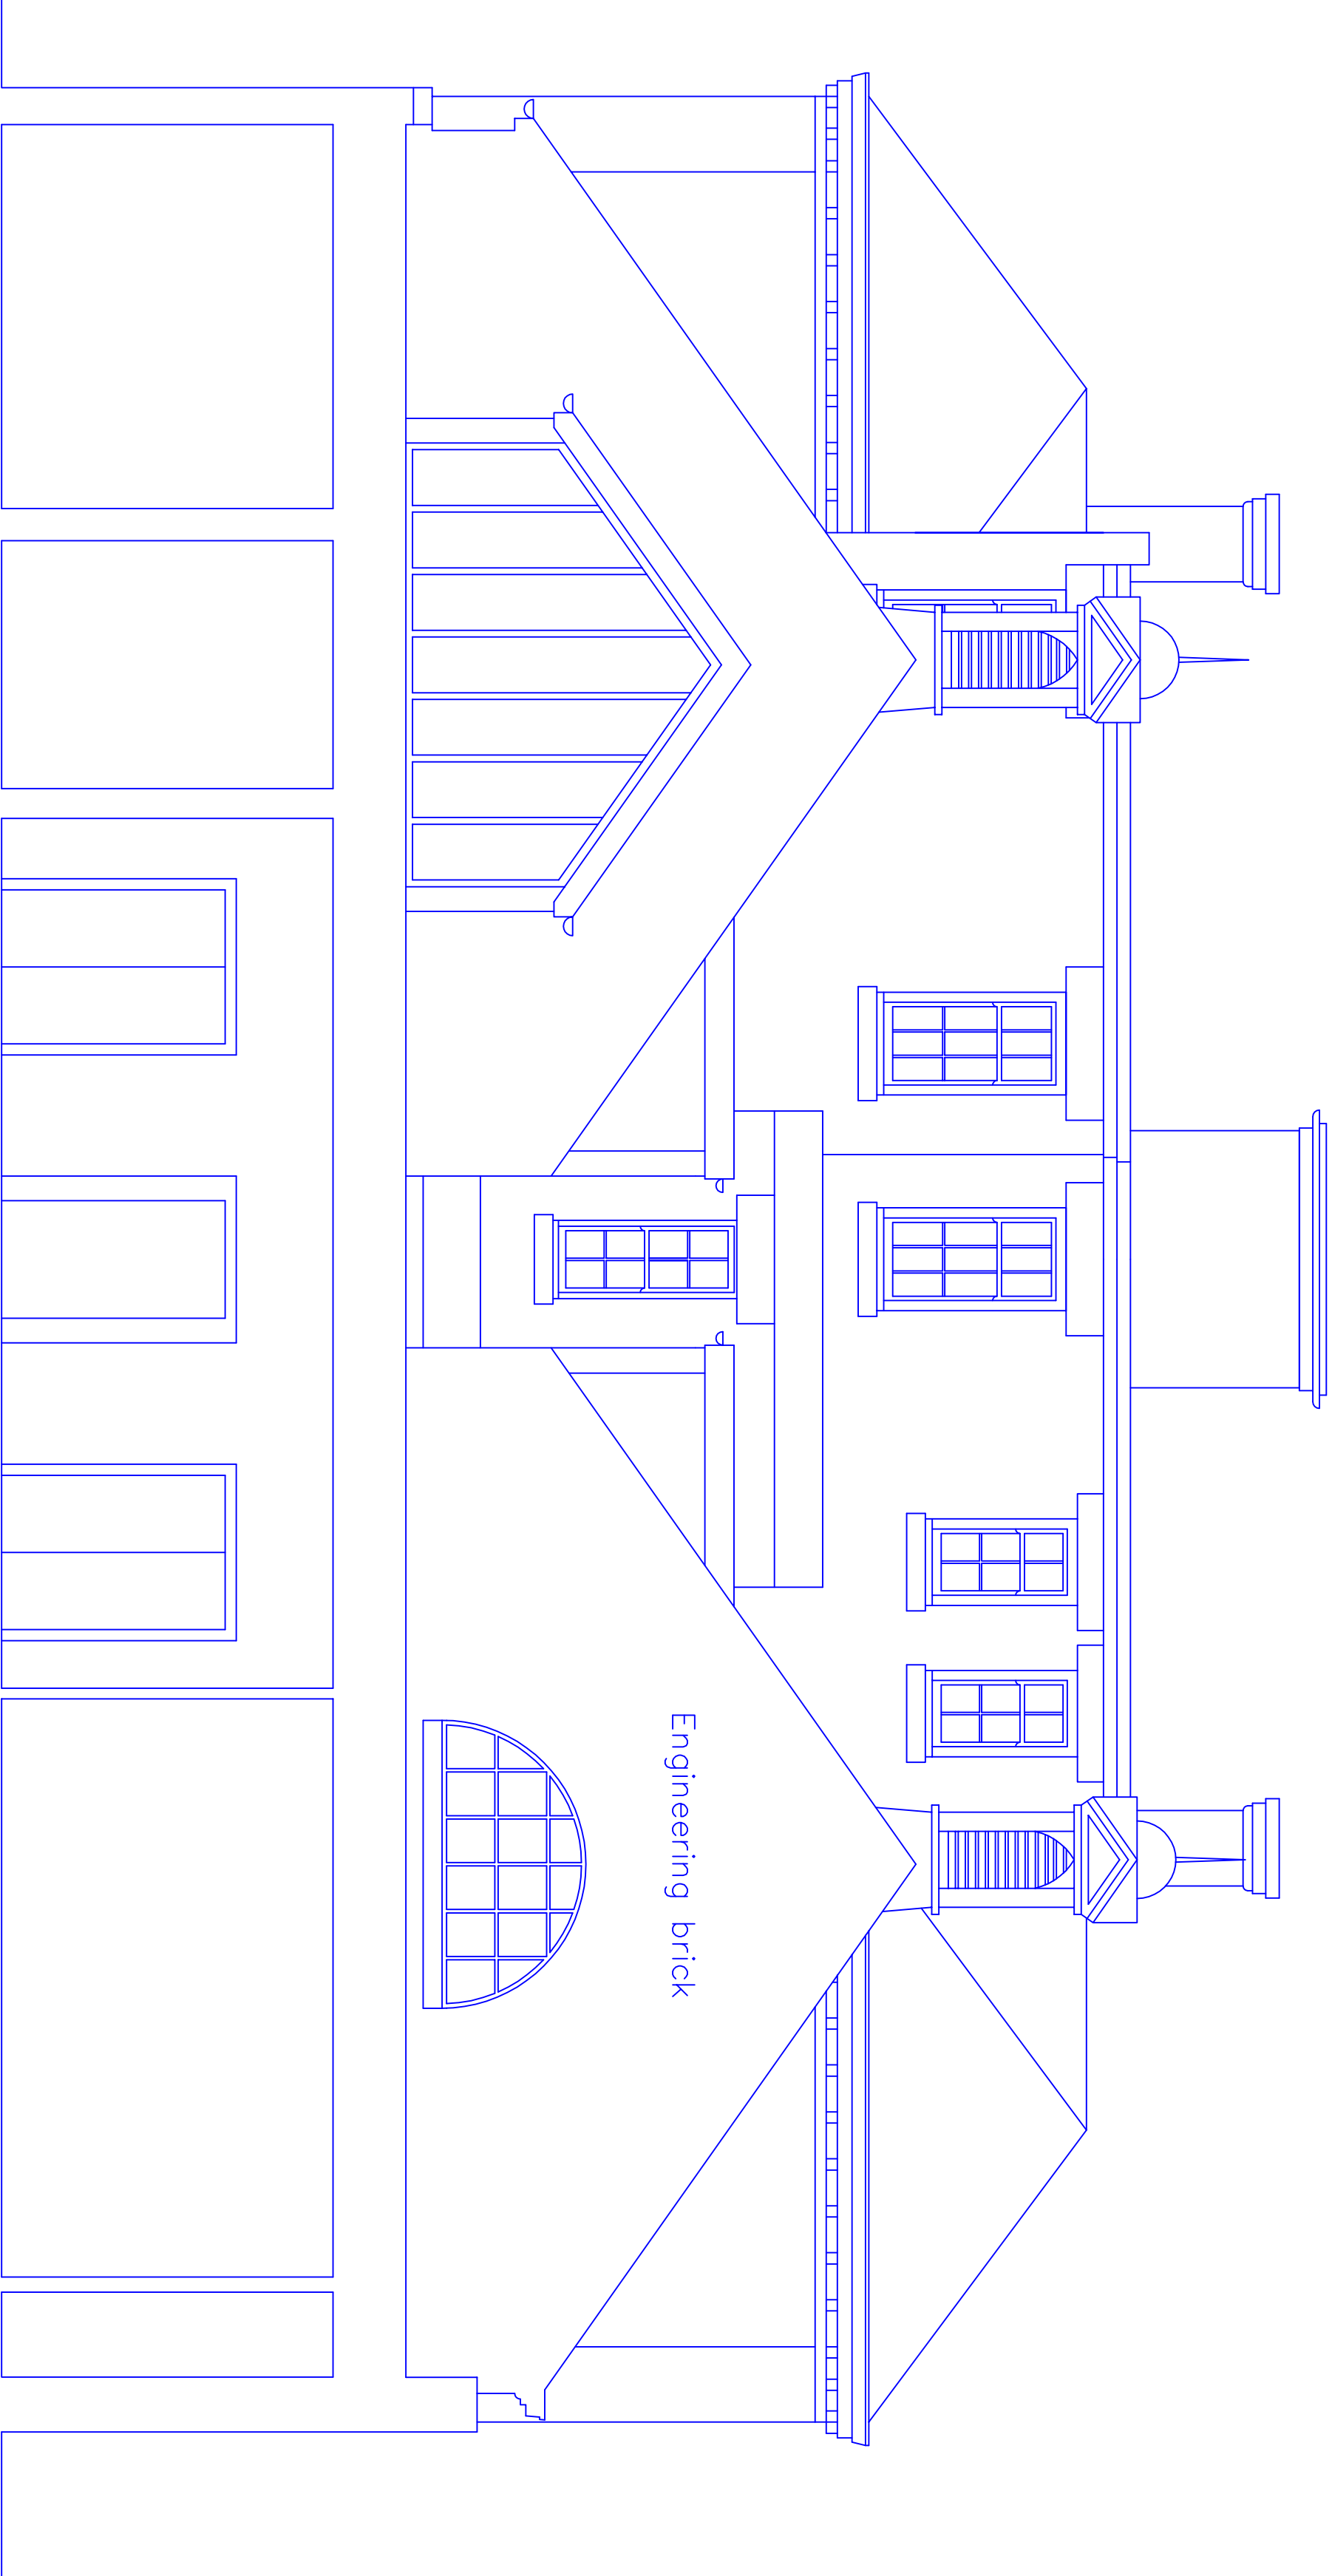

EXISTING REAR SECTION/ELEVATION

This drawing and design concept is the property of PPV design. It should not be reproduced without written permission

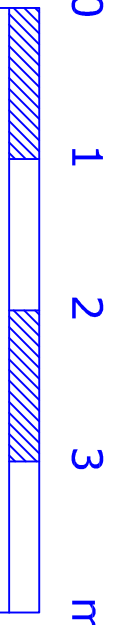

3 The Old Courthouse
Tenderden Street
Bury BL9 0AL
scale 1:50 at A1
September 2022

DB1-03 Existing Elevations

PPV design Ltd

2 Helmshore Road, Holcombe Village
Ramsbottom, Lancashire BL8 4PA
Gary Dearden (BA(Hons) DipArch RIBA
garr@ppv-design.co.uk www.ppv-design.co.uk
T: 0706 822751 M: 07712 669482