



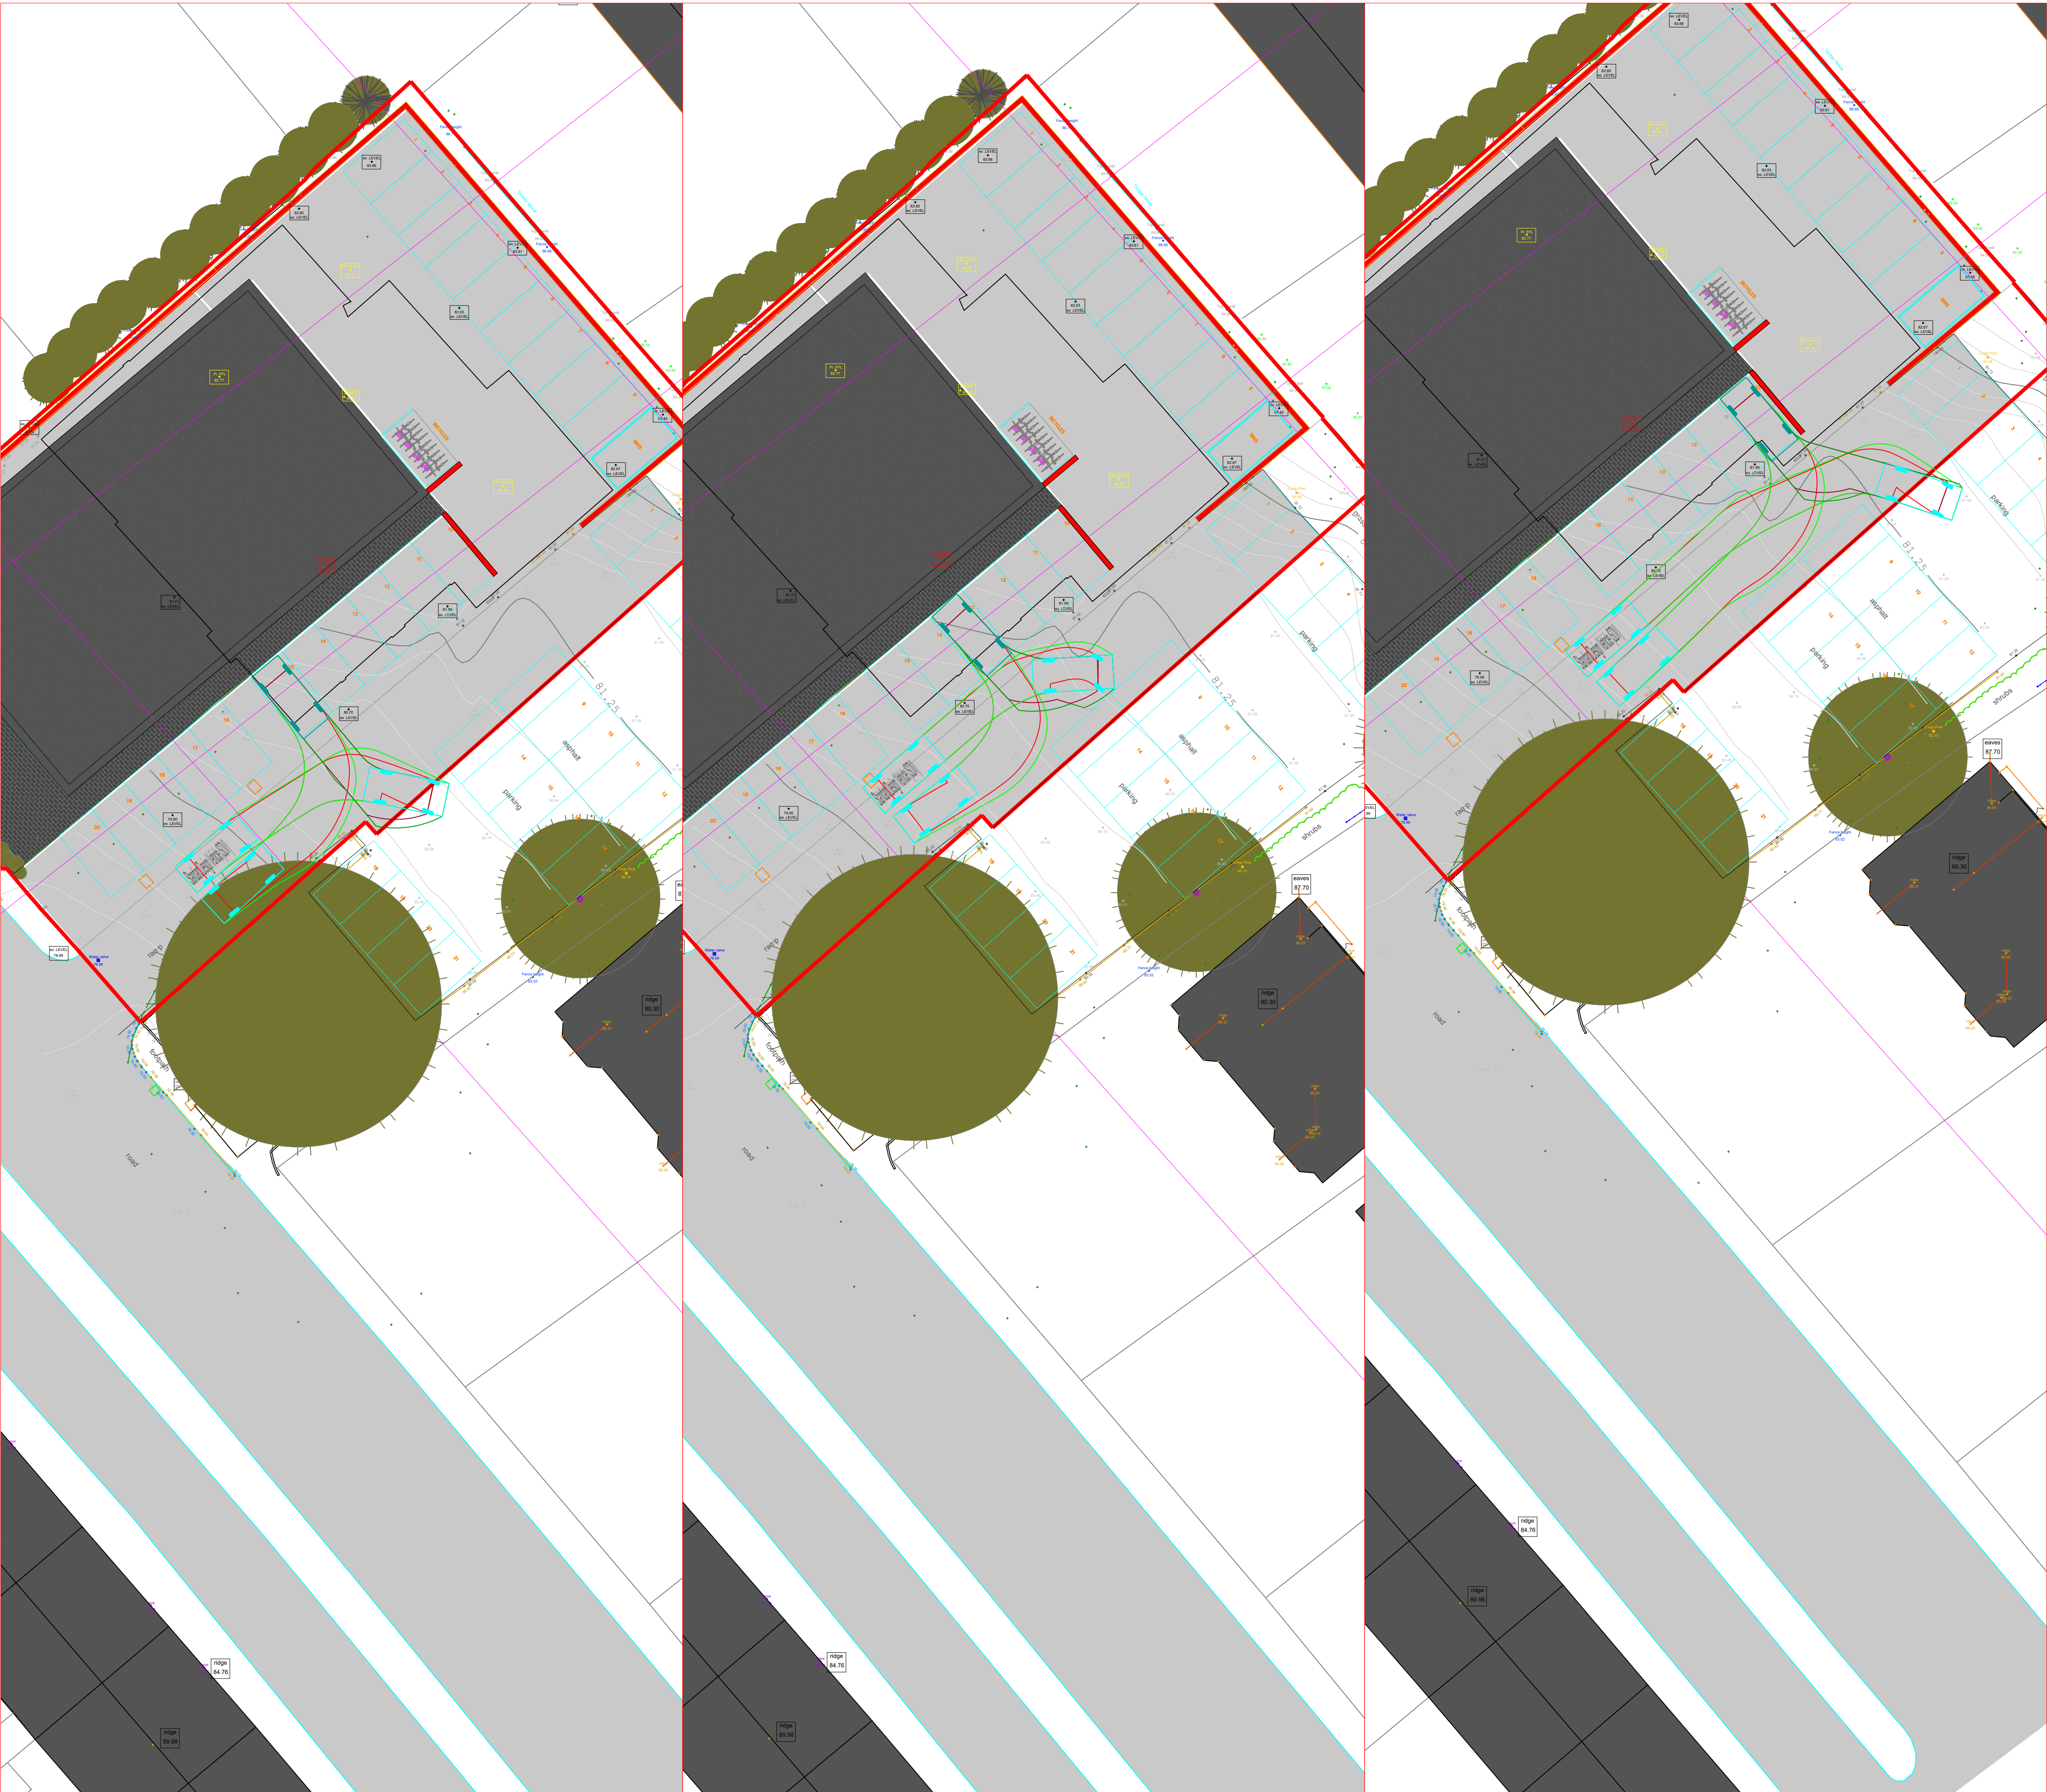

Vehicle Used in the Swept Path Analysis

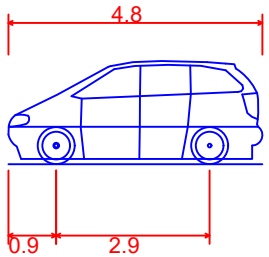

Standard Design Vehicle (SDV)
Overall Length
Overall Width
Overall Body Height
Min Body Ground Clearance
Track Width
Lock to lock time
Wall to Wall Turning Radius

4.800m
2.000m
1.950m
0.100m
2.000m
4.00s
6.000m

Notes

1. Base drawing dated 22 November 2023.

Revisions

Client
Lumitekton



Scheme
Al Bilal Community Centre, Bury Old Road, Prestwich

Title
Swept Path Analysis - Private Car in Spaces 10,13 & 15

Drawn	Checked	Date
N.Peet	M.Peet	22.11.2023
Project	Drawing No	Scale
360-22	360-22-4	1:200 @ A1