



Building regulation drawings can be used for building estimates, however for an accurate quote builders must attend site as these drawings do not account for all aspects of the building works.

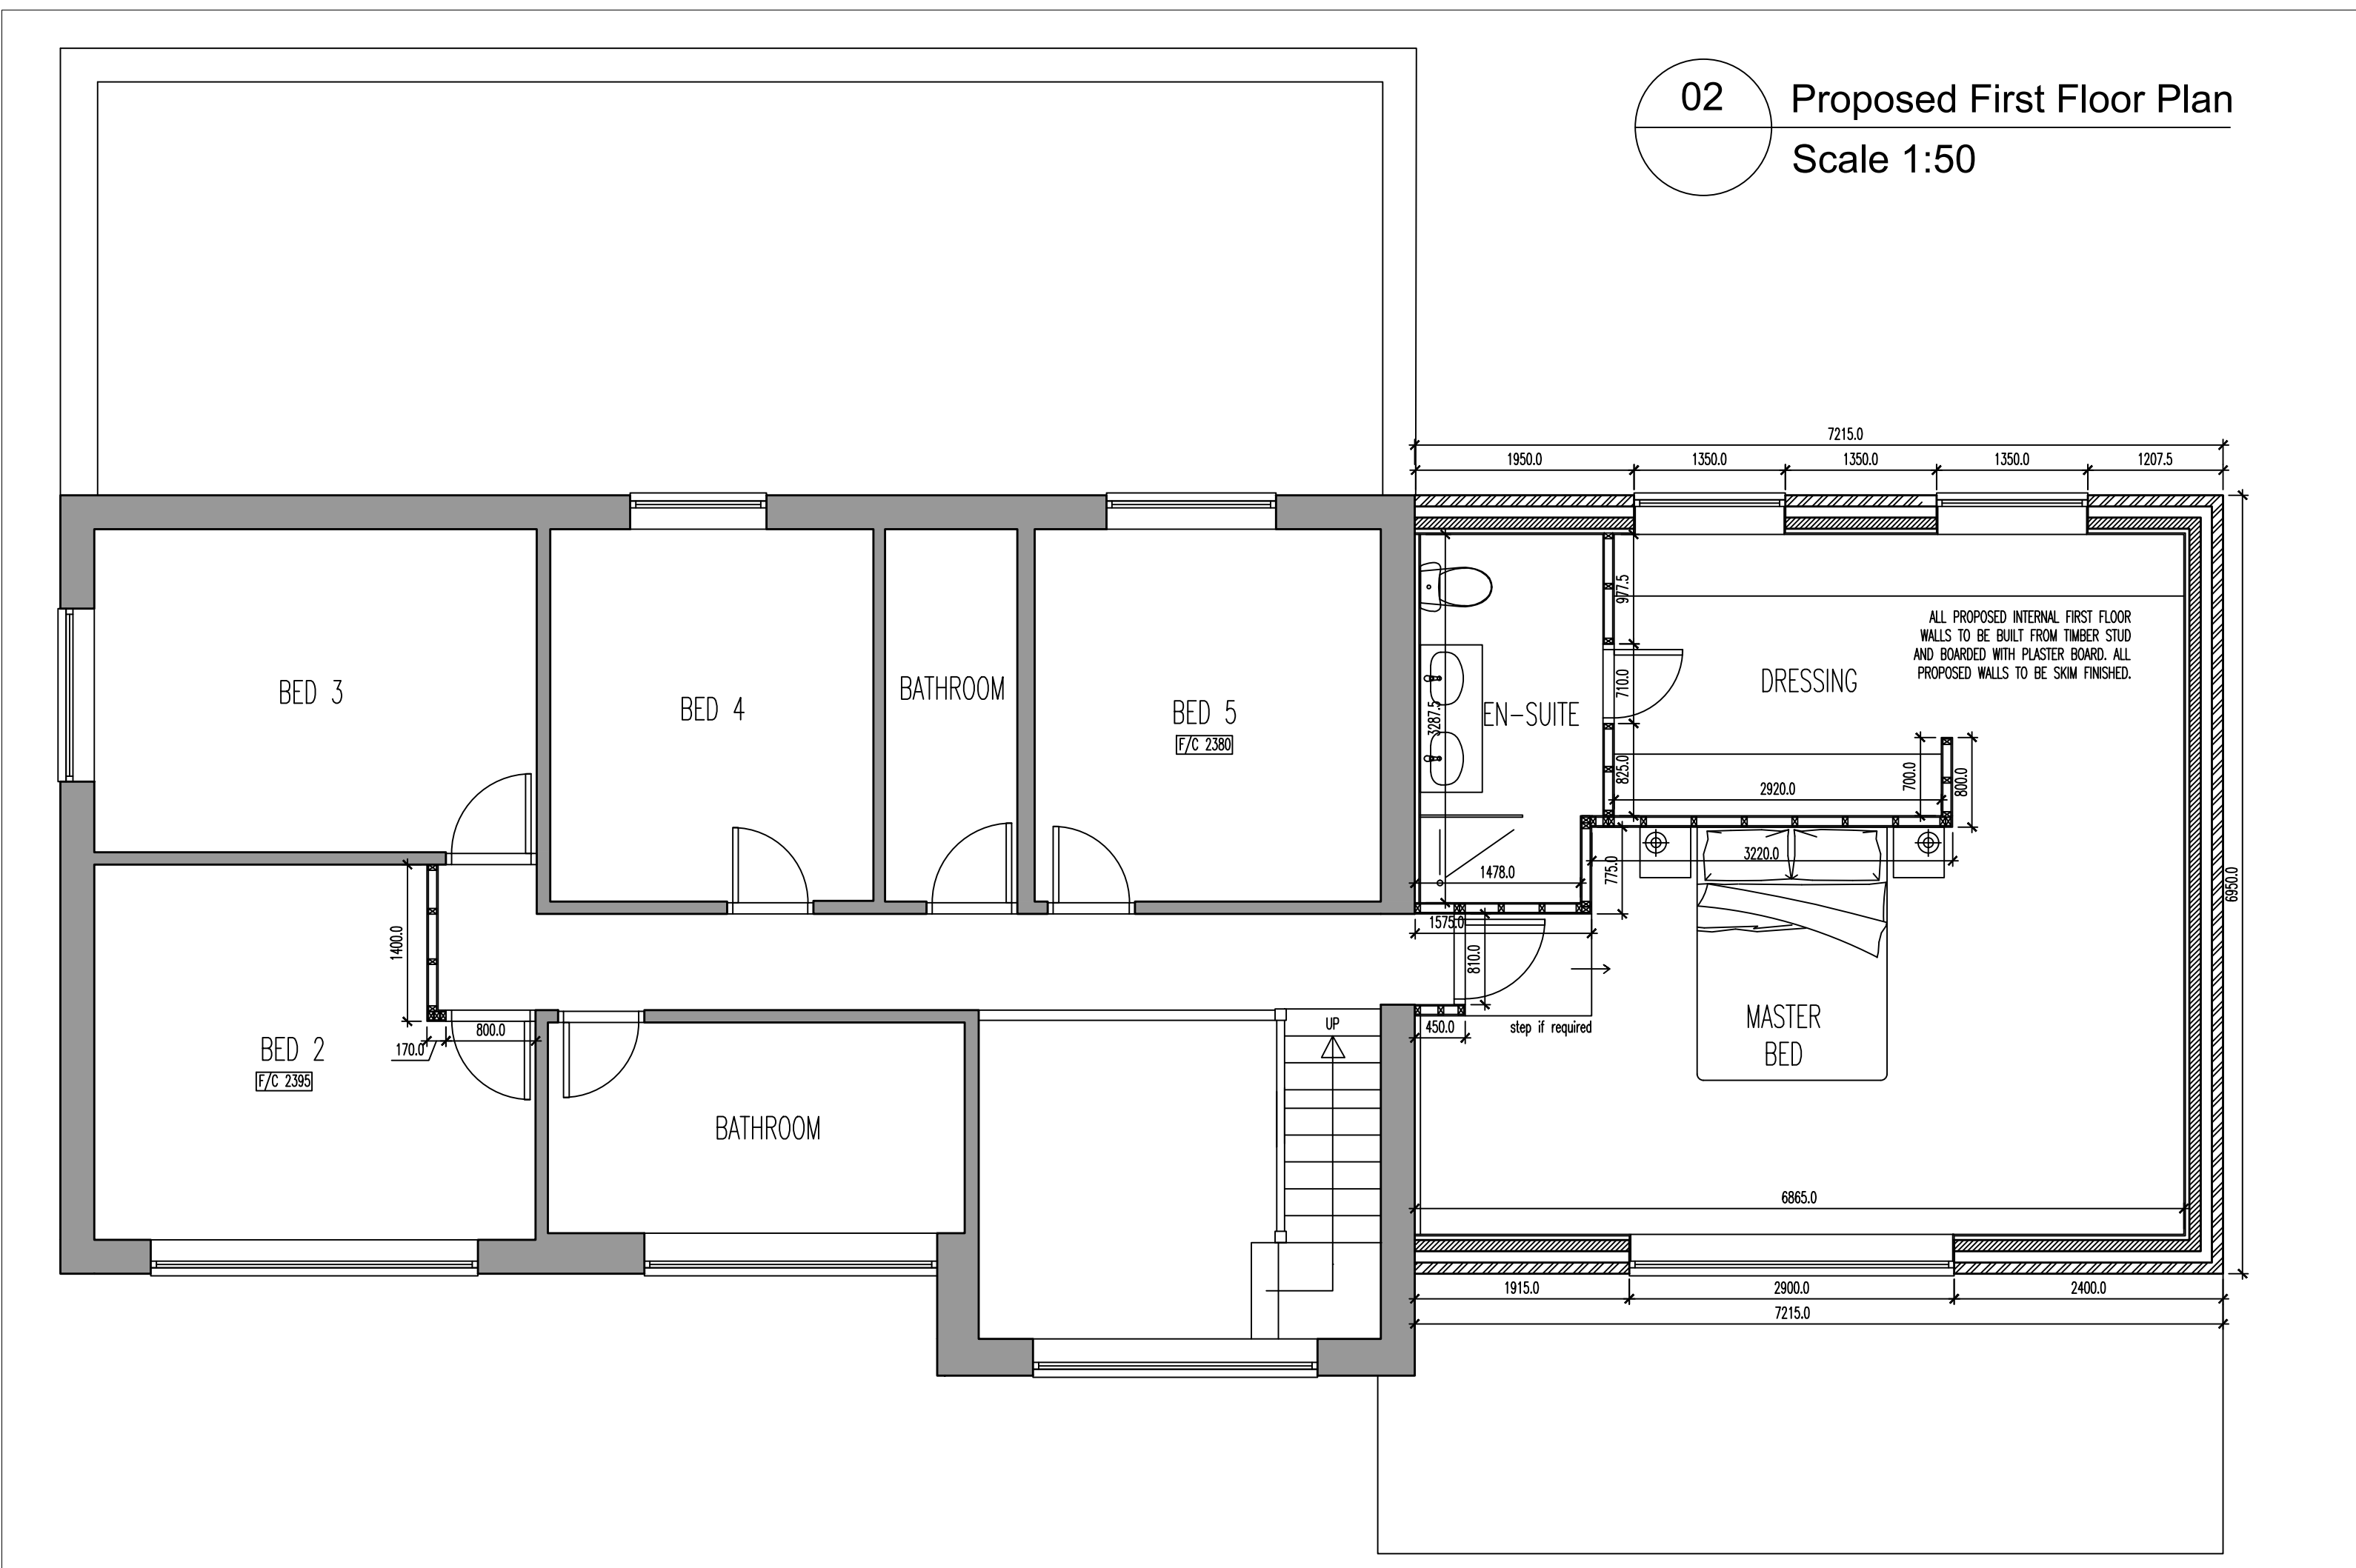

Rev	Description	Date	By	Chk
Status Survey ☐ Tender ☐ Construction ☒ As Built ☐		Purpose for Issue		
Client Sophie and Ryan 1 Chatton Close, Bury				
Contract Proposed First Floor Extension Over Garage				
Drawing Proposed Plans				
Drawing No. ZT24-196-04 Scales 1:50 Drawn ZTT		Revision / Date Oct '24 Checked		

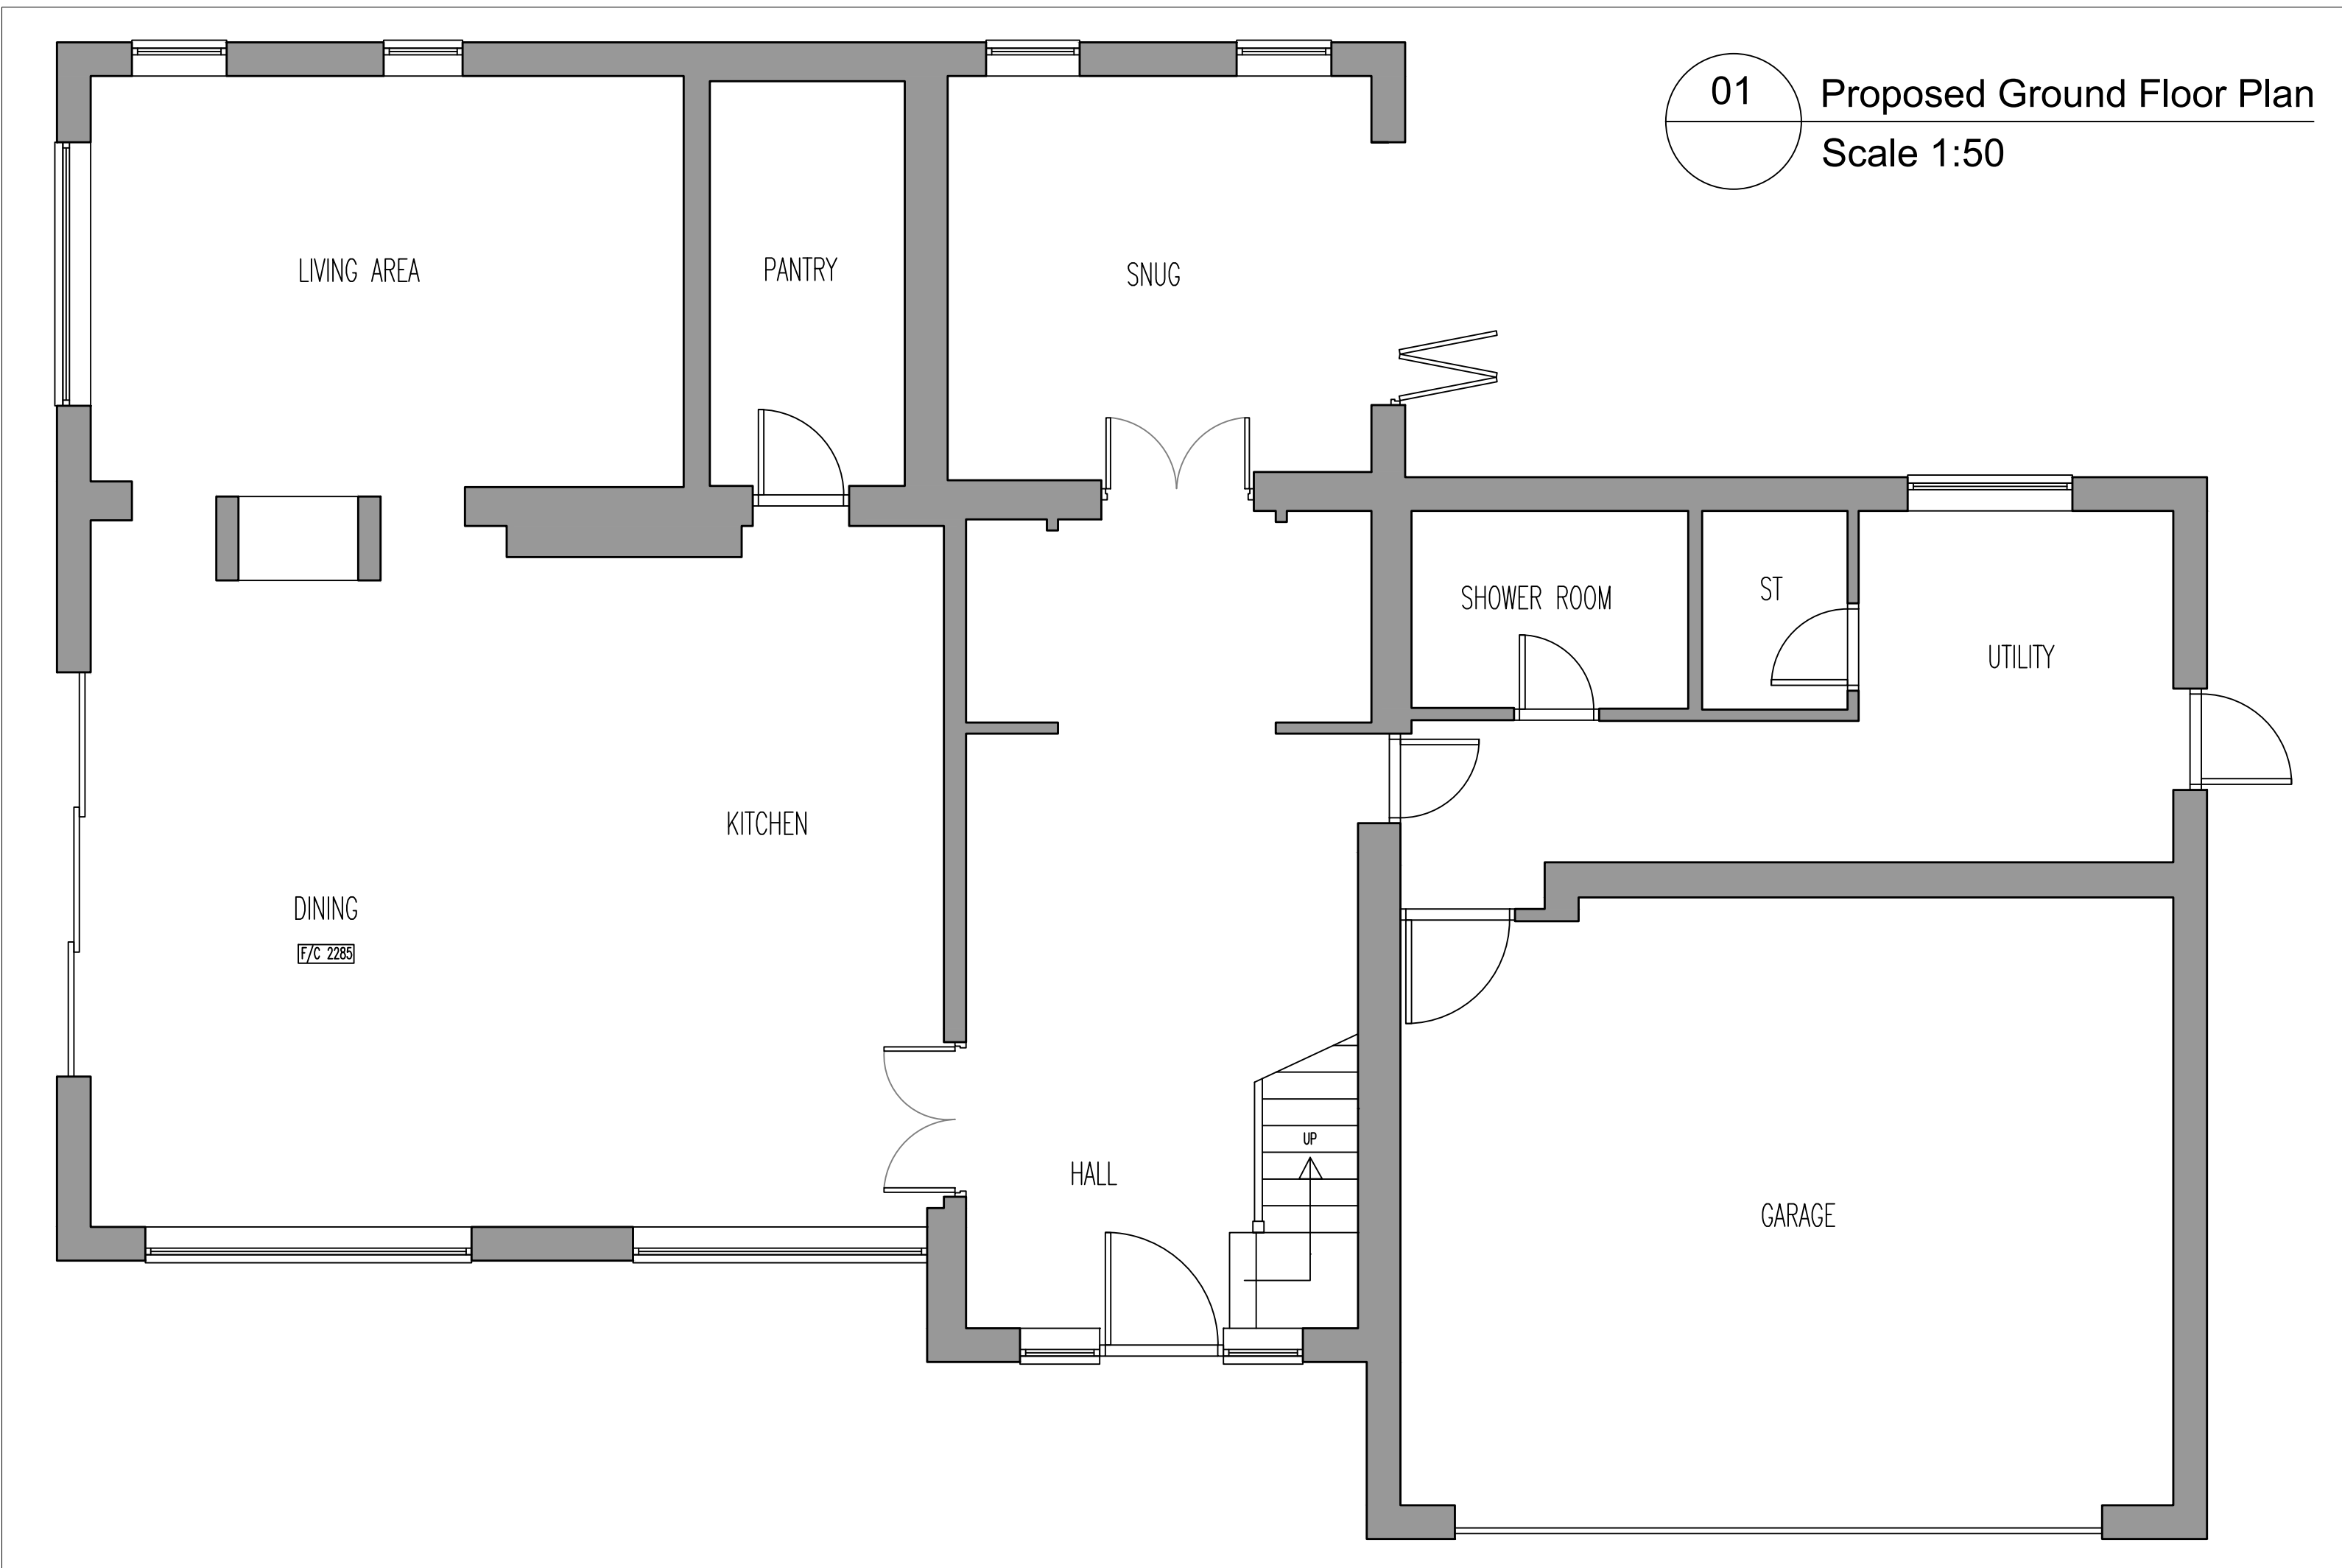