
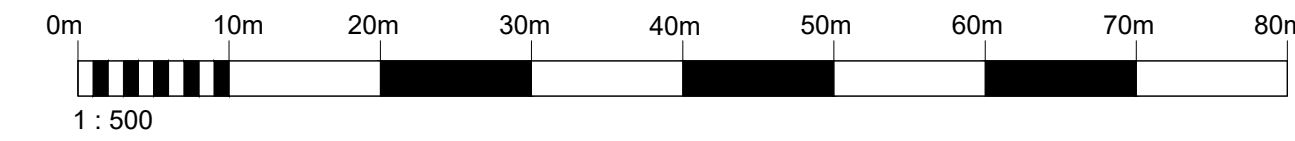


LAND OFF DUMERS LANE, RADCLIFFE

general notes:
do not scale the drawing.
all dimensions to be checked on site prior to commencement of work and any
discrepancy shall be immediately reported and resolved prior to work commencing.
this drawing is to be read in conjunction with all relevant drawings and
specifications relating to the job whether or not indicated on the drawing.
copyright reserved to mck associates ltd. and this drawing may not be used or
reproduced without prior written consent.

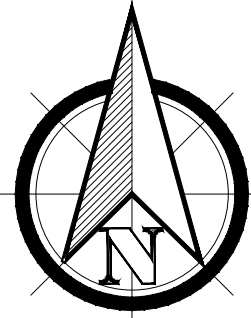

HOUSETYPE	BEDS	GIA sq ft	GIA m2	GIFAm2	NUMBER	TOTAL GIA ft2	TOTAL GIA m2	TOTAL GIFAm2
Burghley GF	1	545	50.63	49.58	9	4905	455.7	446.22
Burghley FF	1	614	57.04	56.12	9	5526	513.4	505.08
Knarsborough	2	769	71.44	70.00	14	10766	1000.2	980.00
Alnwick	3	935	86.86	85.20	7	6545	608.1	596.40
Chester	3	946	87.89	85.00	6	5676	527.3	510.00
Gainford	3	974	90.49	88.00	5	4870	452.4	440.00
Gainford Alt	3	977	90.77	89.11	2	1954	181.5	178.23
Peover	3	1023	95.04	93.20	14	14322	1330.6	1304.80
Ripley	4	1115	103.59	101.70	7	7805	725.1	711.90
Alnwick +	4	1322	122.82	120.58	13	17186	1596.6	1567.55
Alnwick + Alt	4	1369	127.18	124.87	1	1369	127.2	124.87
TOTAL					87	80,924	7,518	7,365

E	28.11.24	KLW	Red edge amended to exclude substation
D	26.11.24	KLW	Bin stores shown for apartments
C	21.10.24	KLW	Plots around the acoustic bund reconfigured
B	03.10.24	KLW	Plots 61-79 adjusted and private drive amended to allow for acoustic bund
A	13.09.24	KLW	Access road relocated and plots 1-8 adjusted to suit
Rev	Date	By	Description

Client:

Project: BEALEY IND EST RADCLIFFE			
Drawing Title: PROPOSED SITE LAYOUT			
Drawn: KW	Checked:	Scale: 1:500	Date: AUG 2024
Job No: 1025	Drawing No: SL01	Rev: E	