
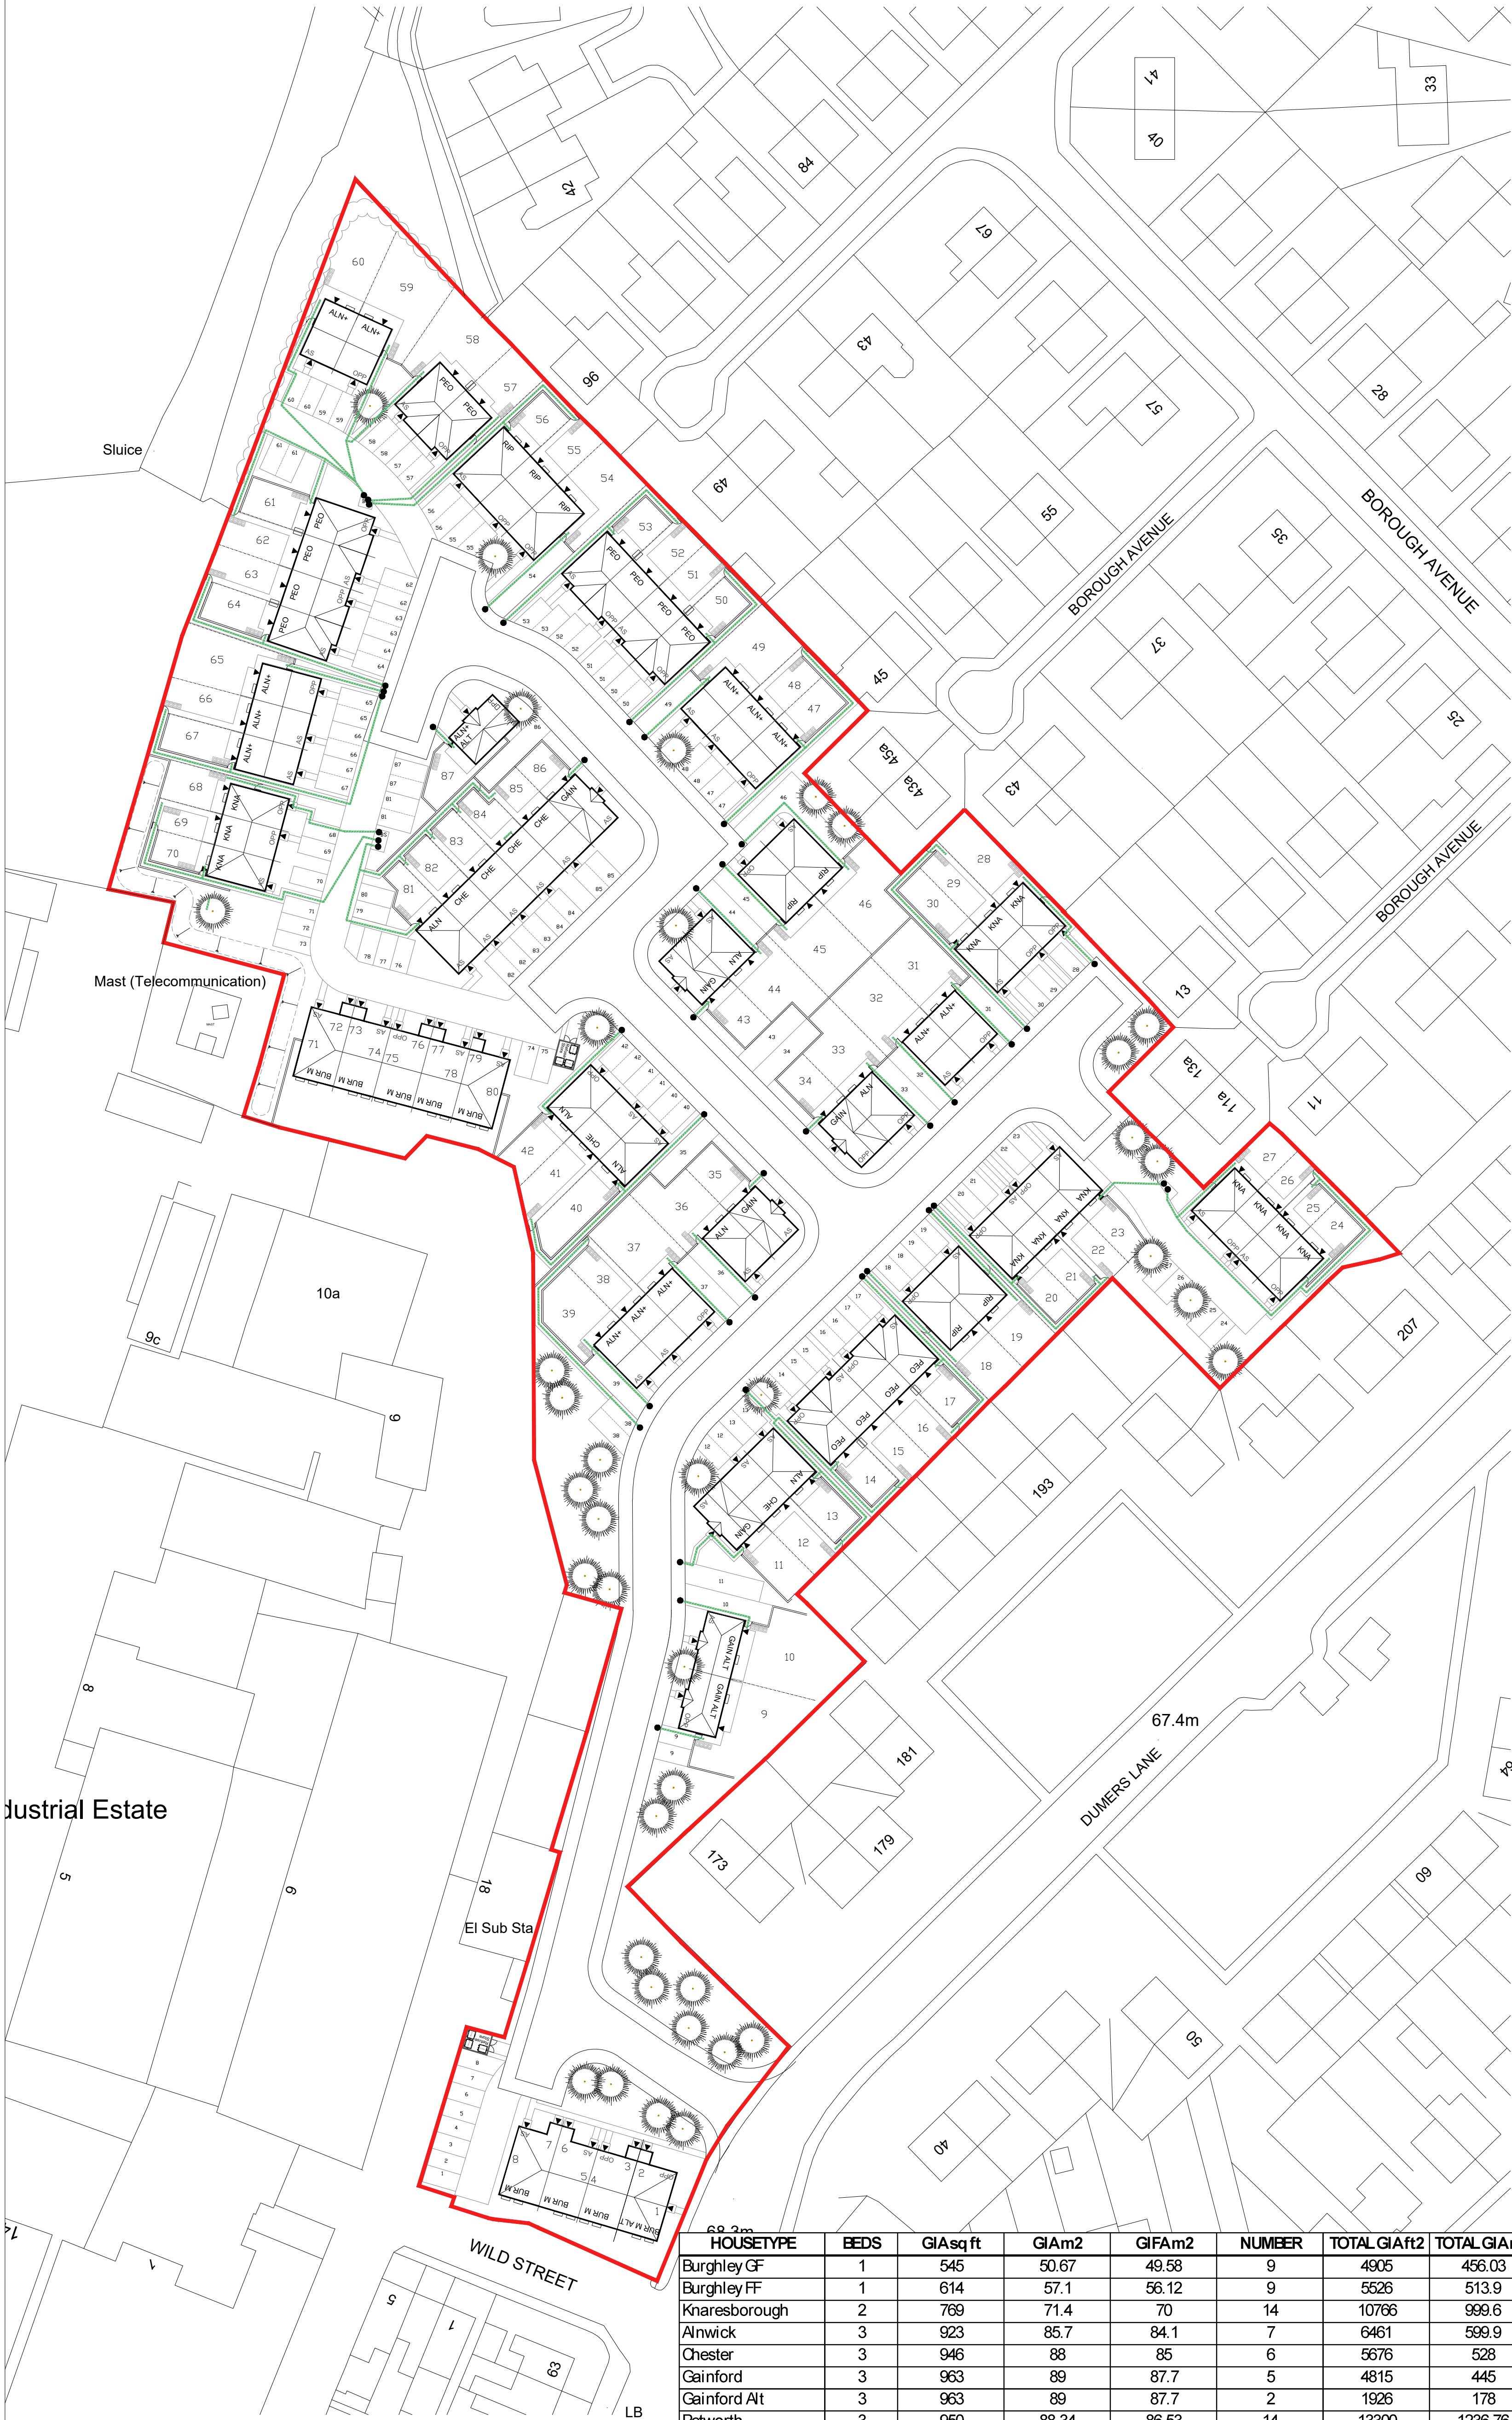


LAND OFF DUMERS LANE, RADCLIFFE

general notes:
do not scale the drawing.
all dimensions to be checked on site prior to commencement of work and any
discrepancy shall be immediately reported and resolved prior to work commencing.
this drawing is to be read in conjunction with all relevant drawings and
specifications relating to the job whether or not indicated on the drawing.
copyright reserved to mck associates ltd. and this drawing may not be used or
reproduced without prior written consent.

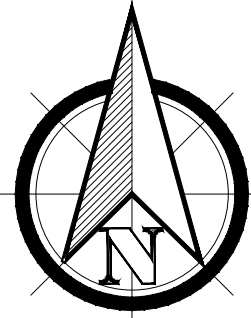

E	28.11.24	KLW	Red edge amended to exclude substation.
D	28.11.24	KLW	Bin stores shown for apartments.
C	21.10.24	KLW	Updated inline with latest layout amendments.
B	03.10.24	KLW	Updated inline with latest layout amendments.
A	13.09.24	KLW	Access road relocated and plots 1-8 adjusted to suit.
Rev	Date	By	Description

Client:




Project:
BEALEY IND EST
RADCLIFFE

Drawing Title:
WASTE MANAGEMENT PLAN

Drawn: KW	Checked:	Scale: 1:500	Date: AUG 2024
Job No: 1025	Drawing No: WMP01	Rev: E	

HOUSETYPE	BEDS	GIA sqft	GIA m2	GIFA m2	NUMBER	TOTAL GIA ft2	TOTAL GIA m2
Burghley GF	1	545	50.67	49.58	9	4905	456.03
Burghley FF	1	614	57.1	56.12	9	5526	513.9
Knaresborough	2	769	71.4	70	14	10766	999.6
Alnwick	3	923	85.7	84.1	7	6461	599.9
Chester	3	946	88	85	6	5676	528
Gainford	3	963	89	87.7	5	4815	445
Gainford Alt	3	963	89	87.7	2	1926	178
Petworth	3	950	88.34	86.53	14	13300	1236.76
Ramsdell	4	1070	99.37	97.58	7	7490	695.59
Arundel +	4	1212	112.5	110.8	13	15756	1462.5
Arundel +Alt	4	1259	116.97	115.94	1	1259	116.97
TOTAL					87	77880	7232.25

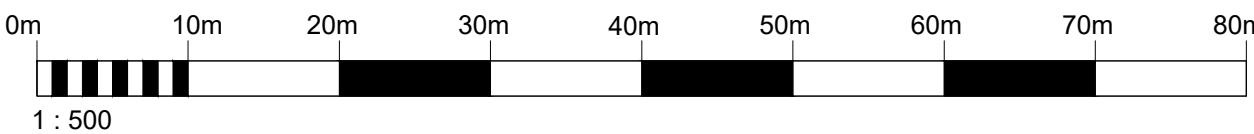

1 : 500