



Redbank Playing Fields

Artificial Grass Pitch

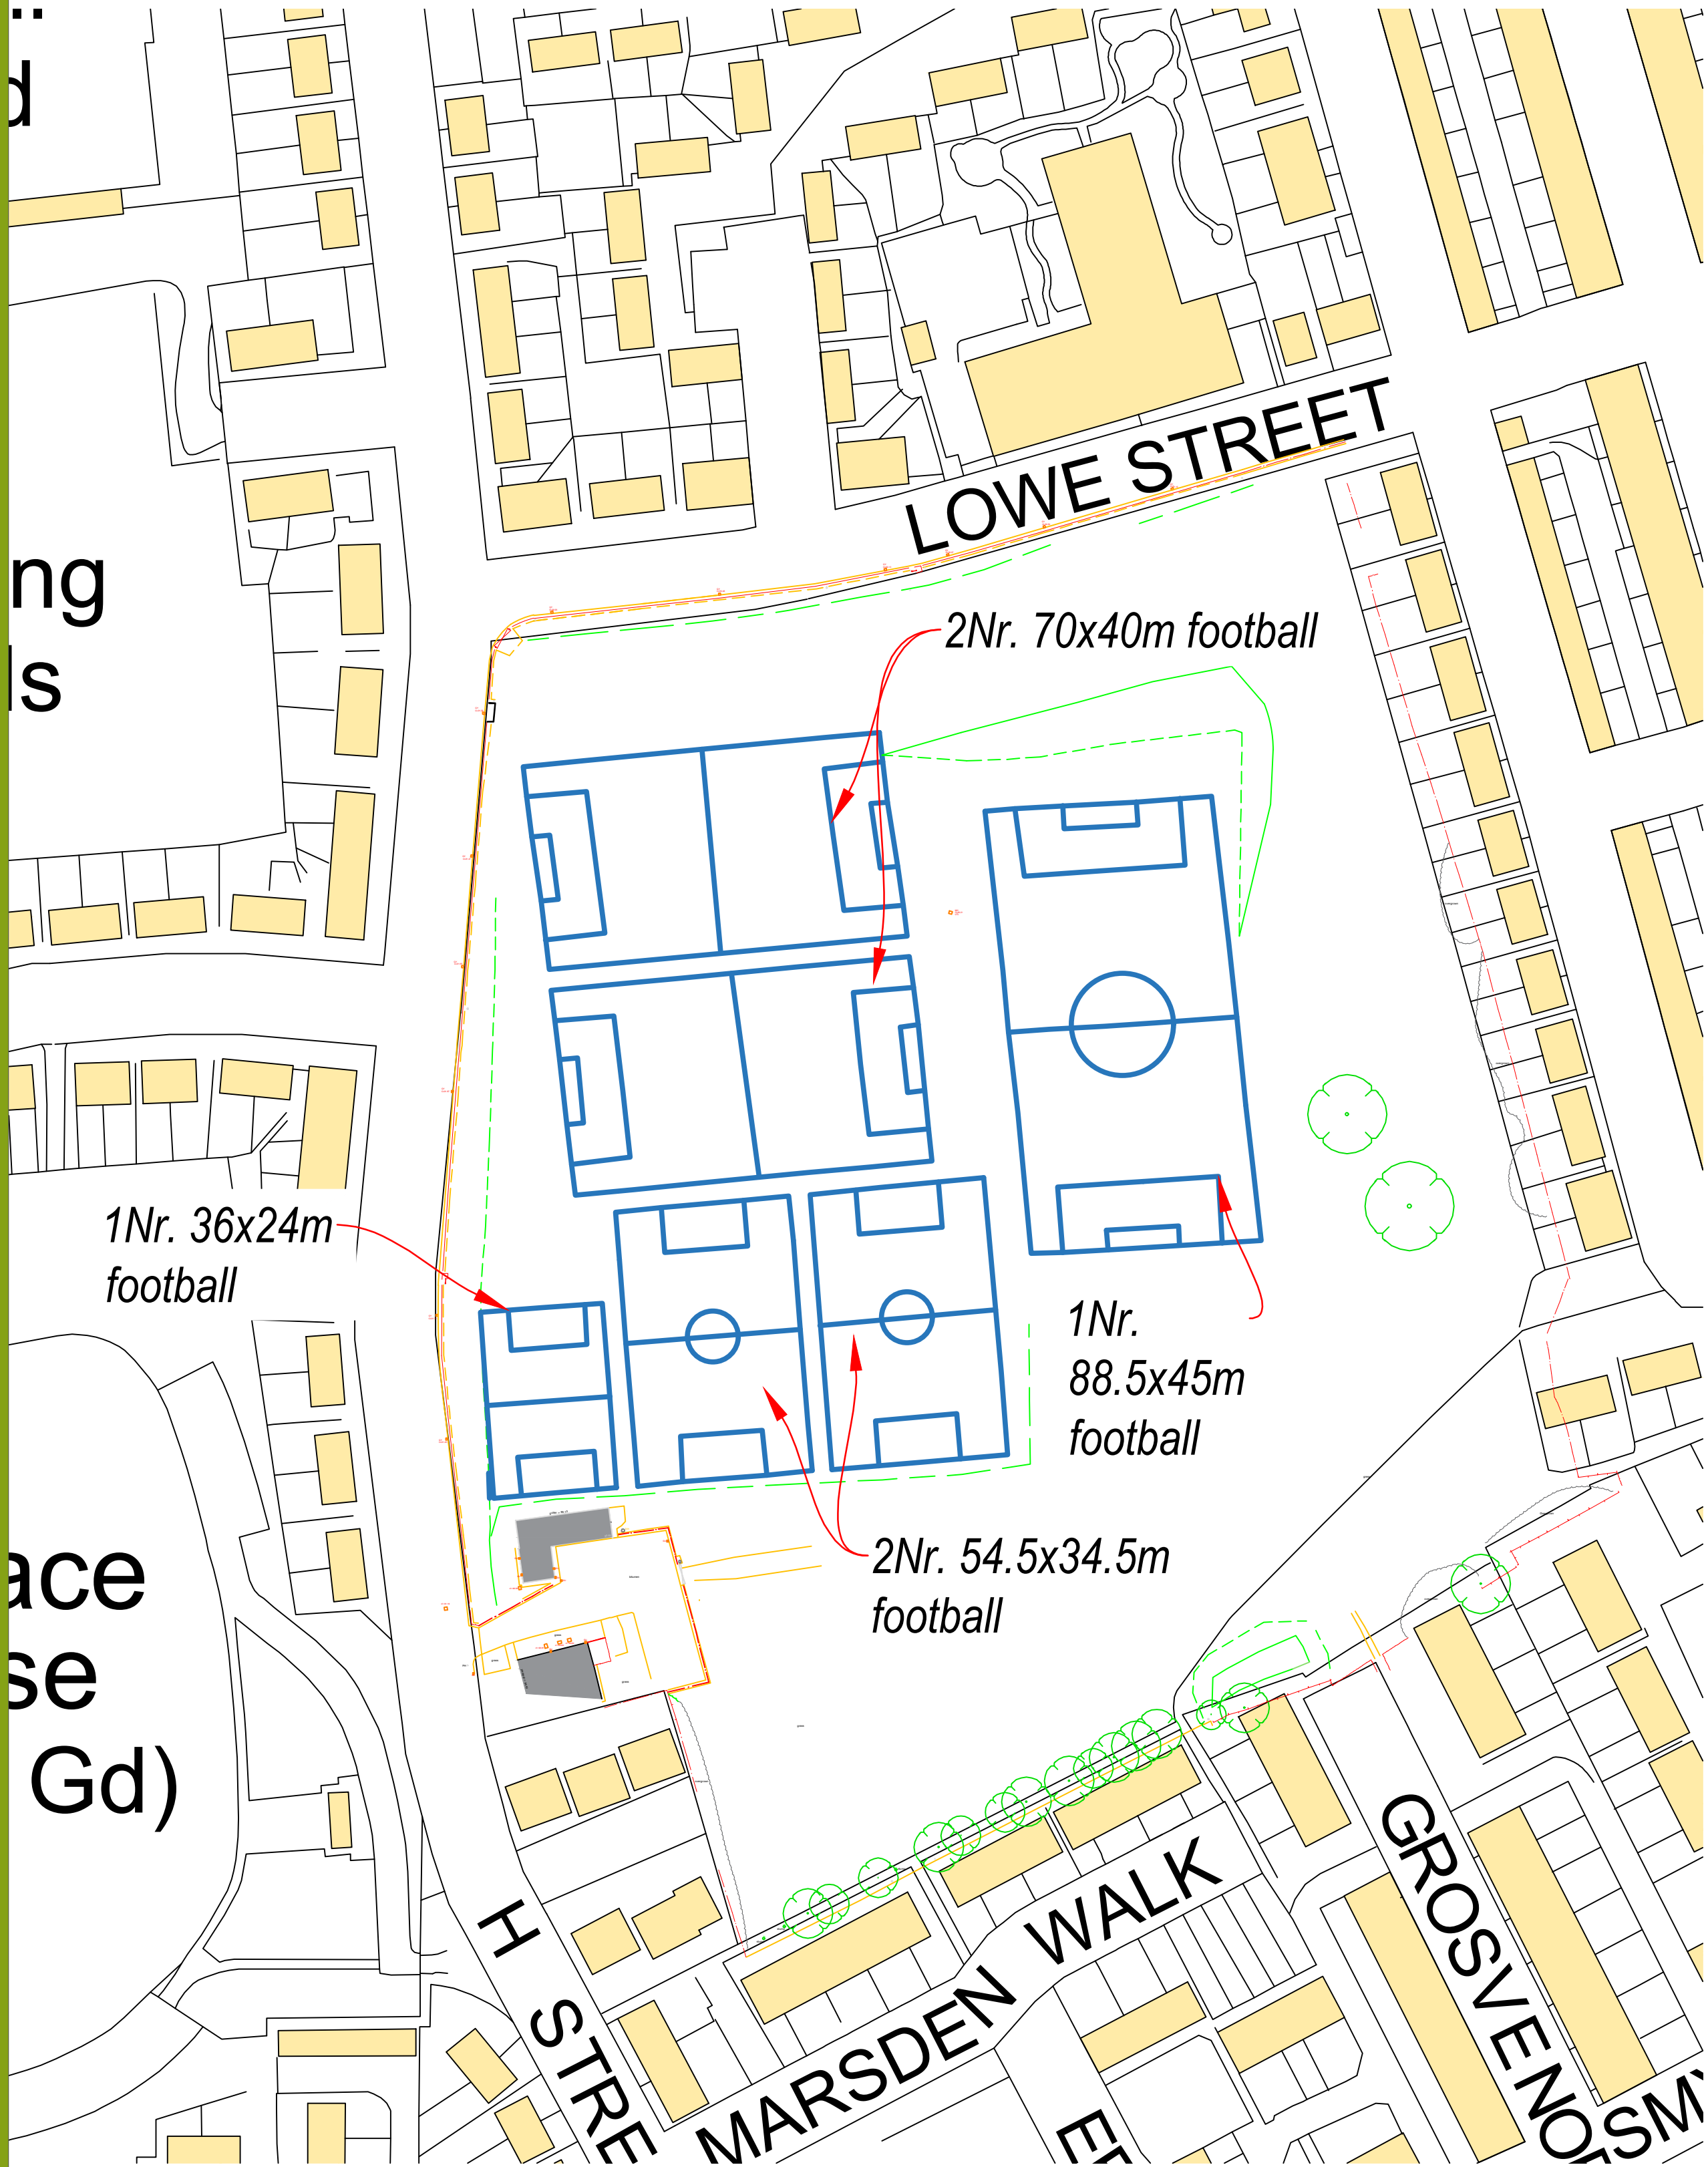


Existing Playing Field Layout

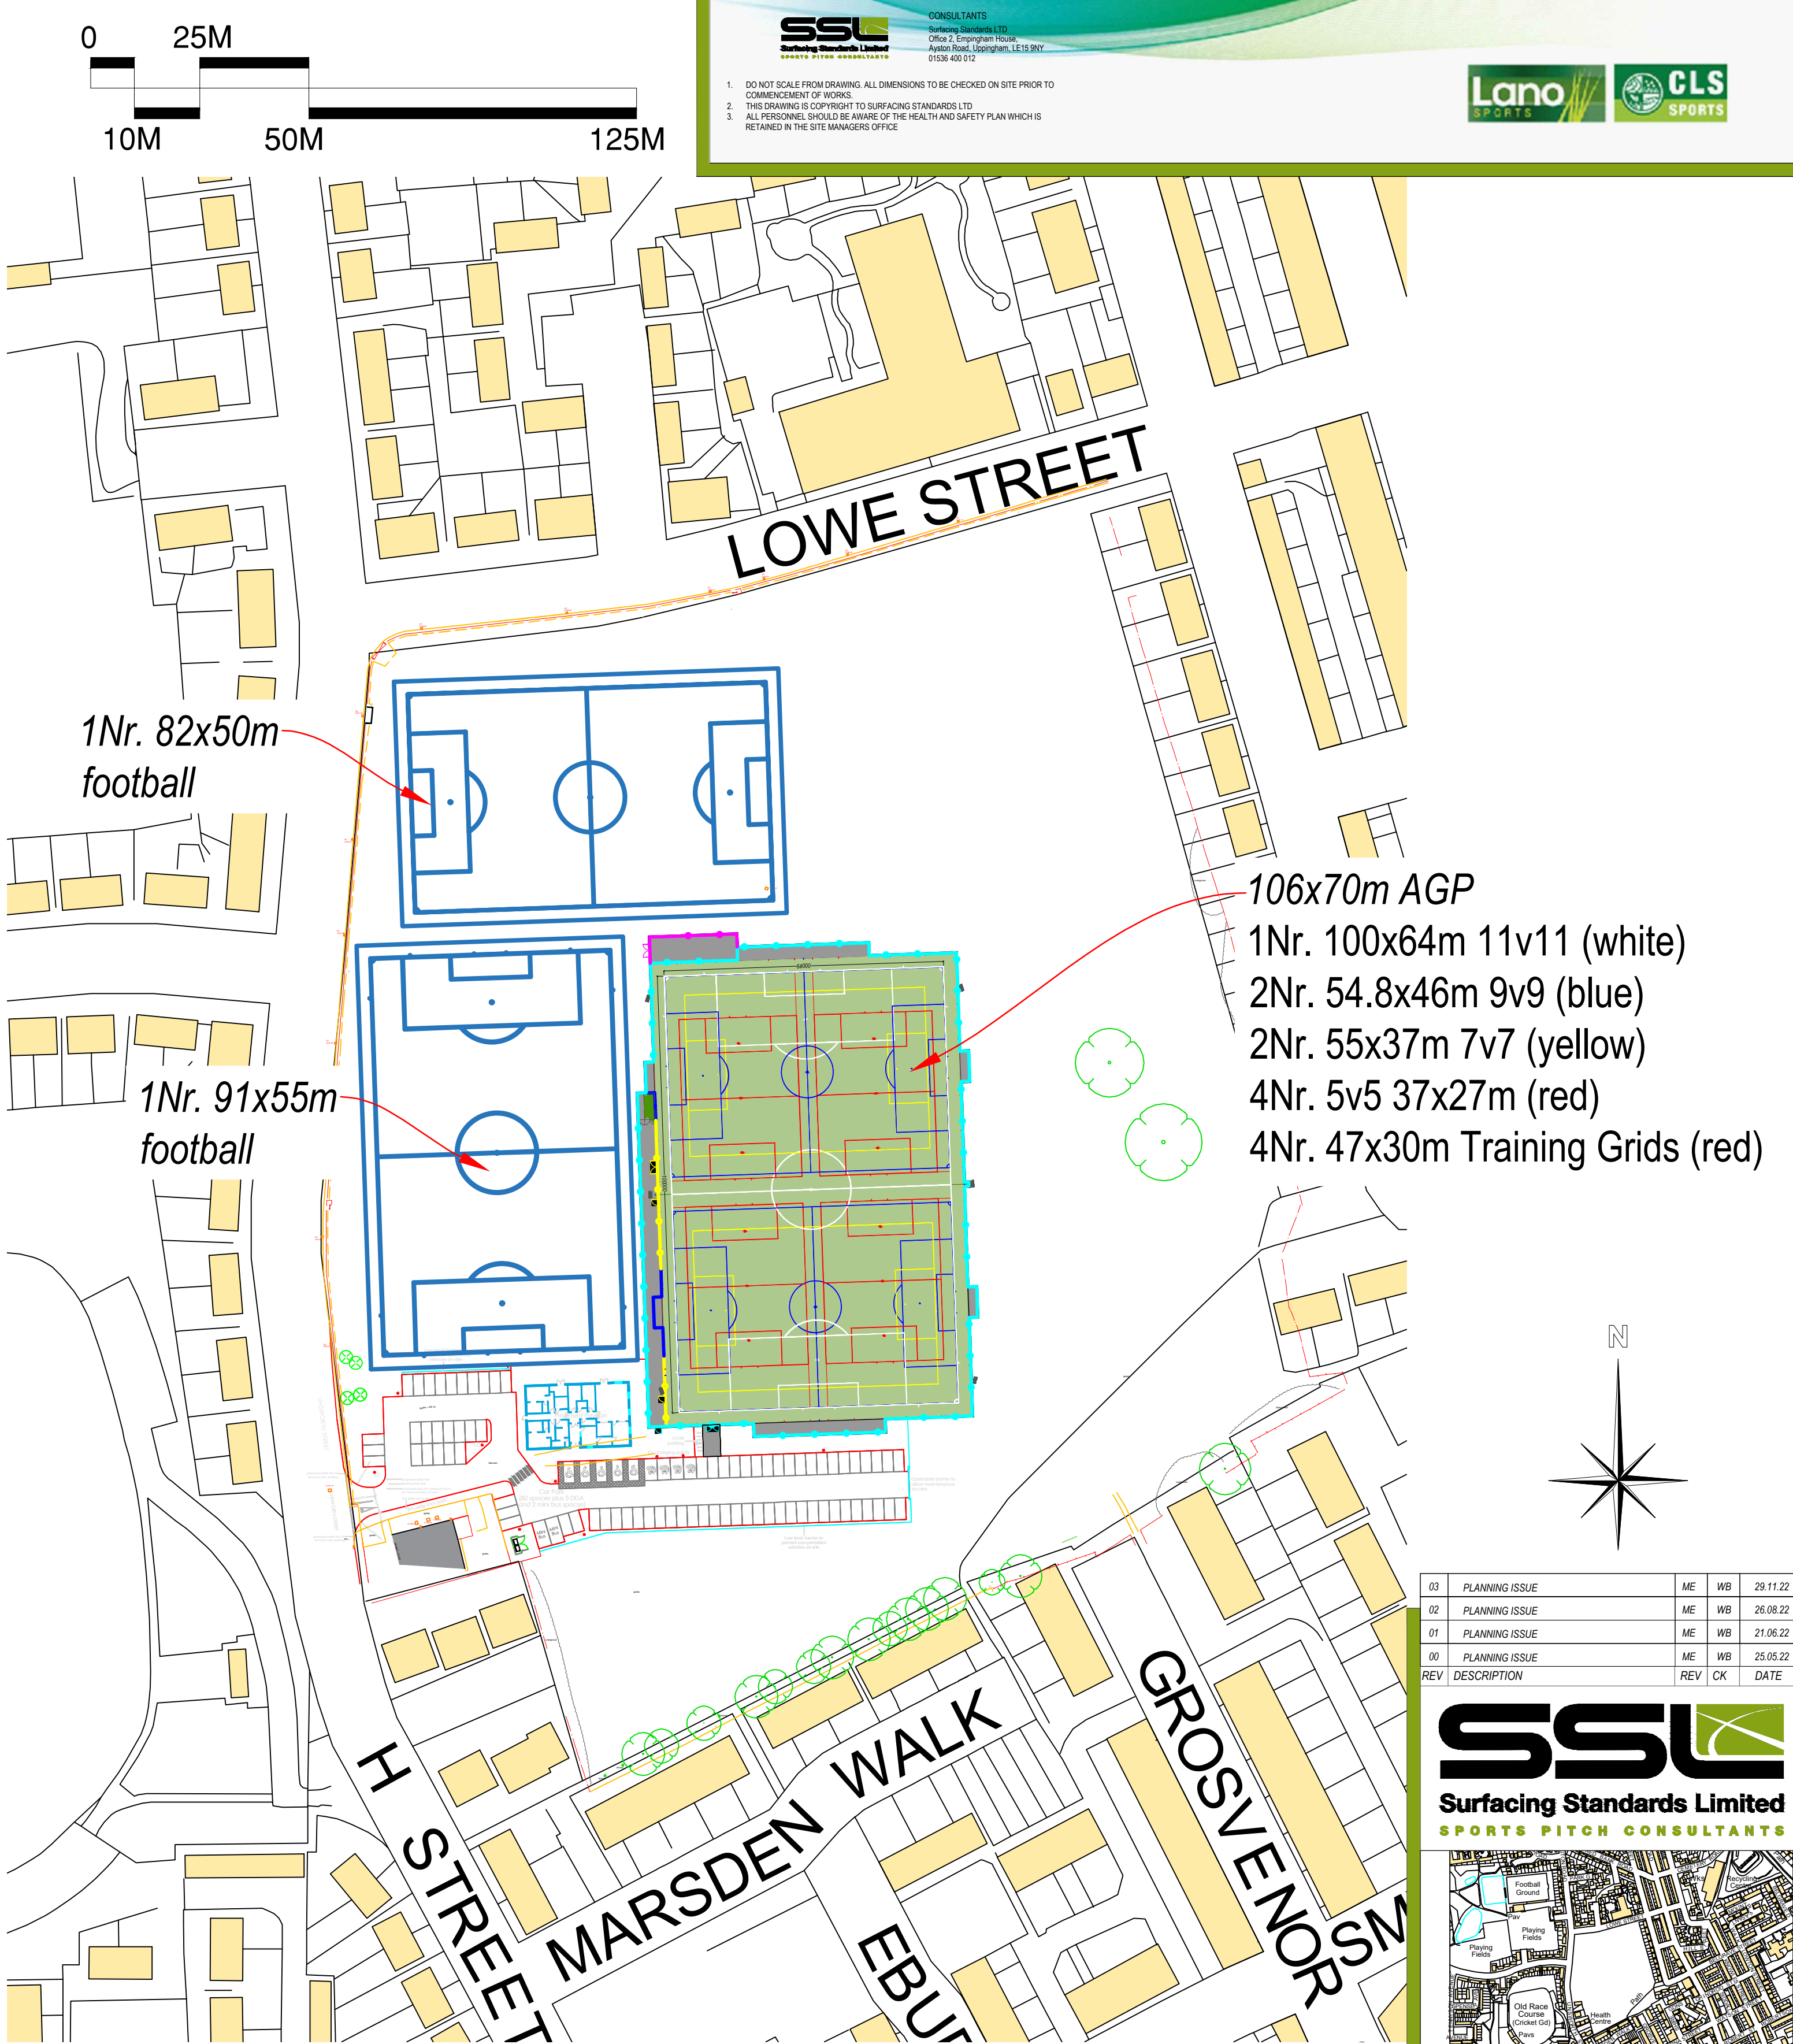

Proposed Playing Field Layout

03	PLANNING ISSUE	ME	WB	29.11.22
02	PLANNING ISSUE	ME	WB	26.08.22
01	PLANNING ISSUE	ME	WB	21.06.22
00	PLANNING ISSUE	ME	WB	25.05.22
REV	DESCRIPTION	REV	CK	DATE

SSL
Surfacing Standards Limited
SPORTS PITCH CONSULTANTS

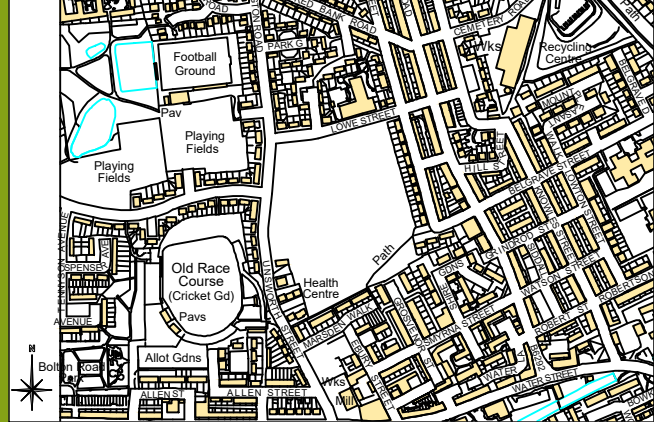

AUTHOR ME			
TITLE Redbank Playing Fields Artificial Grass Pitch Playing Field Layout			
PROJECT CLS017	SCALE 1:1000	SIZE A1	
DRAWING No 11	REVISION 03		