


DO NOT SCALE : IF IN DOUBT ASK!

THIS DRAWING REMAINS THE PROPERTY OF
PmcVey Buildings Systems Ltd
AND SHOULD NOT BE COPIED OR ITS CONTENTS
DIVULGED WITHOUT PRIOR CONSENT

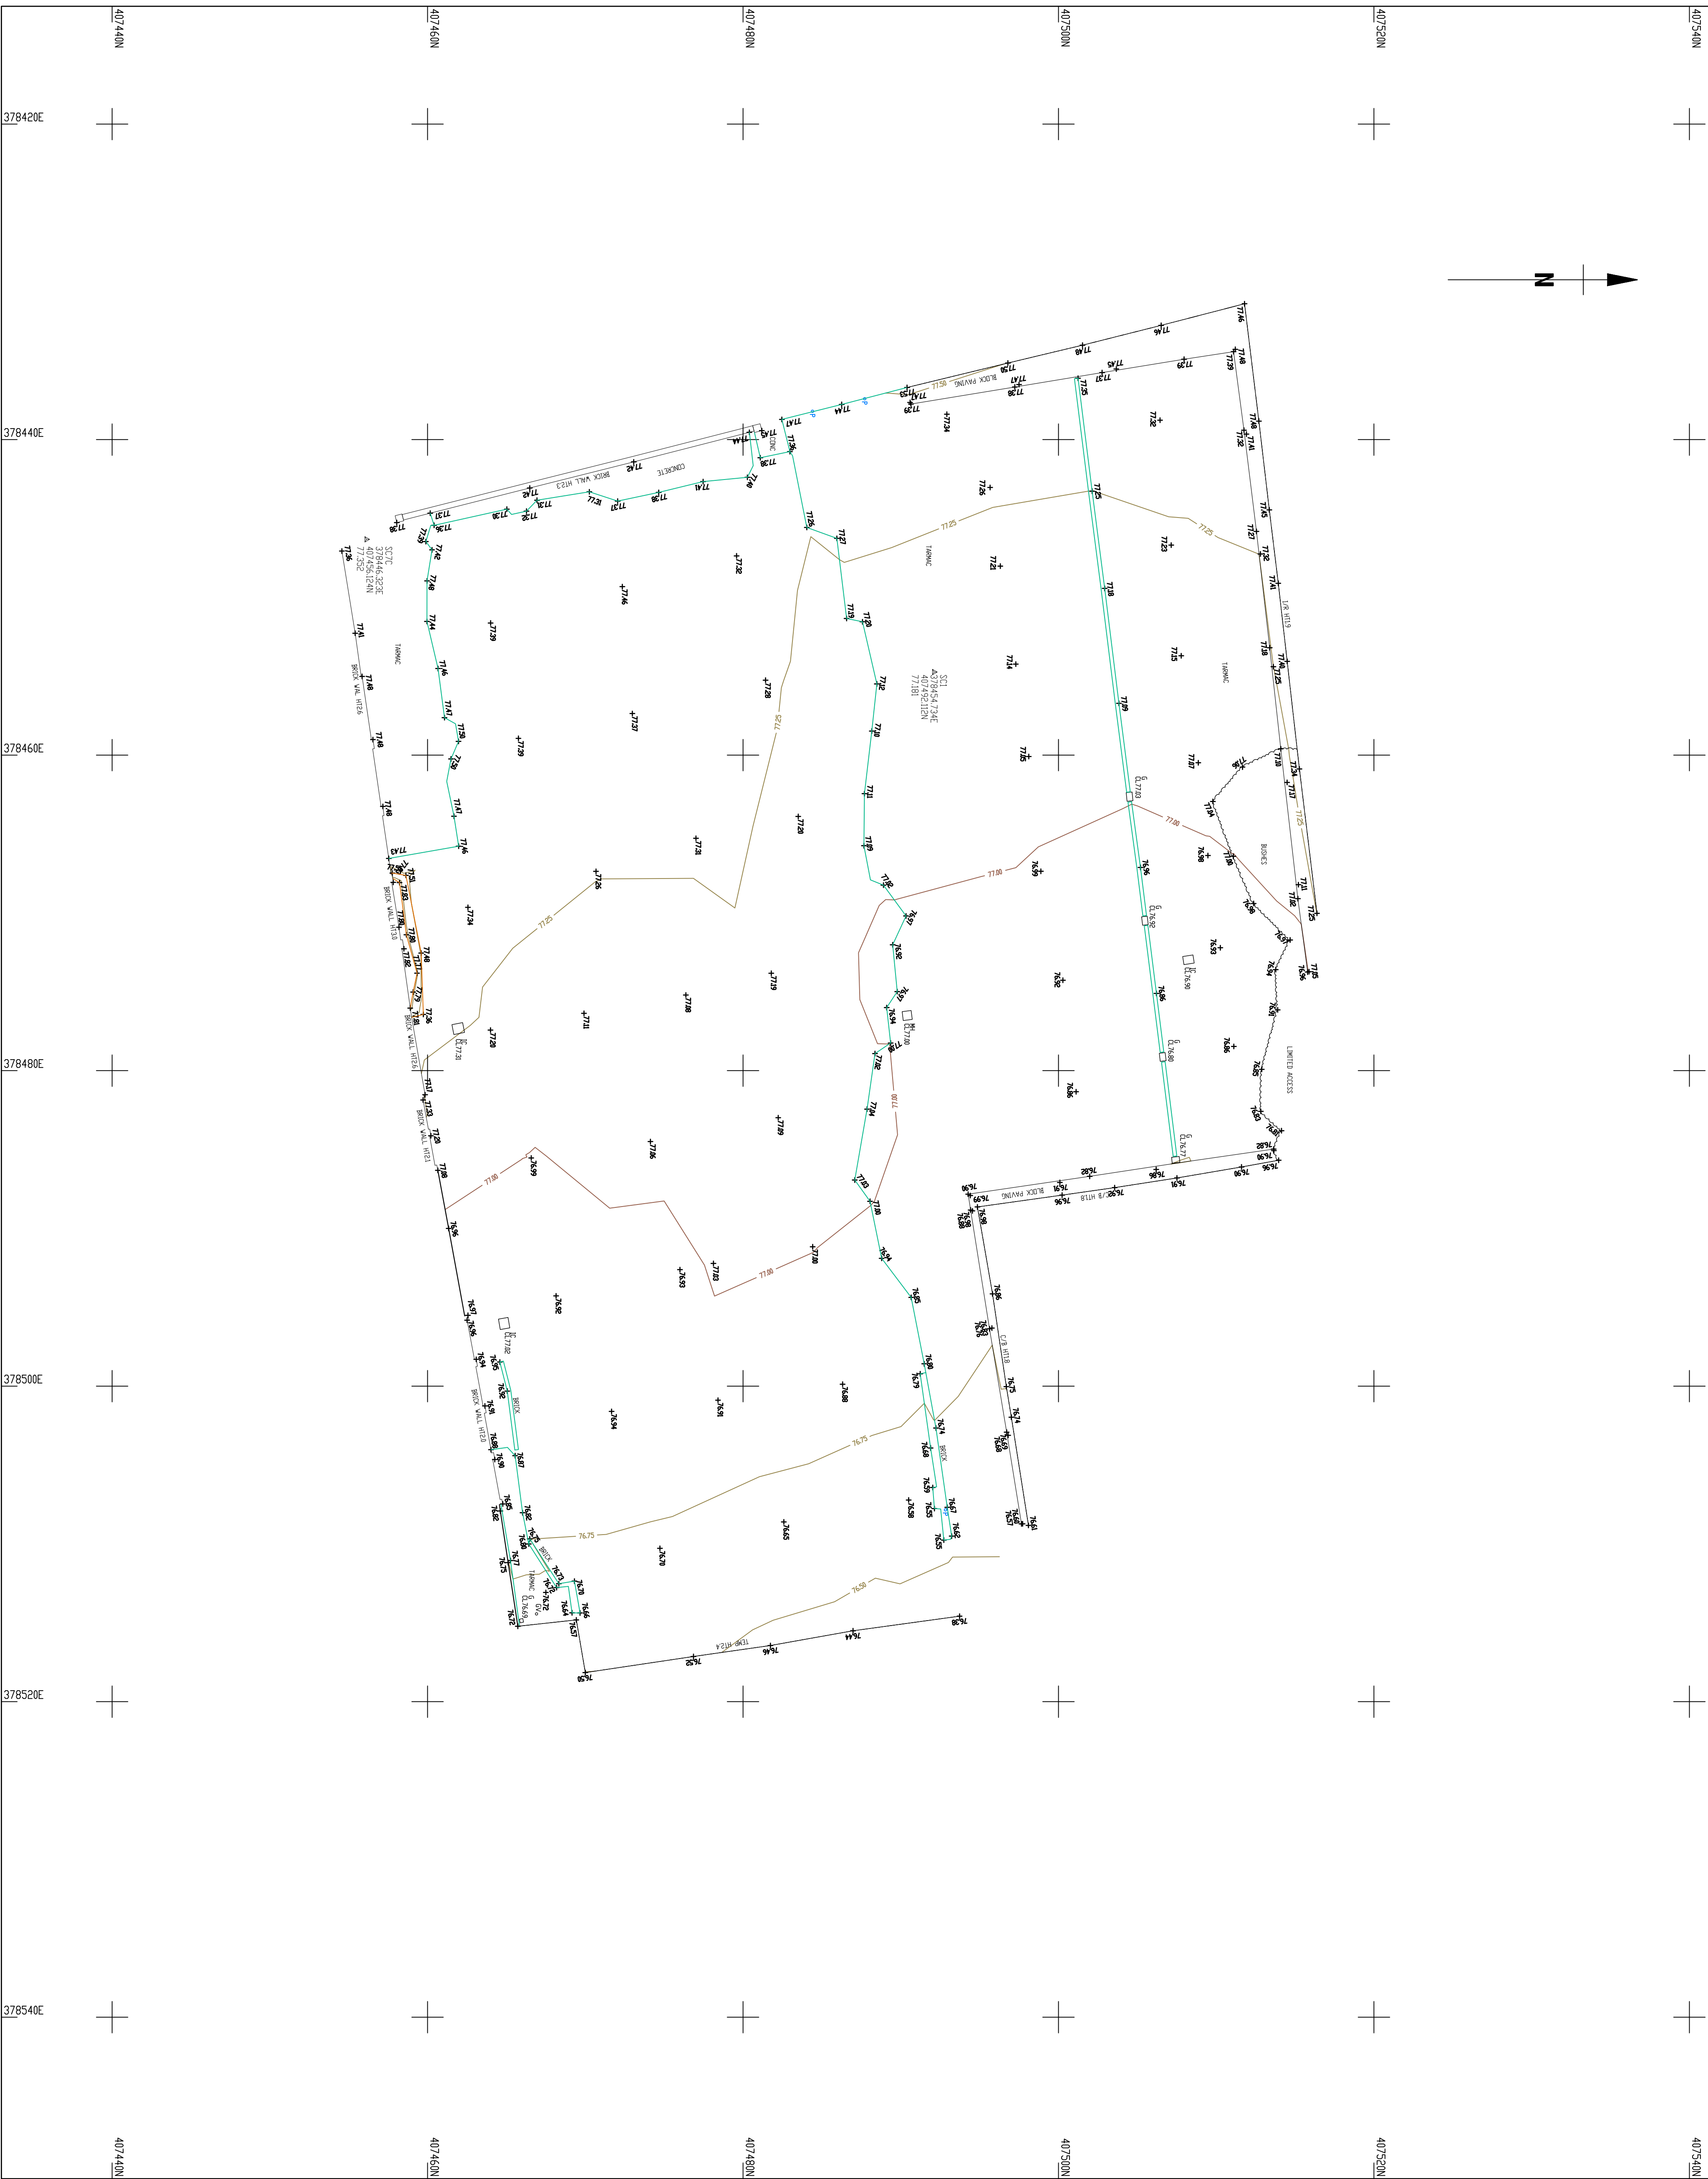

A1	Issued for approval			4/4
Rev	Description			Date
Client:				
Project:	SCHOOL, WHITEFIELD, BURY			
Title:	TOPOGRAPHICAL SURVEY			
Project No:	Drawing No:	Revision:		
•MM2A07	•P-003	•A1		
Drawn By:	GM	Date:	12/09/24	
Scale:	1:200 @ A1	Approved:	XX	
Drawing Status:	PLANNING			