


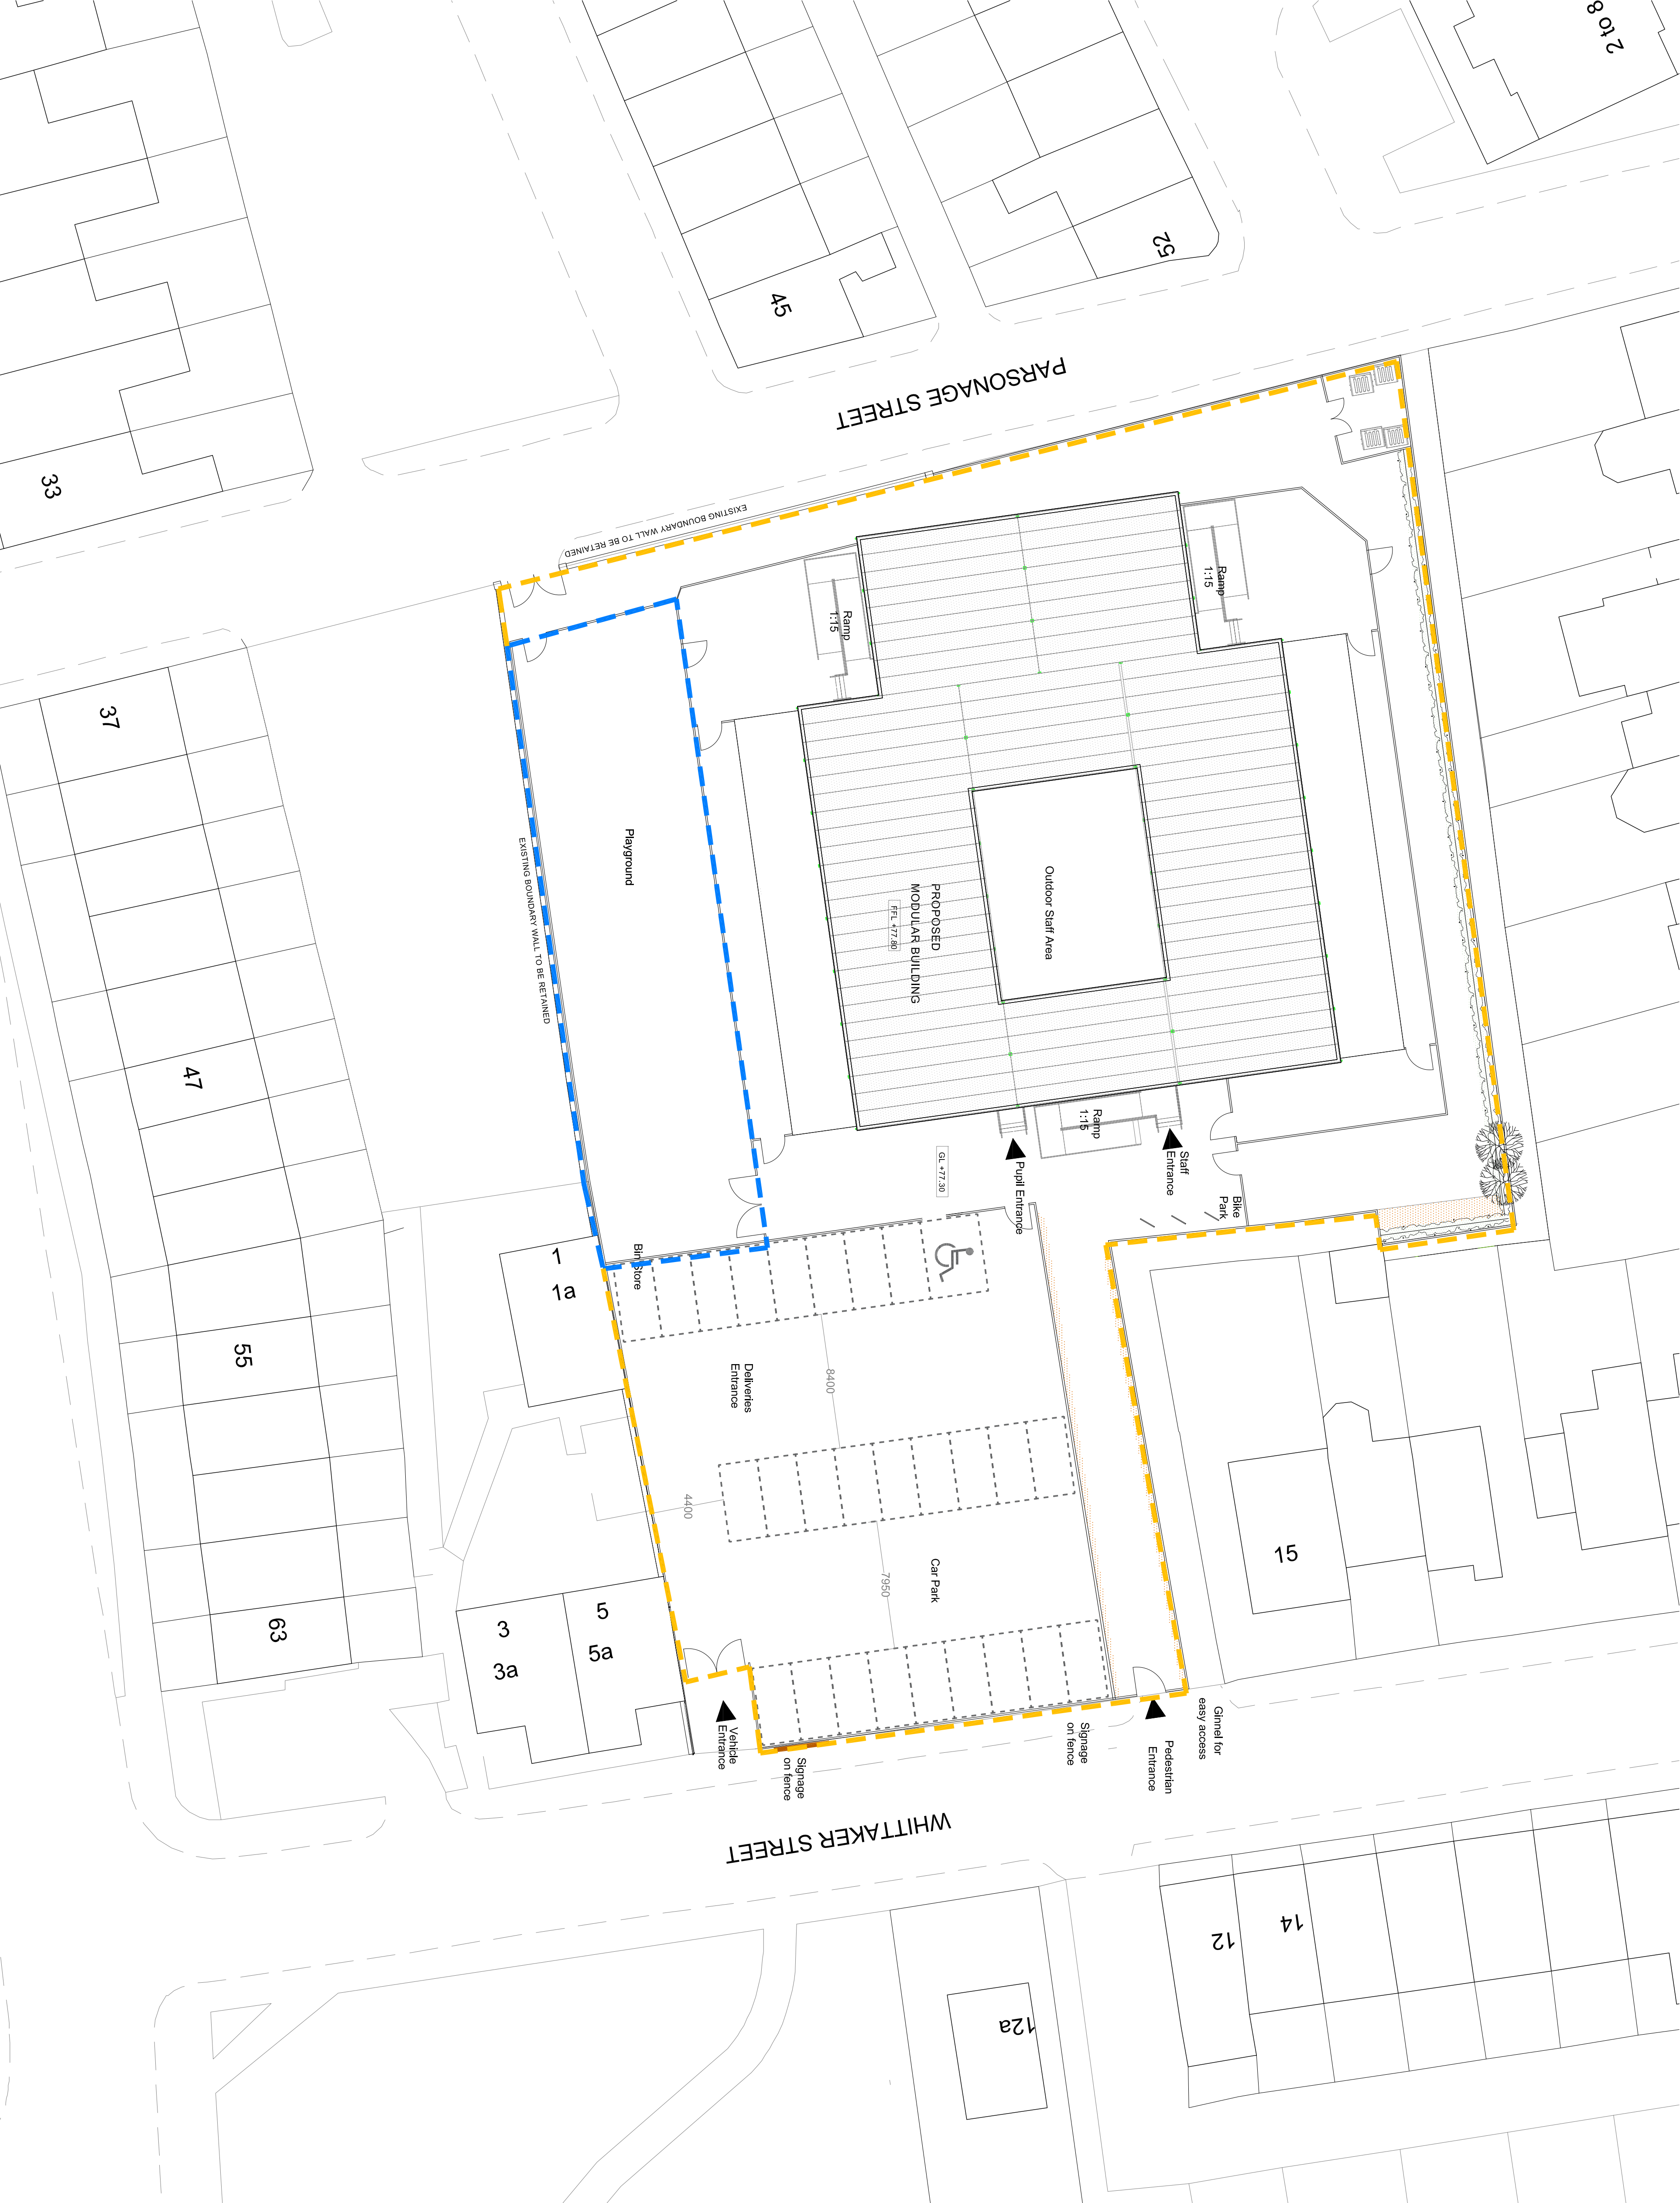

A1	Issued for approval			---/---/---
Rev	Description			Date
Client:				
Project: SCHOOL, WHITEFIELD, BURY				
Title: PROPOSED SITE /BLOCK PLAN				
Project No:	Drawing No:	Revision:		
●MM2407	●P-002	●A1		
Drawn By: GM	Date:	12/09/24		
Scale: 1:200 @ A1	Approved:	XX		
Drawing Status: PLANNING				