


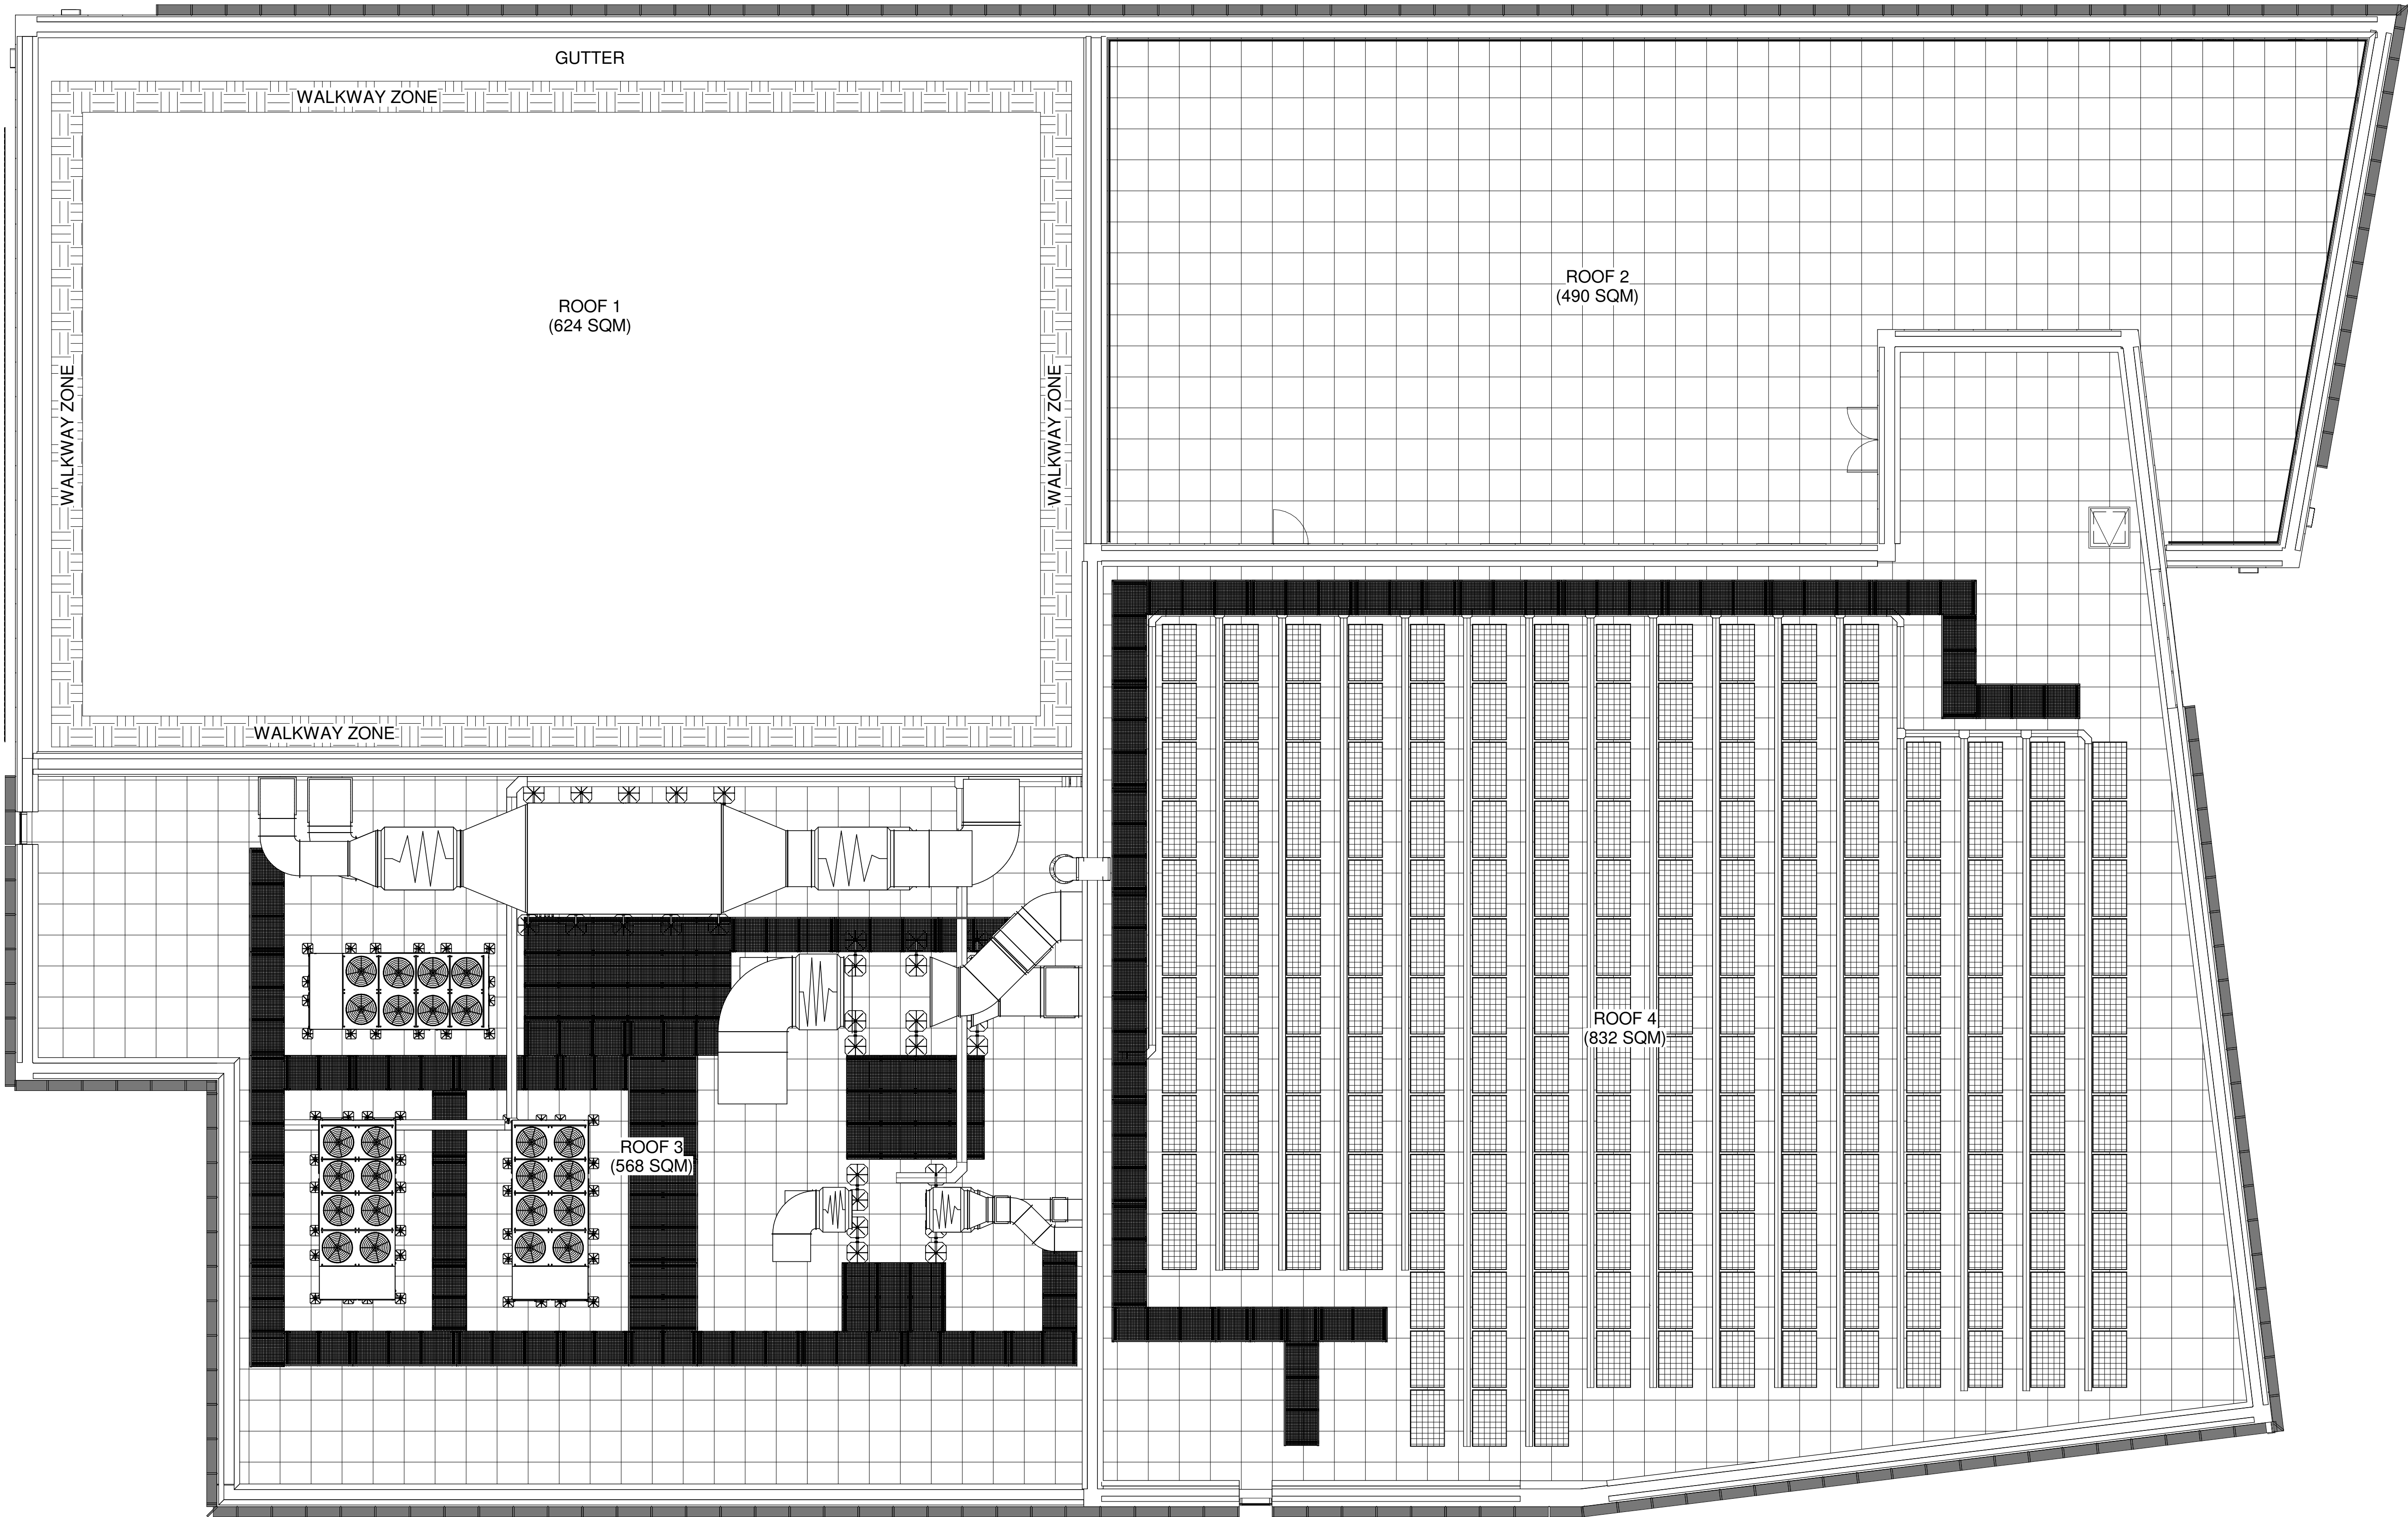

Notes
The Contractor is to check all dimensions and conditions on site before commencing. Do not scale from this drawing.
This drawing remains the copyright of POZZONI Architecture Ltd.

Scale Bars		TO BE USED ONLY AS GUIDANCE			
1:100	mm	0	1000	2000	3000
1:200	mm	0	1000	2000	3000
1:500	M	0	10	20	30
1:1250	M	0	10	20	30

P04	MEP shown on roof. Issued for planning.	DAS	22.02.23
P03	Stage 3 Issue.	JAW	13.10.22
P02	Updated to suit current scheme design.	DAS	21.04.22
P01	Updated to suit client comment. Drawing reference updated.	DAS	21.01.22

Rev	Description	By	Date
-----	-------------	----	------

Client: VINCI Construction UK Ltd

Job: Radcliffe Hub

Drawing: Roof Level Plan

Ref: P04

RadHUB-POZ-V4-RF-DR-A-1205

@ A1

Date: 01/12/22 Scale: 1 : 100

DM DAS DAS

Planning Tender Construction

Design Contract As Built

pozzoni

10-12 Emerald Street
London
WC1N 3QA

Woodville House
2 Woodville Road
Altrincham
WA14 2FH

Mansafe Fall Restraint System (Safety Line System) to specialist's design & detail to be provided to 2nd Floor roof. Design/layout to be coordinated with MEP layout & requirements to ensure a fully compliant installation.

+44 20 7078 0079
architects@pozzoni.co.uk

+44 161 928 7848
www.pozzoni.co.uk