


Key:

- Existing alignment of Public Footpath 71BUR
- Proposed signed, alternative route during site construction period
- Proposed closure point of Public Footpath 71BUR

Notes:

- Do not scale from this drawing
- This drawing is copyright and may not be copied or given to a third party without written authority from Ashley Helme Associates Ltd
- Subject to detailed design
- Based upon digitised OS plan, accuracy can not be guaranteed until checked with topographical survey

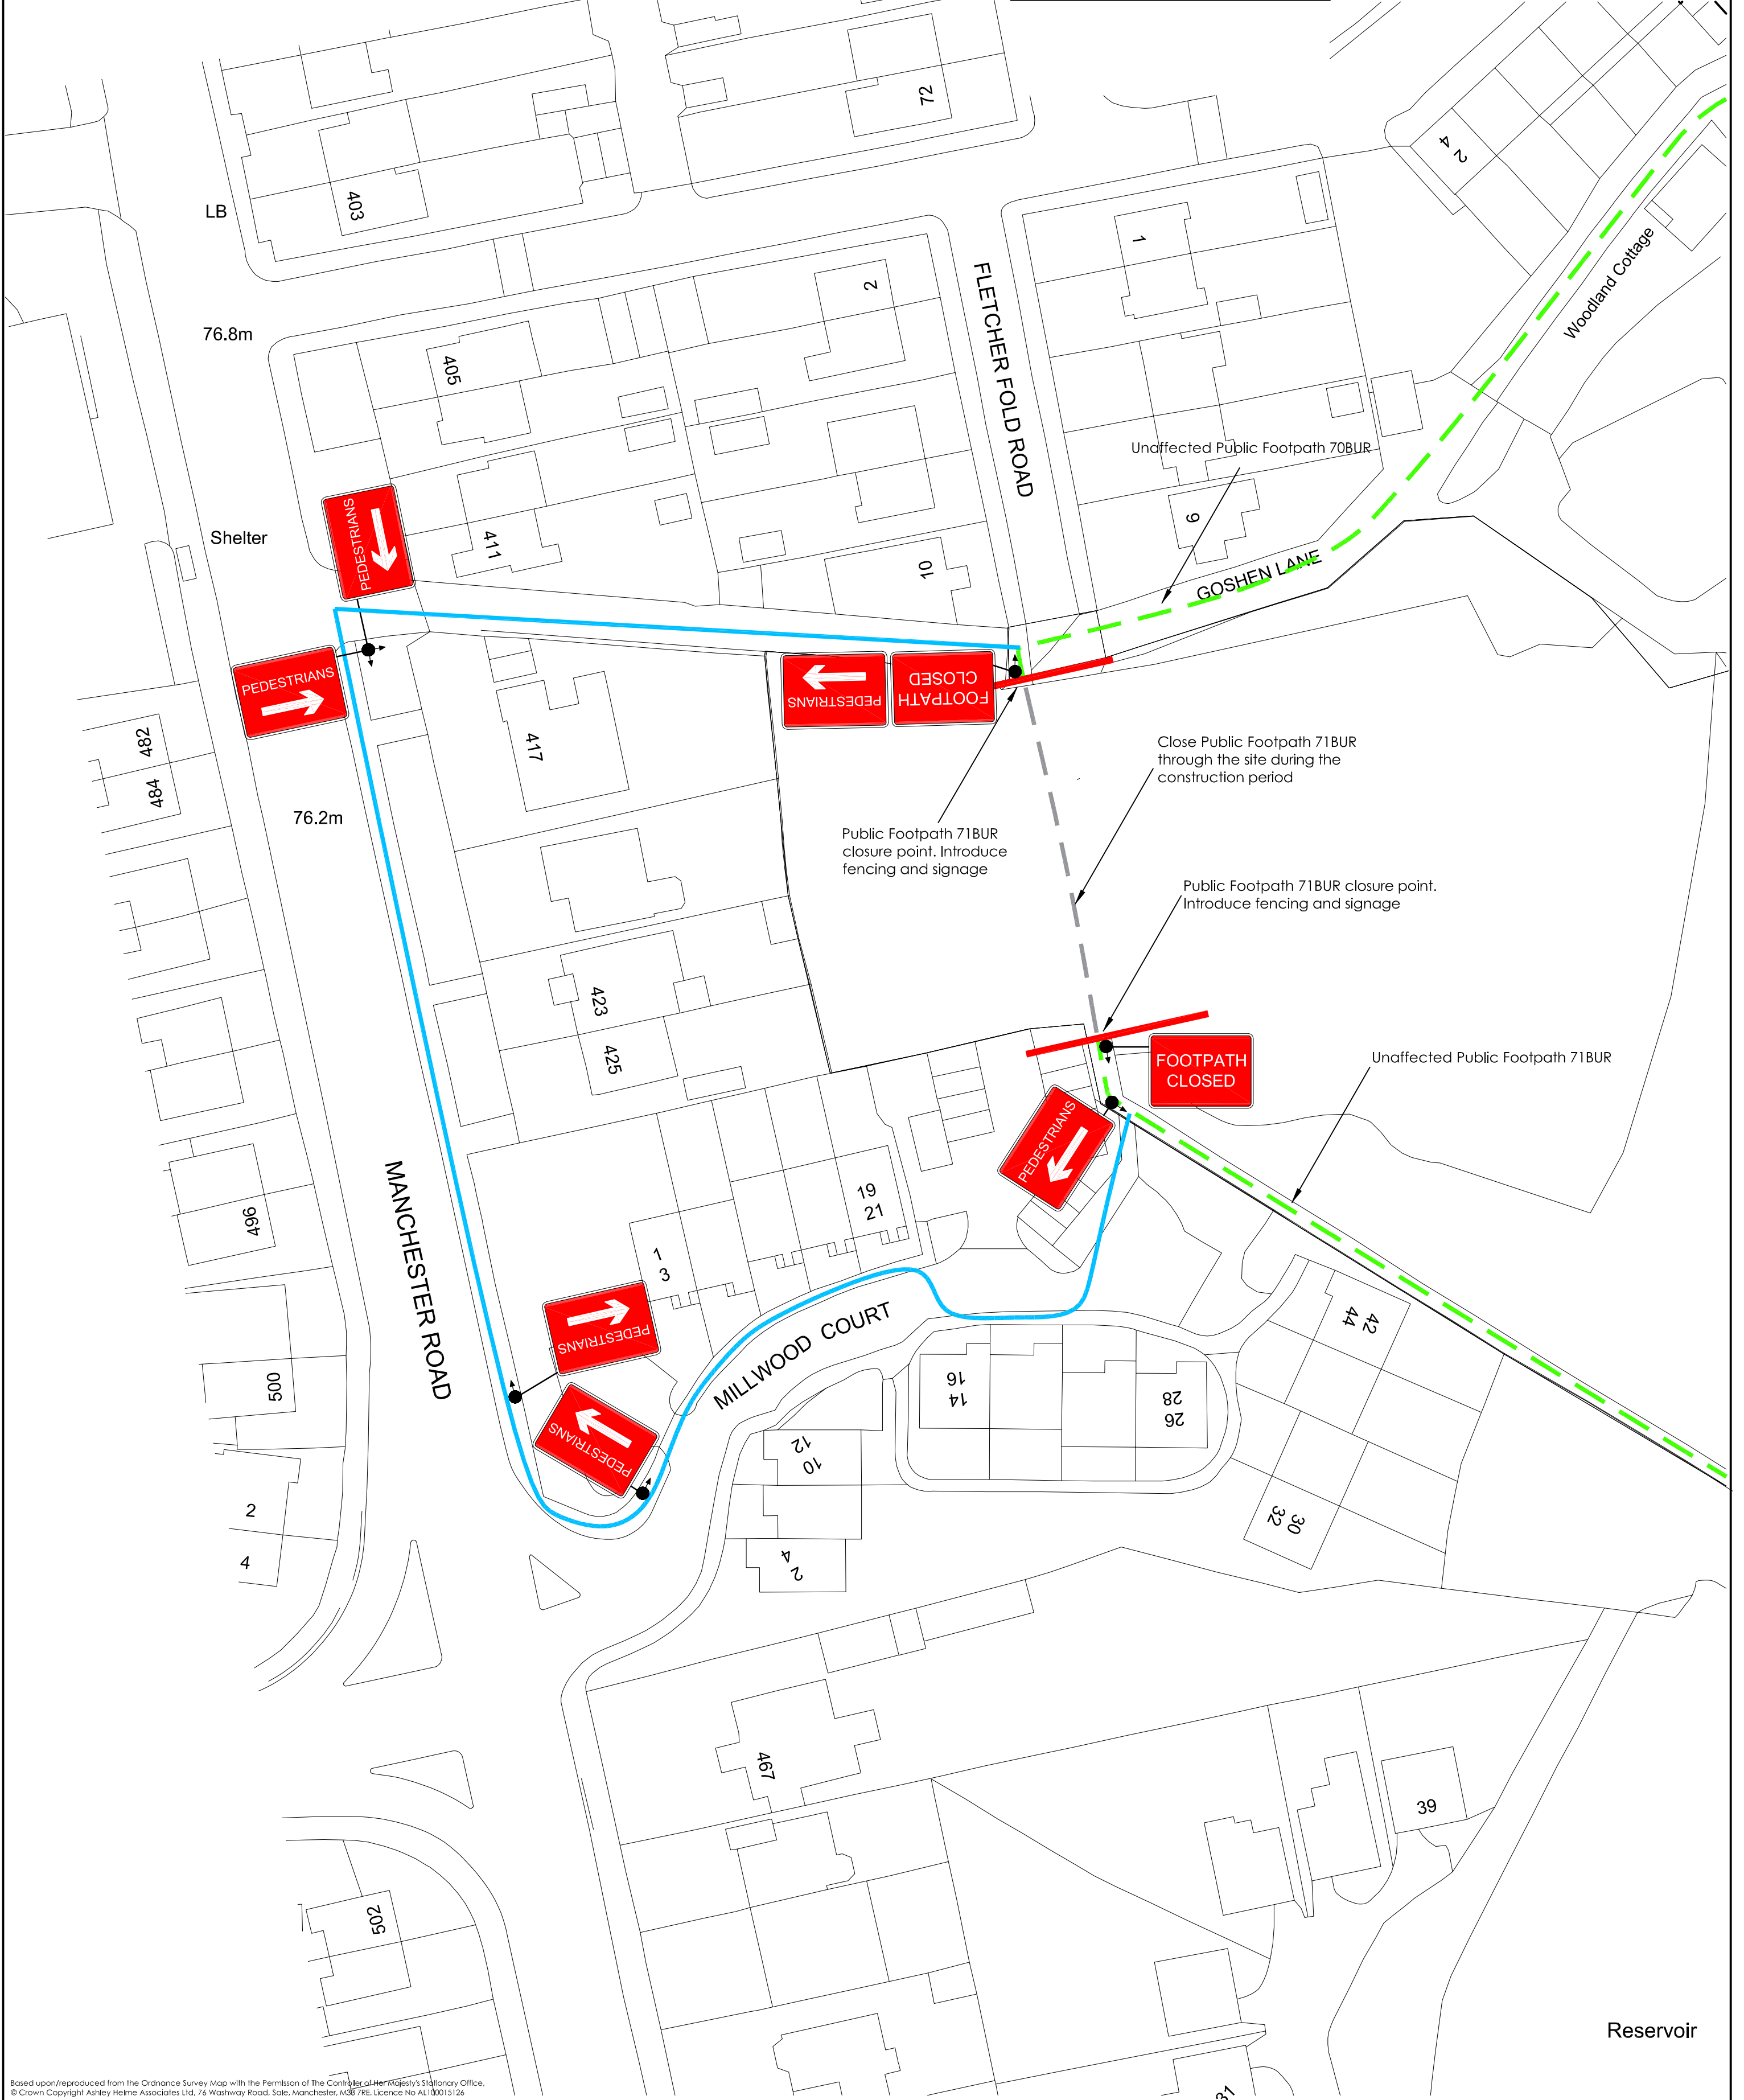

Based upon/reproduced from the Ordnance Survey Map with the Permission of The Controller of Her Majesty's Stationary Office.
© Crown Copyright Ashley Helme Associates Ltd, 76 Washway Road, Sale, Manchester, M33 7RE. Licence No AL100015126

Project FLETCHER FOLD ROAD, BURY		Title PROPOSED FOOTPATH CLOSURE TO FACILITATE CONSTRUCTION OF DEVELOPMENT	Drawing No 1911/02	Rev A	 ASHLEY HELME ASSOCIATES	Telephone 0161 972 0552 Email aha@ashleyhelme.co.uk Website www.ashleyhelme.co.uk
Client TYSON CONSTRUCTION			Date JANUARY 2025	Scale 1:500@A2		
					Address 76 Washway Road, Sale, Manchester, M33 7RE	