



Photo No. 1: ST102 and ST101



Photo No. 2: View northwest from ST101

Client: JD Plc

Project Name: Hollinsbrook Way, Bury

Project No.: 4251

Commercial Wharf,
6 Commercial Street,
Manchester,
M15 4PZ
T 0161 214 5390
W roconsulting.com

ROC
CONSULTING



Photo No. 3: ST101



Photo No. 4: ST101

Client: JD Plc

Project Name: Hollinsbrook Way, Bury

Project No.: 4251

Commercial Wharf,
6 Commercial Street,
Manchester,
M15 4PZ
T 0161 214 5390
W roconconsulting.com

ROC
CONSULTING



Photo No. 5: ST102



Photo No. 6: ST102

Client: JD Plc

Project Name: Hollinsbrook Way, Bury

Project No.: 4251

Commercial Wharf,
6 Commercial Street,
Manchester,
M15 4PZ
T 0161 214 5390
W roconsulting.com

ROC
CONSULTING



Photo No. 7: ST103



Photo No. 8: ST103


Client: JD Plc

Project Name: Hollinsbrook Way, Bury

Project No.: 4251

Commercial Wharf,
6 Commercial Street,
Manchester,
M15 4PZ
T 0161 214 5390
W roconconsulting.com

ROC
CONSULTING

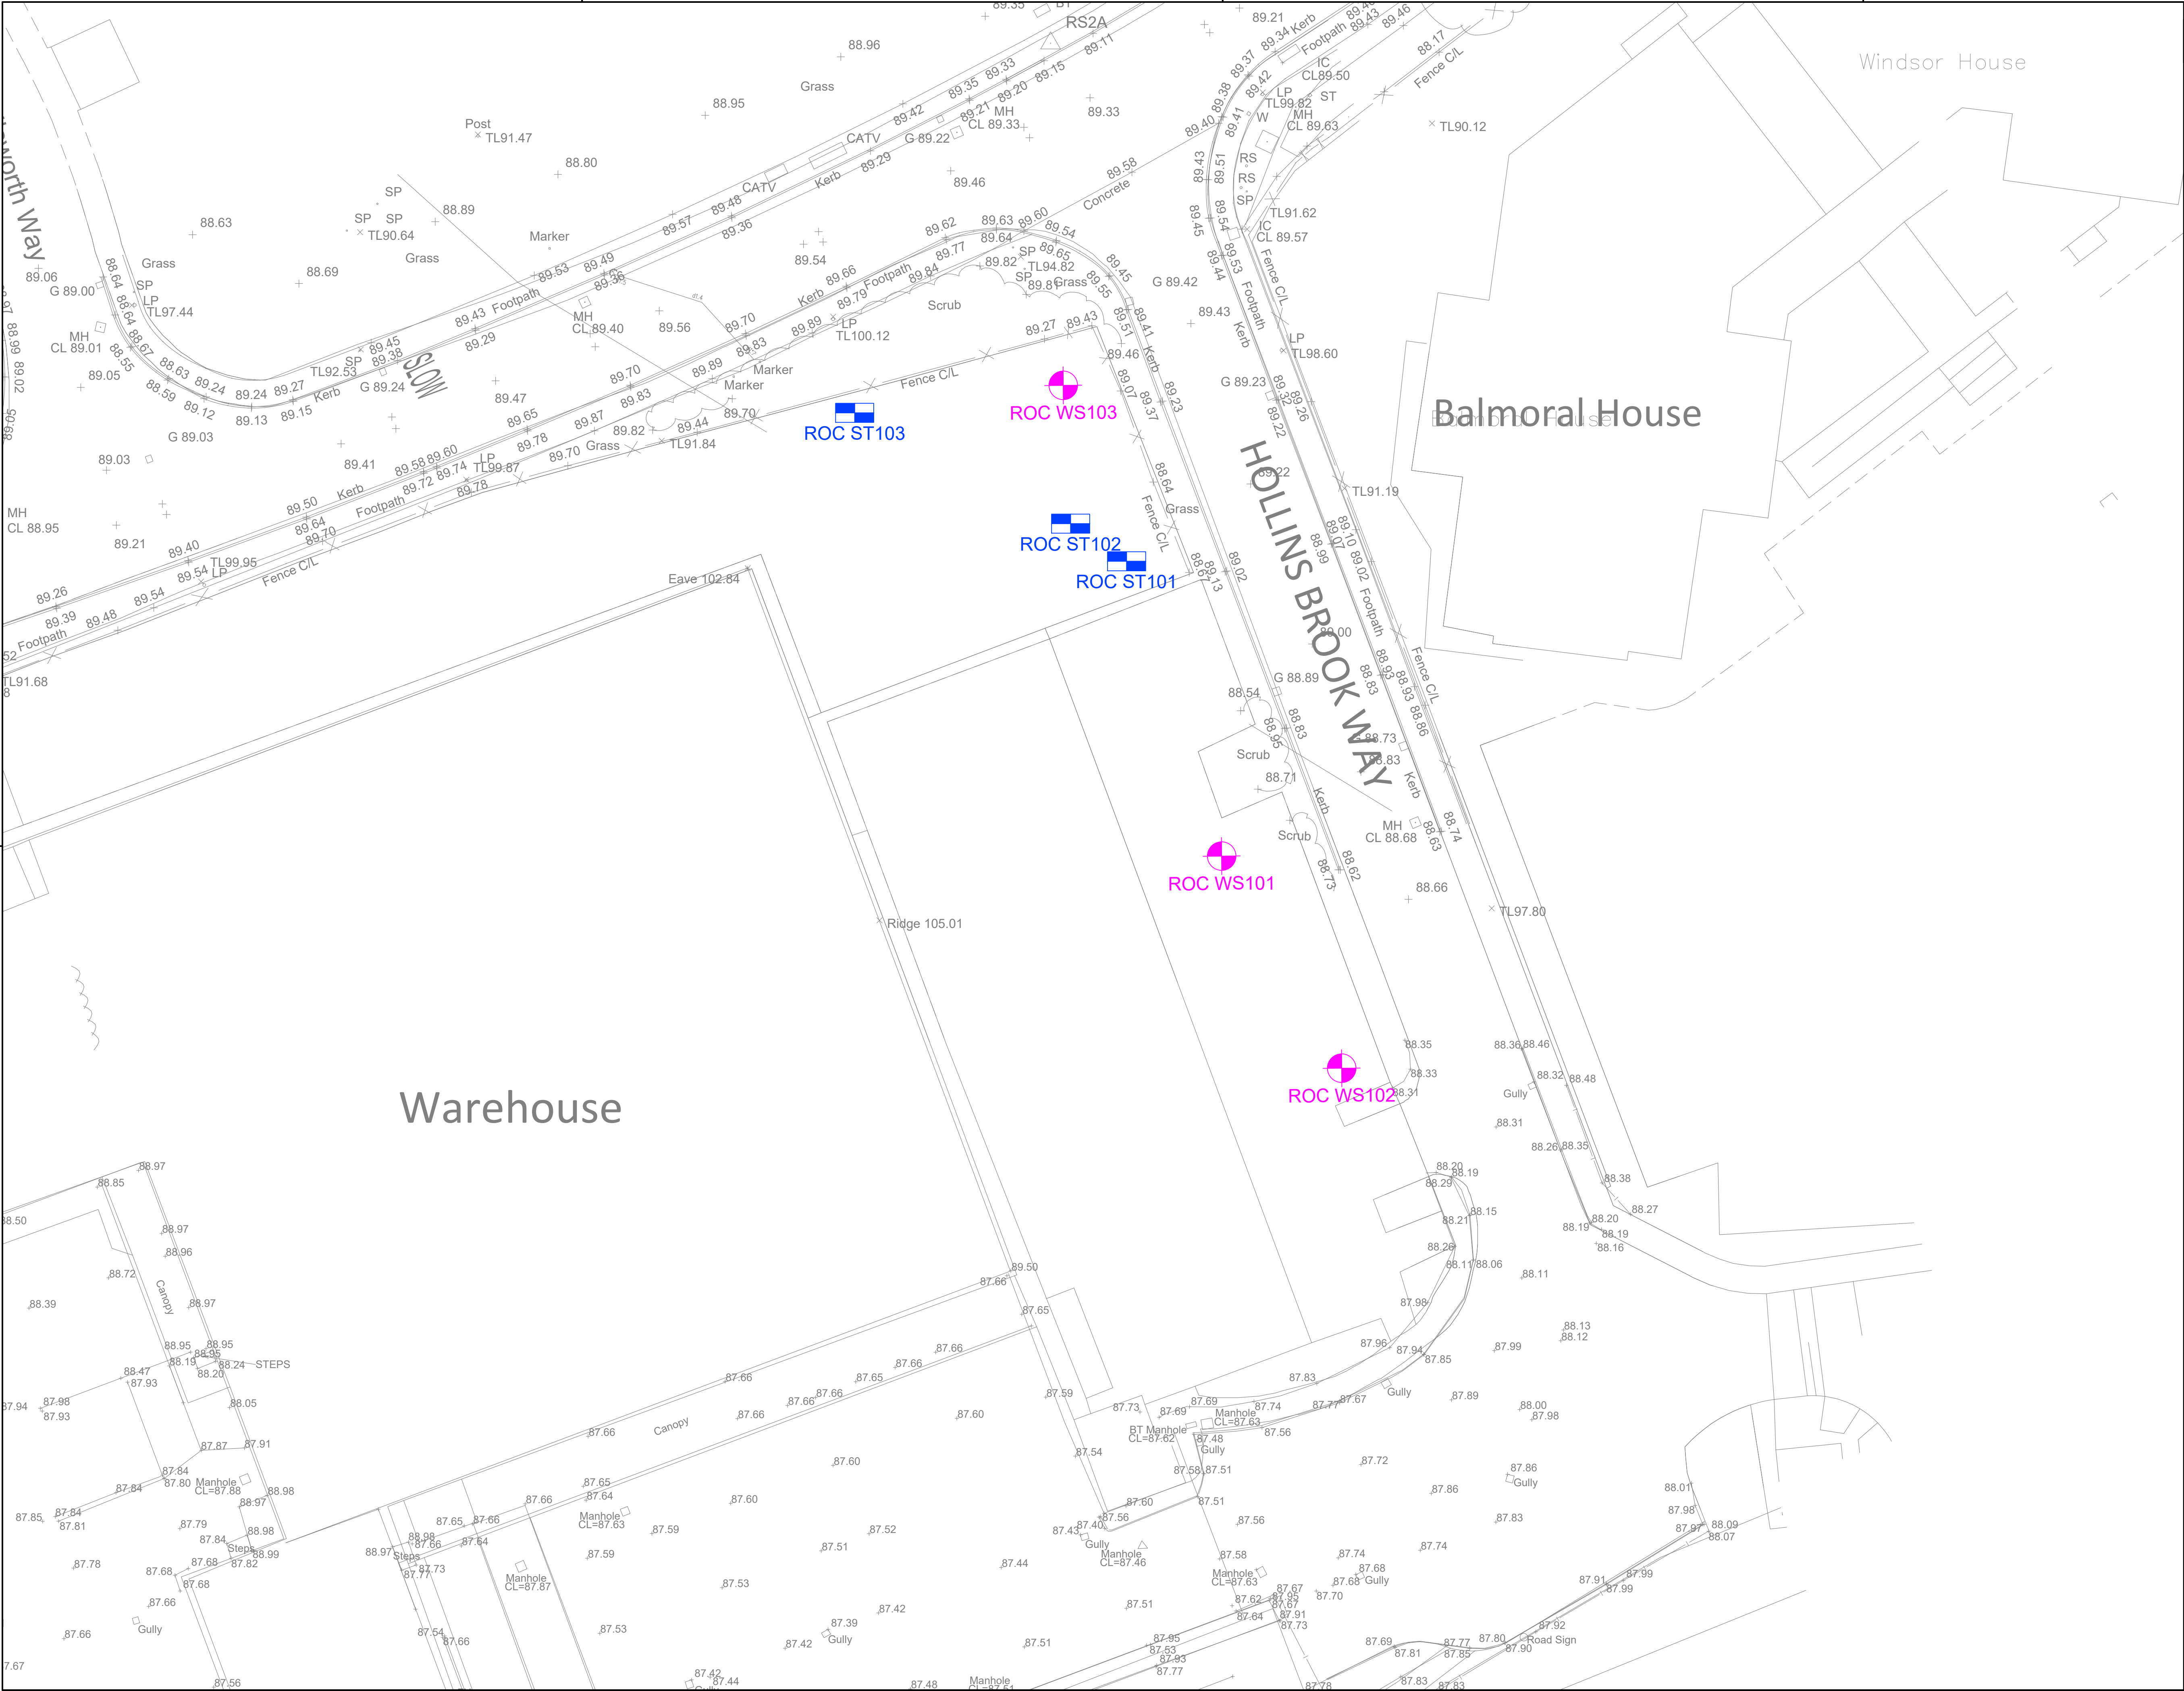

THIS DRAWING IS THE PROPERTY OF RgCp. COPYRIGHT IS RESERVED BY THEM AND THE DRAWING IS ISSUED ON THE CONDITION THAT IT IS NOT COPIED, REPRODUCED, RETAINED OR DISCLOSED TO ANY UNAUTHORISED PERSON EITHER WHOLLY OR IN PART WITHOUT THE WRITTEN CONSENT OF RgCp.

NOTES

ES101 DRAWING NOTES

**ROC WS101**

**ROC TP101**

DRAWING NOTES

1) EXPLORATORY HOLE LOCATIONS SHOWN AT APPROXIMATE EXTENTS.

2) PROPOSED DEVELOPMENT ARRANGEMENT TAKEN FROM EDDISON'S PLANS AND MAY BE SUBJECT TO AMENDMENT OR REVIEW.

3) ROC CONSULTING ACCEPTS NOT RESPONSIBILITY FOR ANY DAMAGES OR LOSS ARISING AS A RESULT OF THE USE OF THIS DRAWING

4) PLEASE REFER TO ROC CONSULTING PHASE 2 SITE INVESTIGATION REPORT DATED XX/11/2021 (REF:4251-ROC-ZZ-XX-RP-ES-PH2S) FOR FINDINGS OF SITE INVESTIGATION WORKS.

01	01.11.21	FIRST ISSUE	RM	AS
REV	DATE	DETAILS	DRN	CHK

DRAWING STATUS

INFORMATION

RIBA STAGE



Commercial Wharf
6 Commercial Street
Manchester M15 4PZ
T 0161 214 5390
W roccoconsulting.com

DRAWN RM	DATE 29/10/2021	SCALES 1:200
CHECKED AS	DATE 29/10/2021	THE ABOVE SCALES APPLY WHEN PLOTTED AT A1 SIZE --DO NOT SCALE--
APPRVD. AS	DATE 29/10/2021	EMAIL FOR DRAWINGS info@roccoconsulting.com

CLIENT

JD PLC

PROJECT TITLE


**HOLLINS BROOK
WAY, BURY**

DRAWING TITLE

**SITE INVESTIGATION
LAYOUT PLAN**

DRAWING No. 4251-ROC-ZZ-XX-DR-ES-ES101	REV. 01
---	-------------------

 RgCp Ltd.

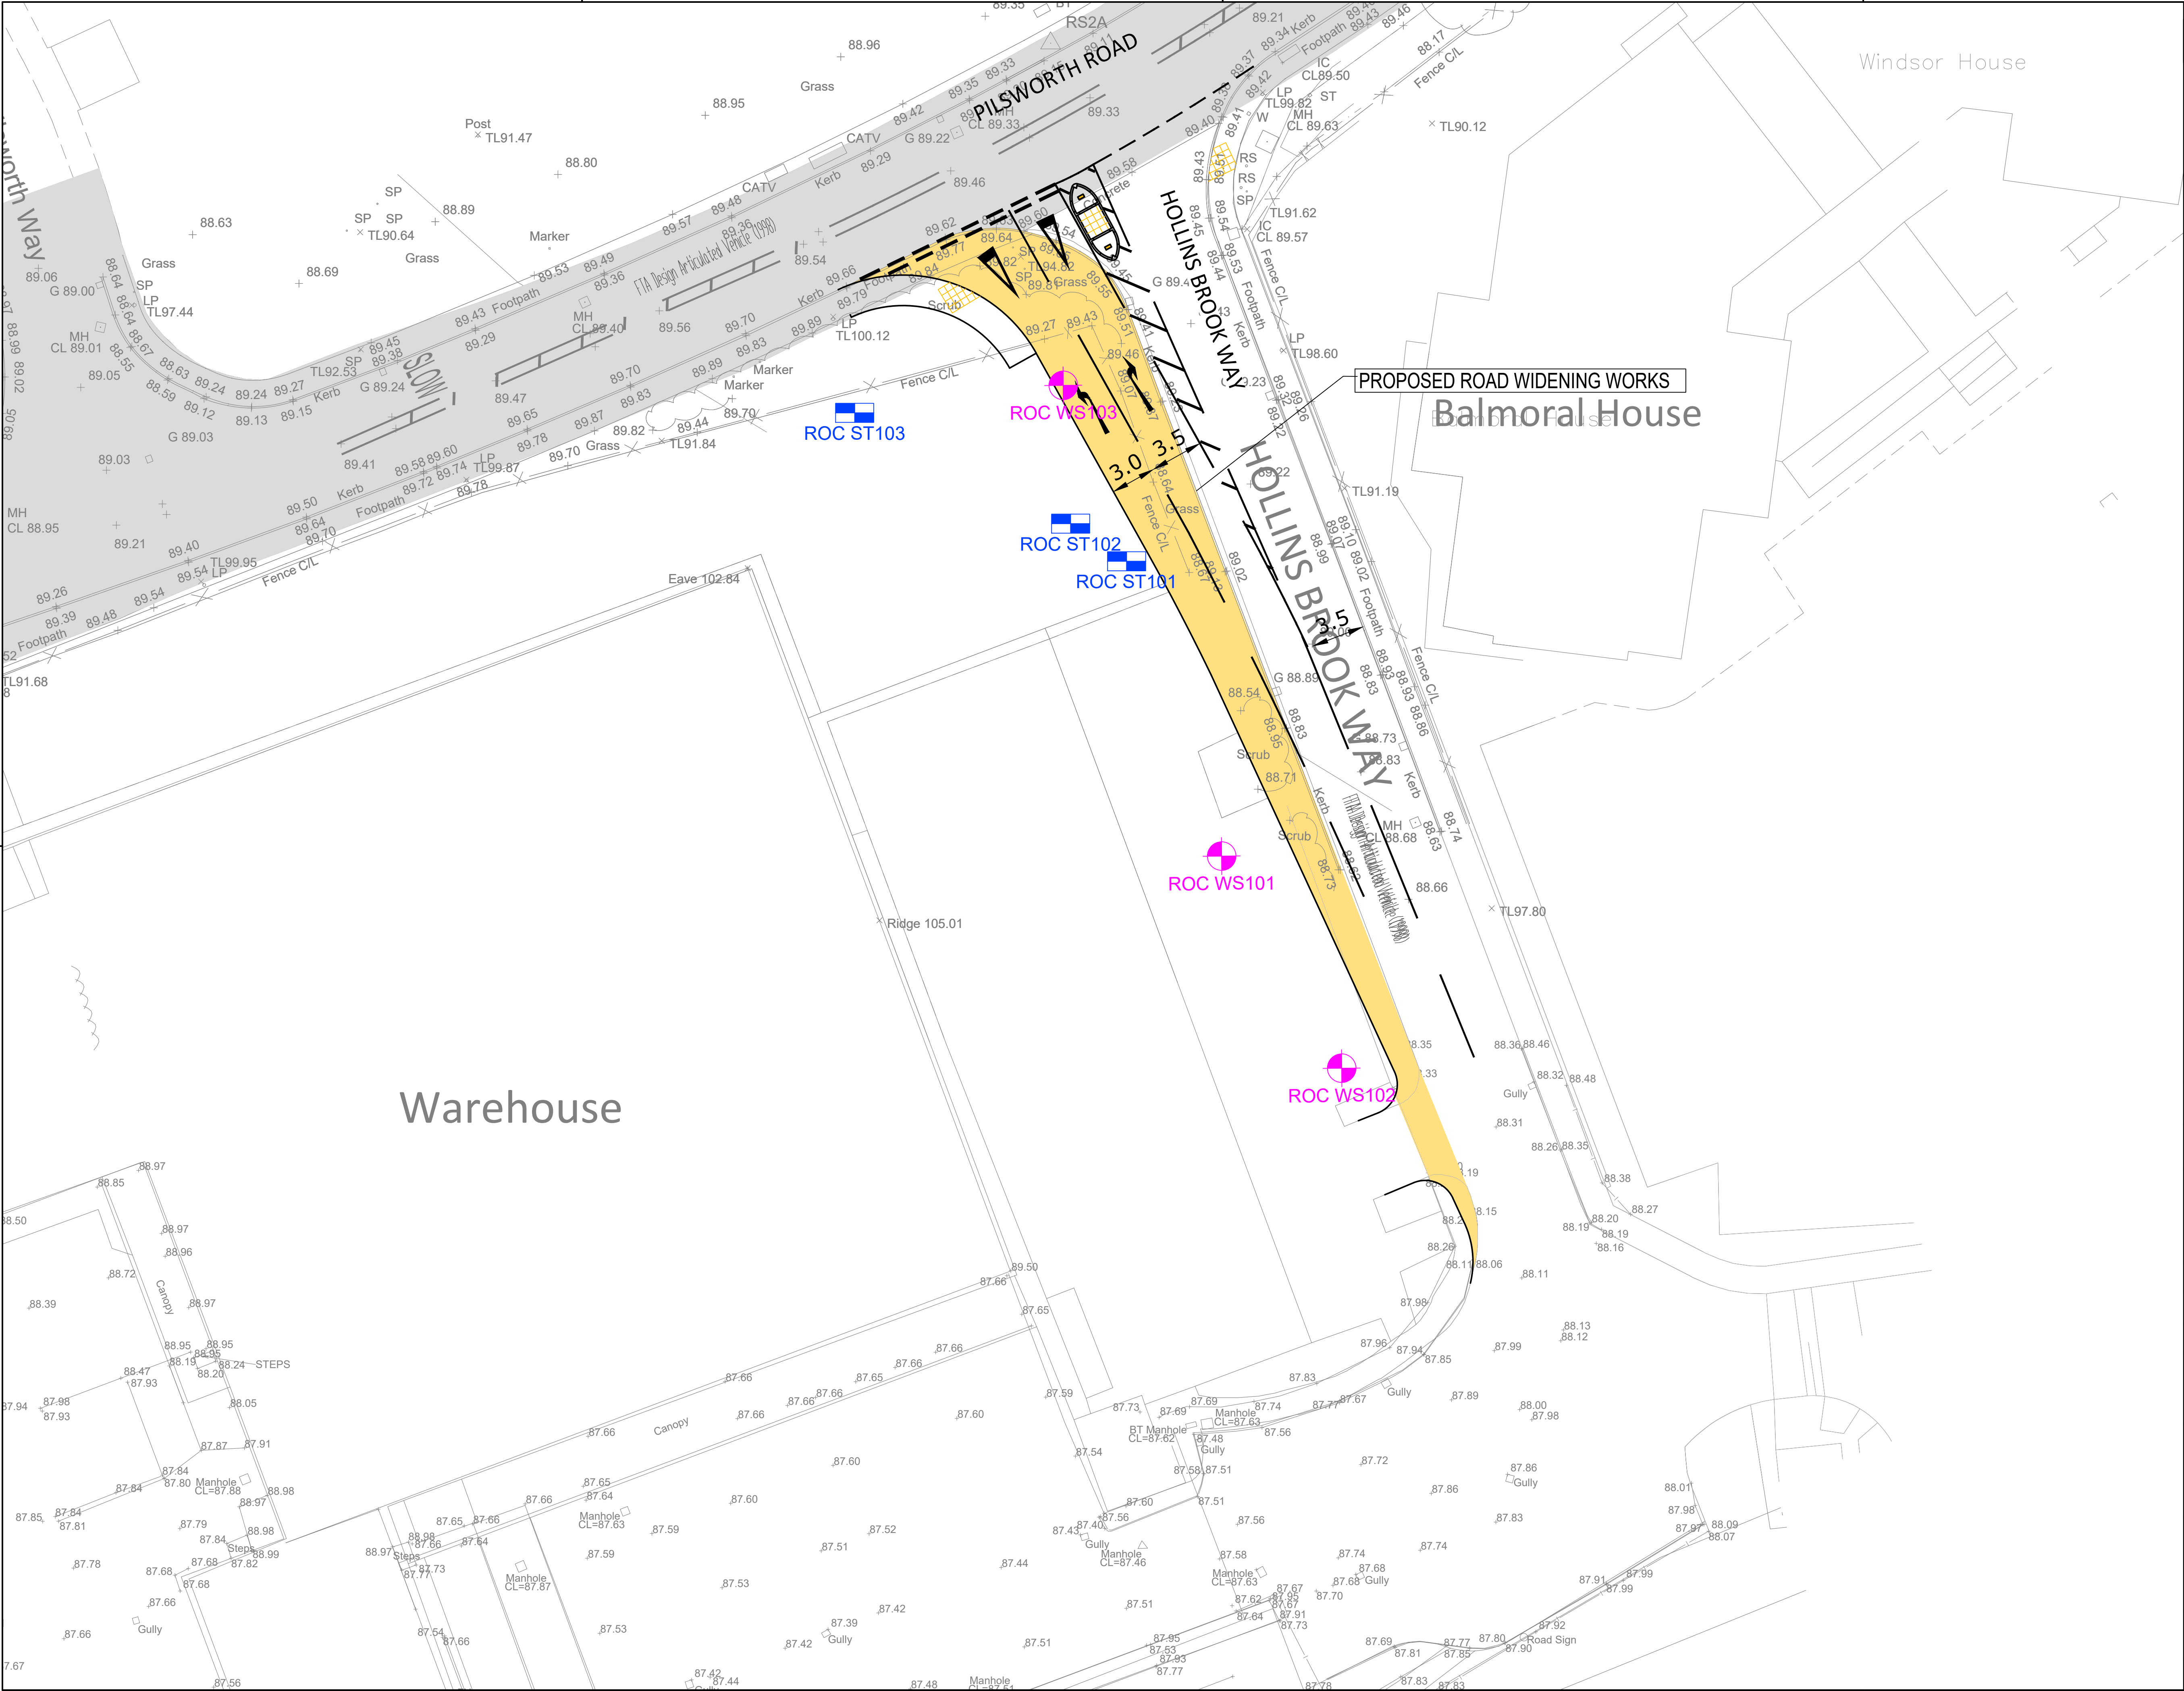

THIS DRAWING IS THE PROPERTY OF RgCp. COPYRIGHT IS RESERVED BY THEM AND THE DRAWING IS ISSUED ON THE CONDITION THAT IT IS NOT COPIED, REPRODUCED, RETAINED OR DISCLOSED TO ANY UNAUTHORISED PERSON EITHER WHOLLY OR IN PART WITHOUT THE WRITTEN CONSENT OF RgCp.

NOTES

ES102 DRAWING NOTES

 ROC WINDOW SAMPLE BOREHOLE LOCATION

 ROC SLIT TRENCH LOCATION

DRAWING NOTES

1) EXPLORATORY HOLE LOCATIONS SHOWN AT APPROXIMATE EXTENTS.

2) PROPOSED DEVELOPMENT ARRANGEMENT TAKEN FROM EDDISONS PLANS AND MAY BE SUBJECT TO AMENDMENT OR REVIEW.

3) ROC CONSULTING ACCEPTS NOT RESPONSIBILITY FOR ANY DAMAGES OR LOSS ARISING AS A RESULT OF THE USE OF THIS DRAWING

4) PLEASE REFER TO ROC CONSULTING PHASE 2 SITE INVESTIGATION REPORT DATED XX/11/2021 (REF:4251-ROC-ZZ-XX-RO-ES-PH2S) FOR FINDINGS OF SITE INVESTIGATION WORKS.

01	01.11.21	FIRST ISSUE	RM	AS
REV	DATE	DETAILS	DRN	CHK
DRAWING STATUS				
INFORMATION				
RIBA STAGE				
		Commercial Wharf 6 Commercial Street Manchester M15 4PZ T 0161 214 5390 W roccoconsulting.com		
DRAWN RM	DATE 29/10/2021	SCALES 1:200		
CHECKED AS	DATE 29/10/2021	THE ABOVE SCALES APPLY WHEN PLOTTED AT A1 SIZE --DO NOT SCALE--		
APPRVD. AS	DATE 29/10/2021	EMAIL FOR DRAWINGS info@roccoconsulting.com		
CLIENT				
JD PLC				
PROJECT TITLE				
HOLLINS BROOK WAY, BURY				
DRAWING TITLE				
SITE INVESTIGATION LAYOUT PLAN (PROPOSED SITE)				
DRAWING No. 4251-ROC-ZZ-XX-DR-ES-ES102				REV. 01
 RgCp Ltd.				