

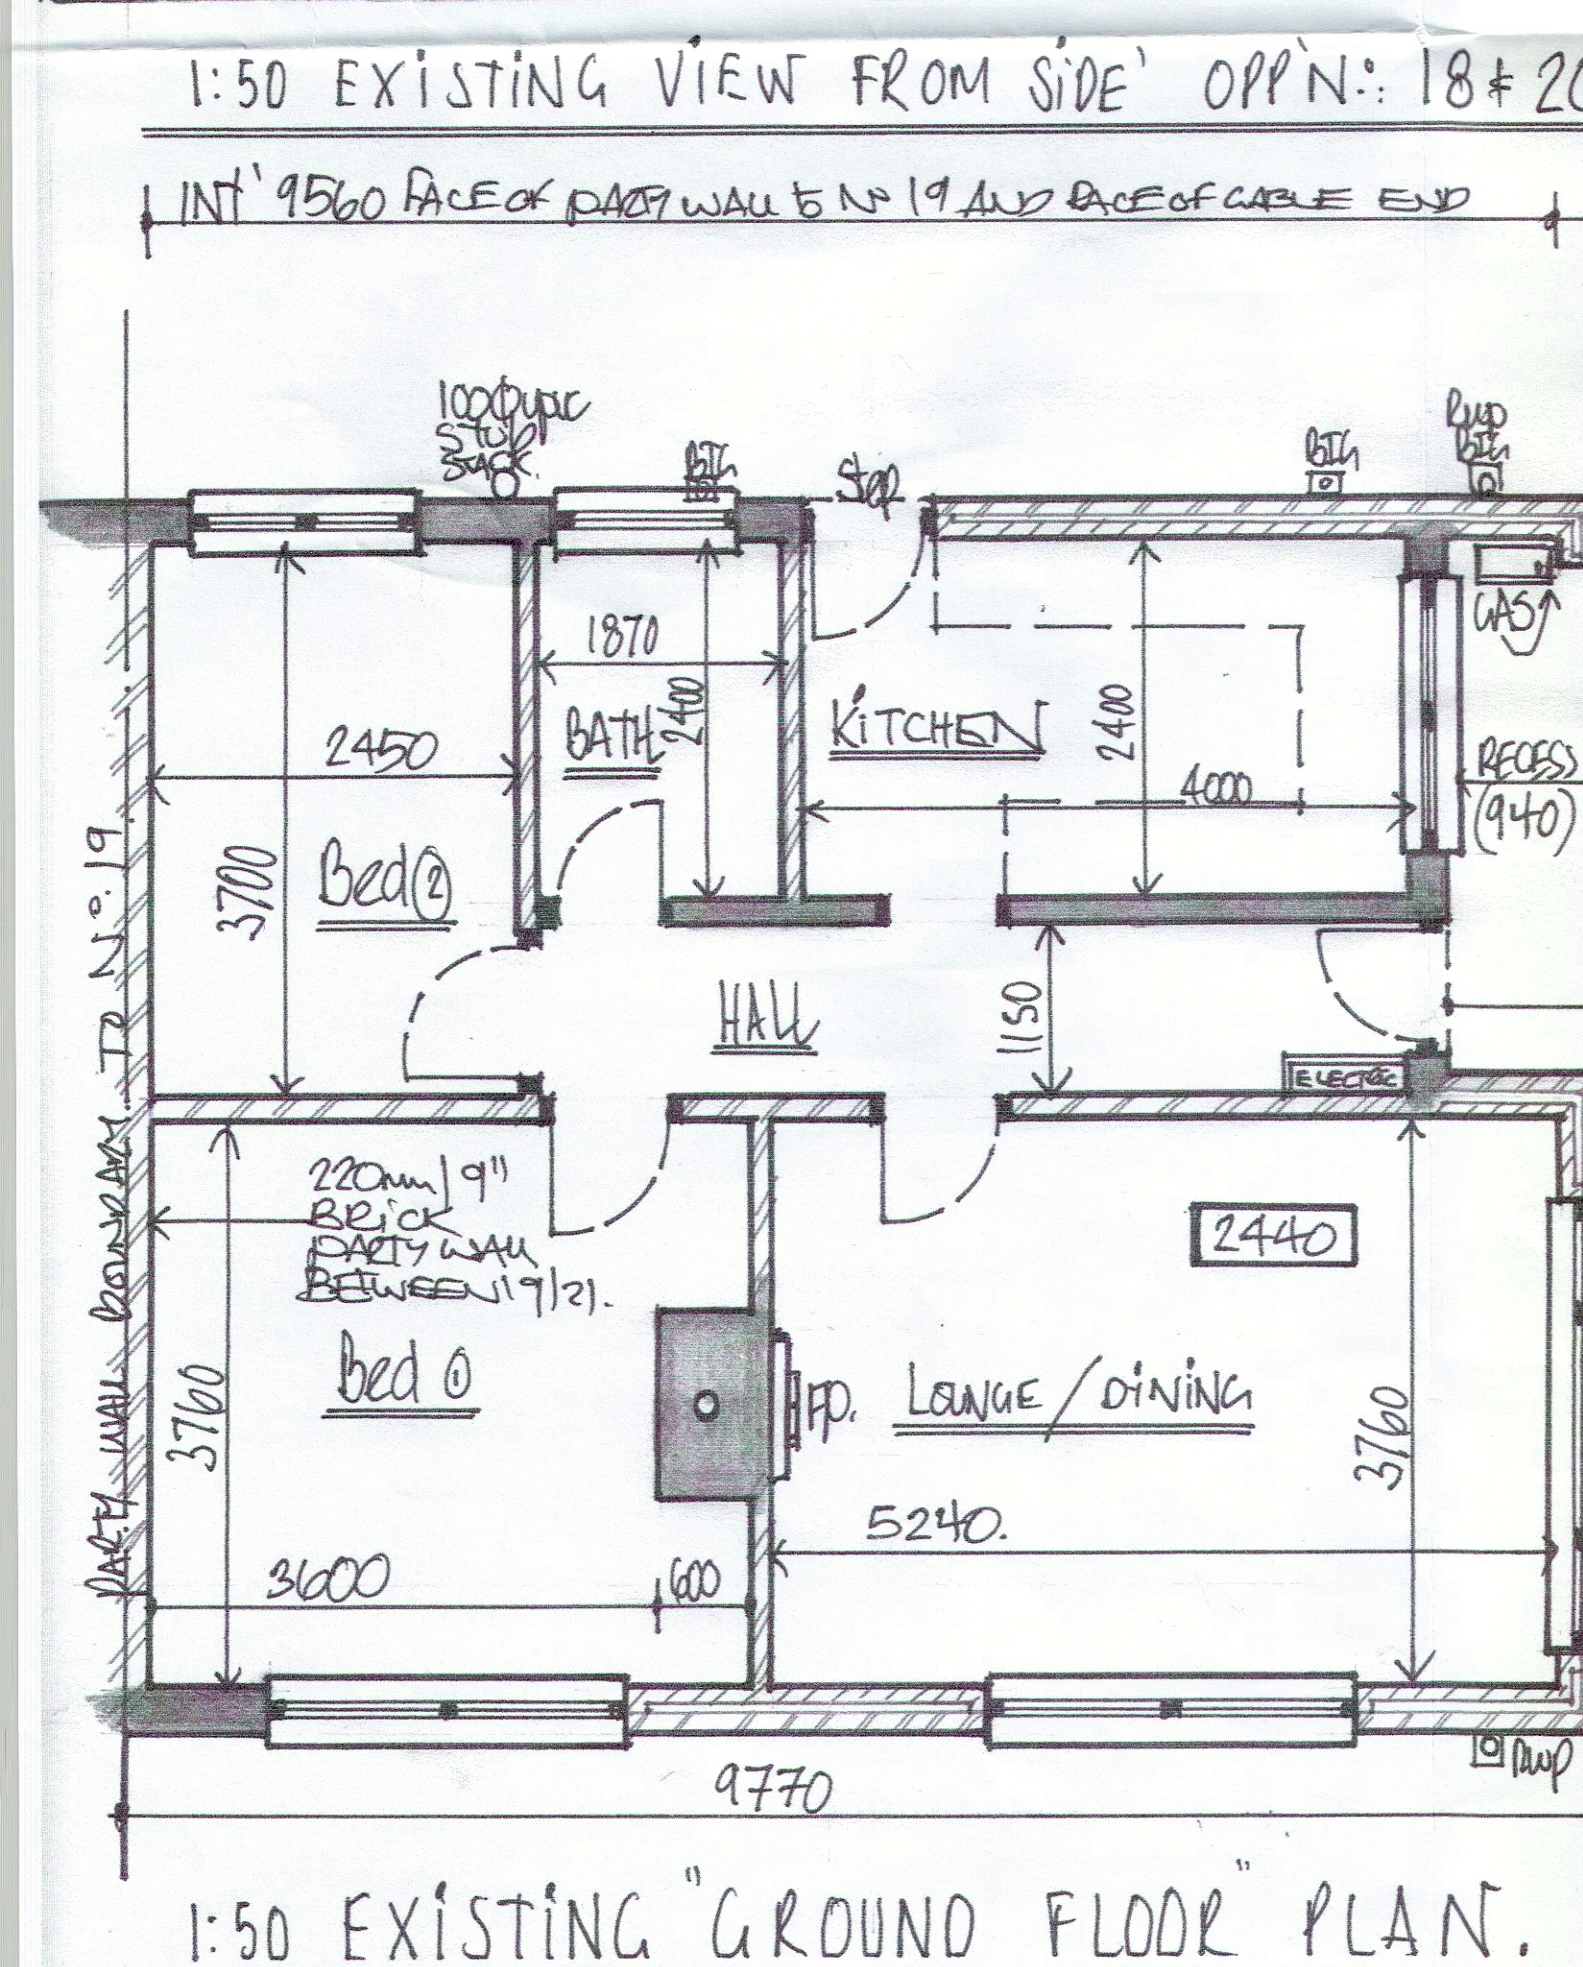


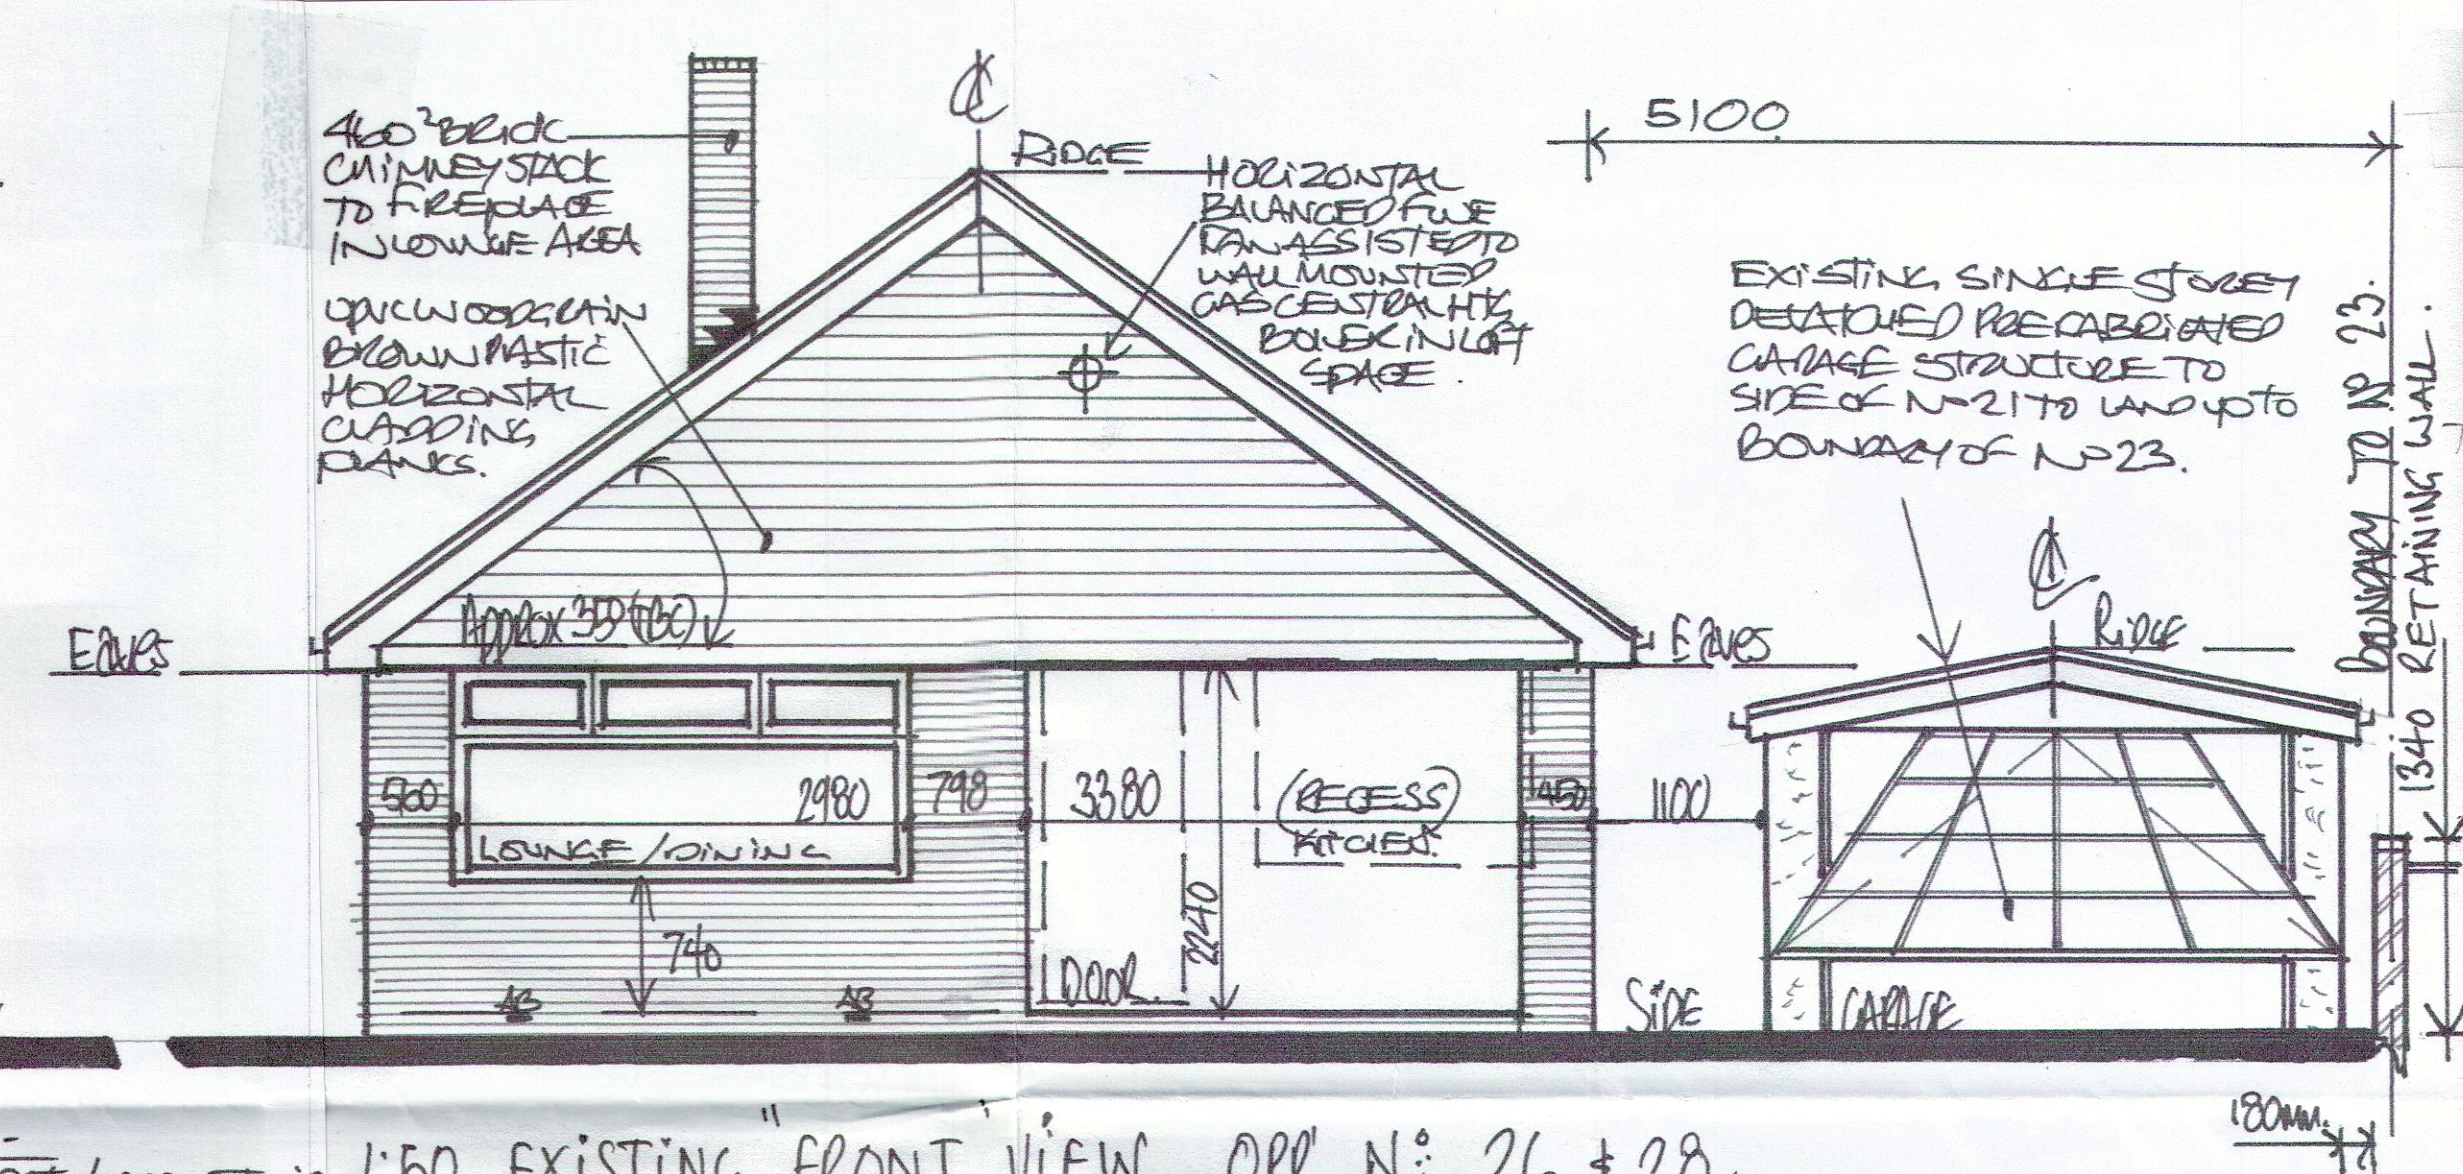

DRAINAGE:-
AGE OF PROPERTY/OBSERVATIONS
@ TIME OF SURVEY SUGGESTS
A COMBINED SYSTEM OF FURSW
SITE BRANCH DRAINAGE
EXISTS ON SITE AND PROPOSED
WORKS COMMENCING THE
APPOINTED CONTRACTORS SHALL
LOCATE EX. DRAINAGE TO
CONFIRM POSITIONS, DIRECTIONS,
DEPTHS/INVERT LEVELS ETC..

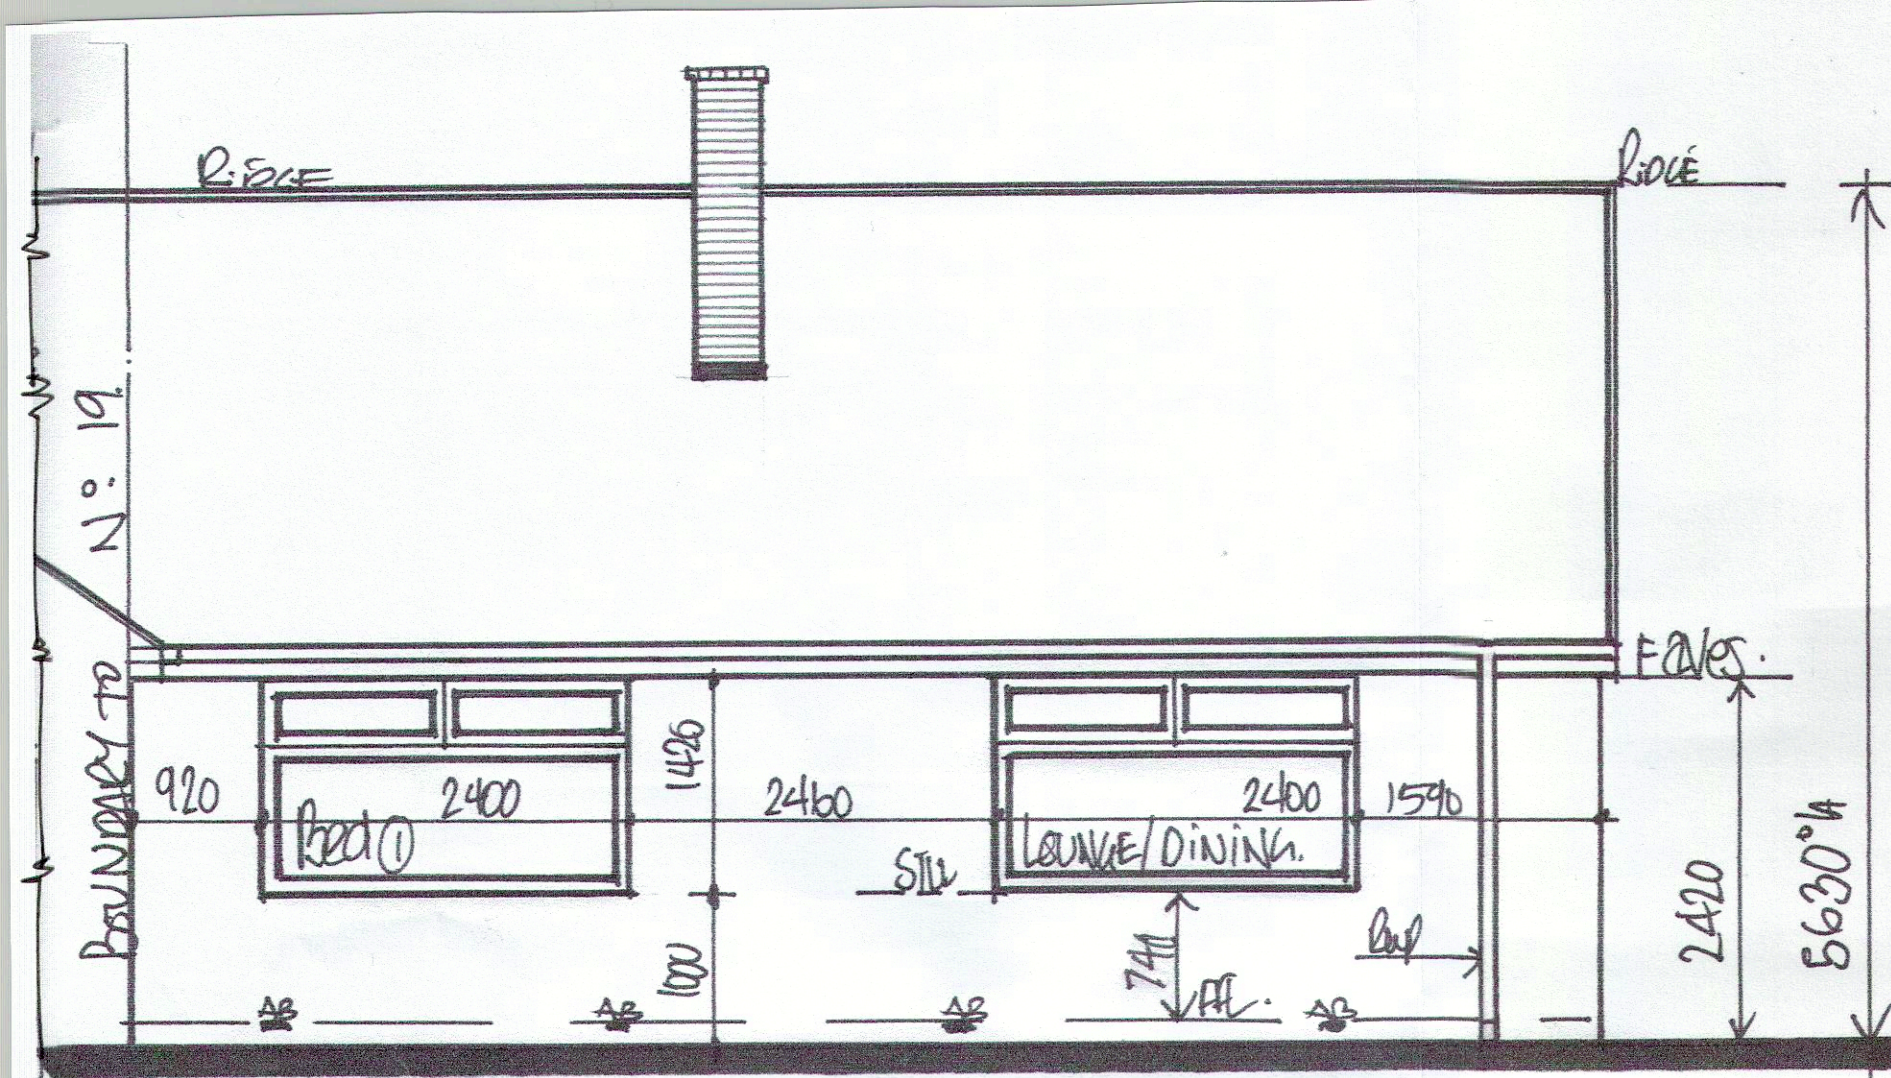