



This drawing is for the sole purpose of obtaining Planning Approval and not intended for Construction/Working drawings

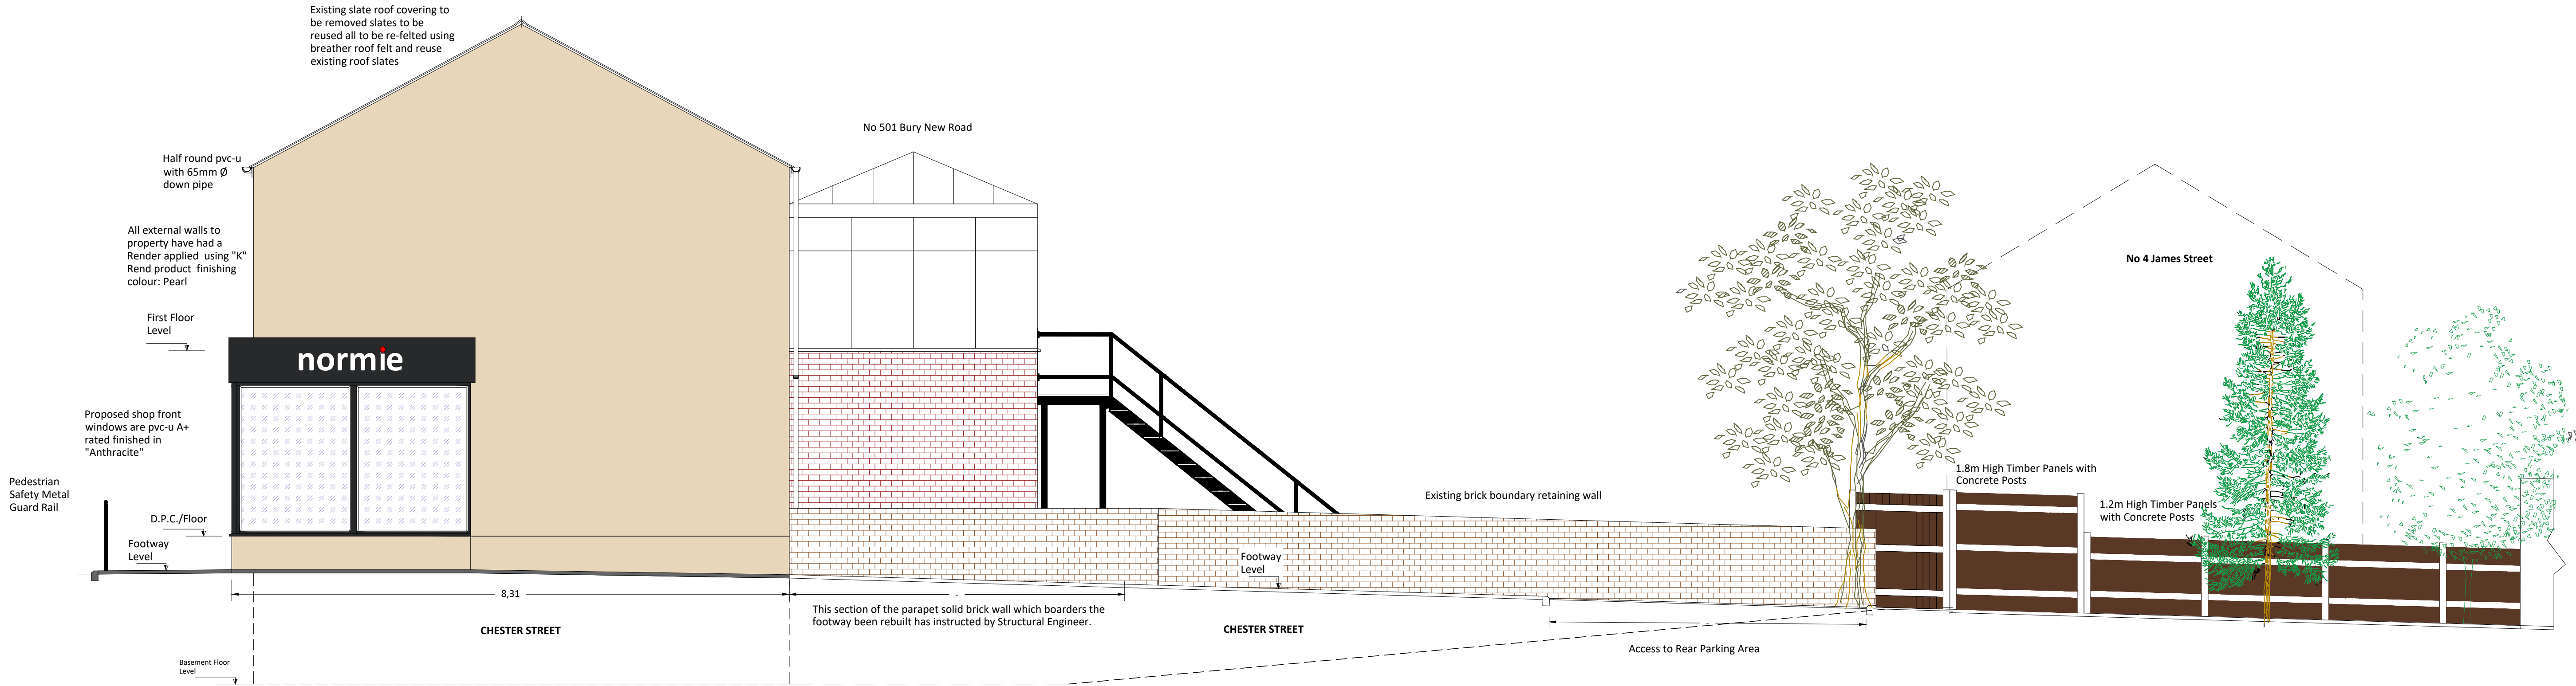

Proposed Side Street View

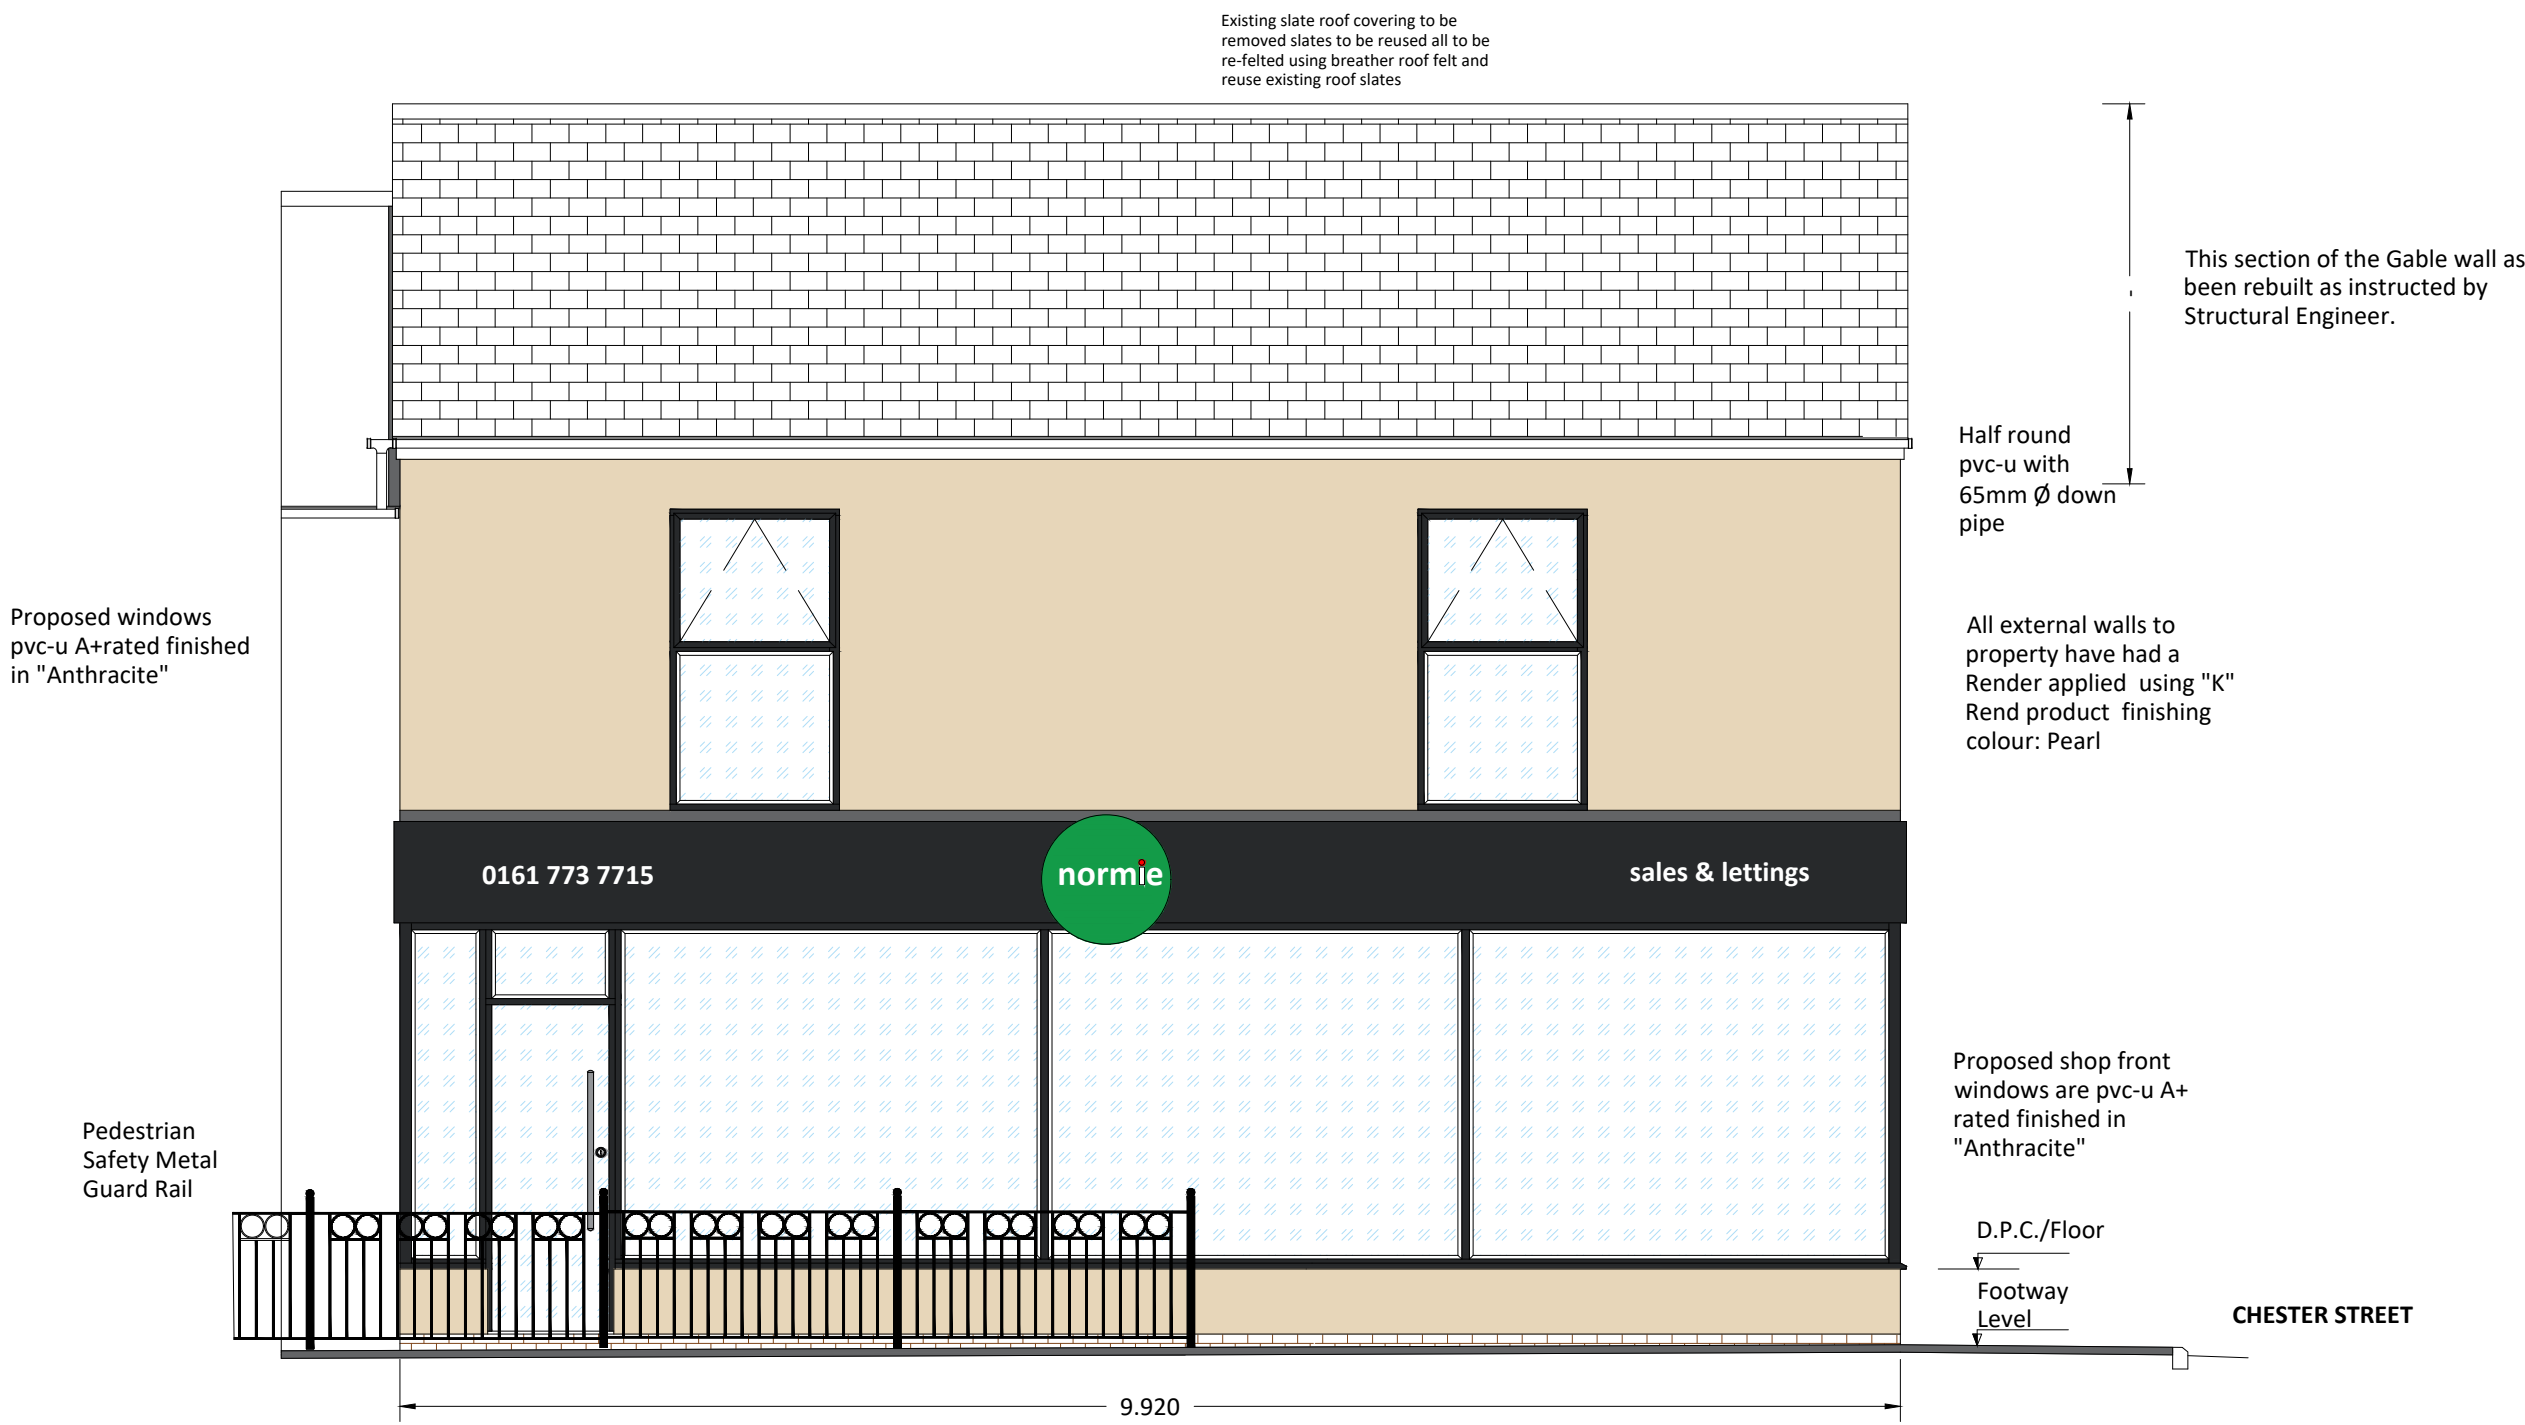

Proposed Front Street View

General Notes

- Scope of works :-
- Removal of existing shop front windows /door including all advertisement signs and timber framing.
 - Carry out work to existing brickwork to form new main entrance into premises .
 - Provide temporary structural support to the existing structural steel beams and floor as instructed by Structural Engineer
 - Install pvc-u /aluminum widows /door frame with glass door all A+rated.
 - Construction of a timber framing above widows to except proposed Shop Advertisement Signs.
 - Fit new Shop Advertisement Signs as full detailed on manufactures drawings by Signage Systems.
 - Removal of all materials from site.
 - All work approved by independent Building Control Company : Ball & Berry of Manchester.
 - All works to comply with current Building Control Regulations Approved Documents A, B , C, D,E,F,G, H,K, L1A, L1B L2B, M, N ,P, Q, and Regs 7

D.P.Bertram

Building & Planning Solutions

15 Willow Drive, Charnock Richard,
Chorley, Lancashire, PR7 5NL
T:- 01257 793222 M:- 07751 324431 ,
E-mail bertypat@yahoo.co.uk

Client:-

Normie & Co
40Bury Old Road,
Whitefield,
Manchester. M45 6TL

Project:-

Proposal: Change Existing Front Shop
Window Frames and Re-Locating of Main
Entrance Door & Advertisement Signs to
the Premises at 503 & 508 Bury New Road,
Prestwich,Manchester,M25 1AD

Drawing Title :-

Proposed Elevations

Scale :-

1:50(A1)

Drawn By :-

DPB

Date :-

Jan 2022

Drawing No :-

DPB/ DN /22 /21

Rev No :-