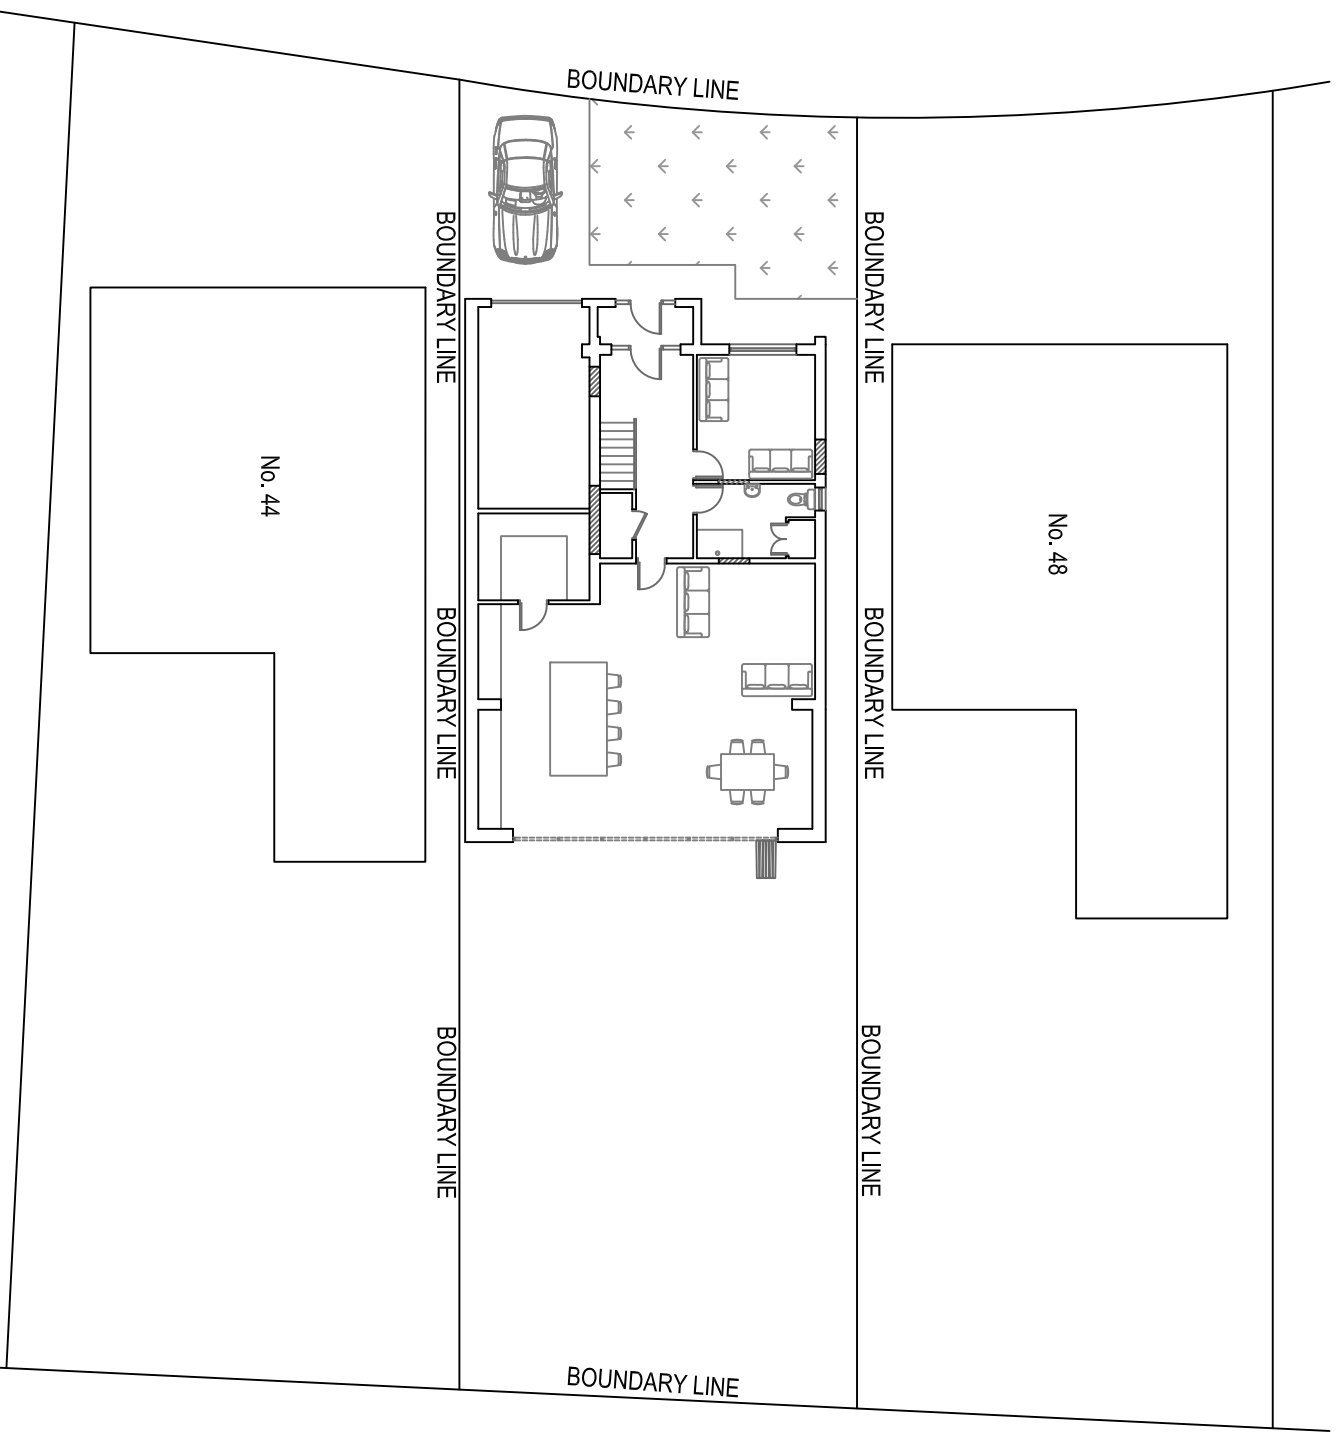
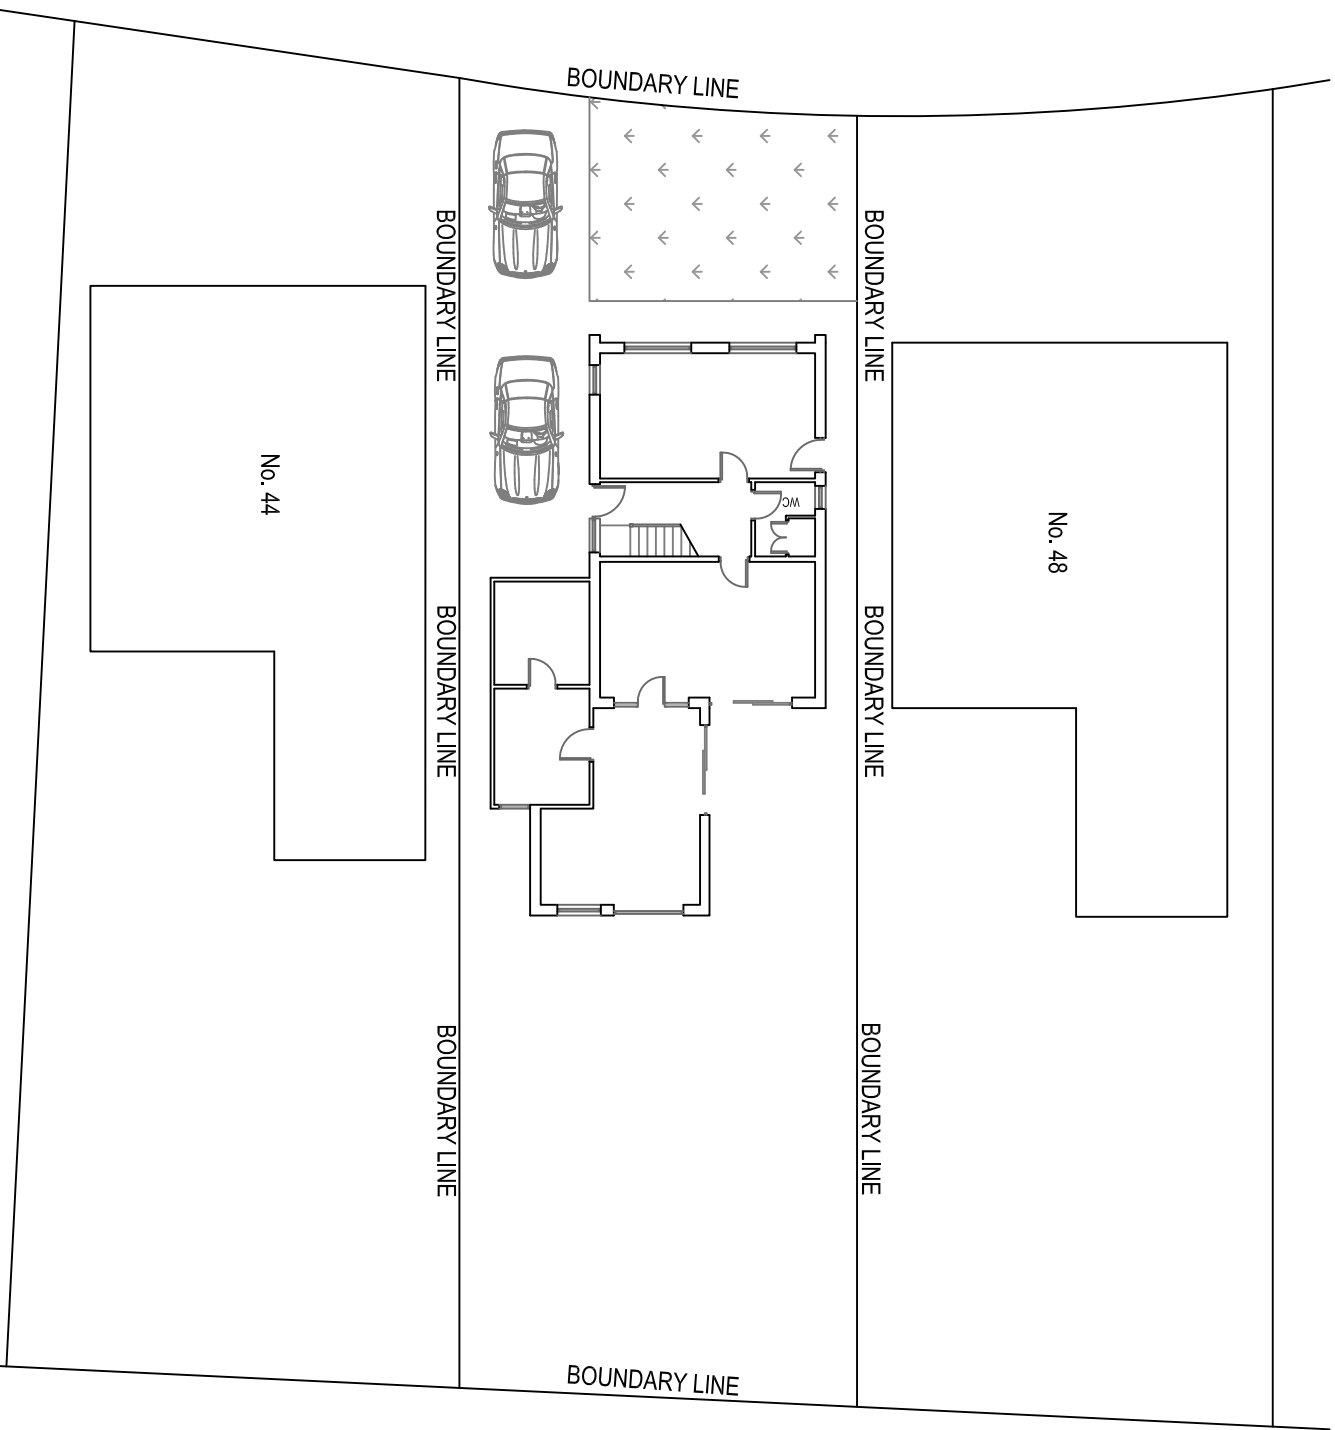
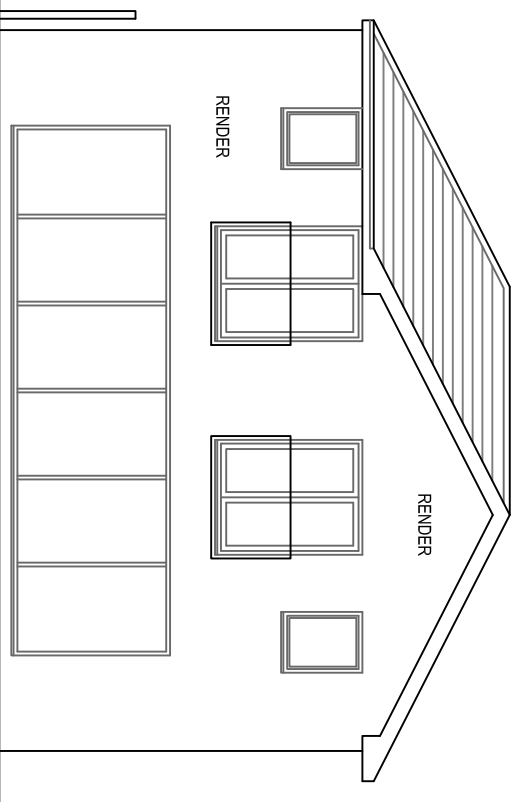
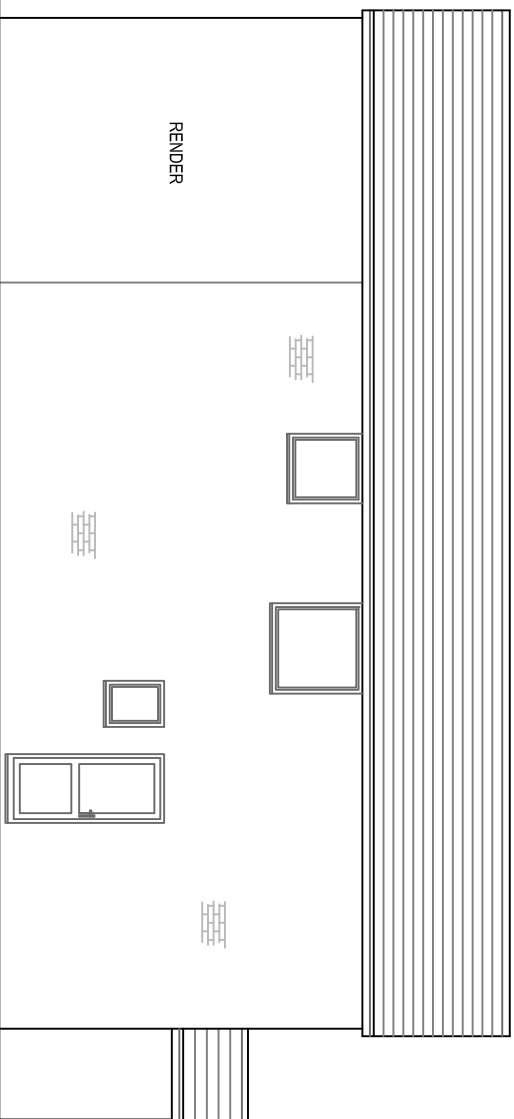
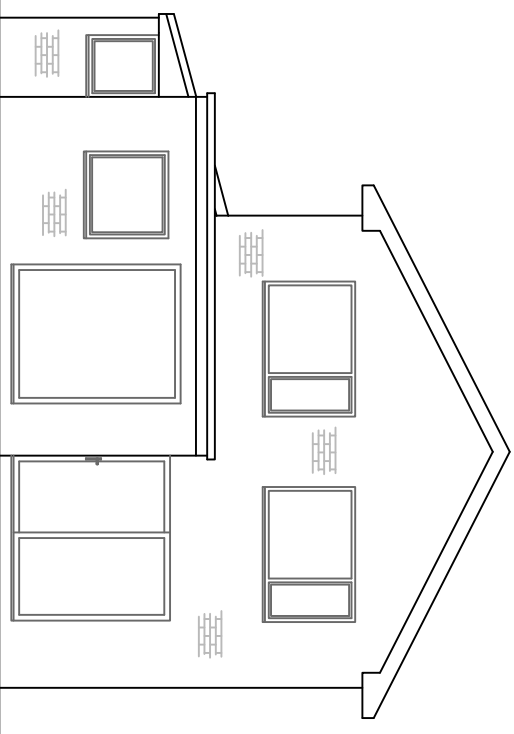
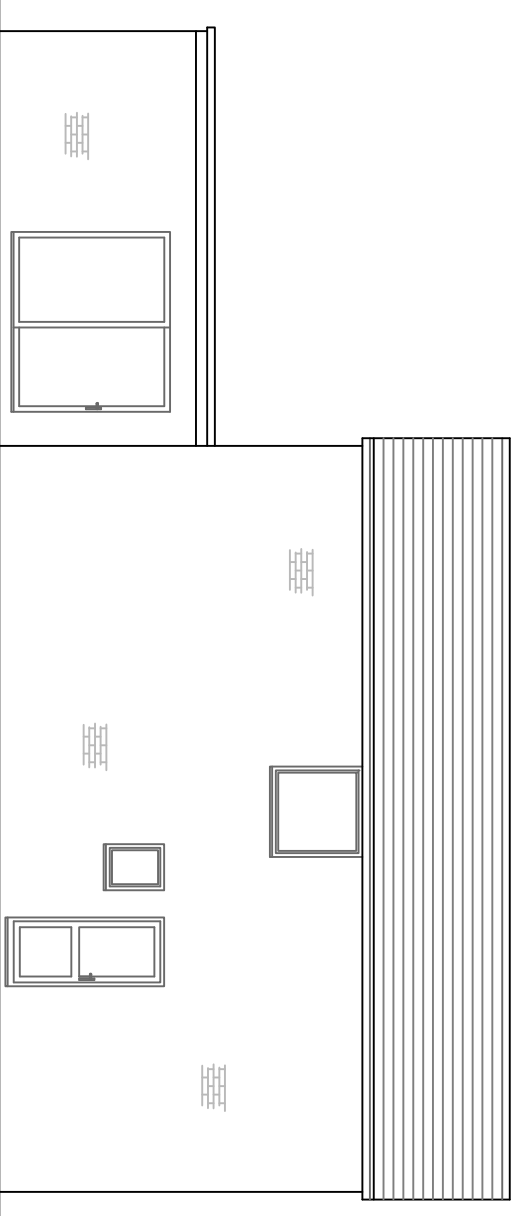
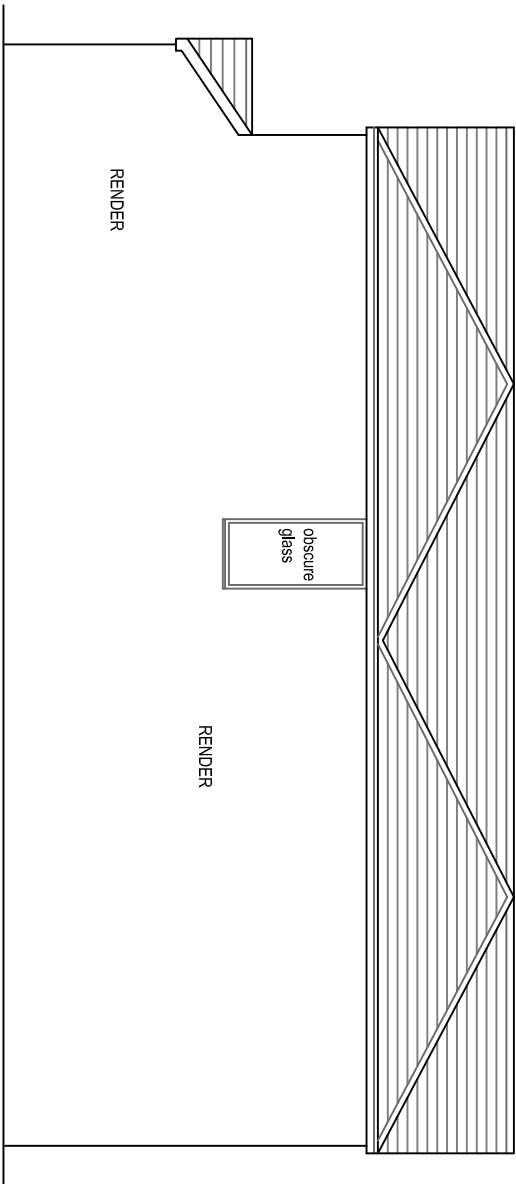
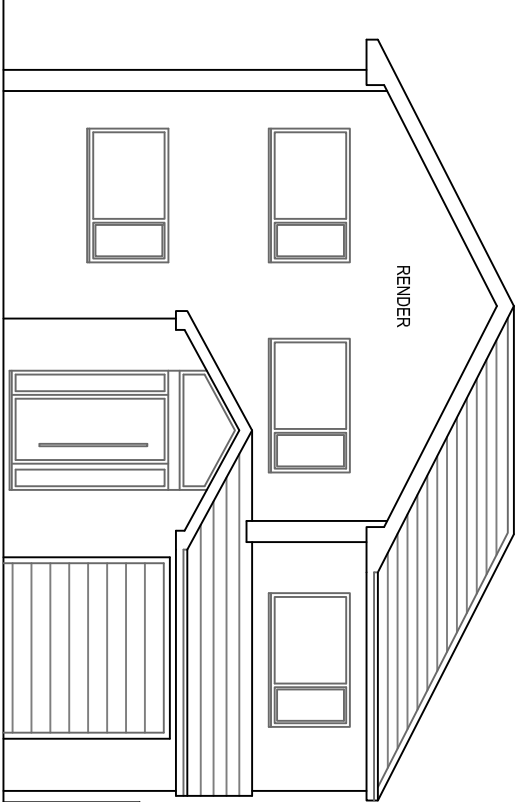
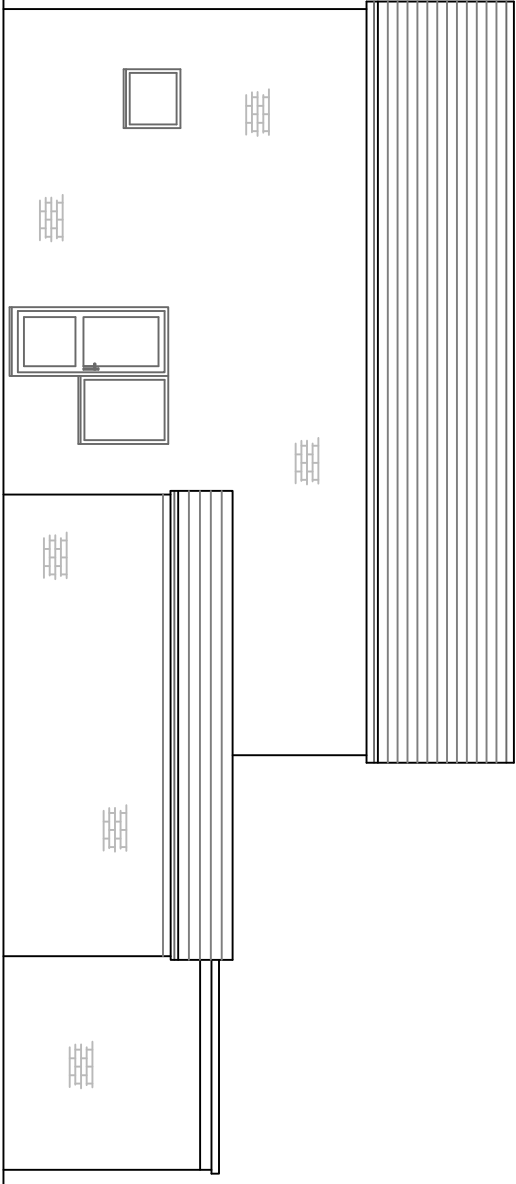
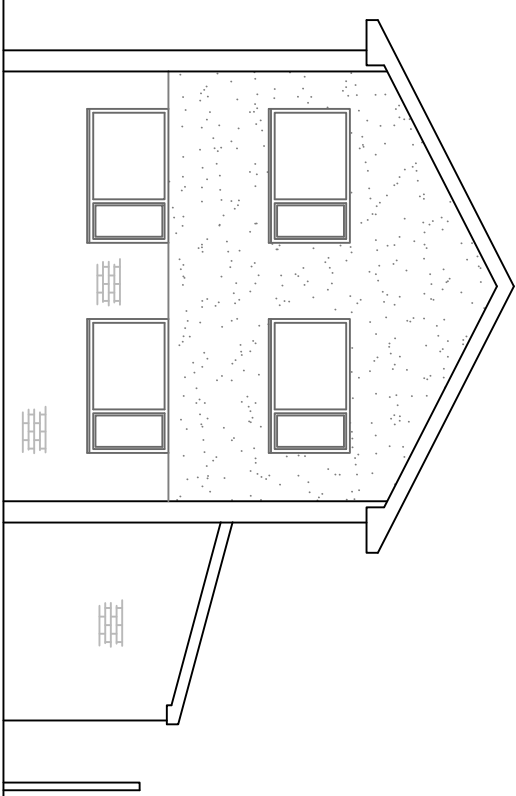
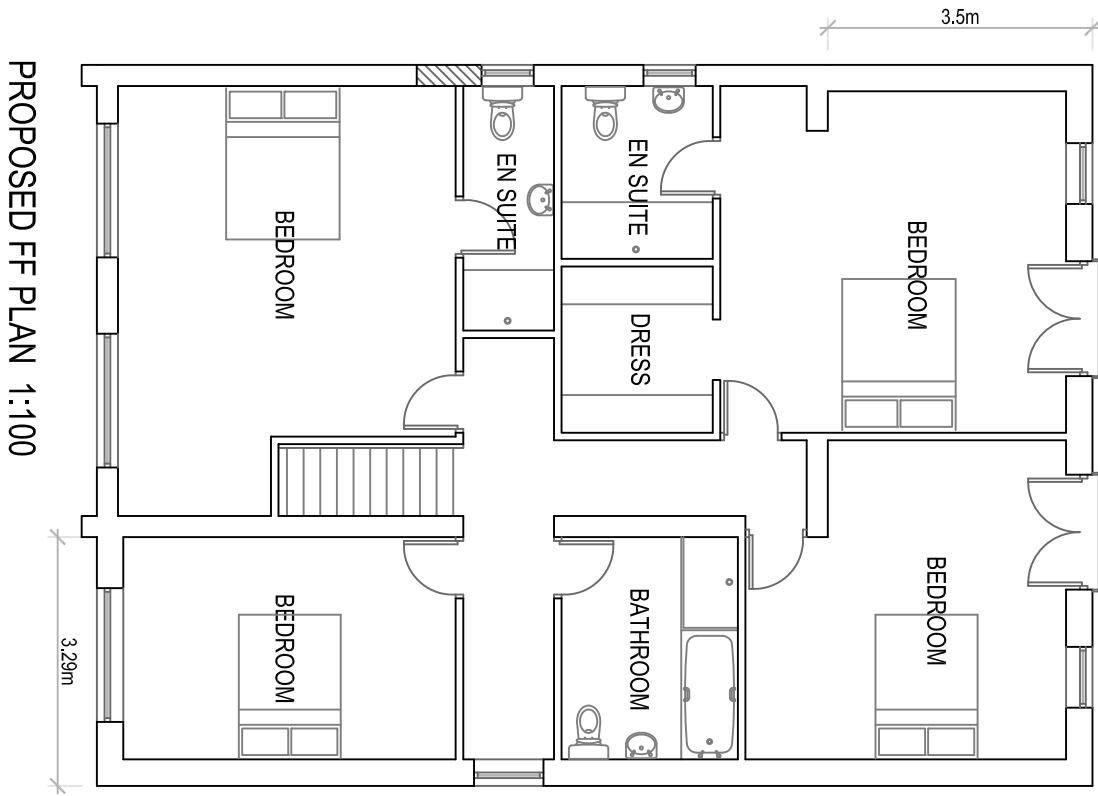
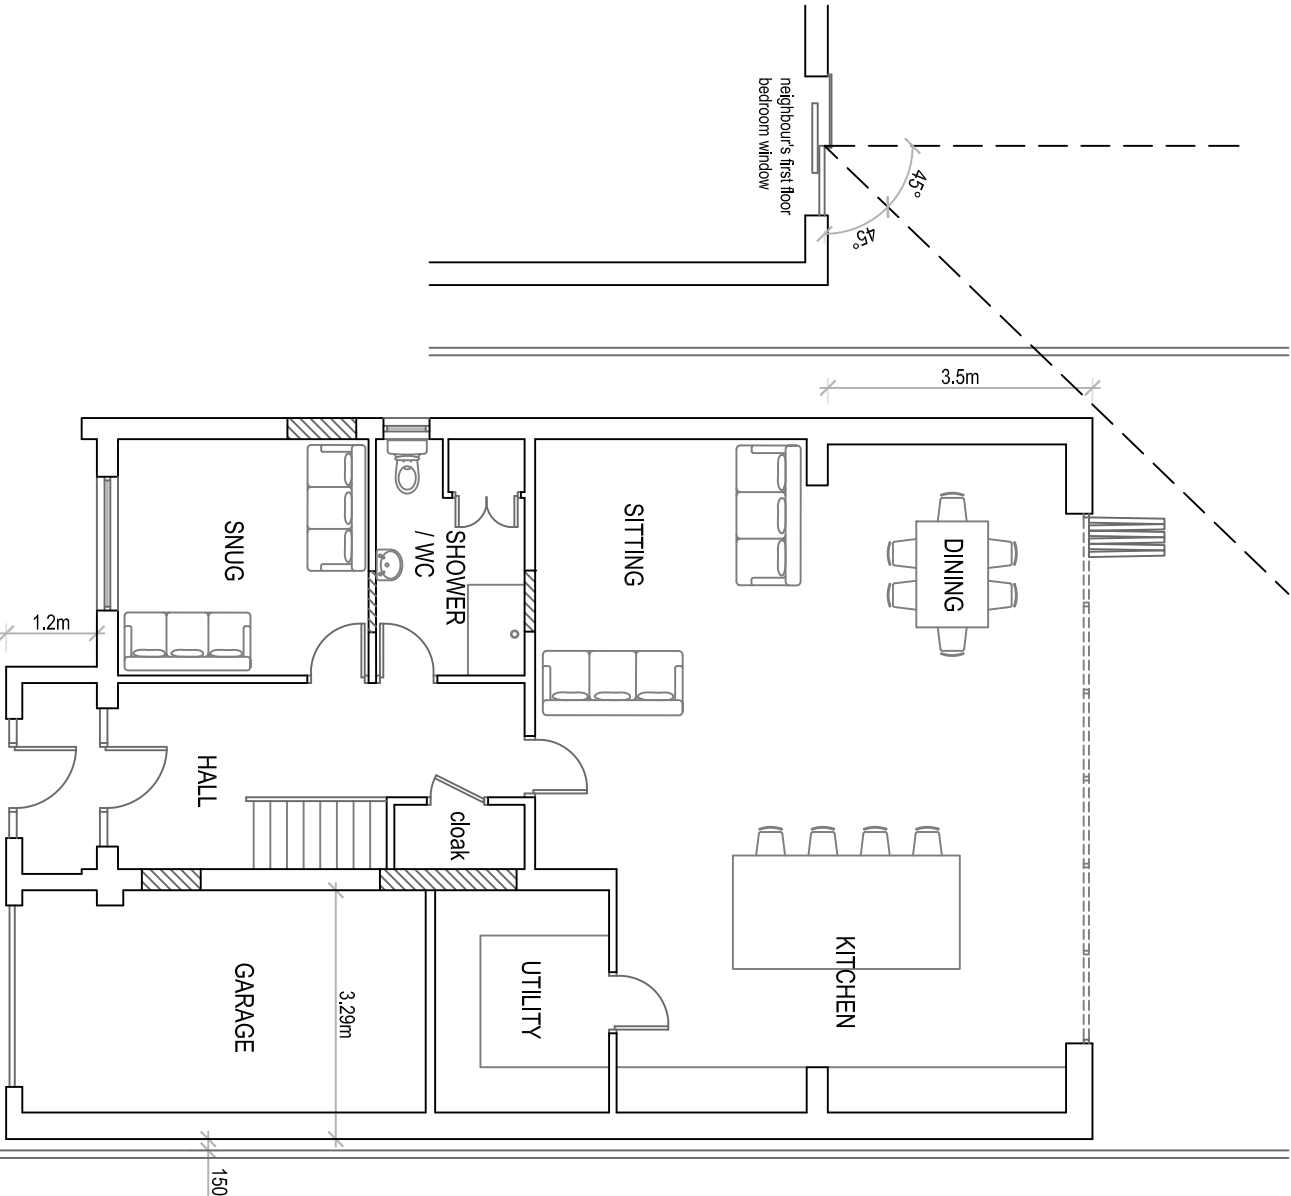
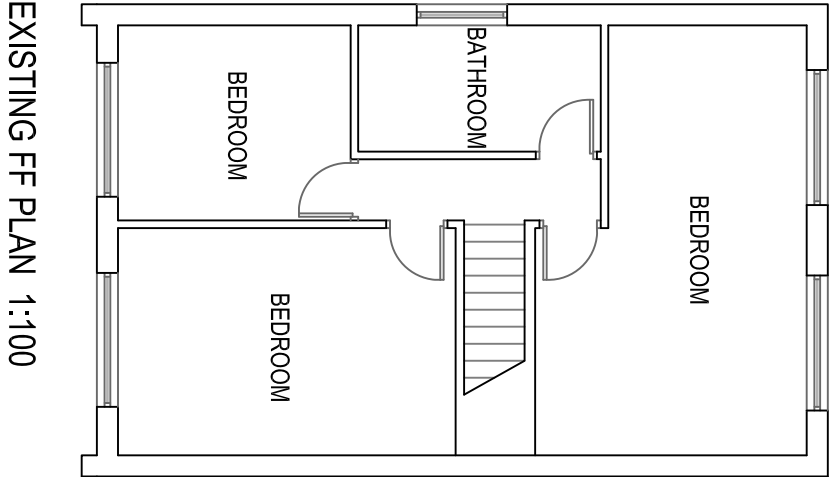
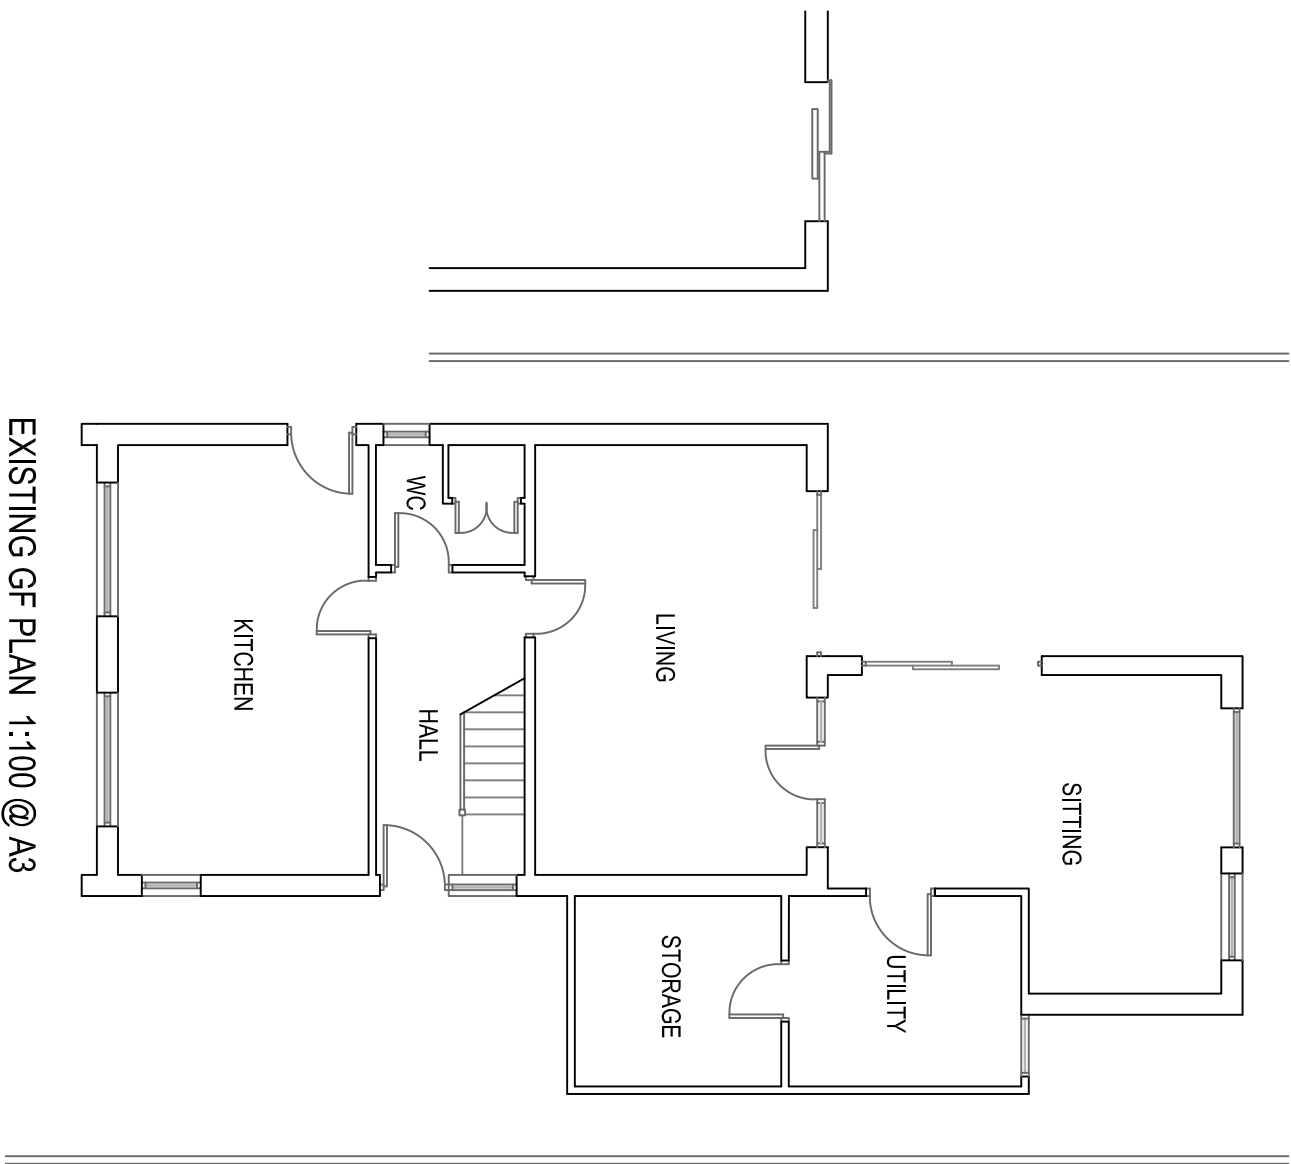


EXISTING SITE PLAN 1:200

PROPOSED SITE PLAN 1:200

SCALE 0 2 4 6 8 10 10M