


greyed area represents extended area

new window

existing manhole to be raised and double sealed

new window

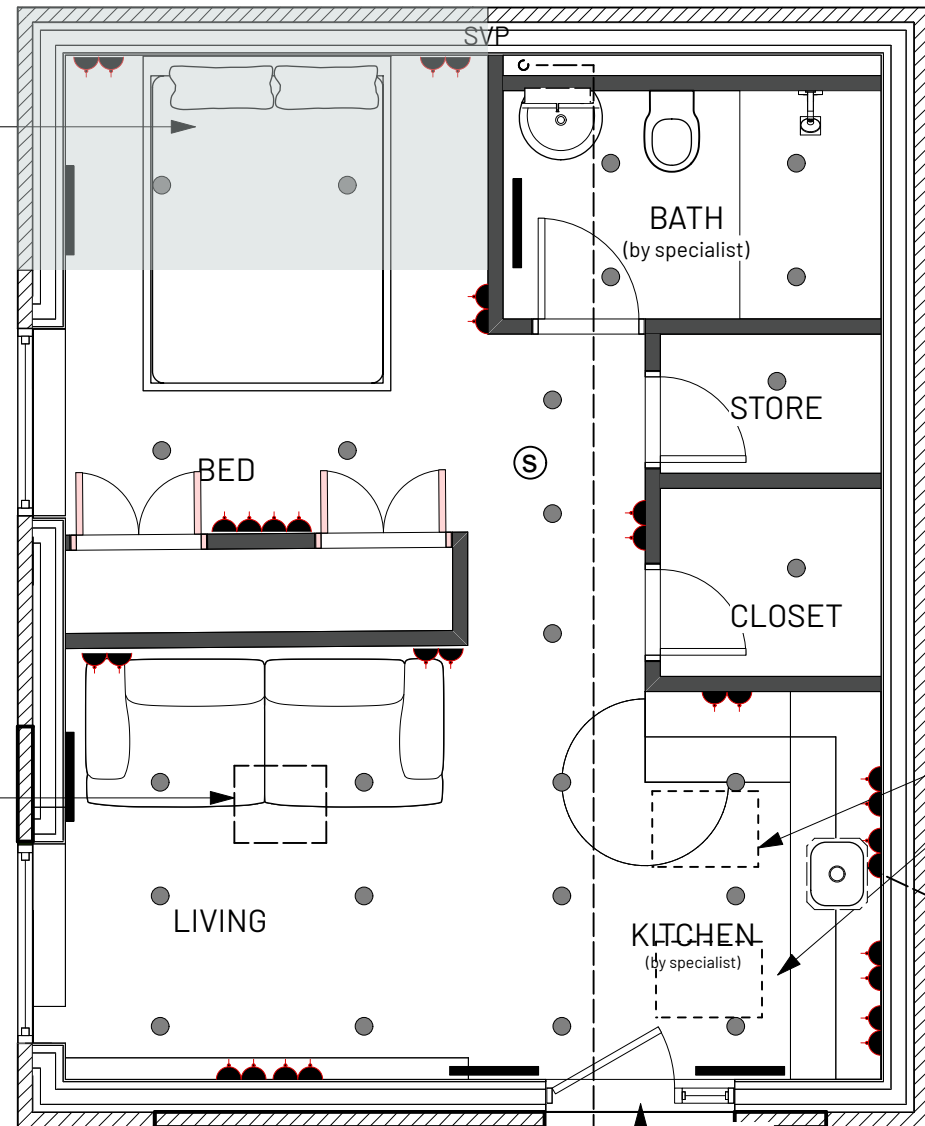

new composite PAS24 doorset

plastic inspection chamber

to connect to house main drain

- Existing 100mm solid brick wall
- infill 100mm solid brick wall to match
- New internal lining -refer to section for buildup
- New internal 100mm stud wall with plasterboard and skim to both sides.



All dimensions to be checked on site prior to any commencing work.

- external feature wall light, on side, security lights
- pendant light fitting
- LED recessed spot (IP44 in bathrooms)
- LED strip lights
- Radiator/dual fuel towel rail location. sized by contractor
- Interlinked mains wired smoke detectors
- fused spur for mirror and shaver
- plug socket locations allow for chrome
- Continuous vertical DPC cut into wall

Rev	Note	DRN	CHK

7 Butt Hill Avenue	
Conversion of garage into Granny Flat	
Plan Proposed	
scheme	200
drwg no.	P(10)
rev	
scale	1:200
date first drawn	Jul 24
drawn	
SK sketch P proposed T tender C construction AB as built	