

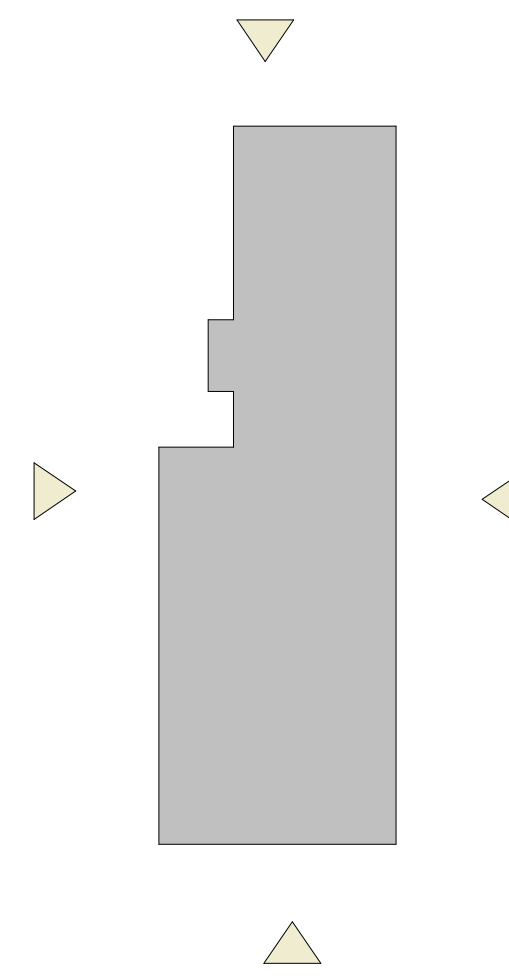
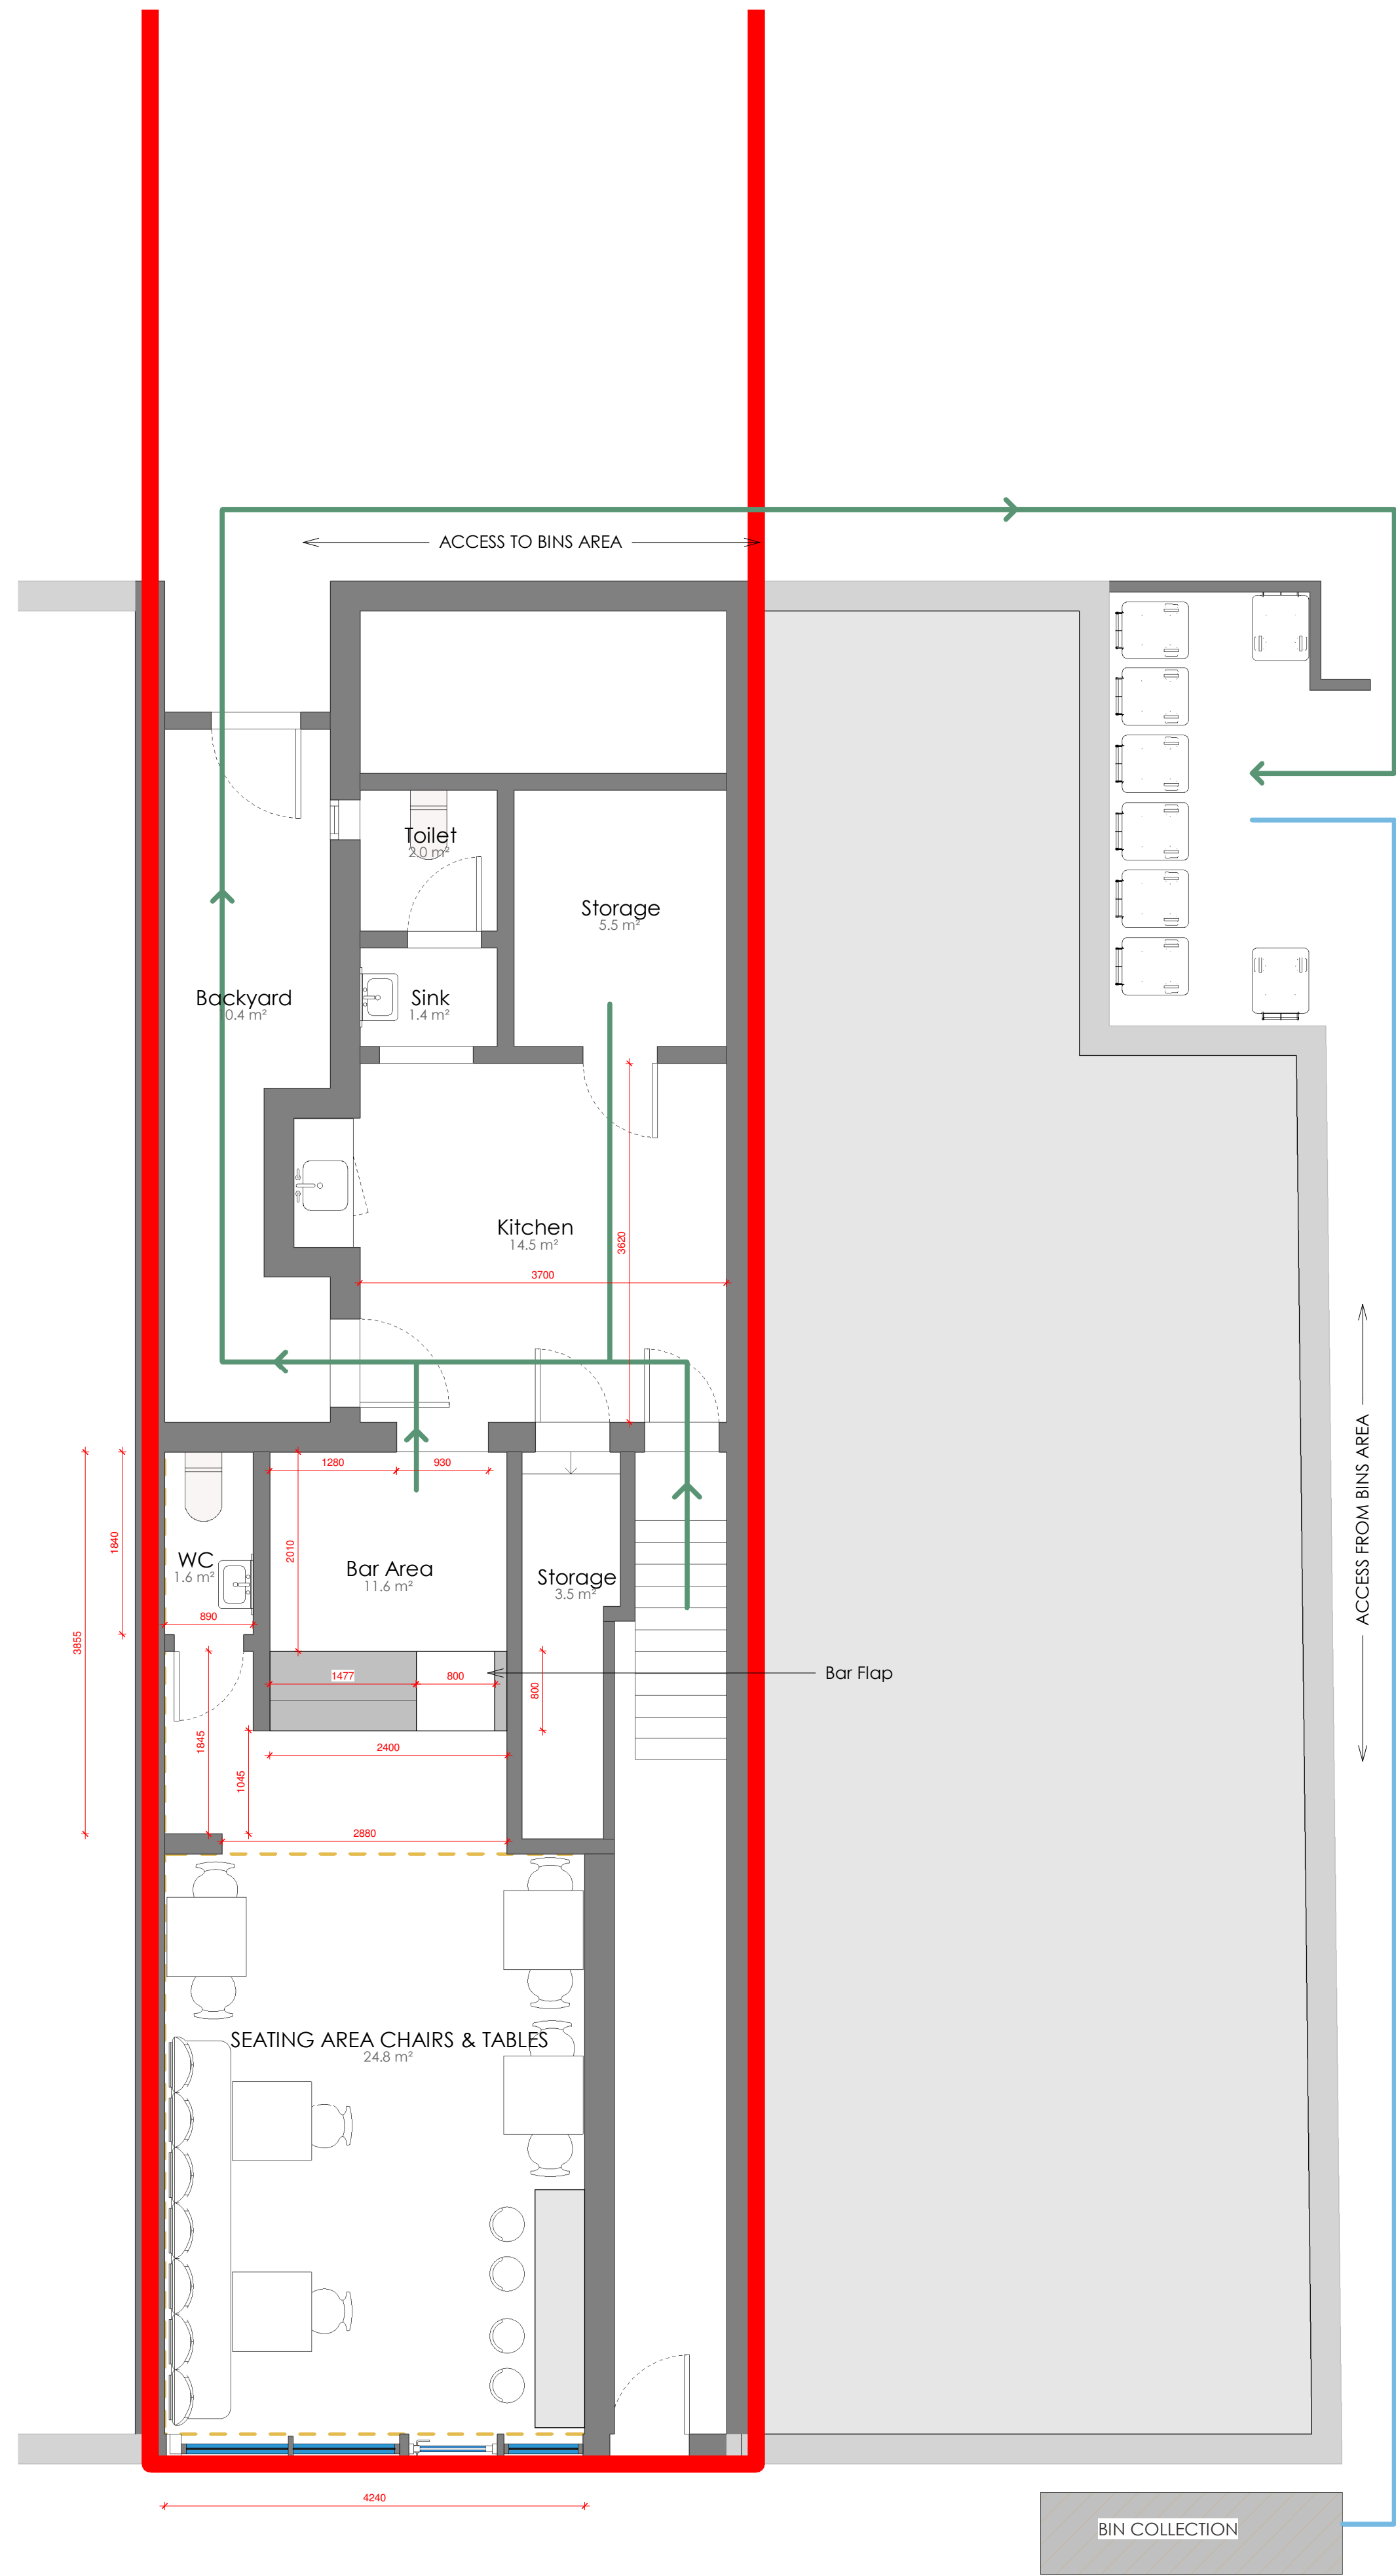


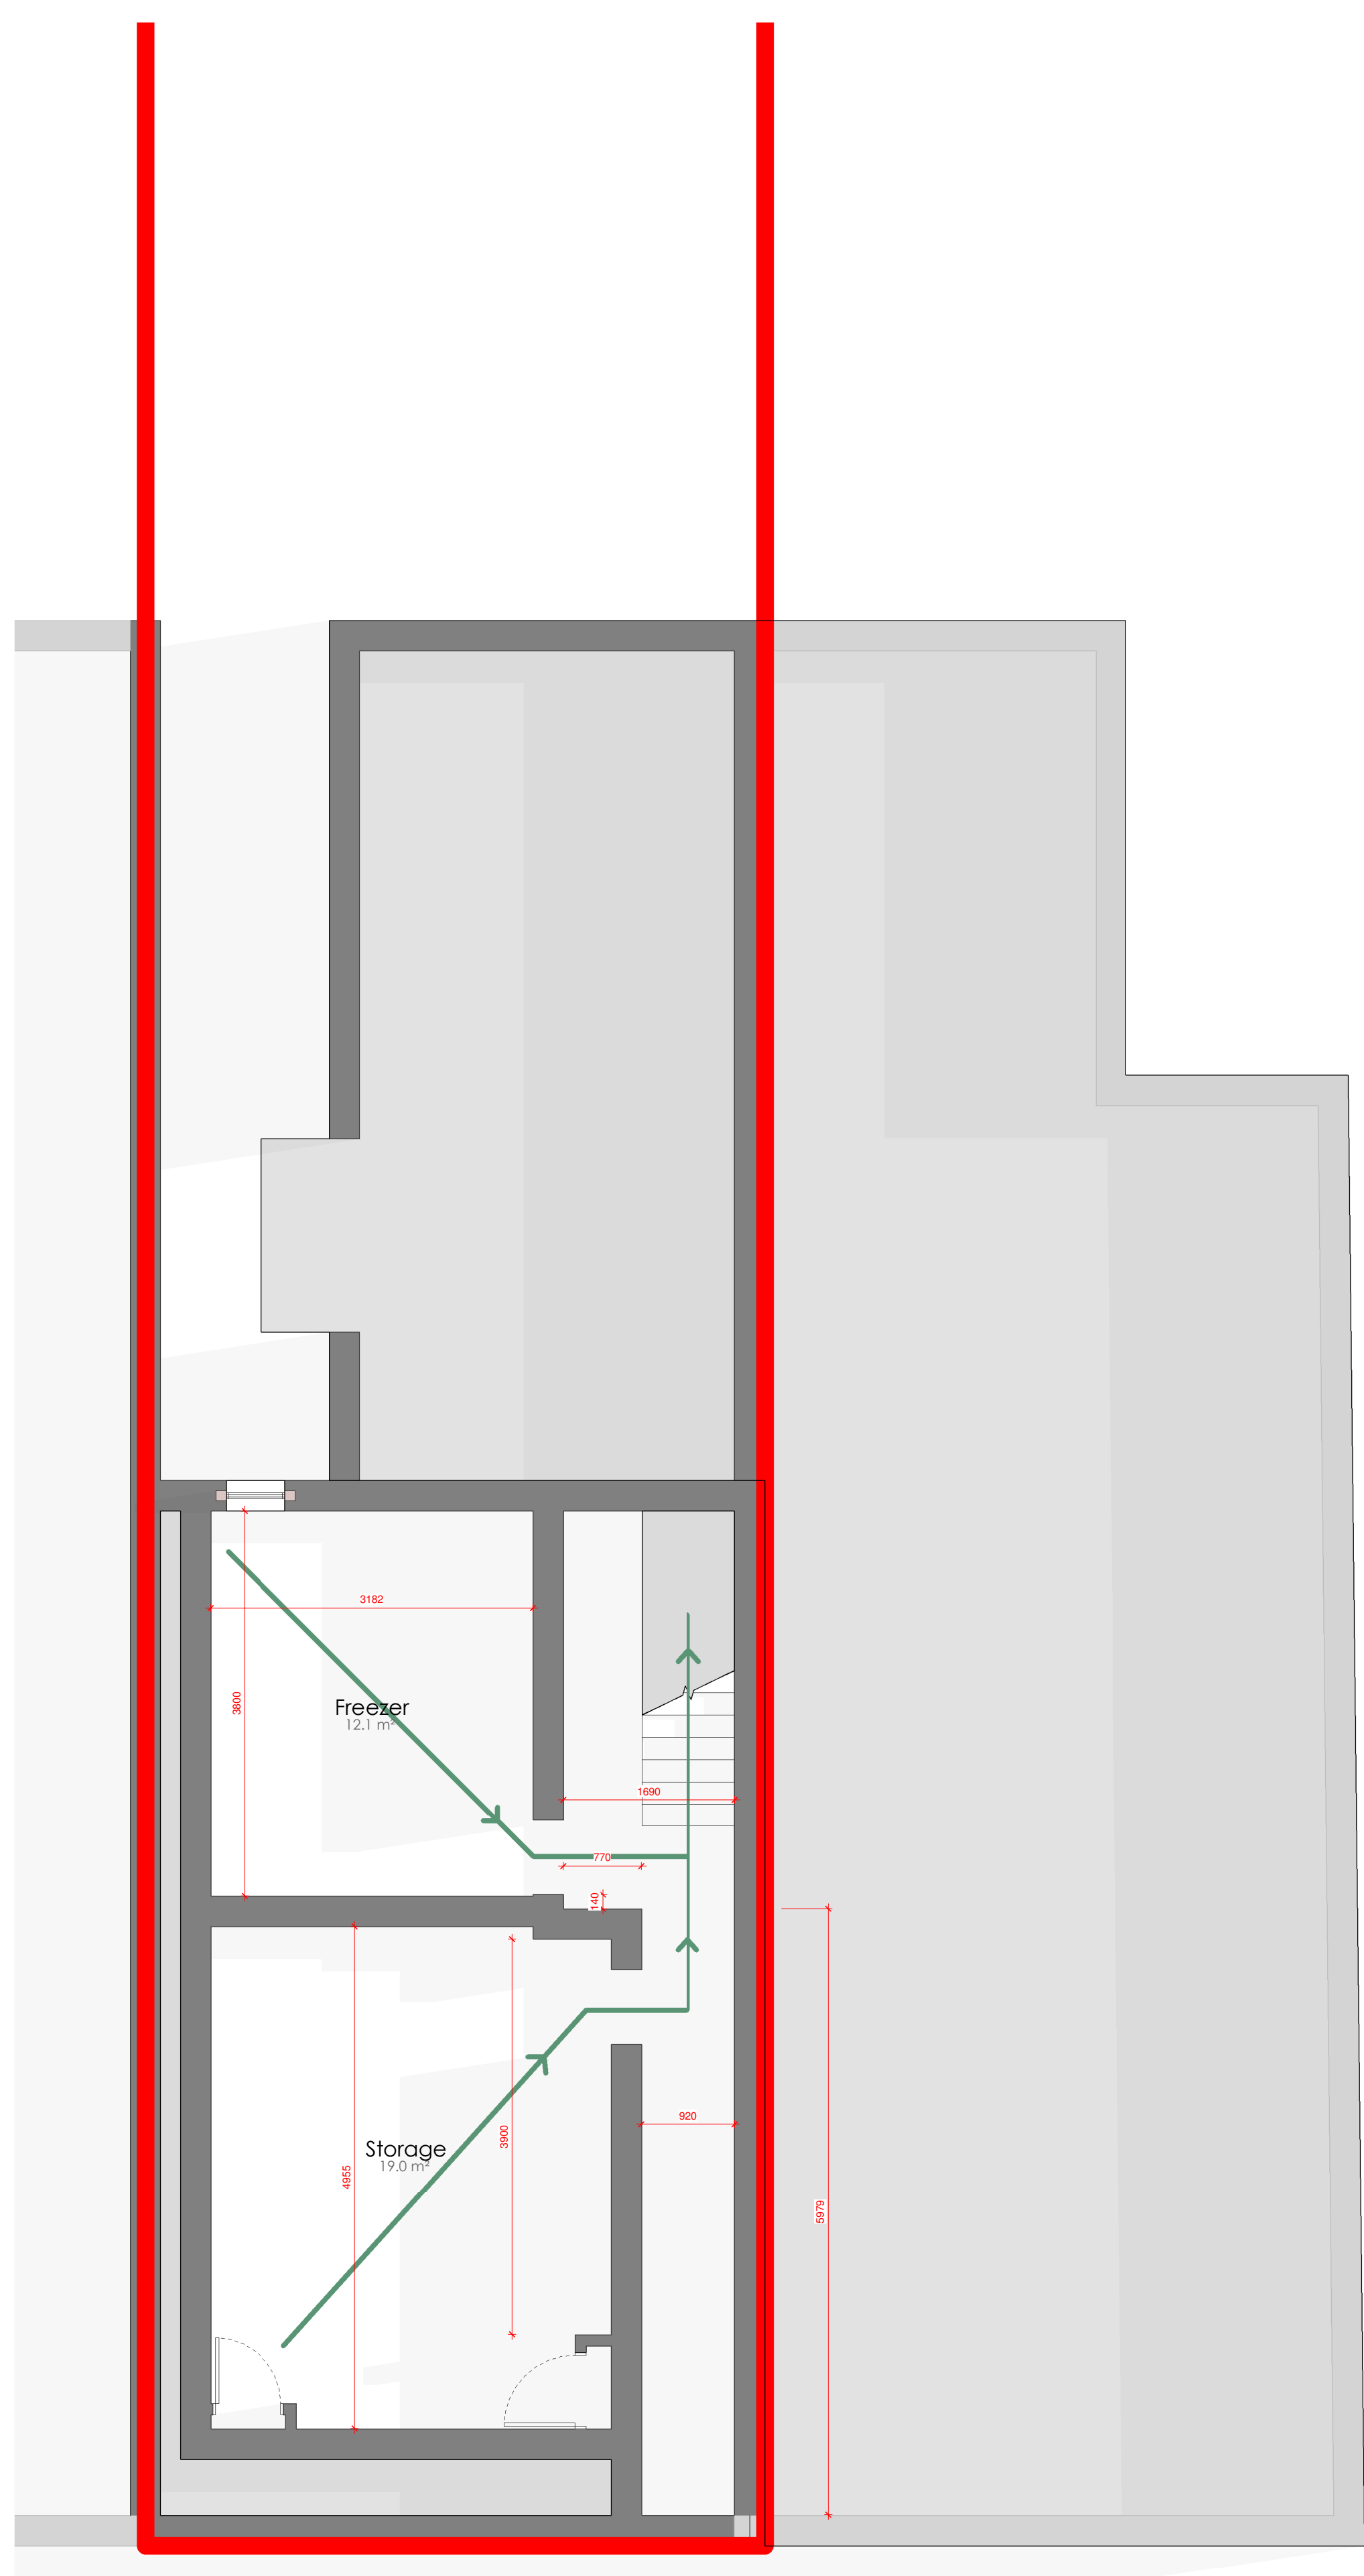


1 Basement Waste Management Plan
1 : 50

SCALE 1 : 50
0 1m 2m 3m

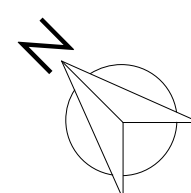

2 GF Waste Management Plan
1 : 50

SCALE 1 : 50
0 1m 2m 3m

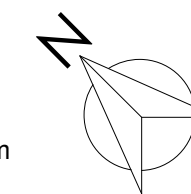

A Planning/ 1st Issue 29/05/26
Rev Description By Date

MUSE
Architects

422 Bury New Road M25
1BD

PROJECT:
Waste Management Plans

DRAWING TITLE:

DRAWING STATUS: Planning

DRAWN: CKJ CHECKED: MM

APPROVED: MM DATE: 29/05/26

1:50 SCALE 111_A1.09 DRAWING NUMBER A REV: (A1)