

Revisions :

Scope of Works :

- Existing furniture and services to be disconnected, dismantled and disposed of in an environmental manner.
- Wall Finish Option 2 :
- Walls and wood work to receive new decoration.
- Walls :
 - Zno. Coats Soft Sheen.
 - Woodwork :
 - Undercoat.
 - Gloss.

Furniture Colour Schedule :

Science Units :

Carcase : TBC
Doors, Panels : TBC
Worktops : TBC

Flooring : TBC

CLIENT
Chloe Waring.



TITLE
Dog Secure.
Unit 1b, Jubilee Works,
Vale Street,
Raddiffe,
BL2 6QF.

JOB NO.	24.009
SCALE	1 : 50
DRAWN BY	T.G.
DATE	16th August 2024
DRAWING NO.	24.009.01 (7-)
REVISION	*

Windows, DLE, DDLect

Innovation House
27 - 29 Asricombe Drive
Bolton,
BL2 6TD.
Tel. Bolton 01204 292904
Web : www.care-df.com
Email: sales@care-df.com

Drawing Copyright of Caret (Design & Furniture) Ltd.
Unauthorized use or reproduction prohibited, and
subject to prosecution.

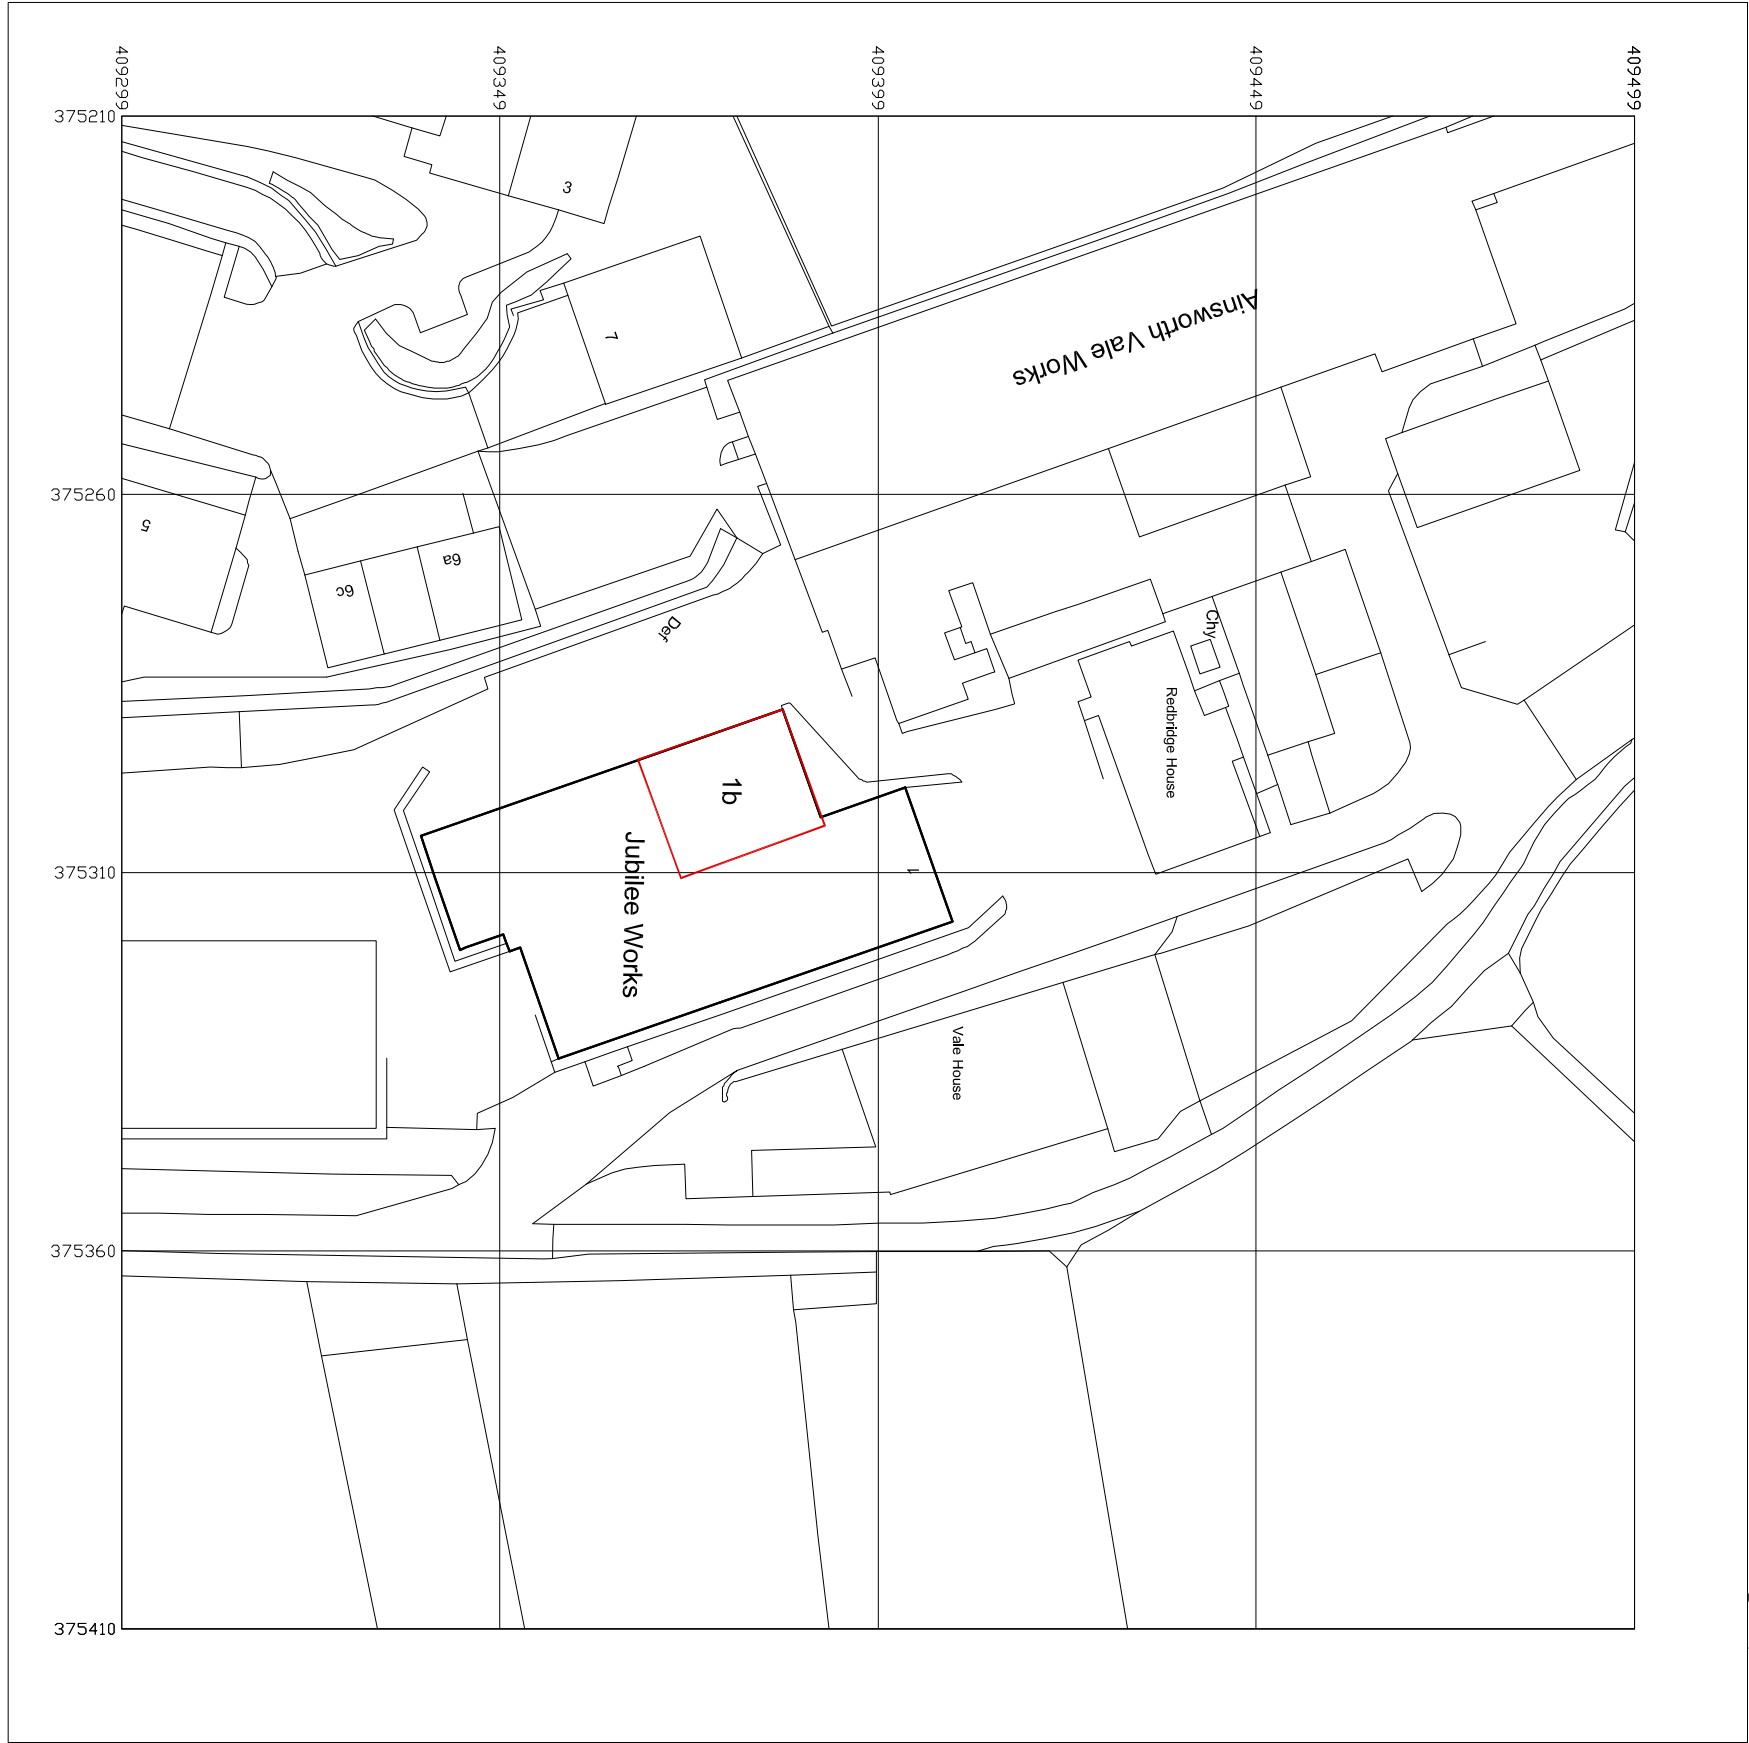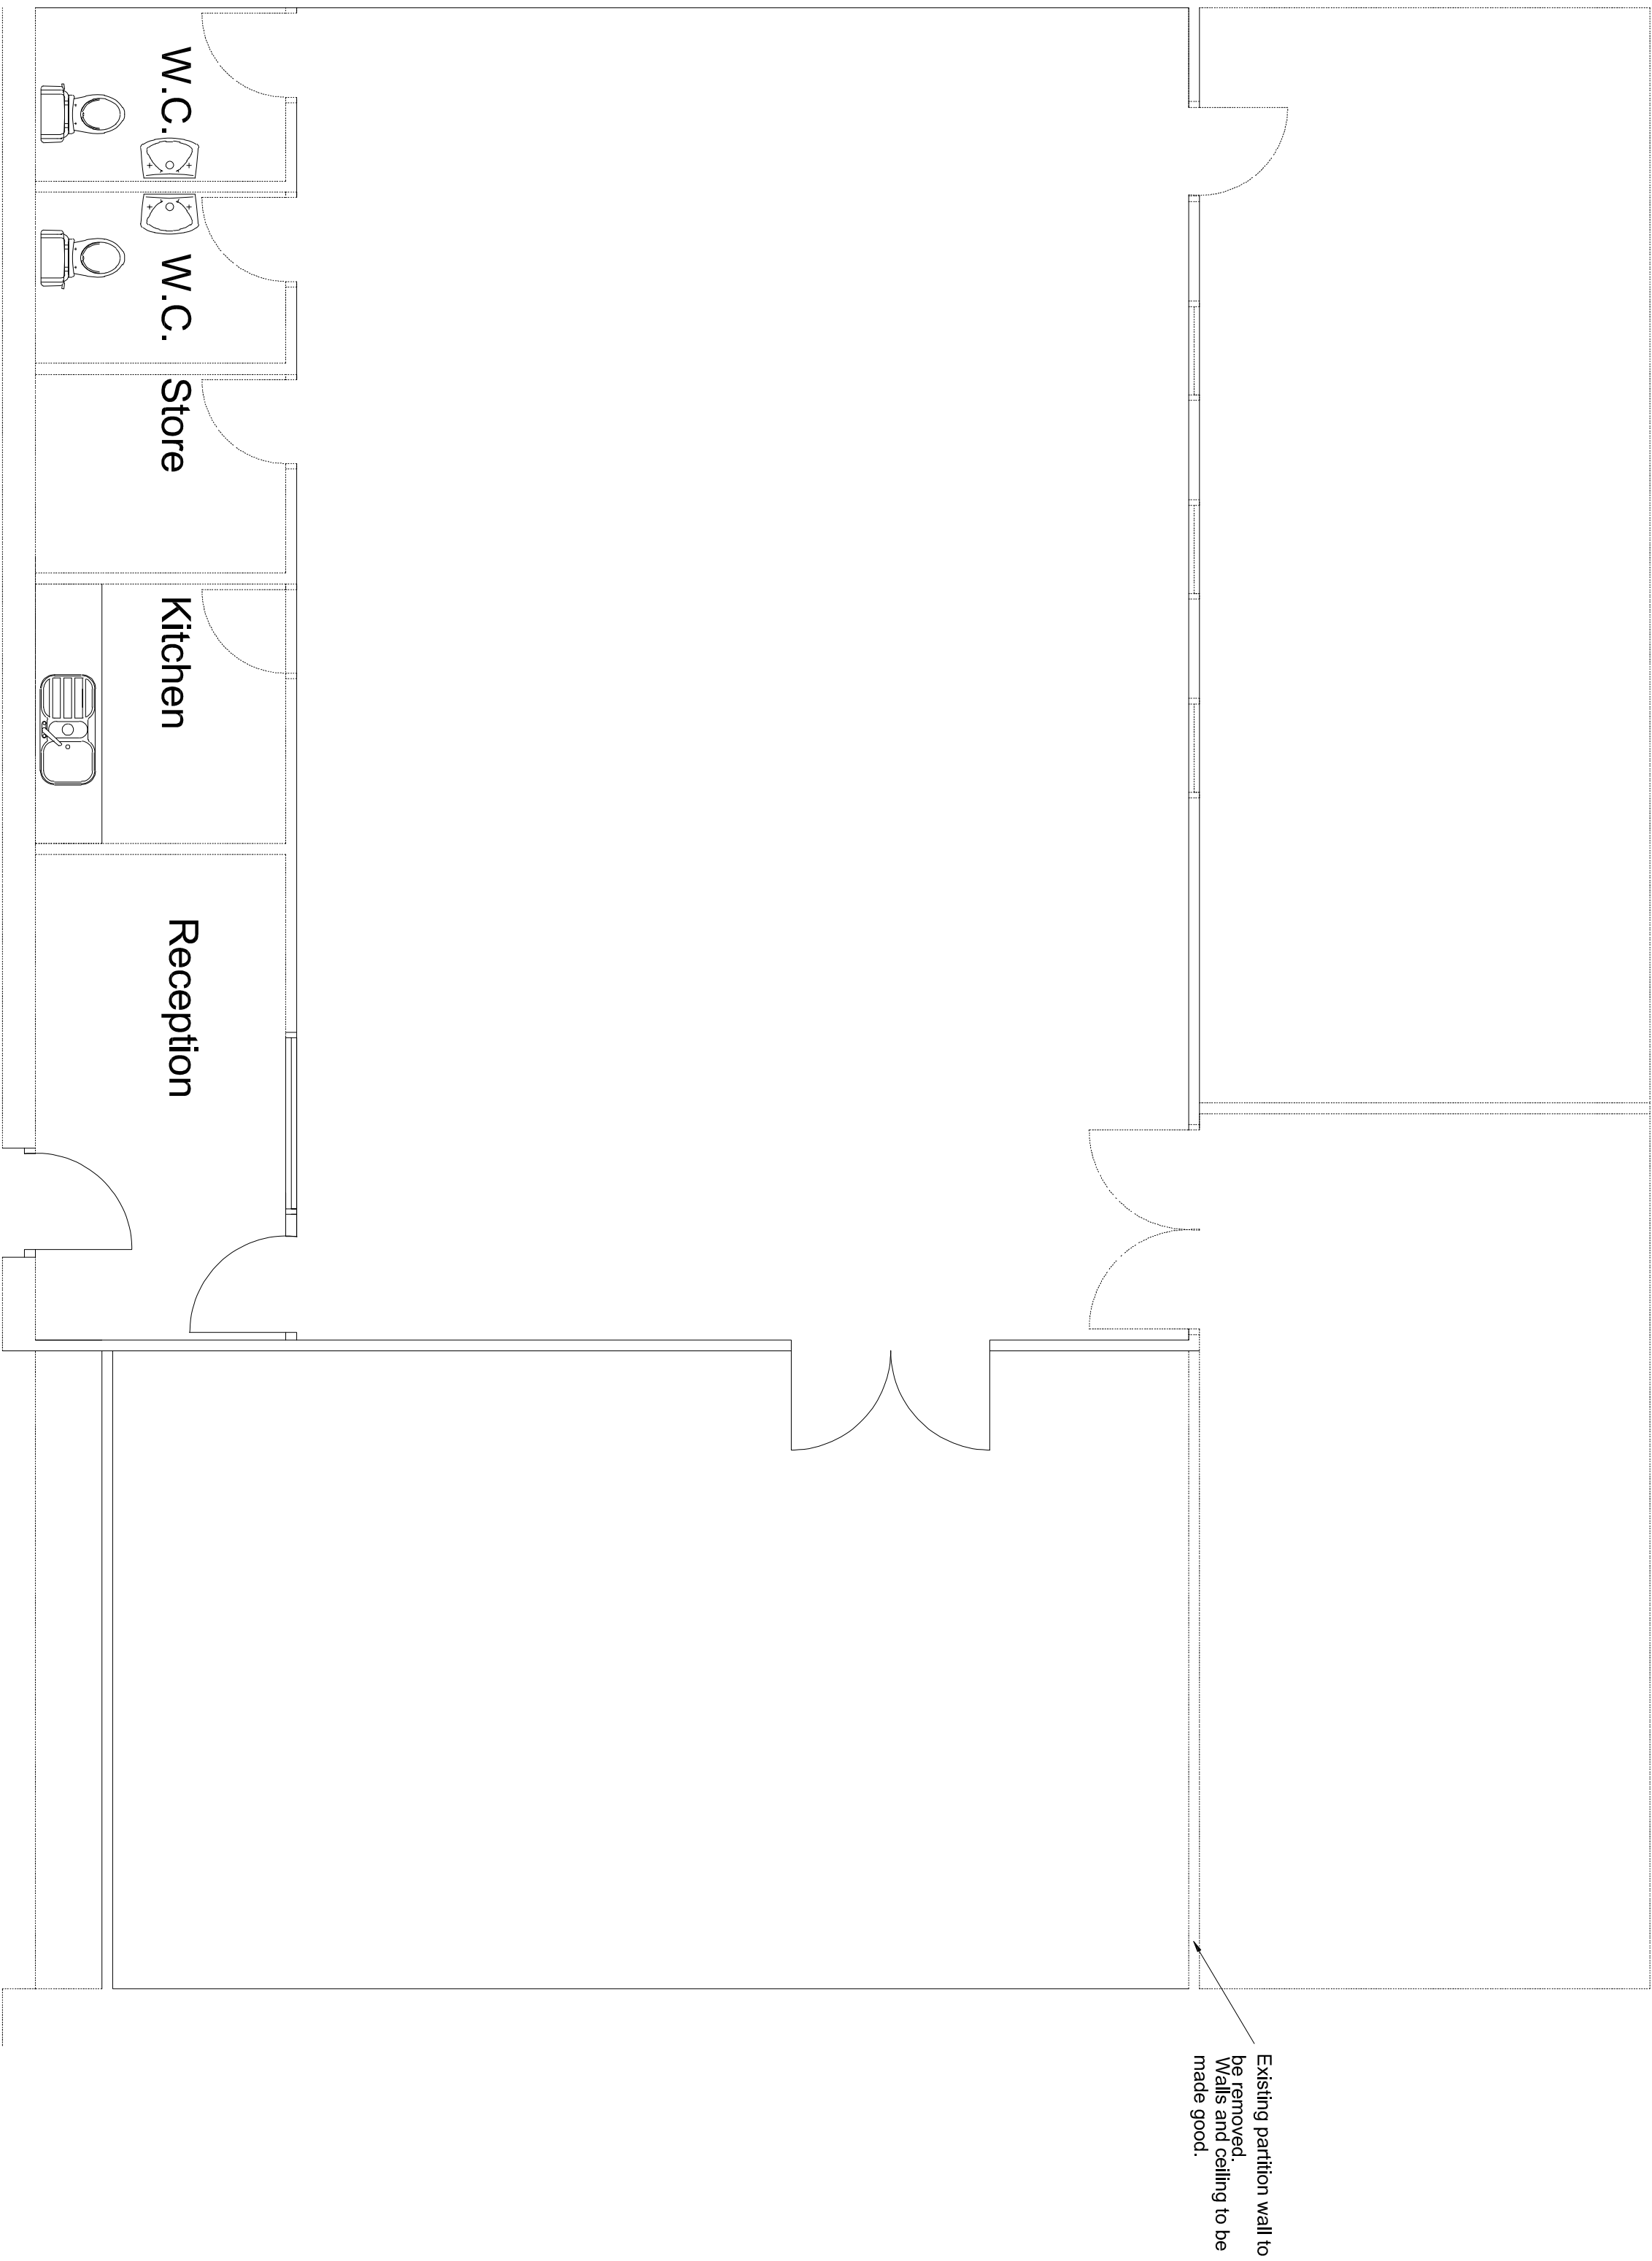


