


REV	AMENDMENT	DATE	CHKD
A	Existing wall to bridge shown	May 23	IS
B	Pedestrian access added, parking amended and lift overrun relocated	May 23	IS

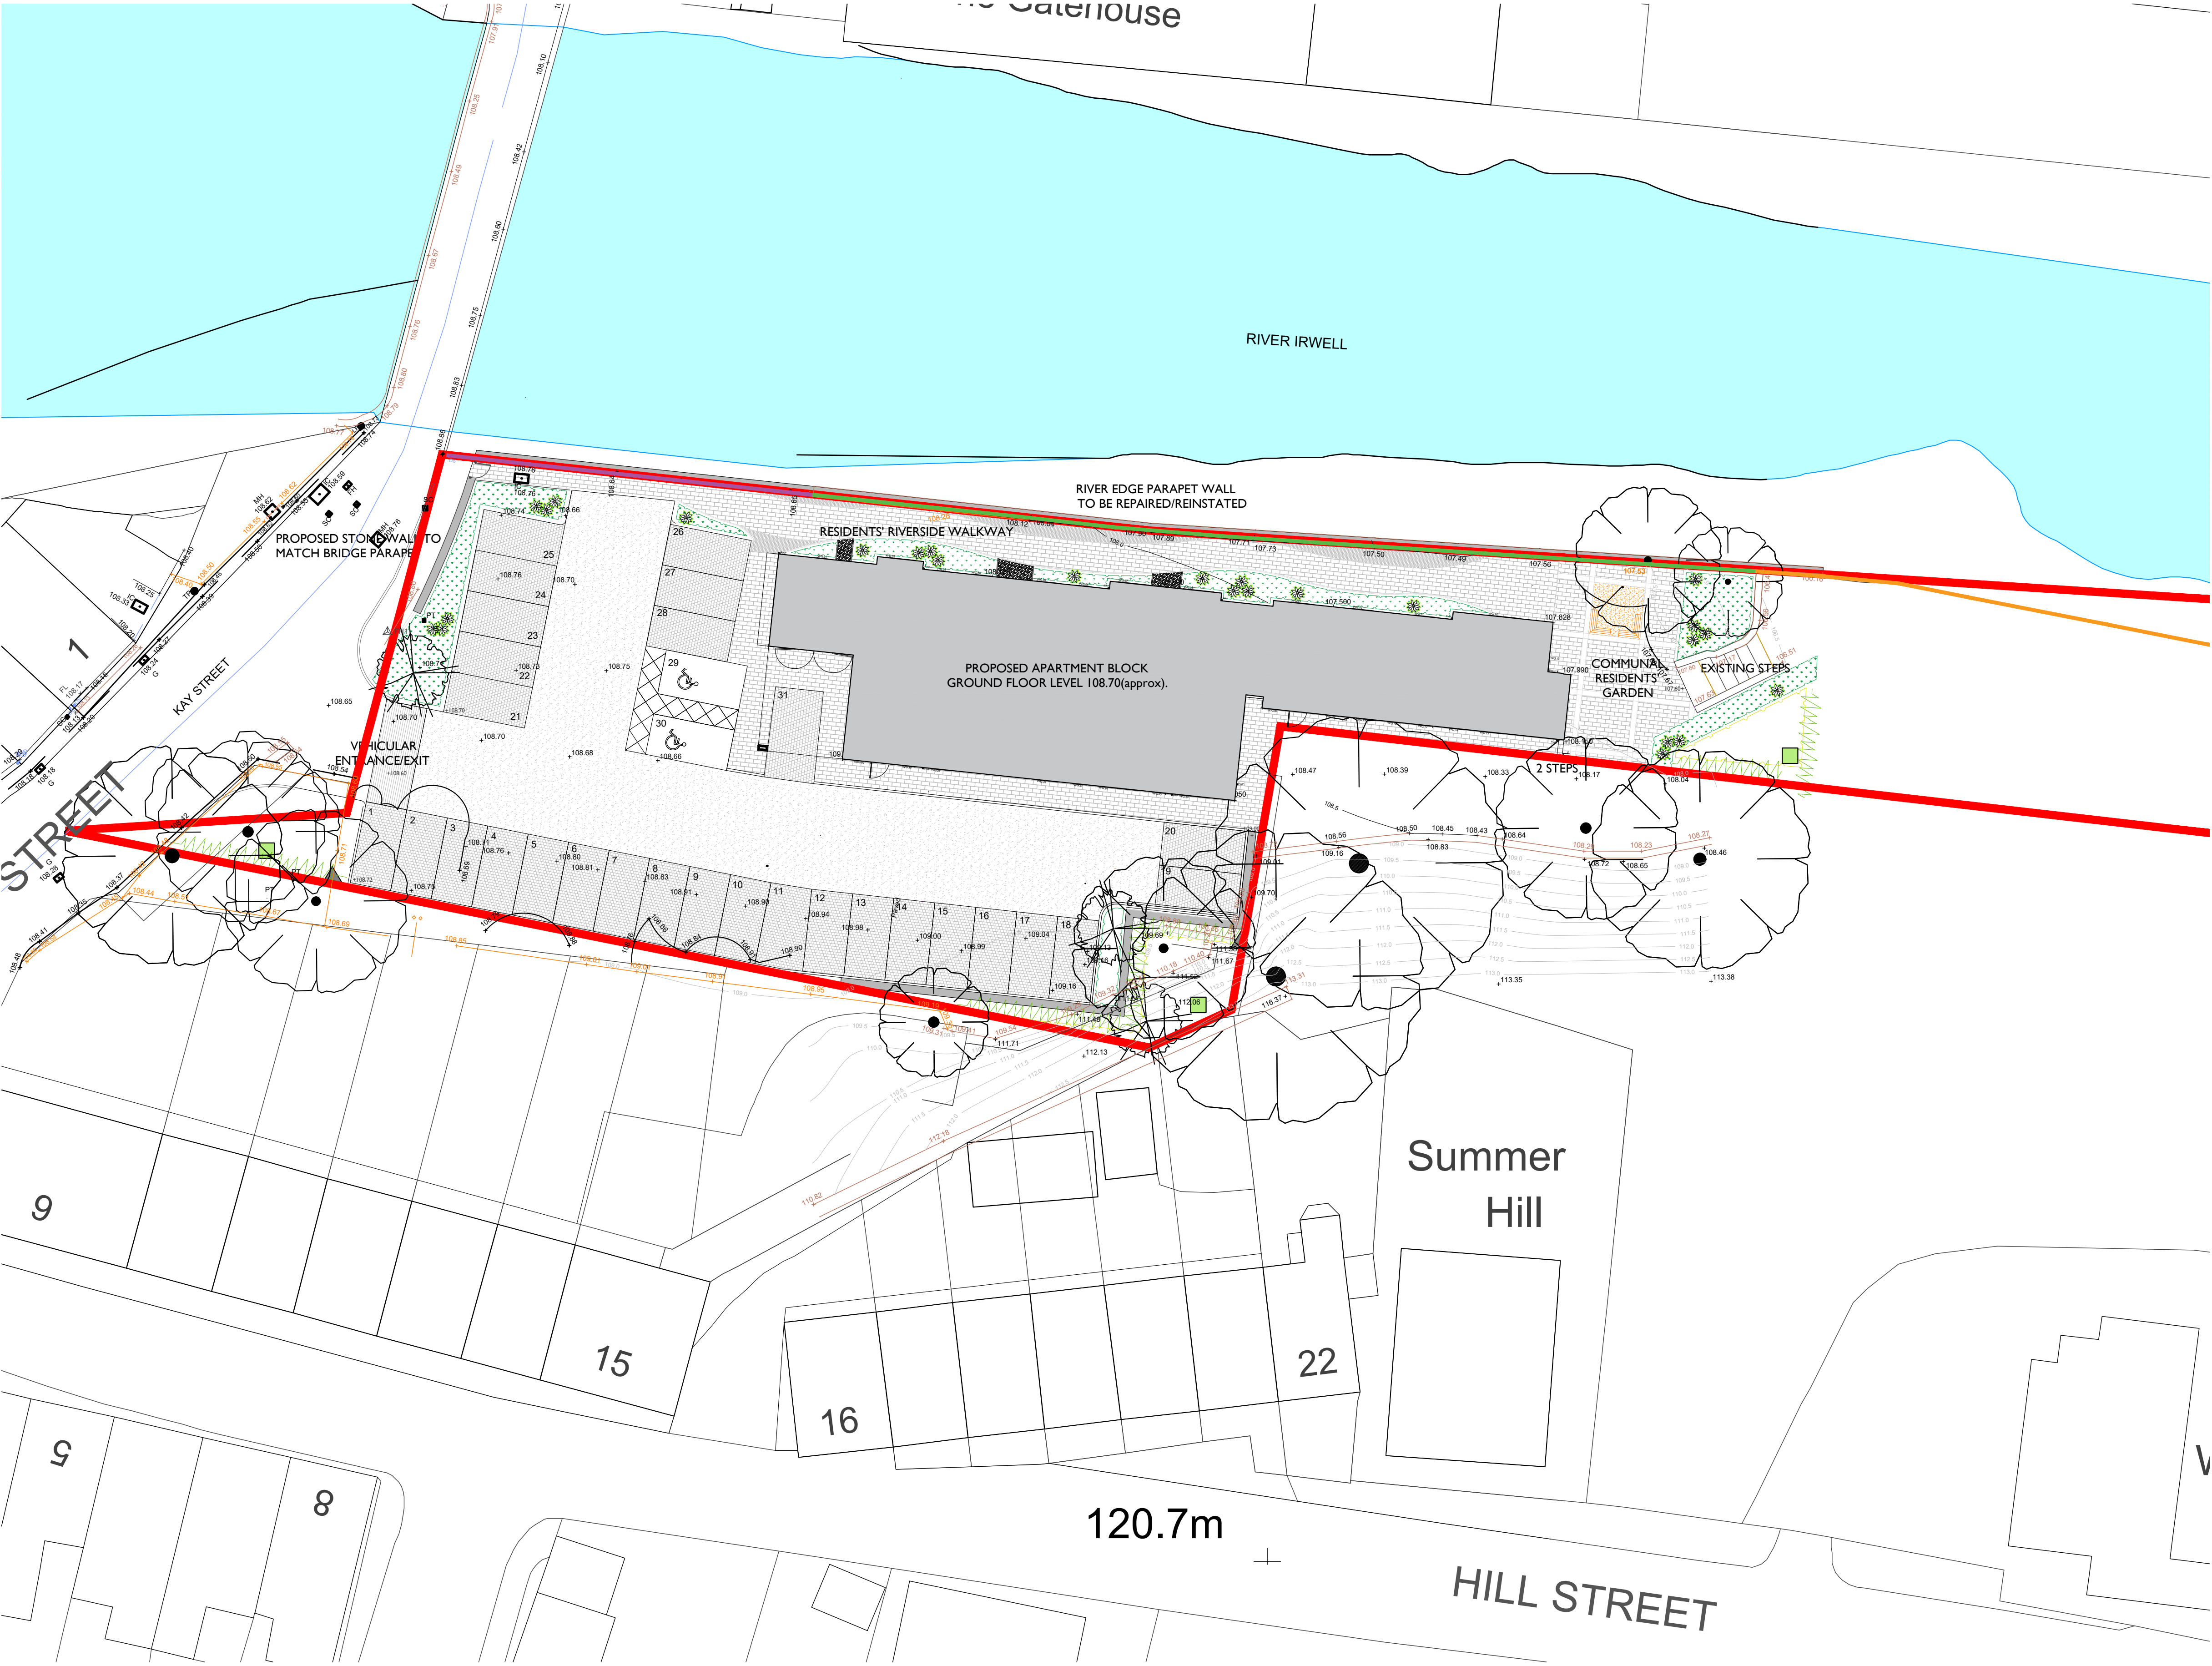

KEY

- VEHICULAR SURFACE (ASPHALT)
- TEGULA SETT PAVING TO PARKING BAYS
- YORKSTONE PAVING SLABS TO PEDESTRIAN AREAS
- GRANITE SETT PAVING TO EDGES OF PAVED AREAS
- RESIN BOUND GRAVEL SURFACE
- GRANITE SETT THRESHOLD TO CAR PARK ENTRANCE
- LIGHT GREY CHIPPED LIMESTONE
- GRANITE AGGREGATE CONSERVATION KERB
- DROP KERB
- CONCRETE EDGING
- GRANITE FEATURE EDGING/TRIM TO PAVED AREAS
- TIMBER SEATING
- EXISTING TREES TO BE RETAINED
- NATIVE SPECIES SPECIMEN TREES
- ORNAMENTAL SHRUB PLANTING
- SPECIMEN/FEATURE PLANTS
- NATIVE SPECIES PLANTING
- NATIVE SPECIES HEDGEROW
- BAT BOX - BAT ROOSTING FACILITY
- LOG PILE - HABITAT FOR HEDGEHOGS, AMPHIBIANS, REPTILES, INVERTEBRATES
- +108.55 PROPOSED FINISHED LEVEL
- NEW METAL RAILING TO MATCH EXISTING ADJACENT TO SITE
- EXISTING METAL RAILING TO BE CLEARED OF FOLIAGE, MADE GOOD, AND CLEANED
- EXISTING STONE WALL TO BE CLEARED OF FOLIAGE, MADE GOOD, AND CLEANED

HATTRELL LLP

Suite E KINGS COURT RAILWAY STREET ALTRINCHAM CHESHIRE WA14 2RD
TELEPHONE 0161 820 4207
e-mail: design@hattrellsone.co.uk / www.hattrellsone.co.uk

CLIENT

Opulwood Developments Ltd

PROJECT

Waterside,
Summerseat


DRAWING TITLE

Proposed External Works Plan

SCALE @A1	DRAWN BY	CHECKED	DATE
1:200	ST	IS	01/23

DRAWING No	REVISION
2492-2-09	B

PLANNING

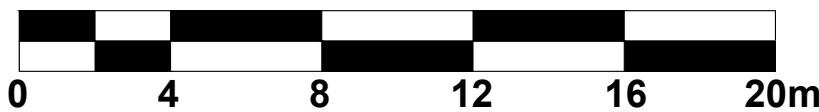

Scale 1:200@ A1