



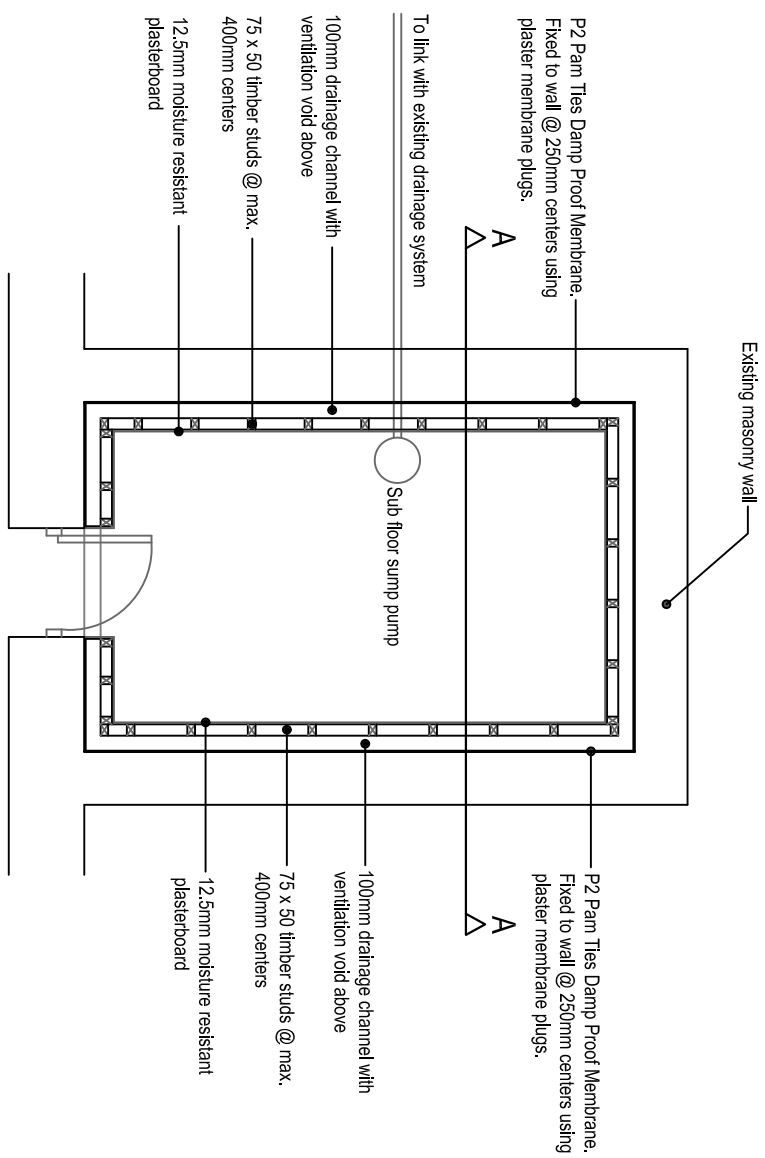


PROPOSED BASEMENT PLAN
1:50

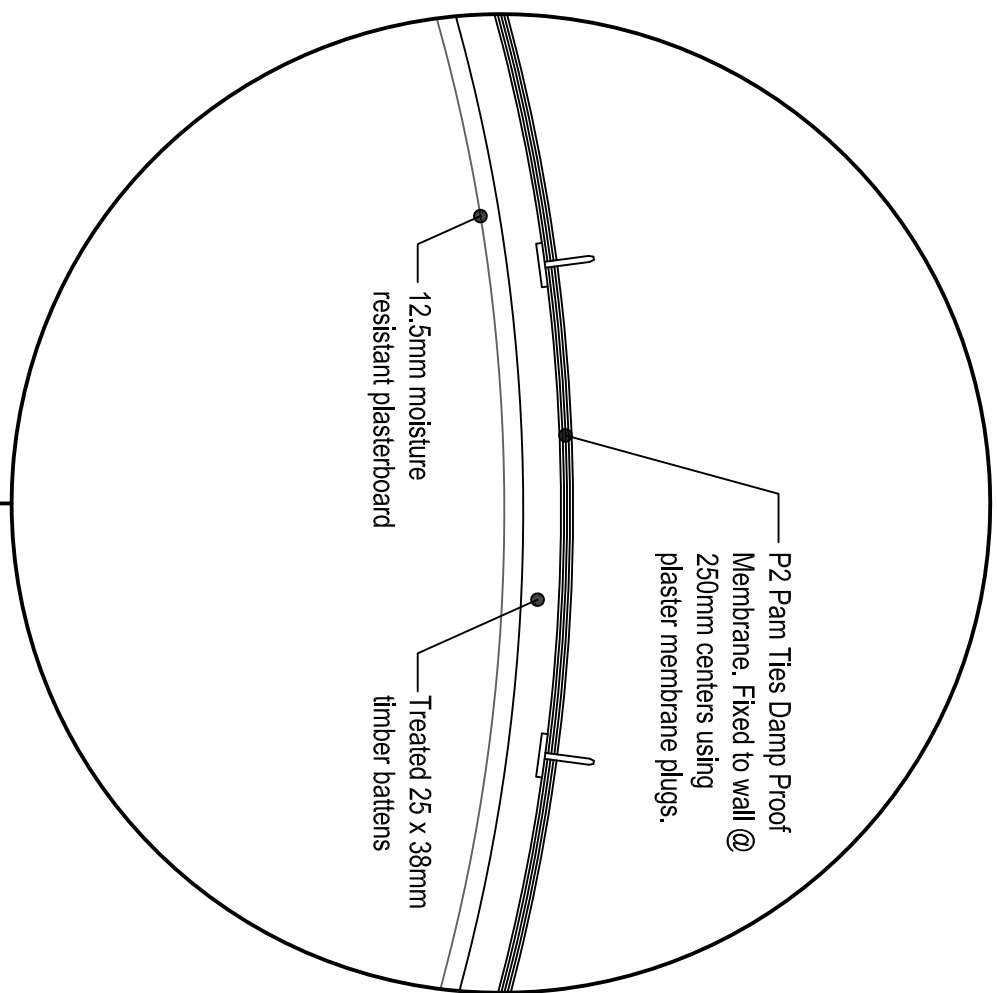


DETAIL 1:5

Existing masonry

Existing masonry

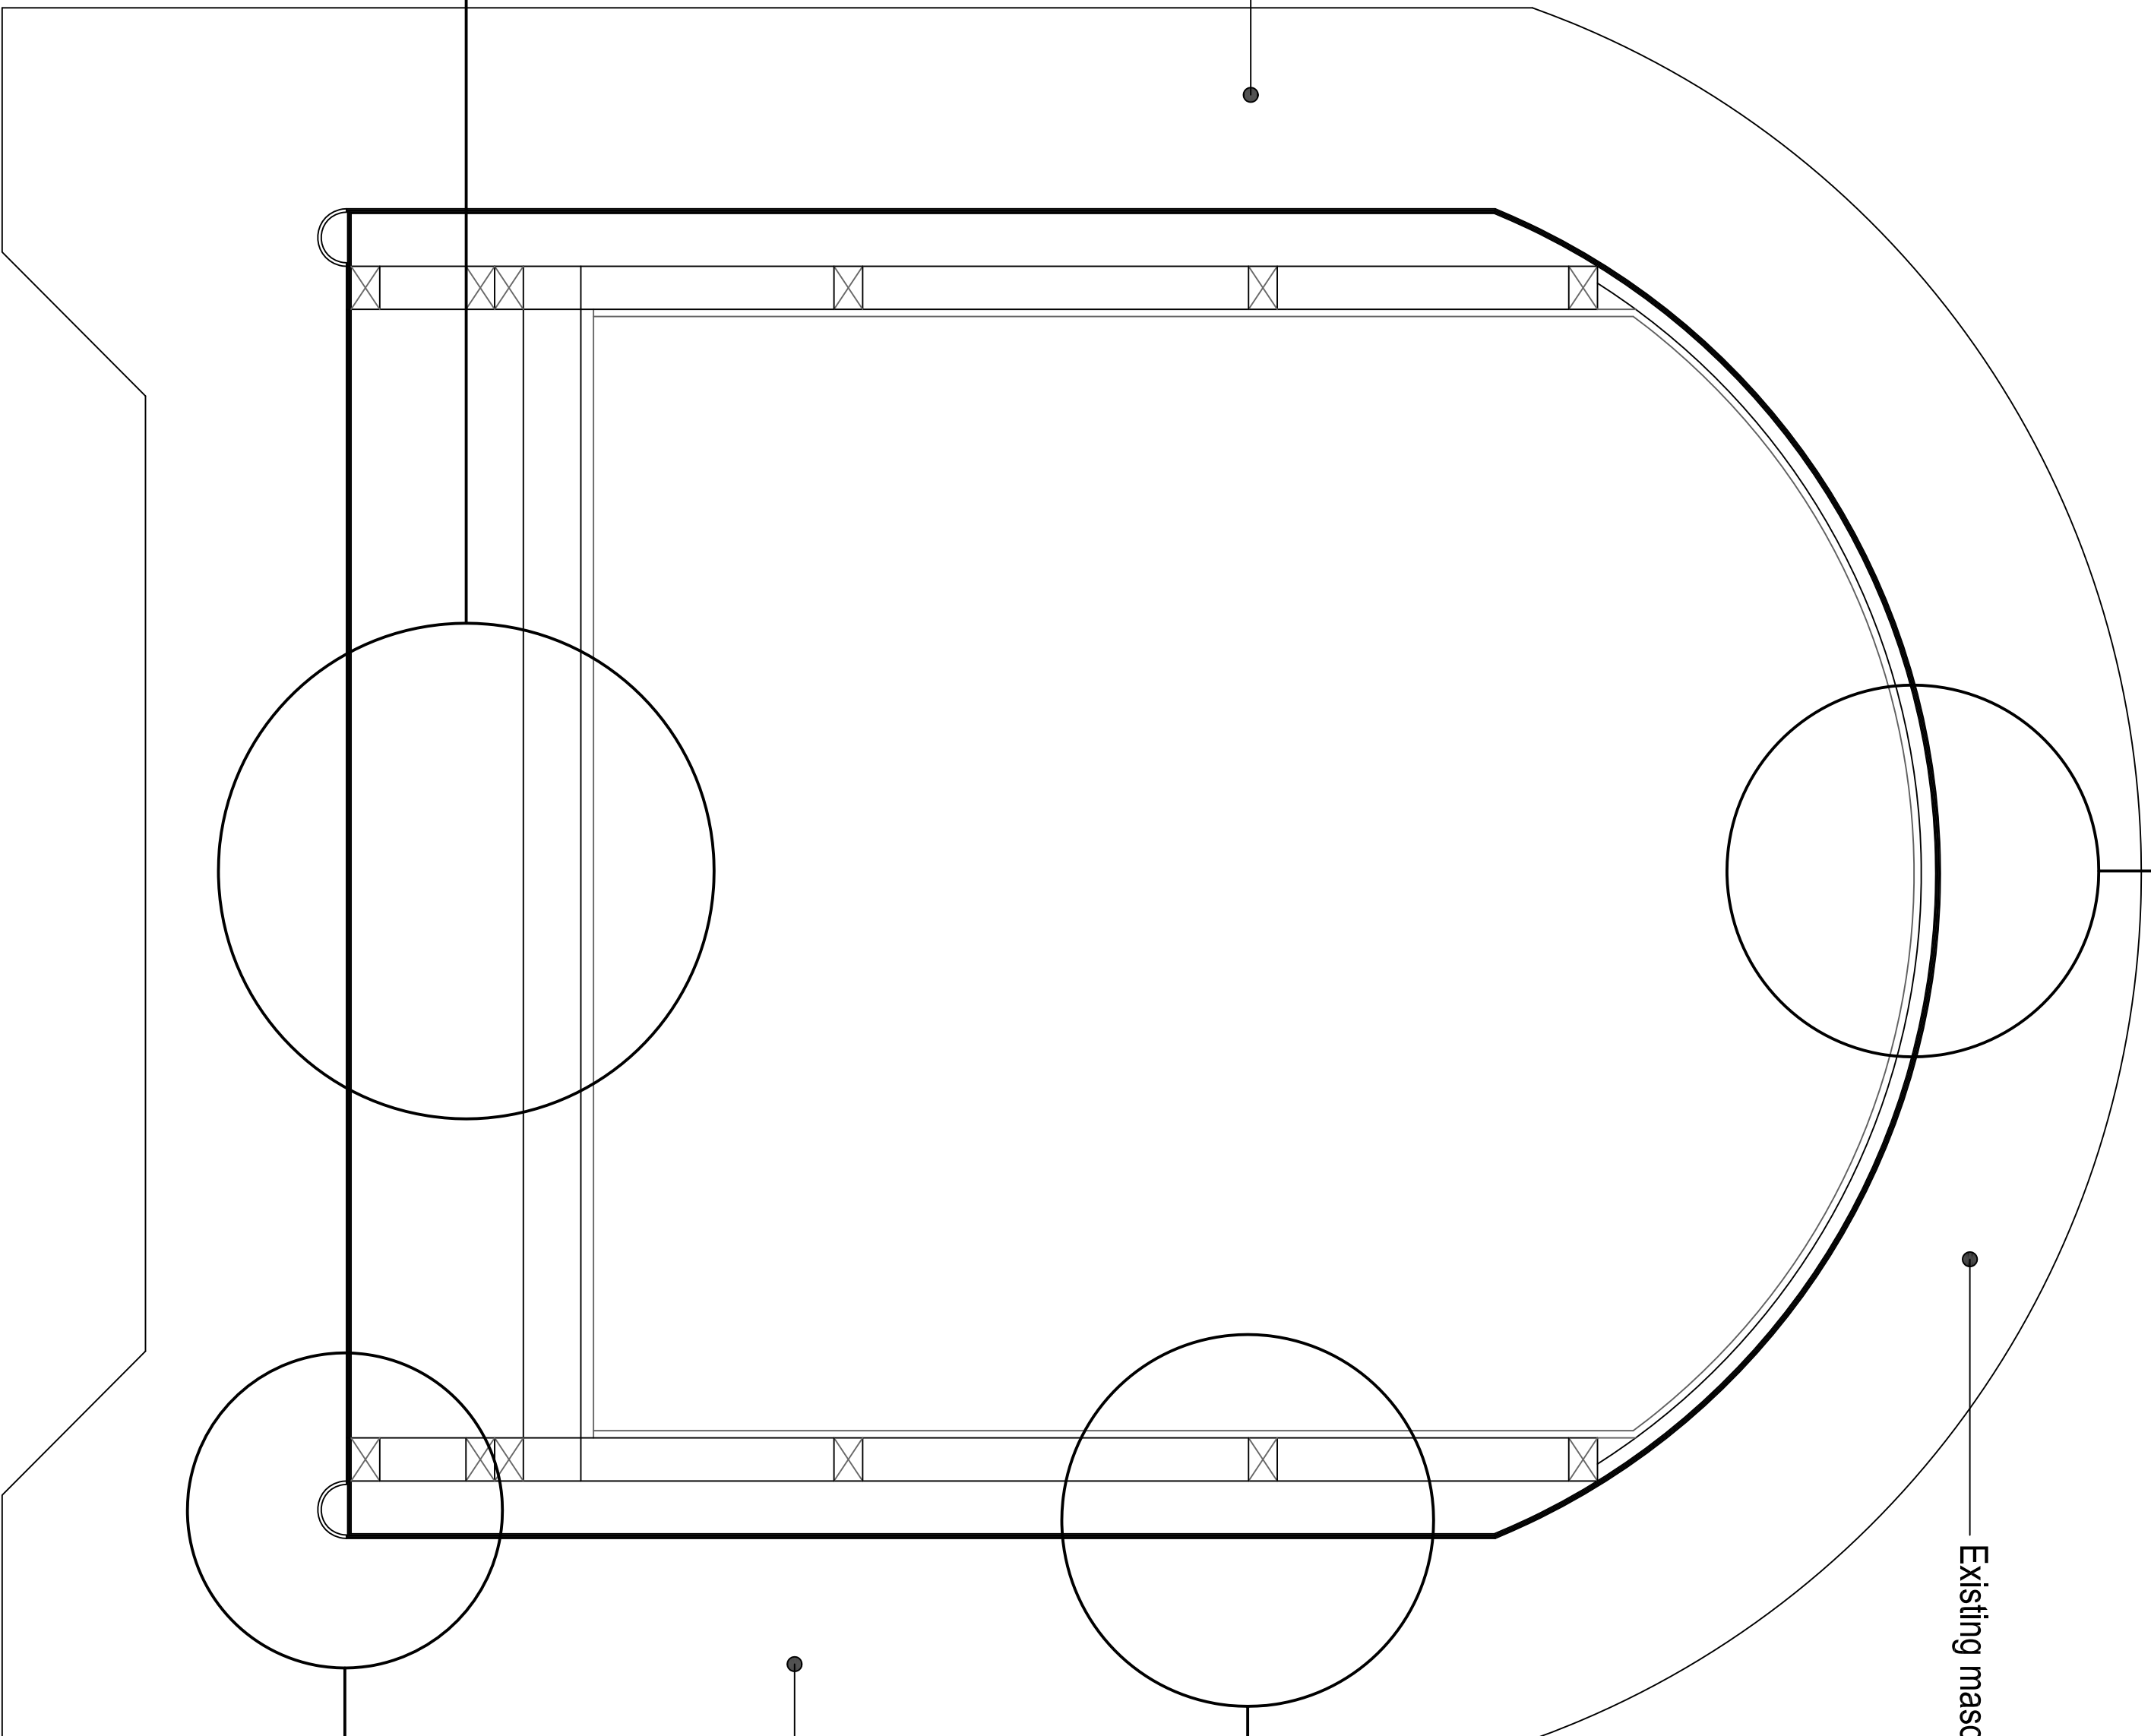


Existing masonry

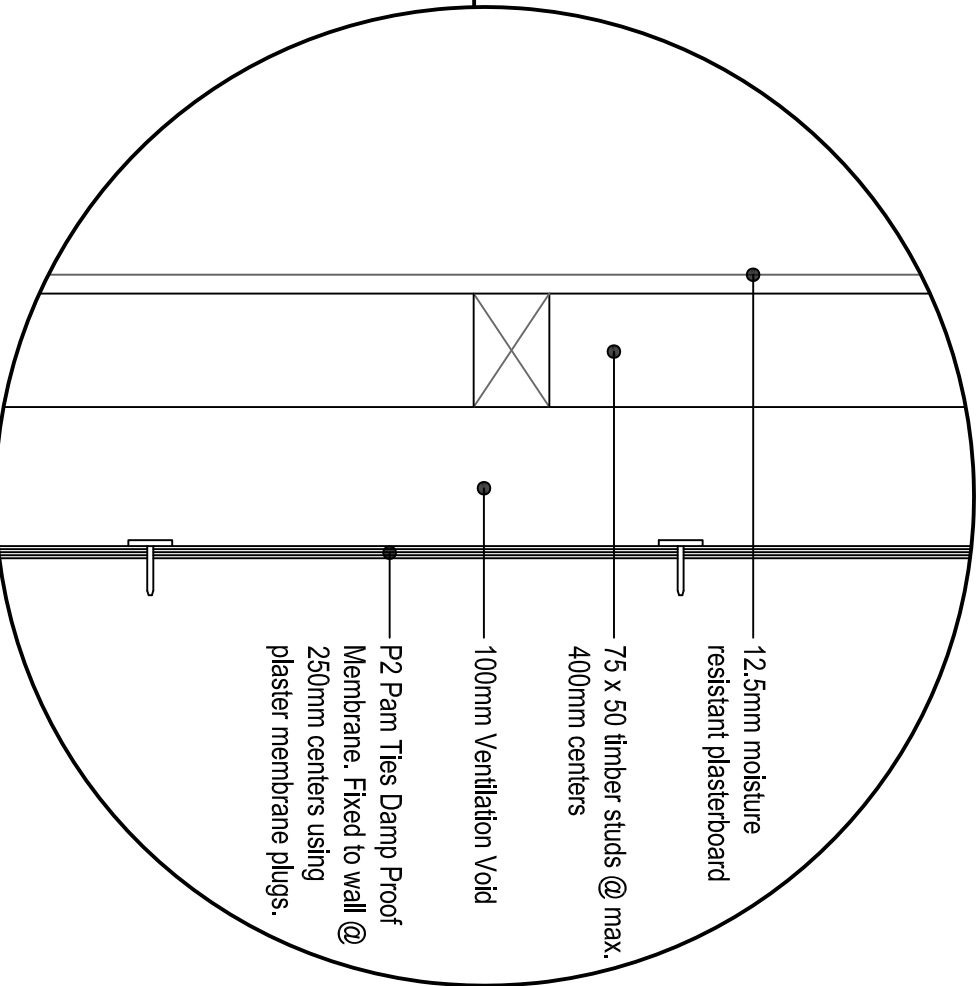

DETAIL 1:5

DETAIL 1:5

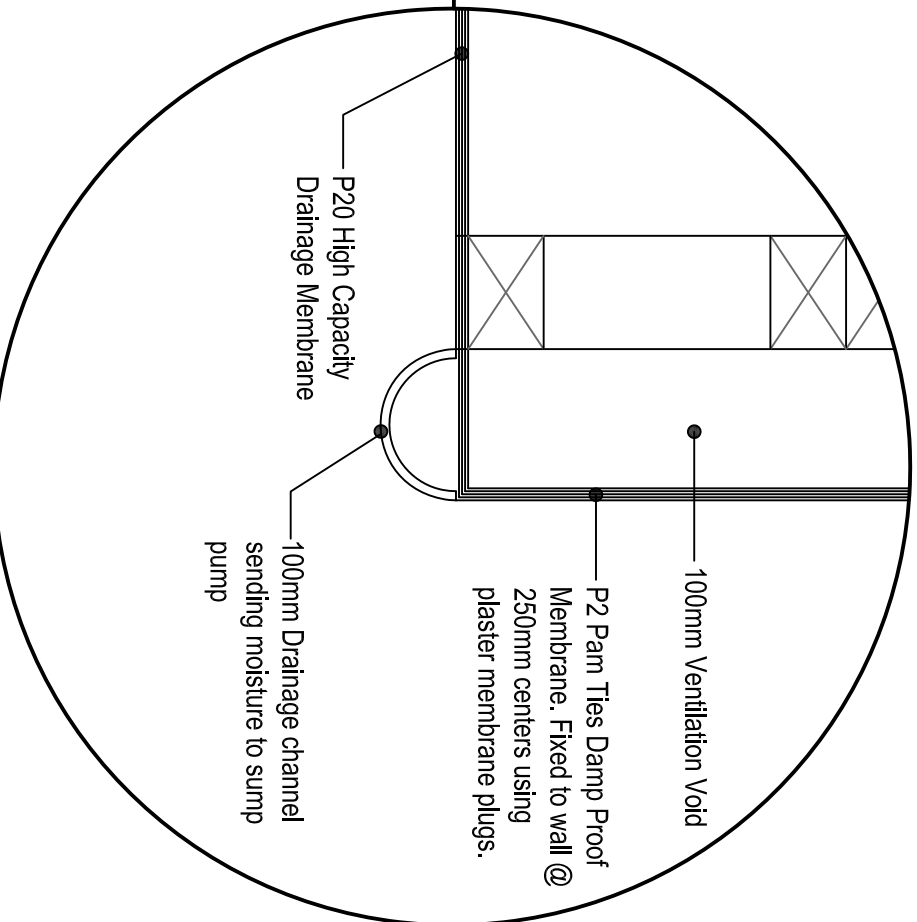

DETAIL 1:5

BASEMENT WATERPROOFING DETAIL
Plant Farm Close, Cross Lane Ramsbottom BL8 4LY
Proposed Plans & Sections
Drawn: CDW Scale: 1:50, 1:10 & 1:5 @ A1 Date: June 2024
2715_FAM_05_Detail