



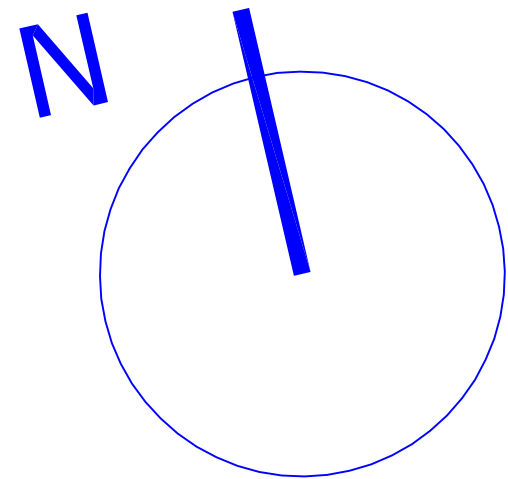

This drawing and design concept is the property of PPY design. It should not be reproduced without written permission

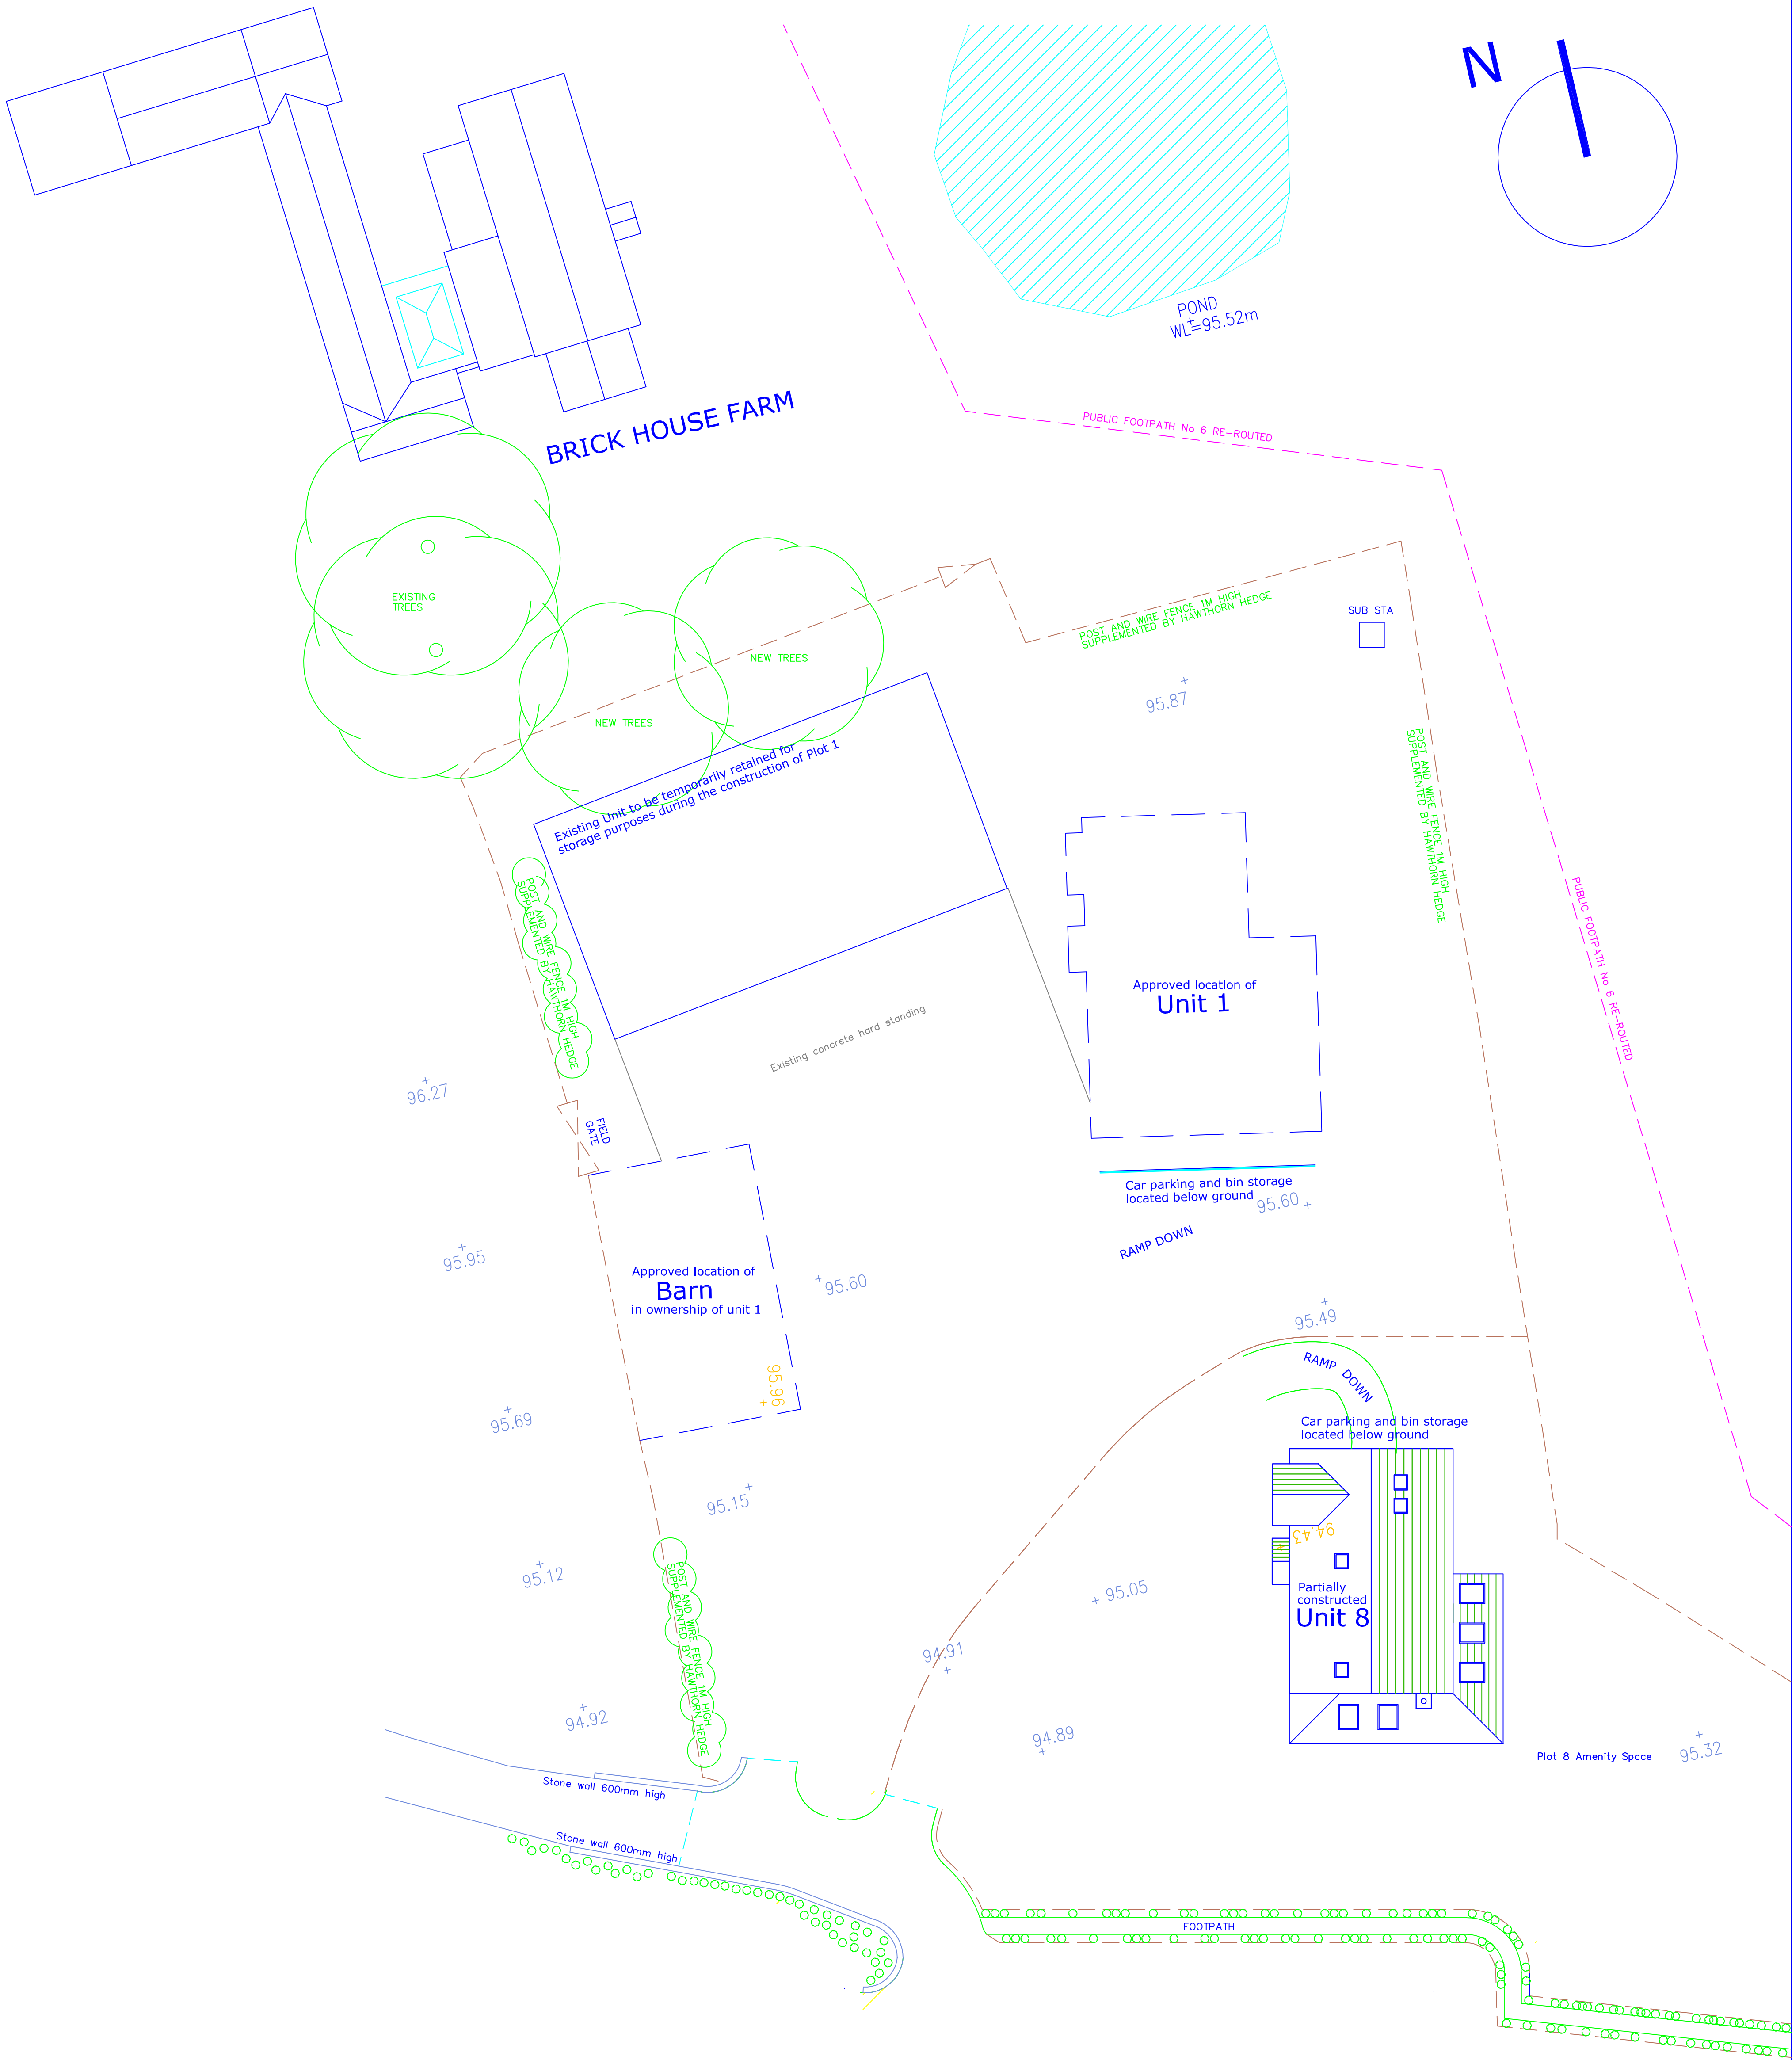

Land to south of Brick House Farm
Griffe Lane
Unsworth
Bury BL9 8QS
scale 1:200 @ A1
April 2024

GK11-04 Existing Site Layout

PPY design Ltd

2 Holmshore Road, Holcombe Village
Ramsbottom, Lancashire BL8 4PA

Gary Dearden (BA(Hons) DipArch RIBA)
gary@ppy-design.co.uk www.ppy-design.co.uk
T 01706 822731 M 07712 669482