


Revisions		
Rev	Date	Comments

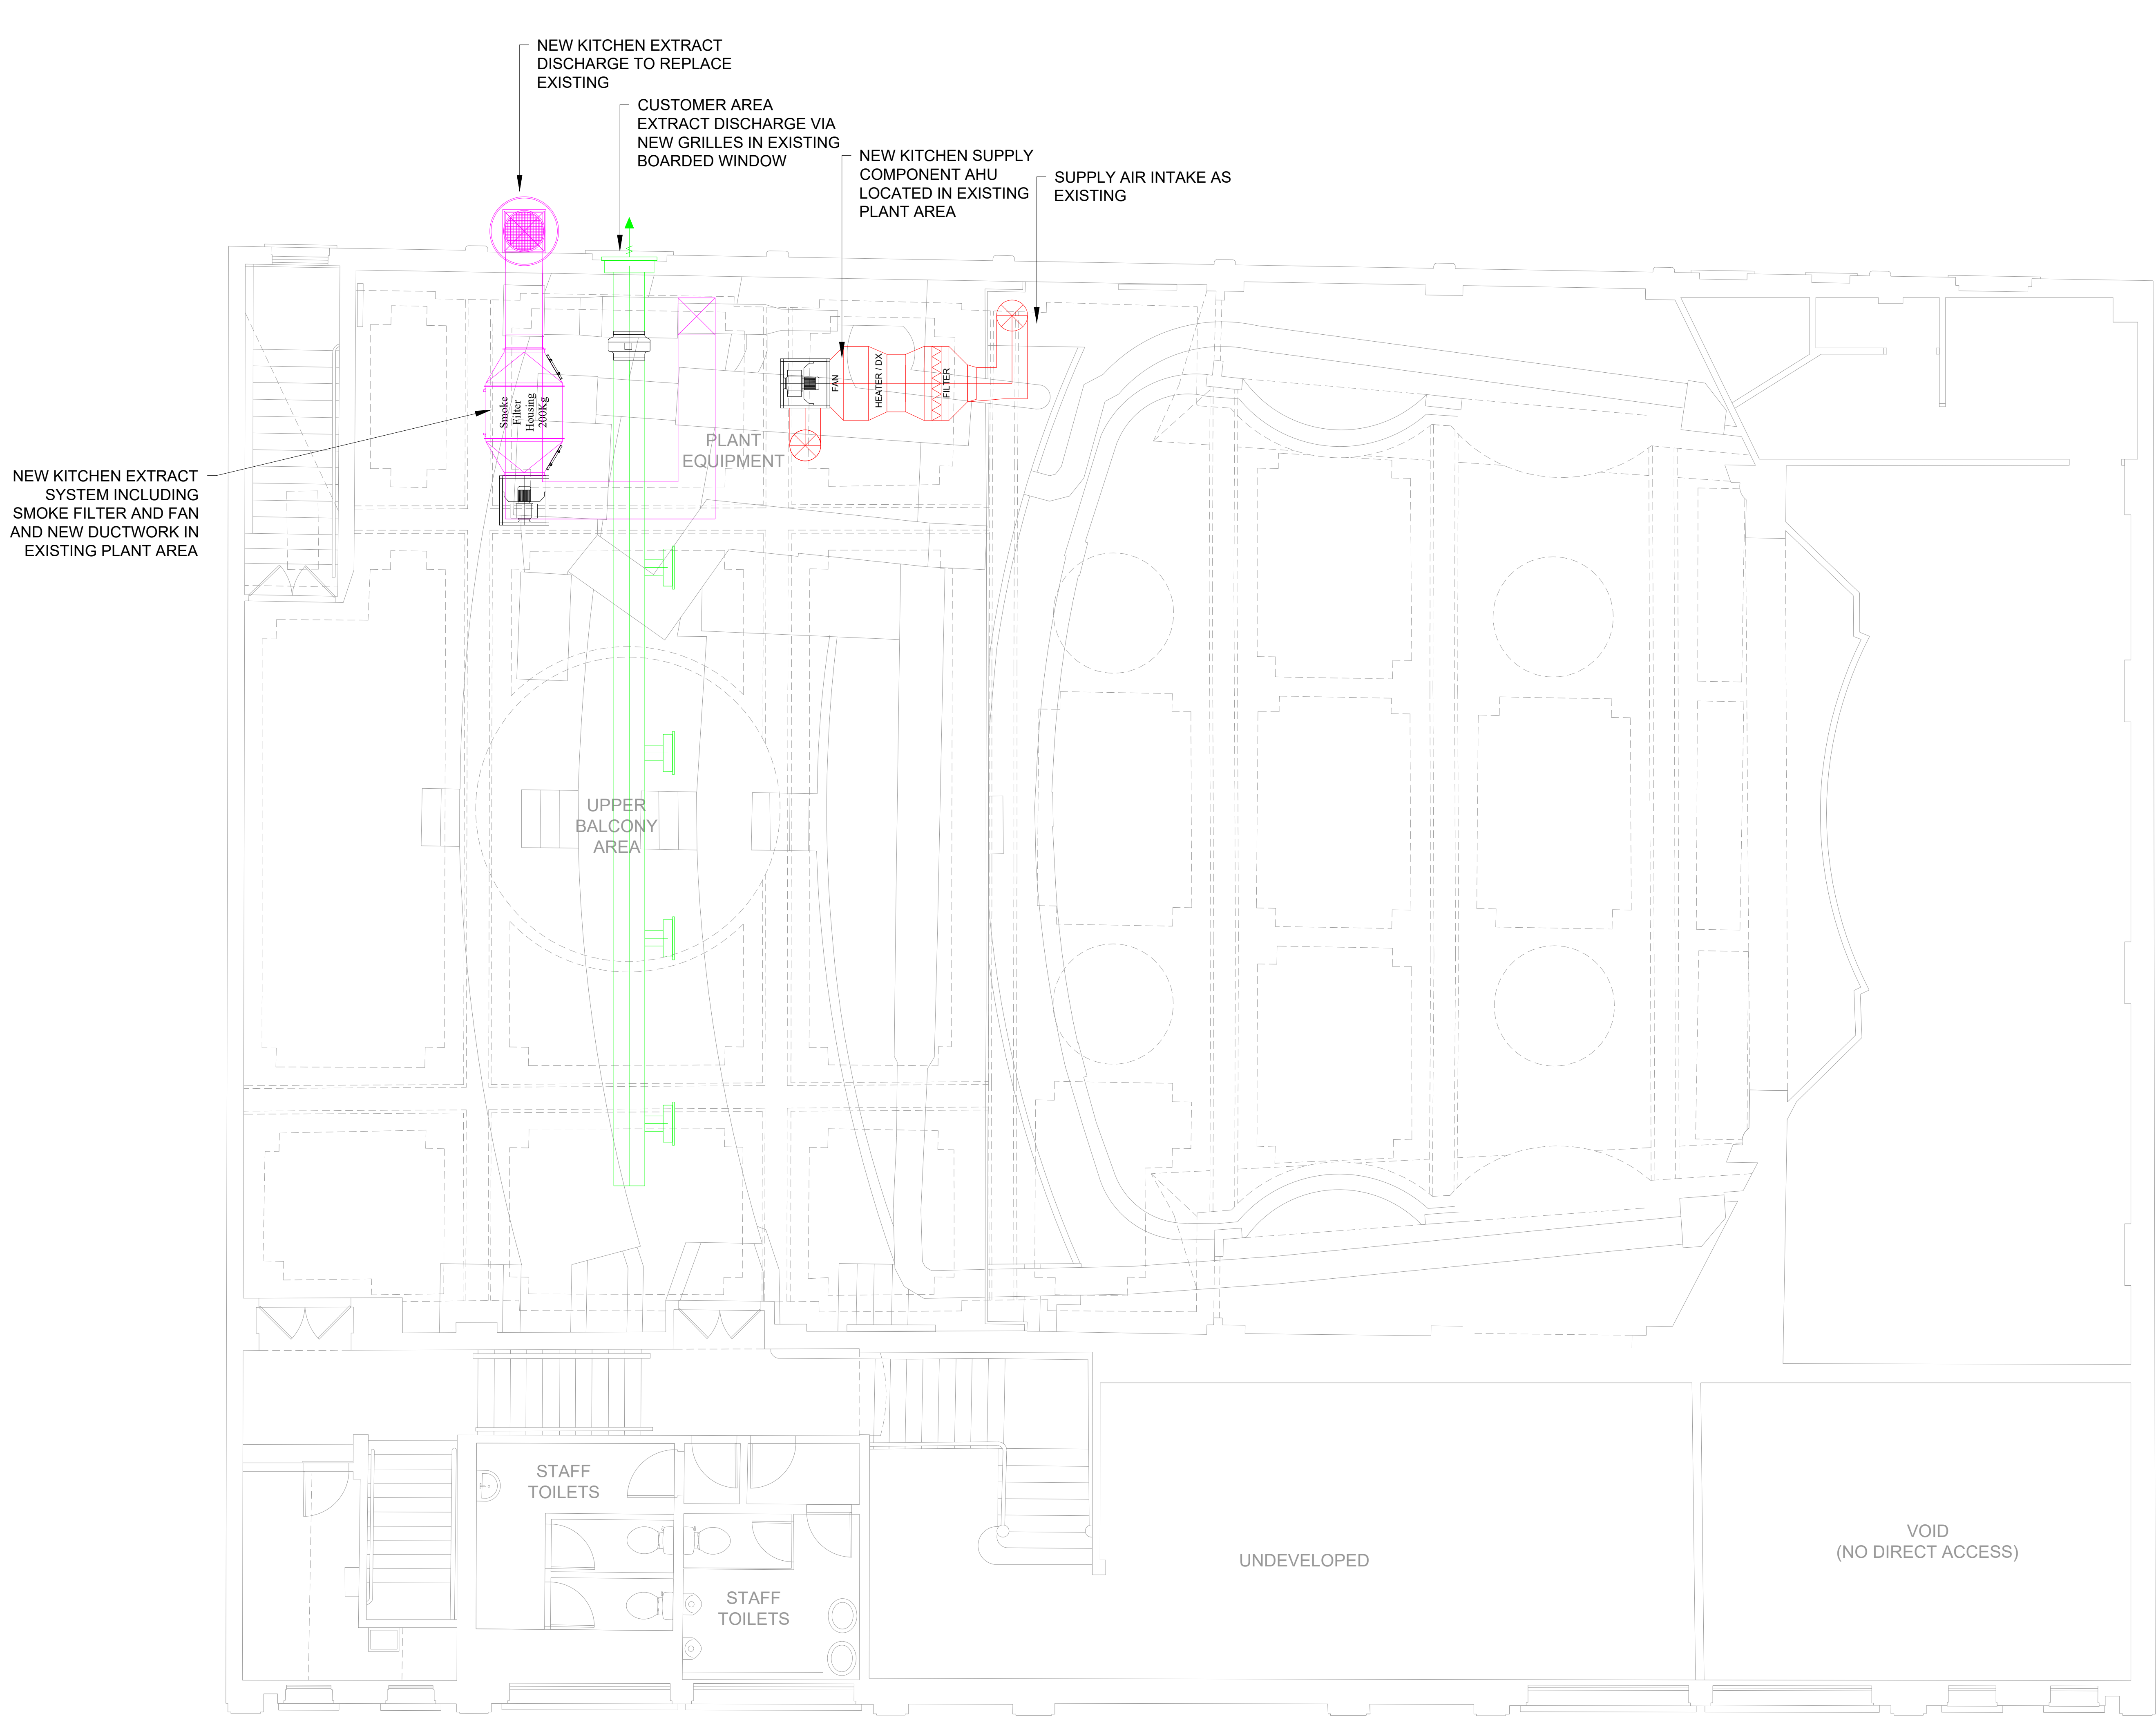



Jigsaw

Mechanical, Electrical and Environmental Solutions Limited

53 Bluebell Road, Kingsnorth, Ashford, Kent TN23 3BJ
+44 (0) 7881 701268

email: drawings@jigsawmees.co.uk - web: www.jigsawmees.co.uk

Client:
JD Wethespoon PLC

Project:
The Art Picture House, Bury

Drawing Subject:
Second Floor Mechanical

Drawing Description:
Proposed Mechanical Scheme

Scale: 1:50 @ A1	Drawn By: SW	Date: June 2025
---------------------	-----------------	--------------------

Drawing Number: 2444 M103	Rev: 0
-------------------------------------	------------------