
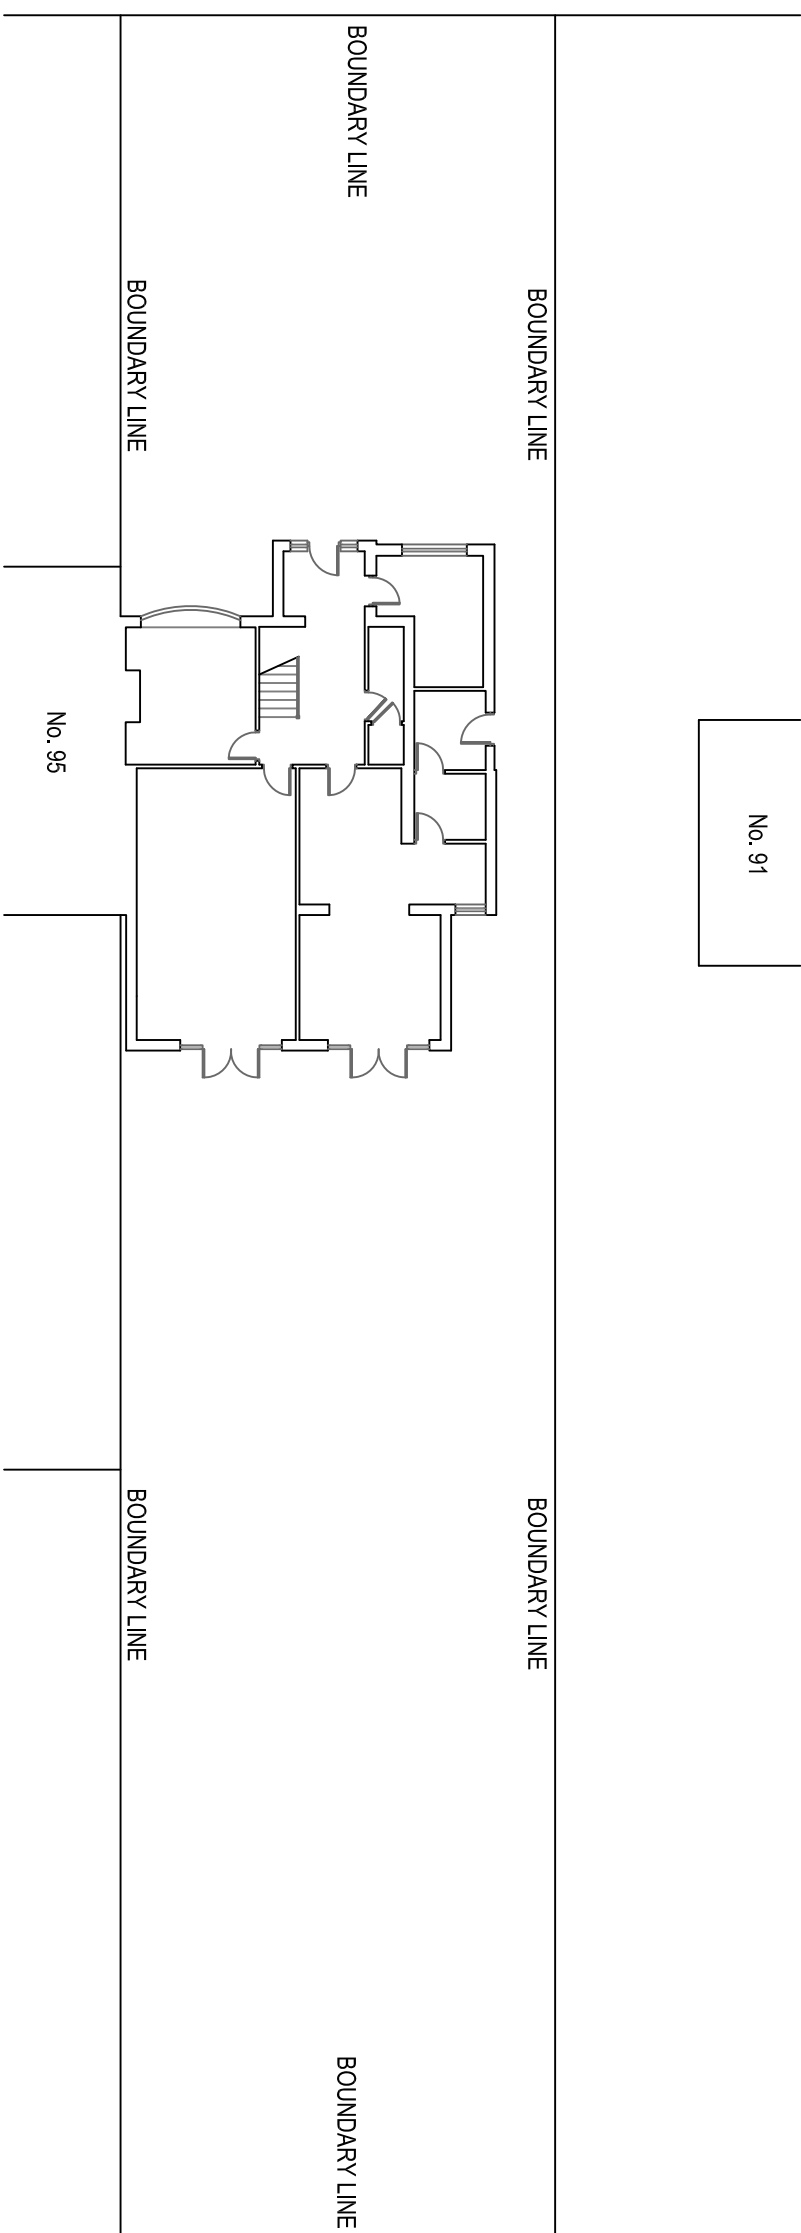
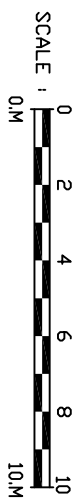
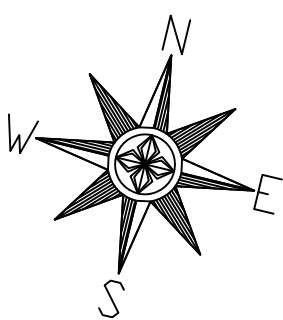
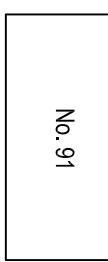
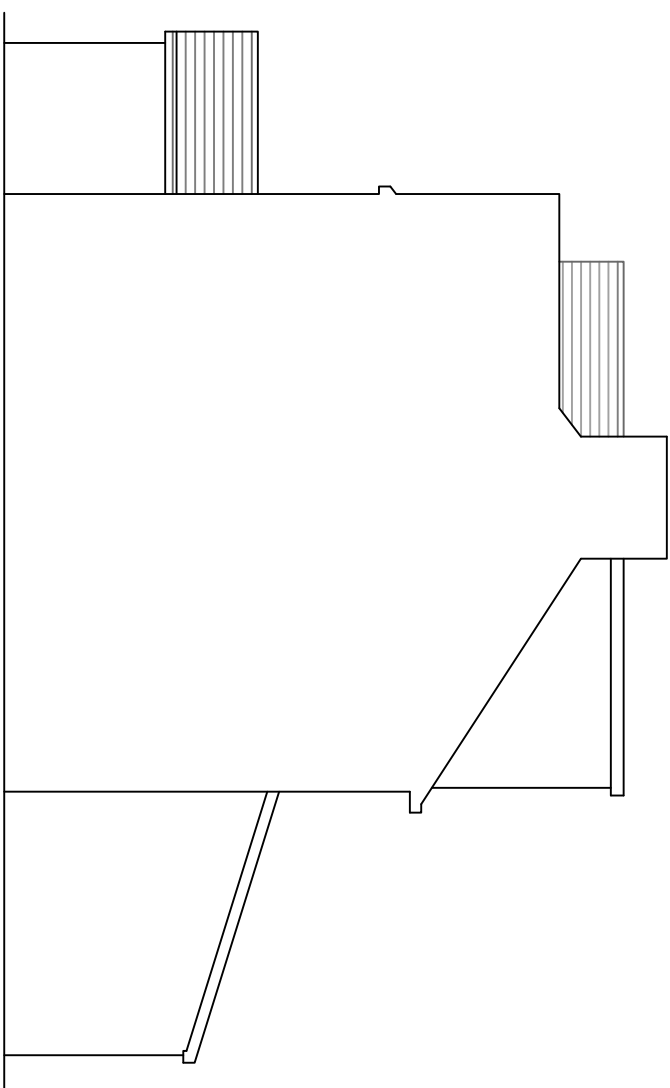
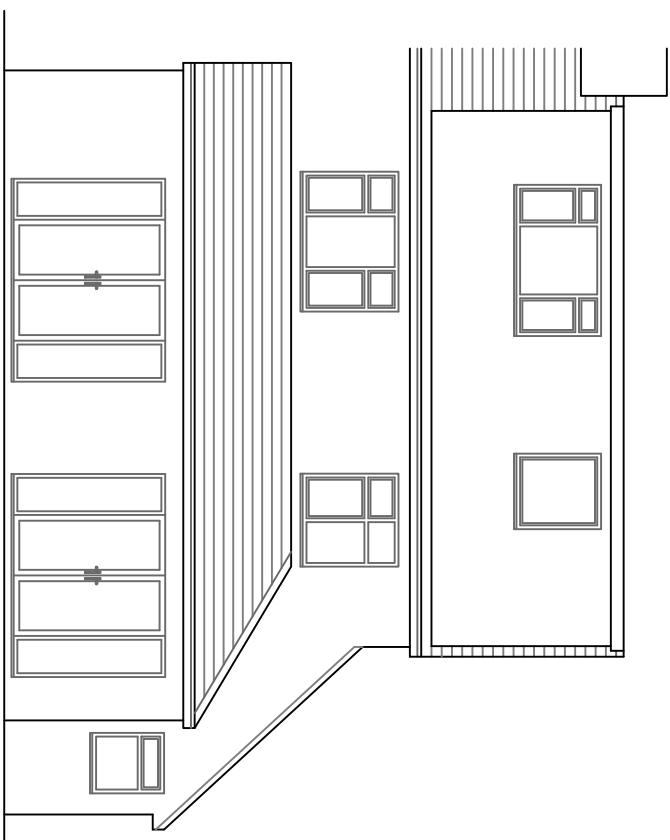
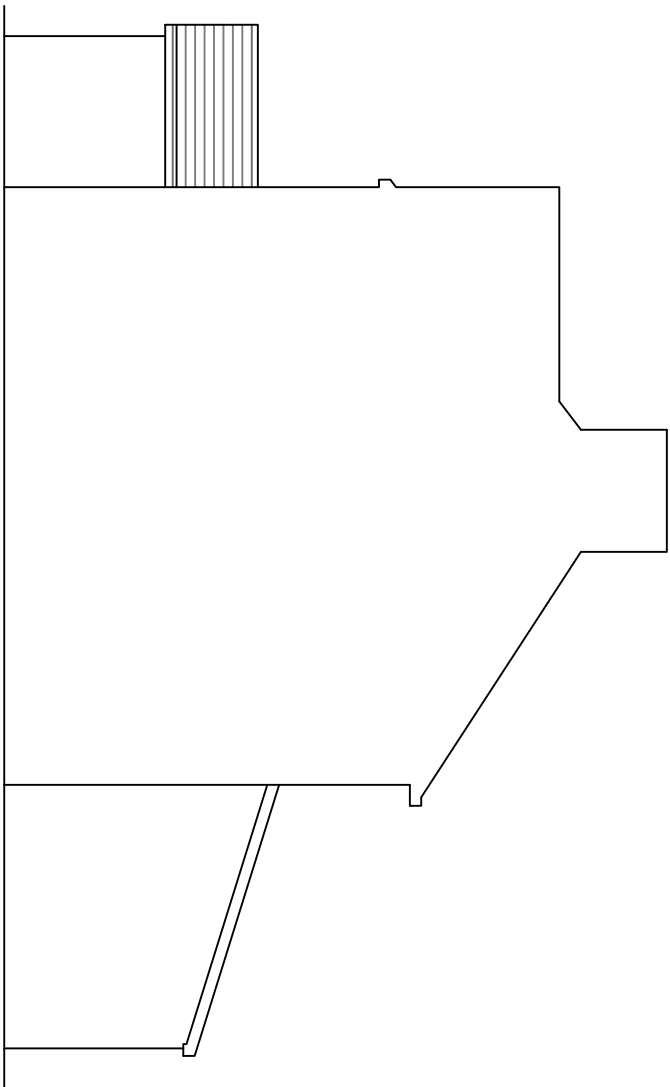
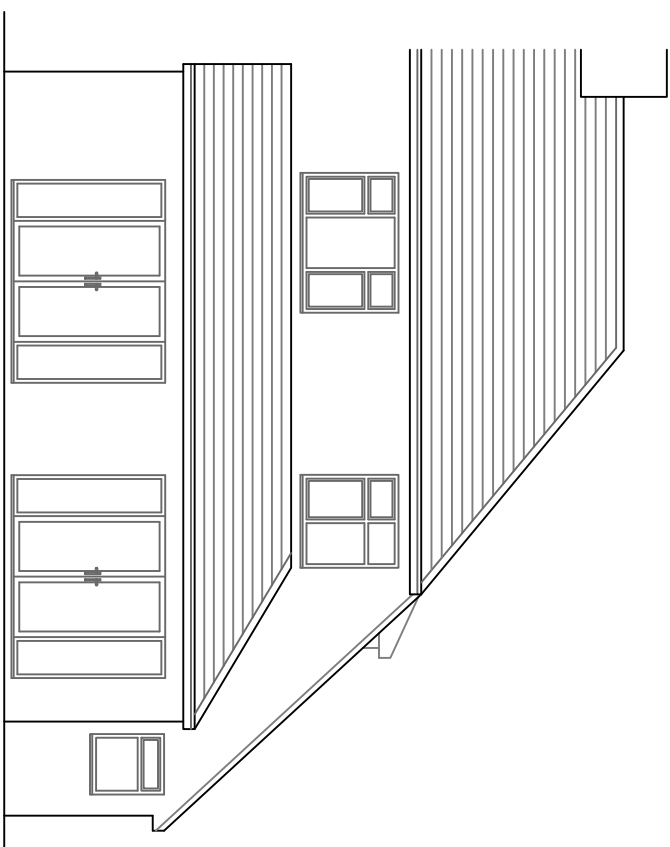
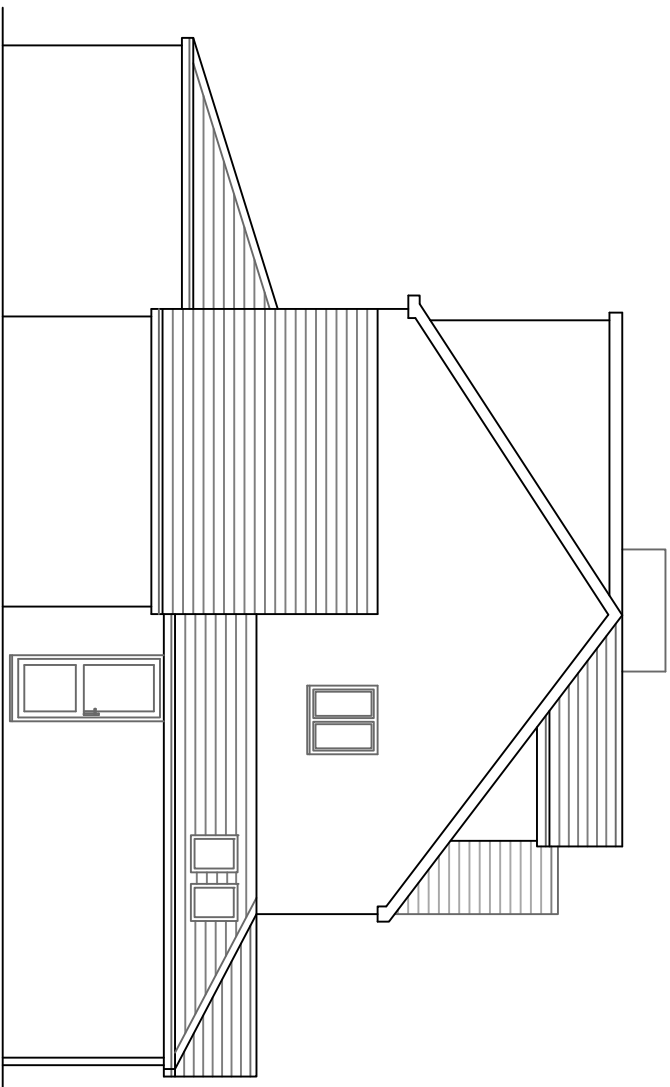
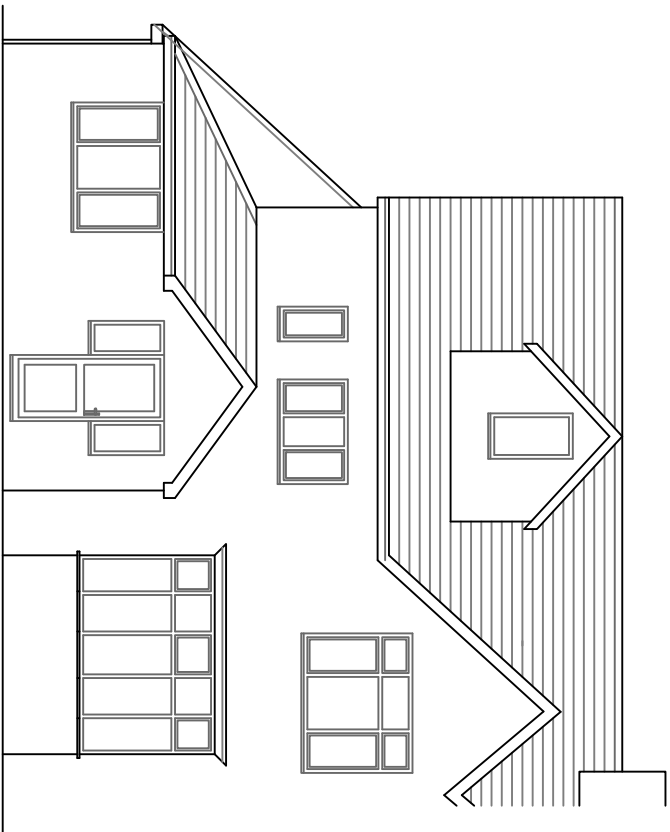
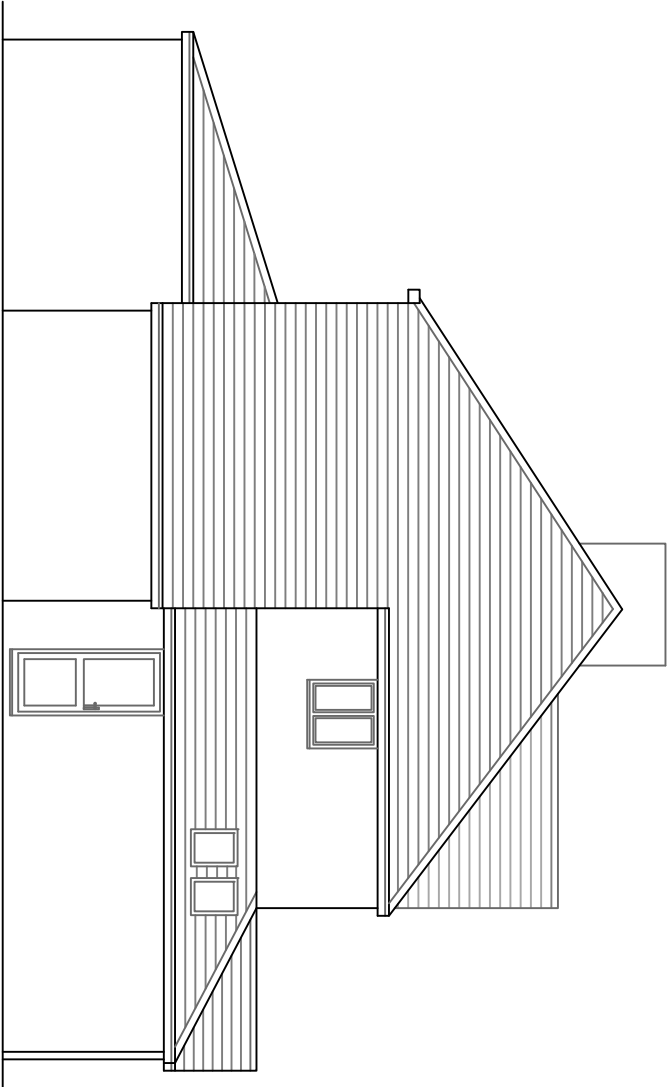
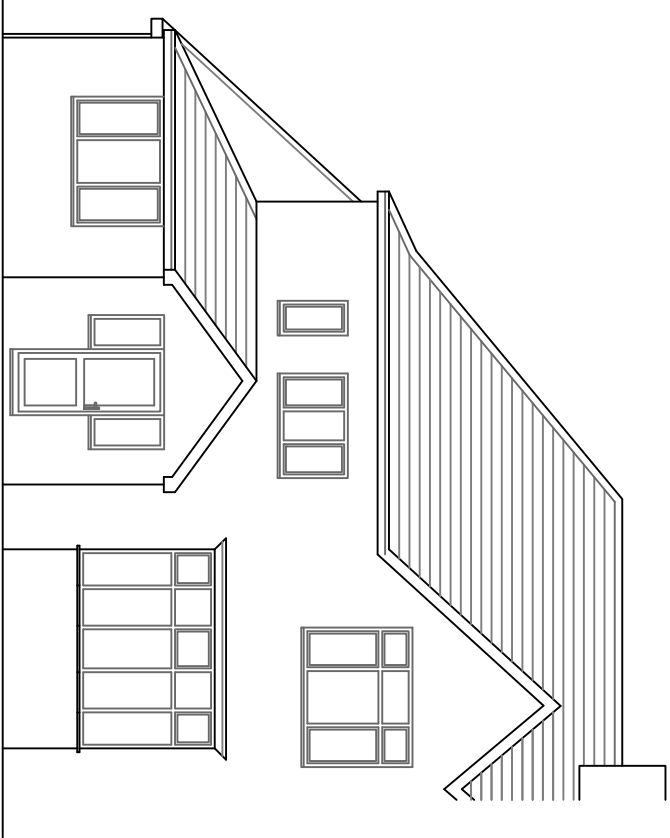
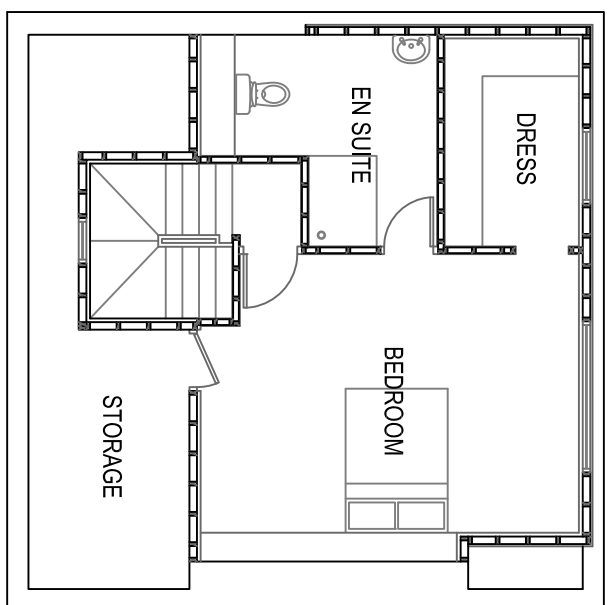
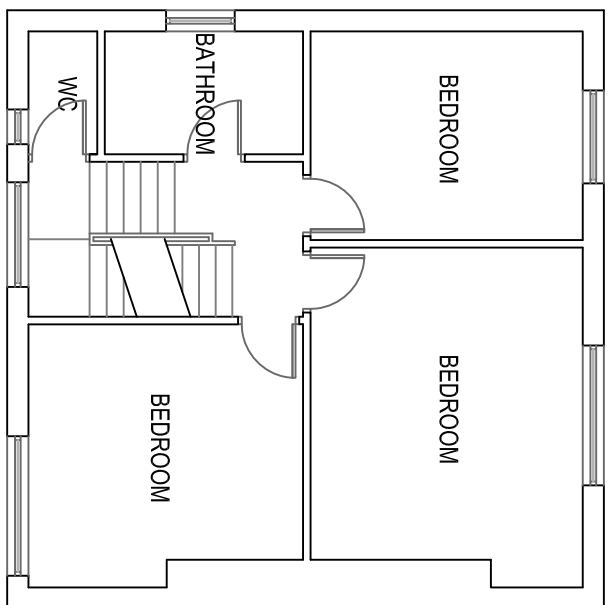
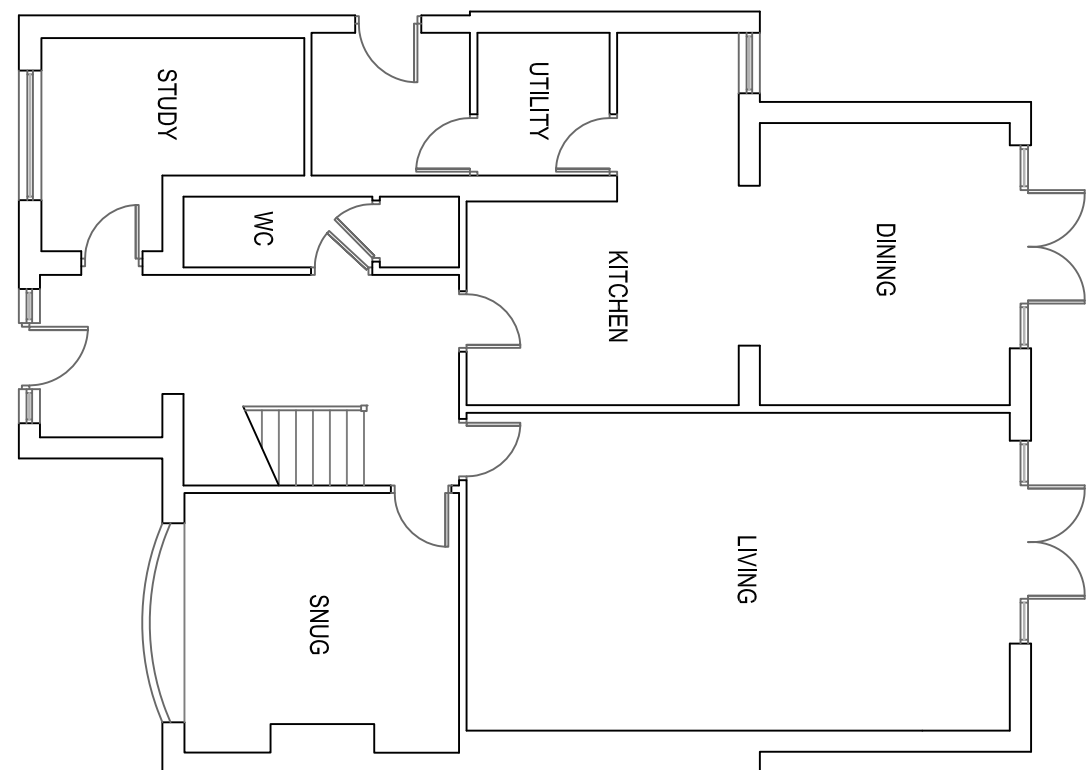
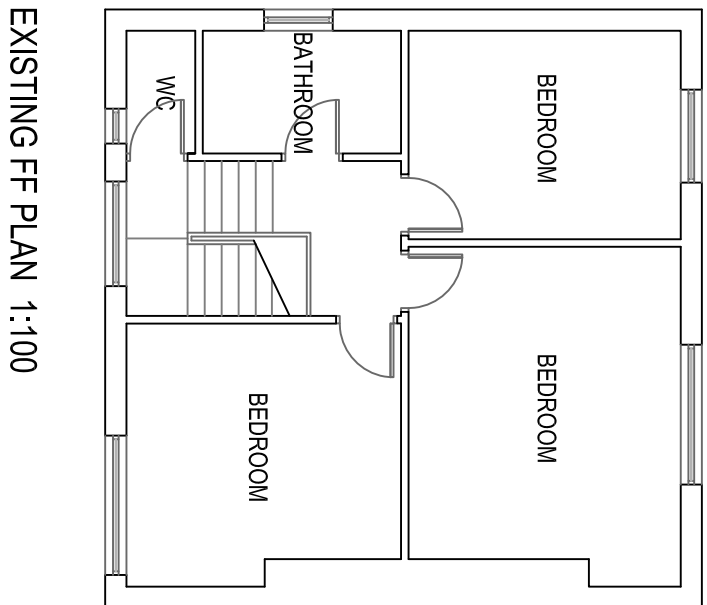


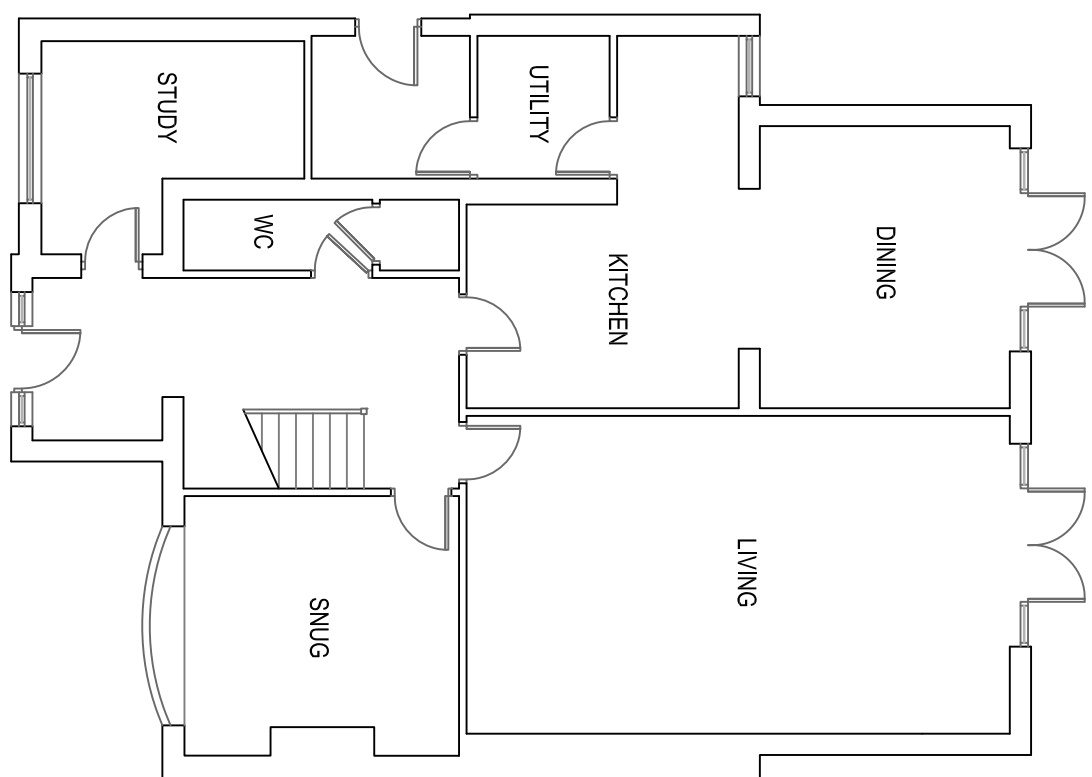

REV / A Amendment to front door

93 Hilton Lane
Prestwich
M25 9SD

Existing & Proposed Plans
& Elevations

Drawn: CDW
Scale: 1:100 & 200 @ A1
Date: February 2026

3056_PRE_01_Planning_Rev_A