


3 Front - Proposed
1 : 100


4 Left Side - Proposed
1 : 100

5 Rear - Proposed
1 : 100


6 Right Side - Proposed
1 : 100

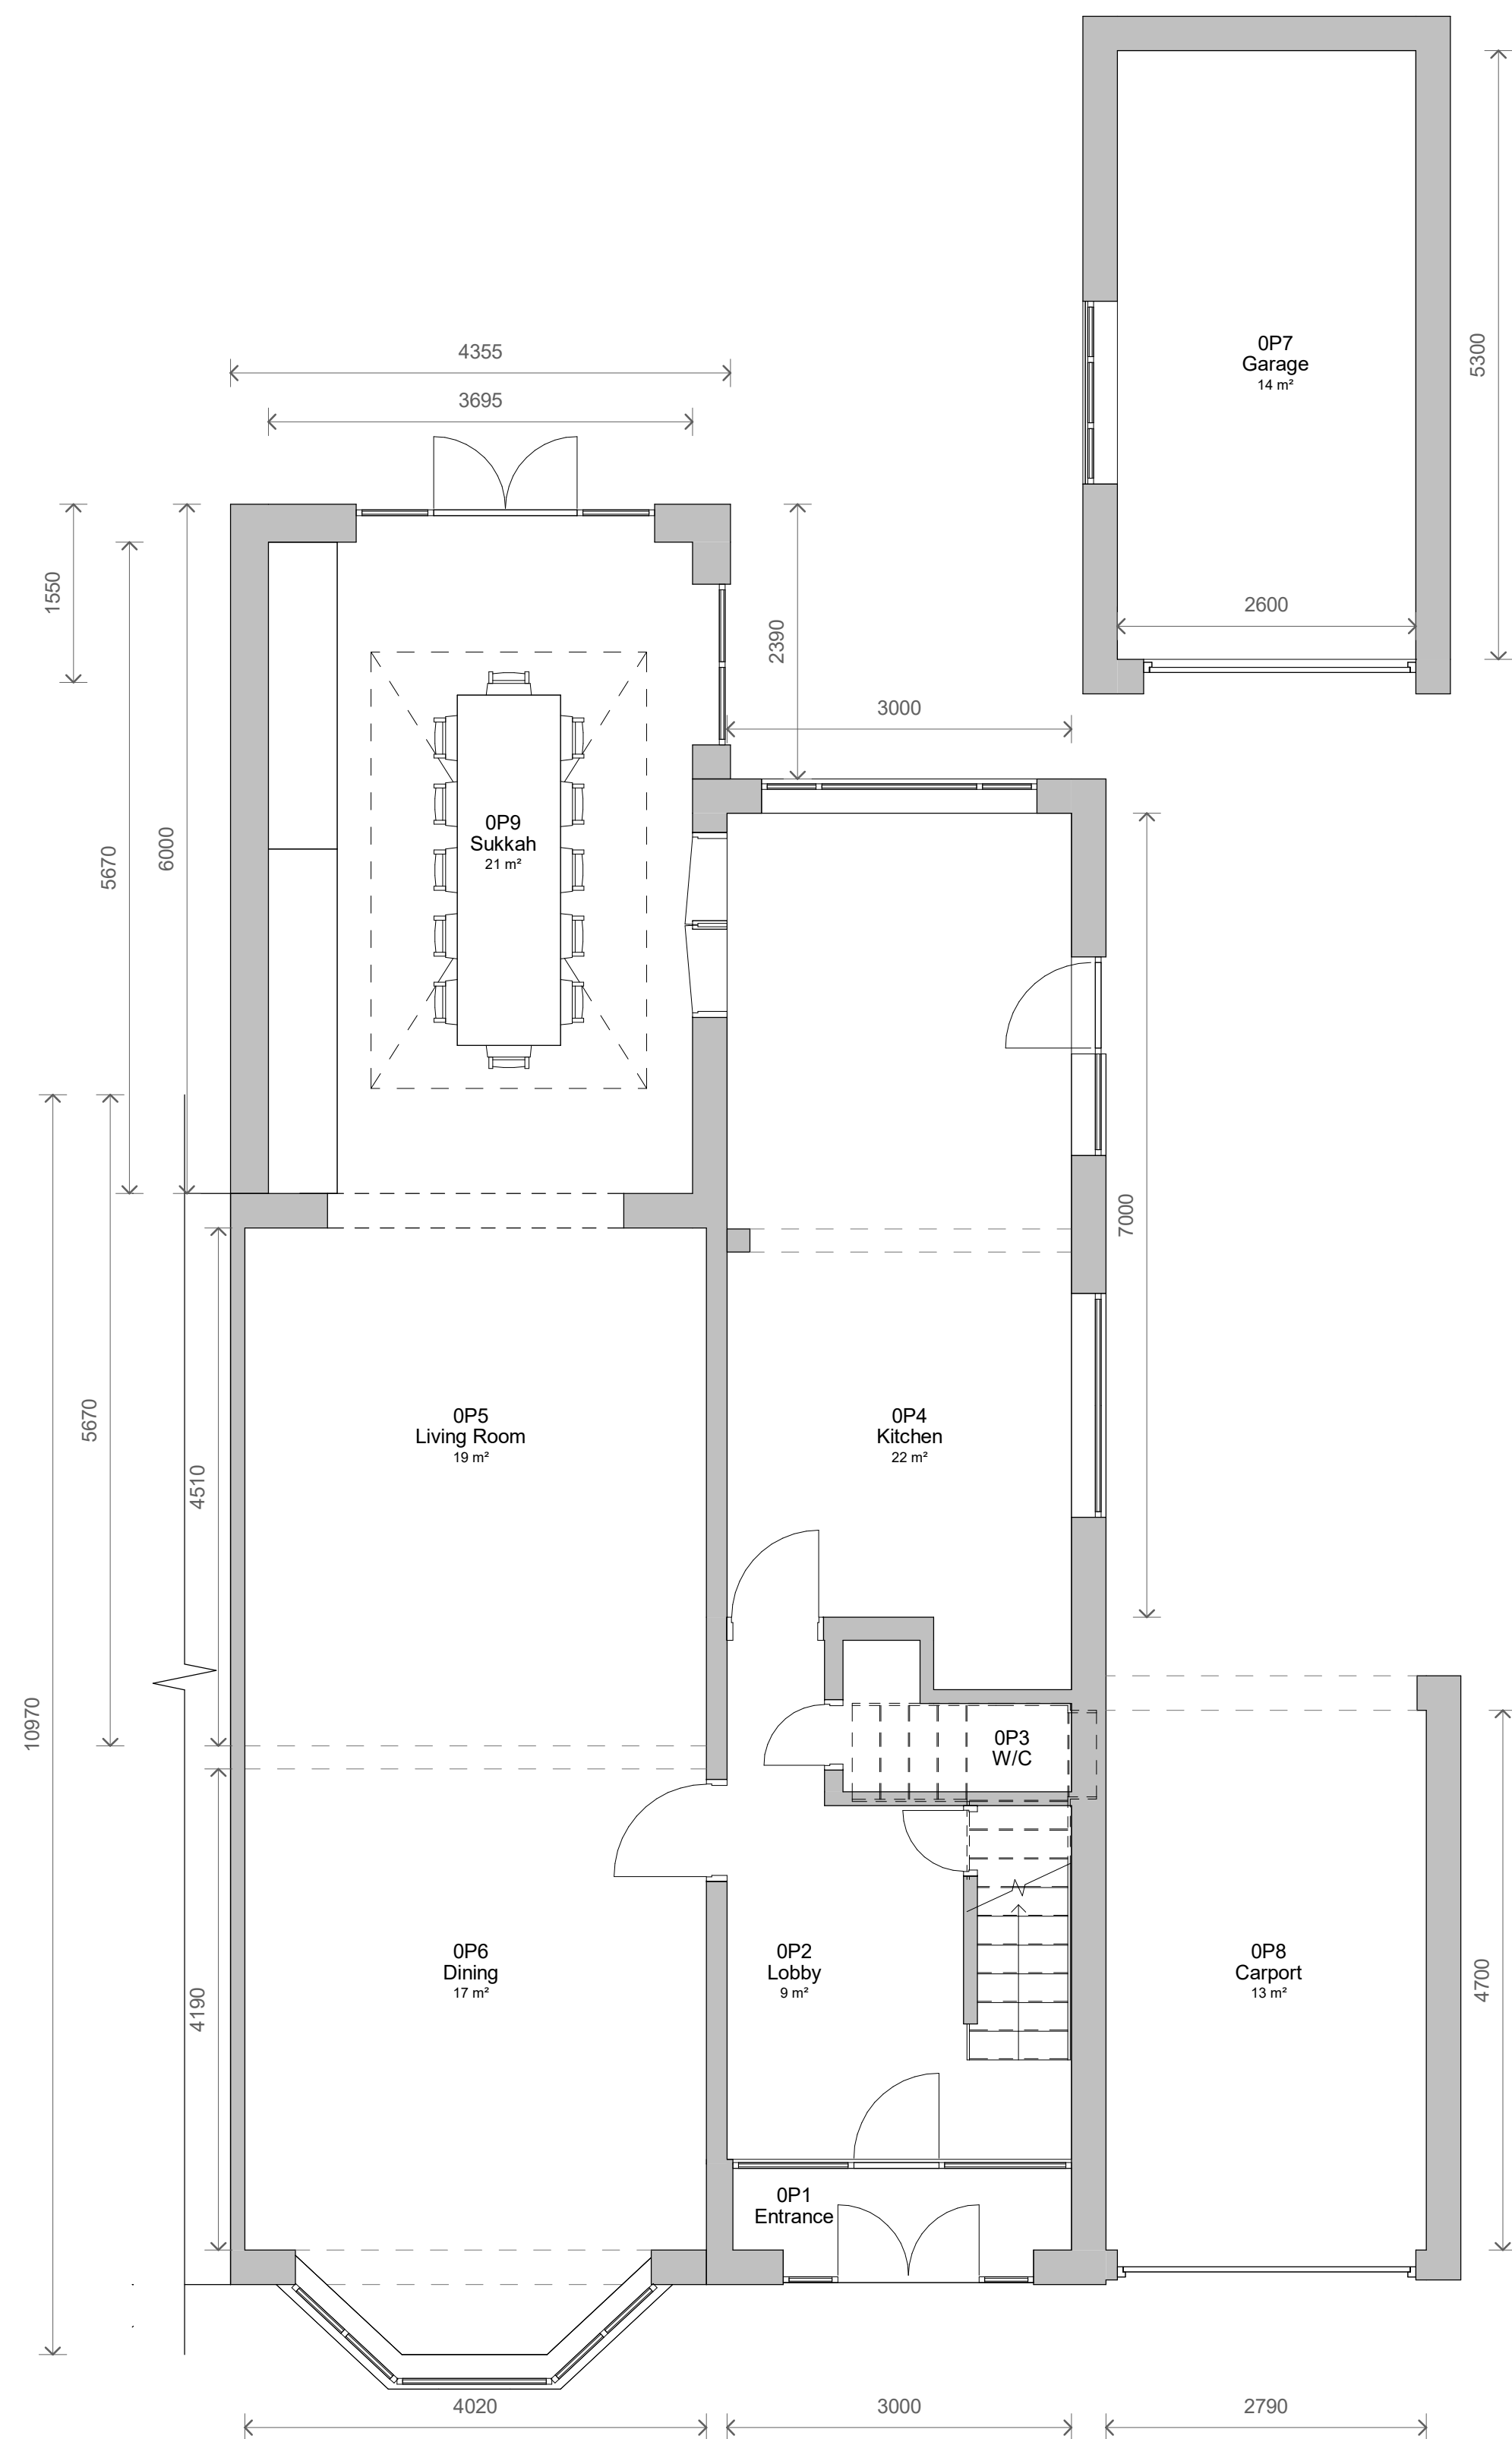

1 Level 0 - Proposed
1 : 50

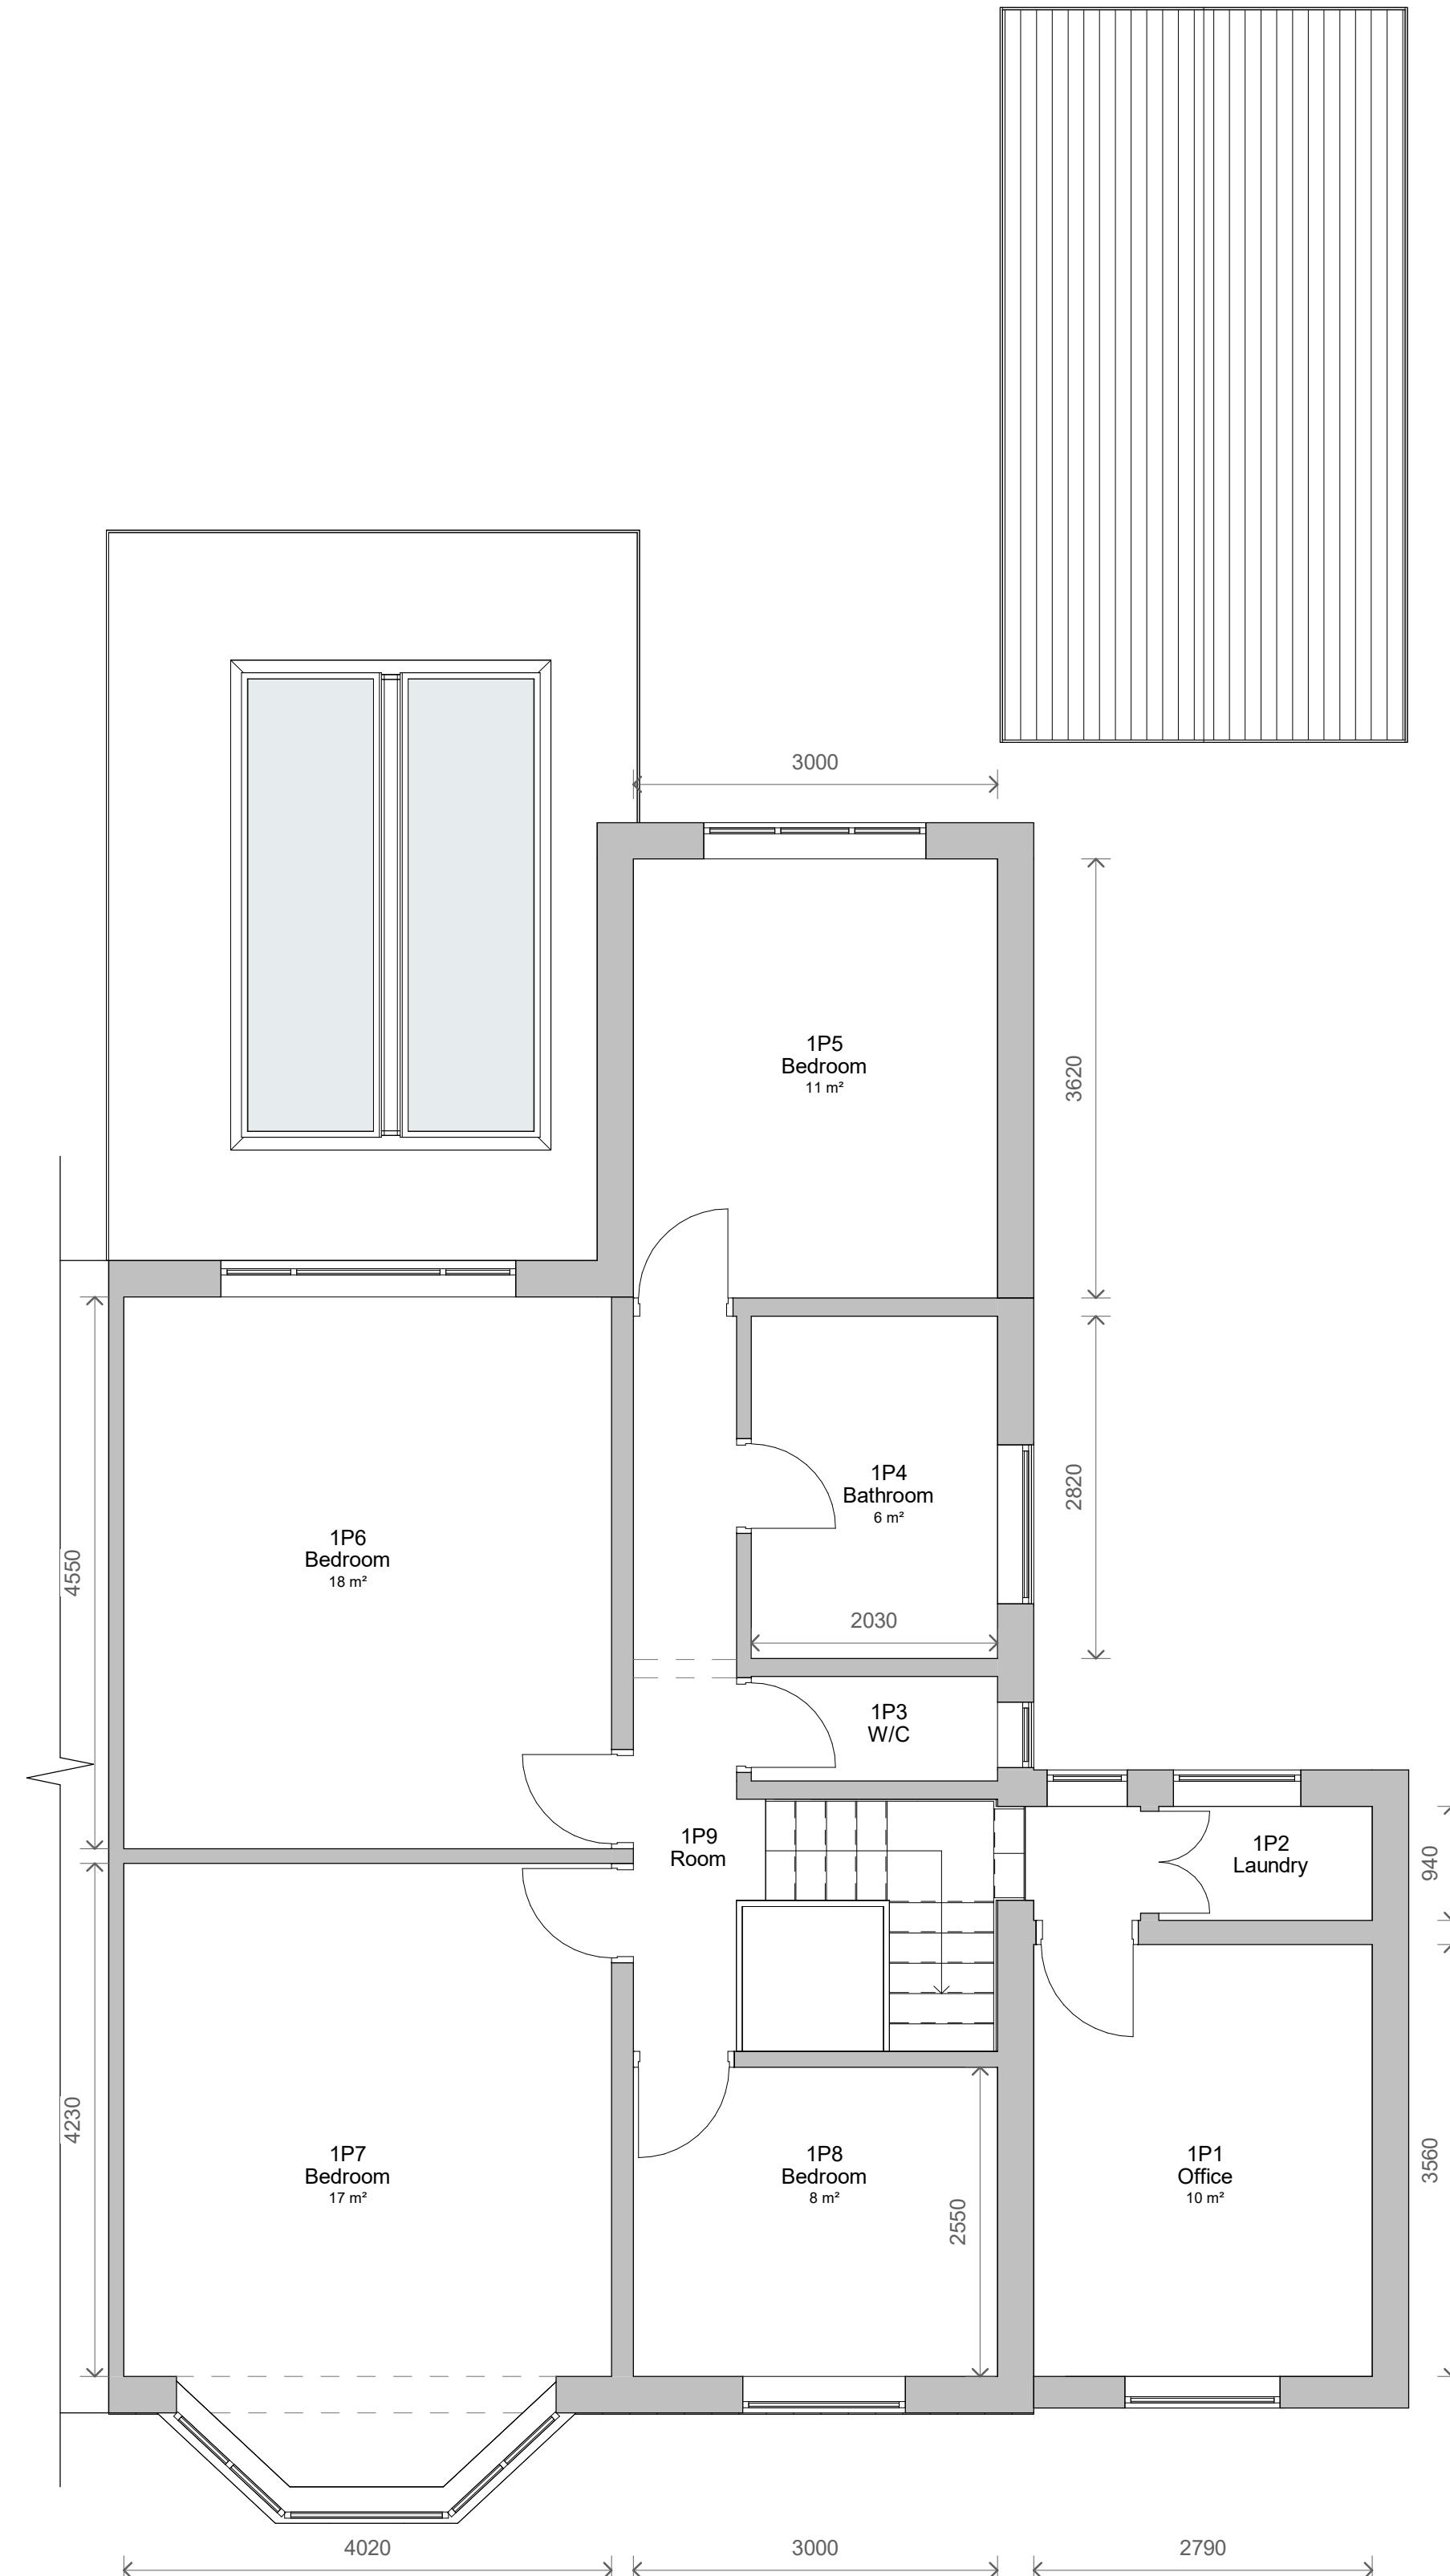

2 Level 1 - Proposed
1 : 50

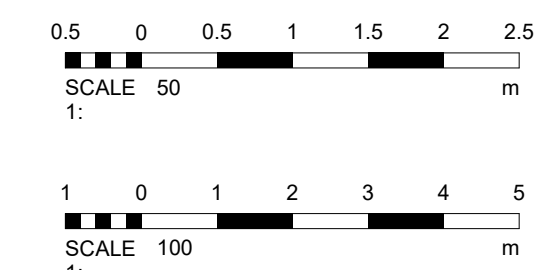

1	Revised Plans	13/07/2022
No.	Description	Date
PROJECT		
120 Park road		
TITLE		
Proposed Plans and Elevations		
CLIENT		
Gast		
STATUS		
DESIGN		
DRAWN BY	DATE	SCALE (@ A1)
GJ	10/06/2022	As indicated
PROJECT NUMBER	DRAWING NUMBER	REV
GSS22048	003	1
GOLD SKETCH		
S T U D I O S		
www.goldsketch.co.uk info@goldsketch.co.uk 0161 792 9595		
NOTES		
© COPYRIGHT ALL RIGHTS RESERVED. THIS DRAWING MUST NOT BE REPRODUCED WITHOUT PRIOR WRITTEN COMMENT. DRAWING TO BE USED FOR THE STATUS INDICATED ONLY. NO DISCREPANCIES TO BE REPORTED TO THE. ALL DIMENSIONS ARE TO THE EXTERIOR FINISH UNLESS OTHERWISE STATED. ALL WORK AND MATERIALS TO BE IN ACCORDANCE WITH CURRENT BUILDING REGULATIONS, RELEVANT CODES OF PRACTICE AND BRITISH STANDARDS. ALL DIMENSIONS ON THIS DRAWING ARE IN MILLIMETERS UNLESS OTHERWISE STATED.		