

Notes

Jeaning Design Associates take no responsibility for any dimensions obtained by scaling from this drawing. If no dimension is shown the architect must ascertain the dimension specifically from the Architect or by other measurement. Supplying this drawing in digital format does not constitute a warranty of accuracy. This drawing shall not be checked against hard copy. Dimensions must be checked on site. Any discrepancy must be reported to the Architect immediately. This drawing is copyright © Jeaning Design Associates



Legend

Stone


New opening formed in external wall.

Existing opening altered to receive new stone head, jambs & cills.


Existing opening blocked up with masonry to match existing.

Existing outigger/outbuilding demolished and retained surfaces made good.


new building construction in stone or brickwork outer leaf to match existing elevation.

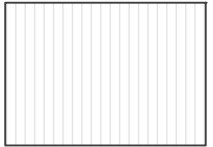

Elevation A (South Facing Elevation)

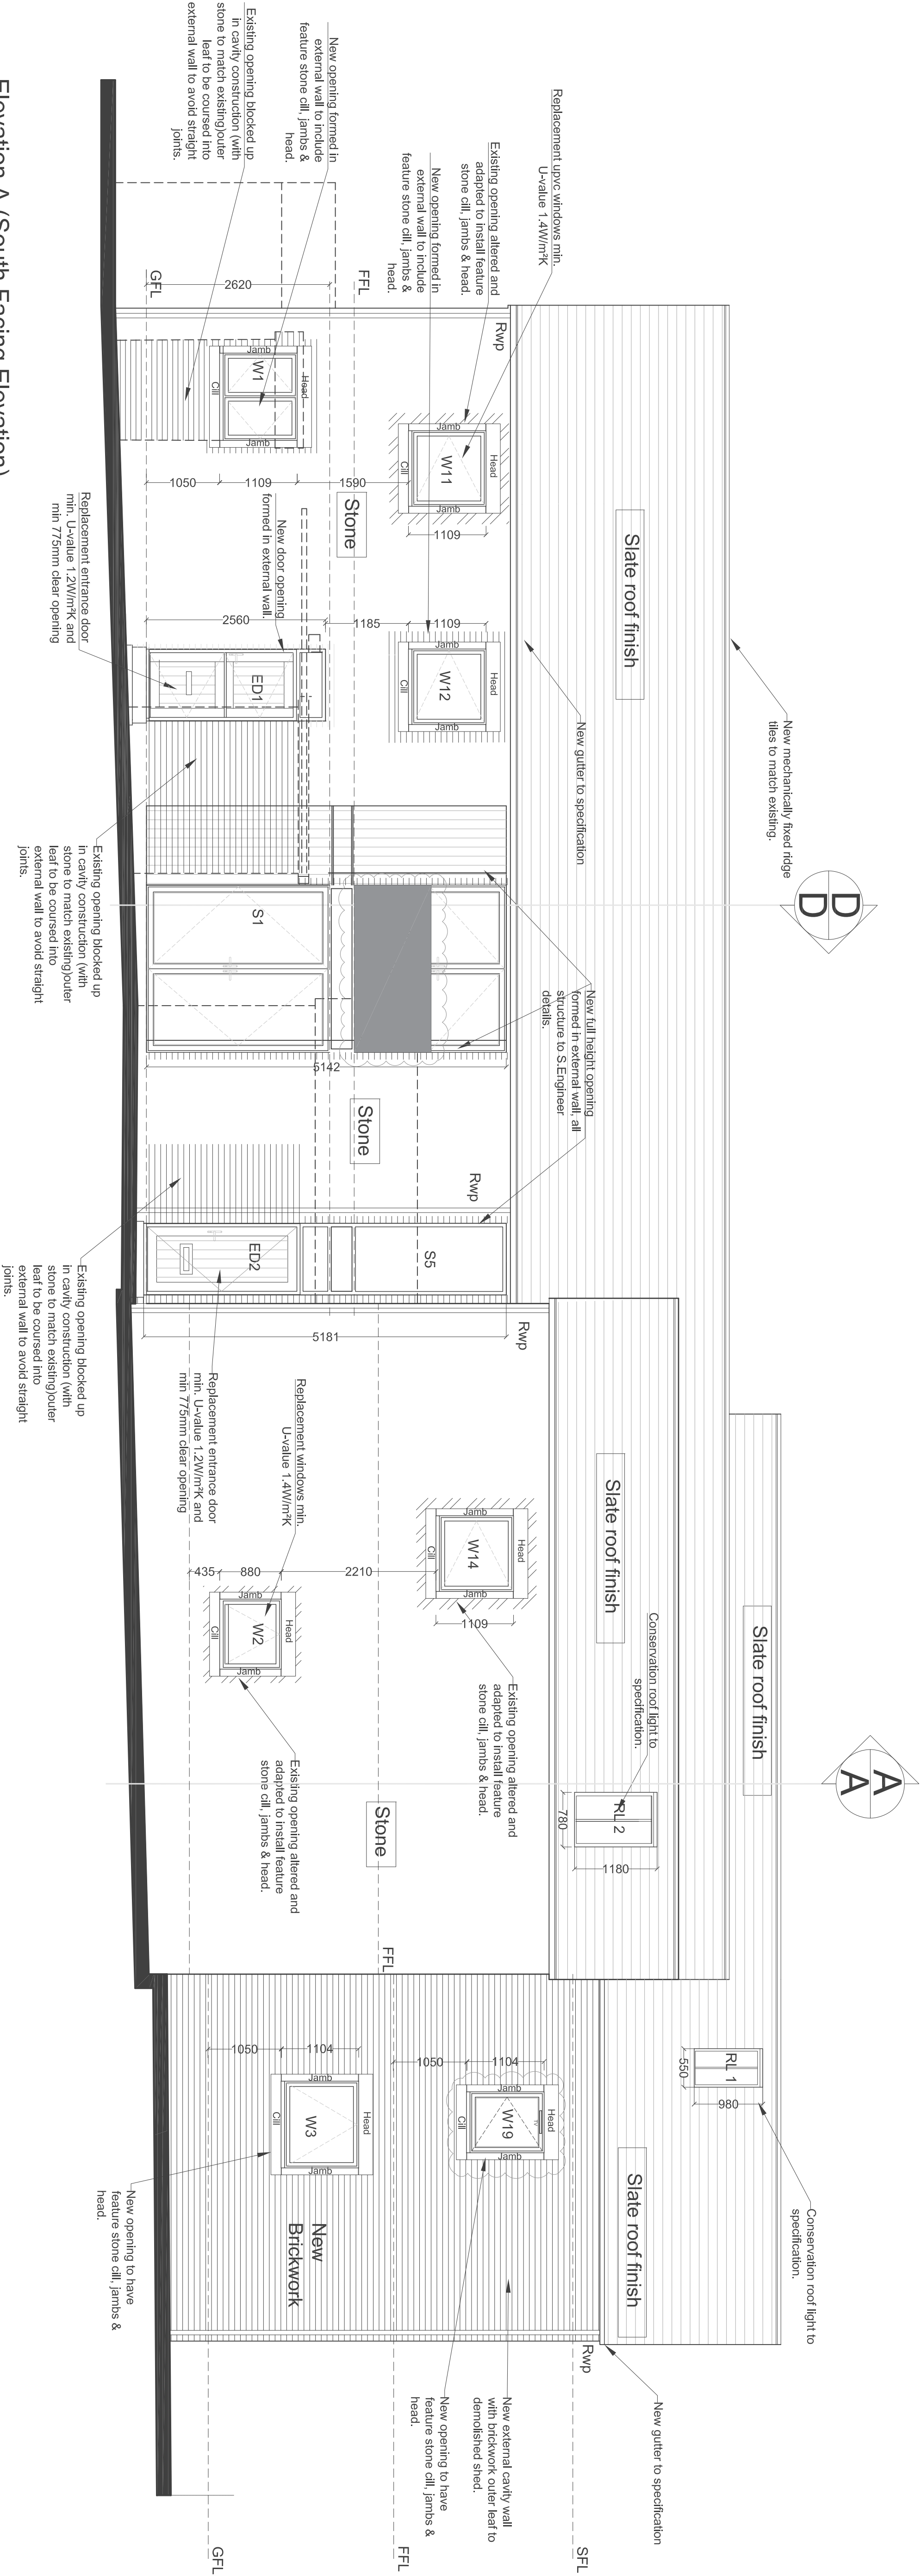

Elevation B (East Facing Elevation)

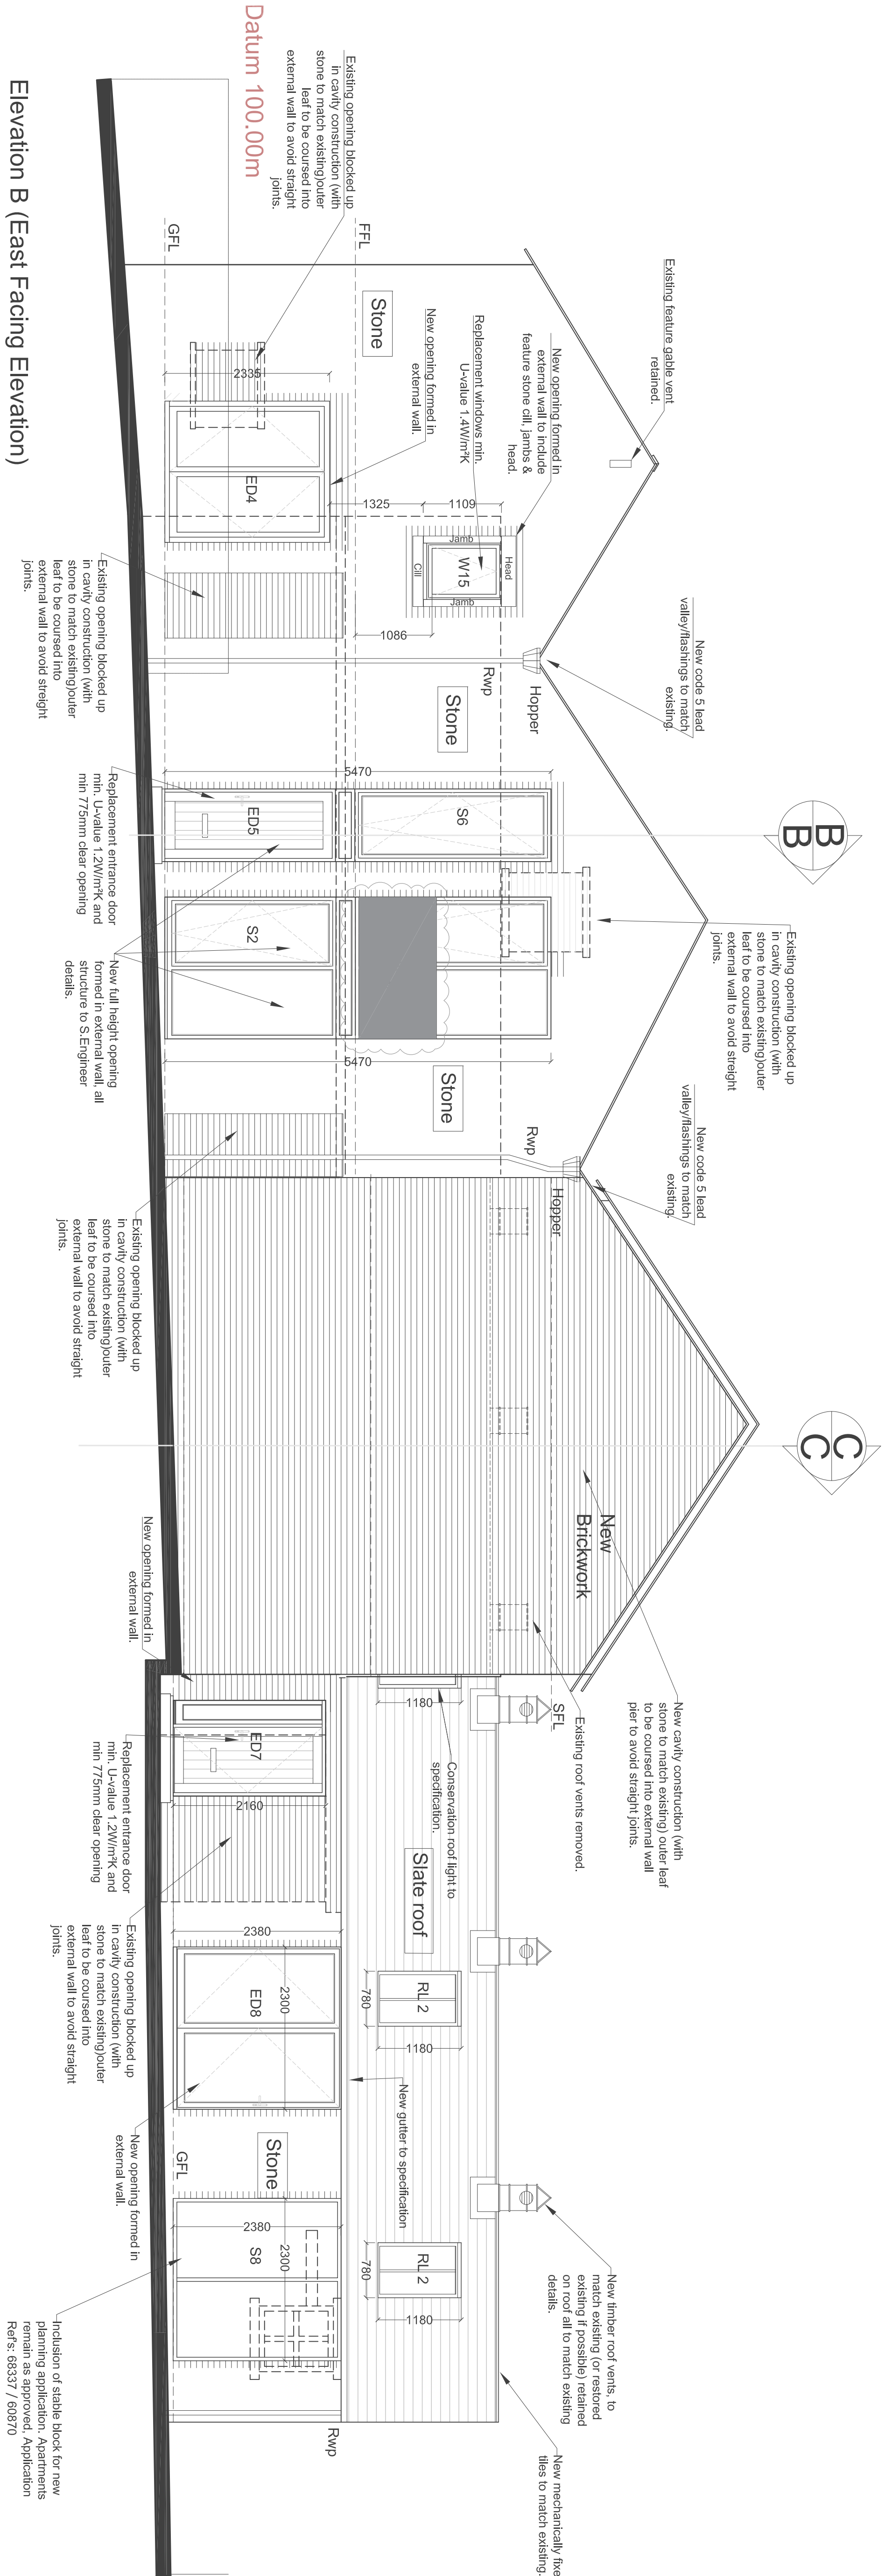[illegible]

j d a architects
info@jda-architects.com
www.jda-architects.com
manchester: 0161 336 5011
liverpool: 0151 665 0112



jda
architects

Client	Excelsior Properties				
Project	Bast House Farm, Bury				
Project Status	Q - Contract				
Scale	A8 original size	Index	Drawn for		Checked By
1:50	A1	29/10/2019	KD		
Project Number	Drawing Number				