

Notes

Jennings Design Associates take no responsibility for any dimensions obtained by scaling from this drawing. If no dimension is shown the recipient must ascertain the dimension specifically from the architect or by other means. Supplying the drawing as a guide only. The drawing is not intended to be used in legal proceedings. All dimensions must be checked against best copy. Dimensions must be checked on site. Any discrepancies must be reported to the architect immediately. The drawing is copyright of Jennings Design Associates



Legend

Existing external material finish

New opening formed in external wall.


Existing opening altered to receive new stone head, jambs & cills.

Existing opening blocked up with masonry to match existing.


Existing outigger/outbuilding demolished and retained surfaces made good.

new band cavity construction in stone or brickwork outer leaf to match existing elevation.

Elevation C (North Facing Elevation)

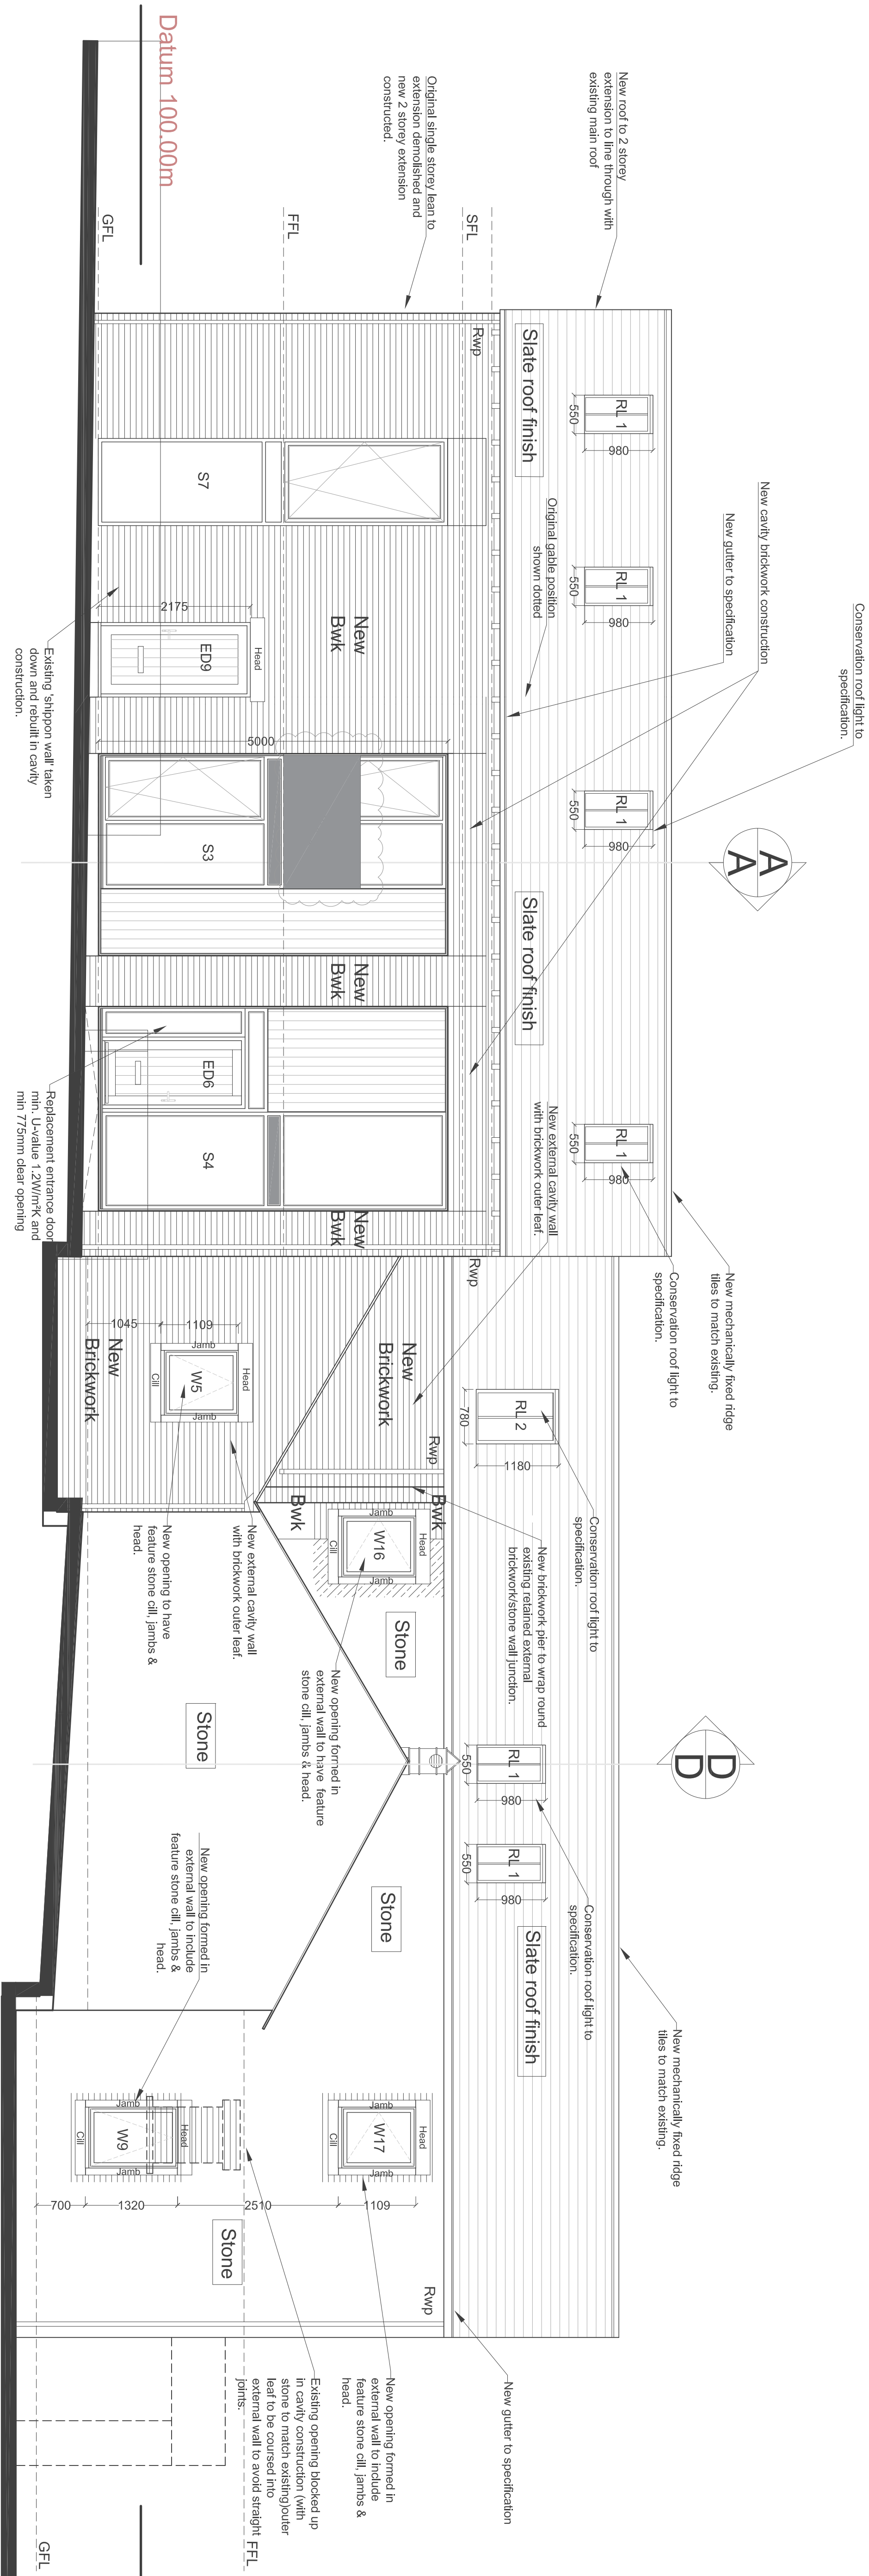

Elevation D (West Facing Elevation)

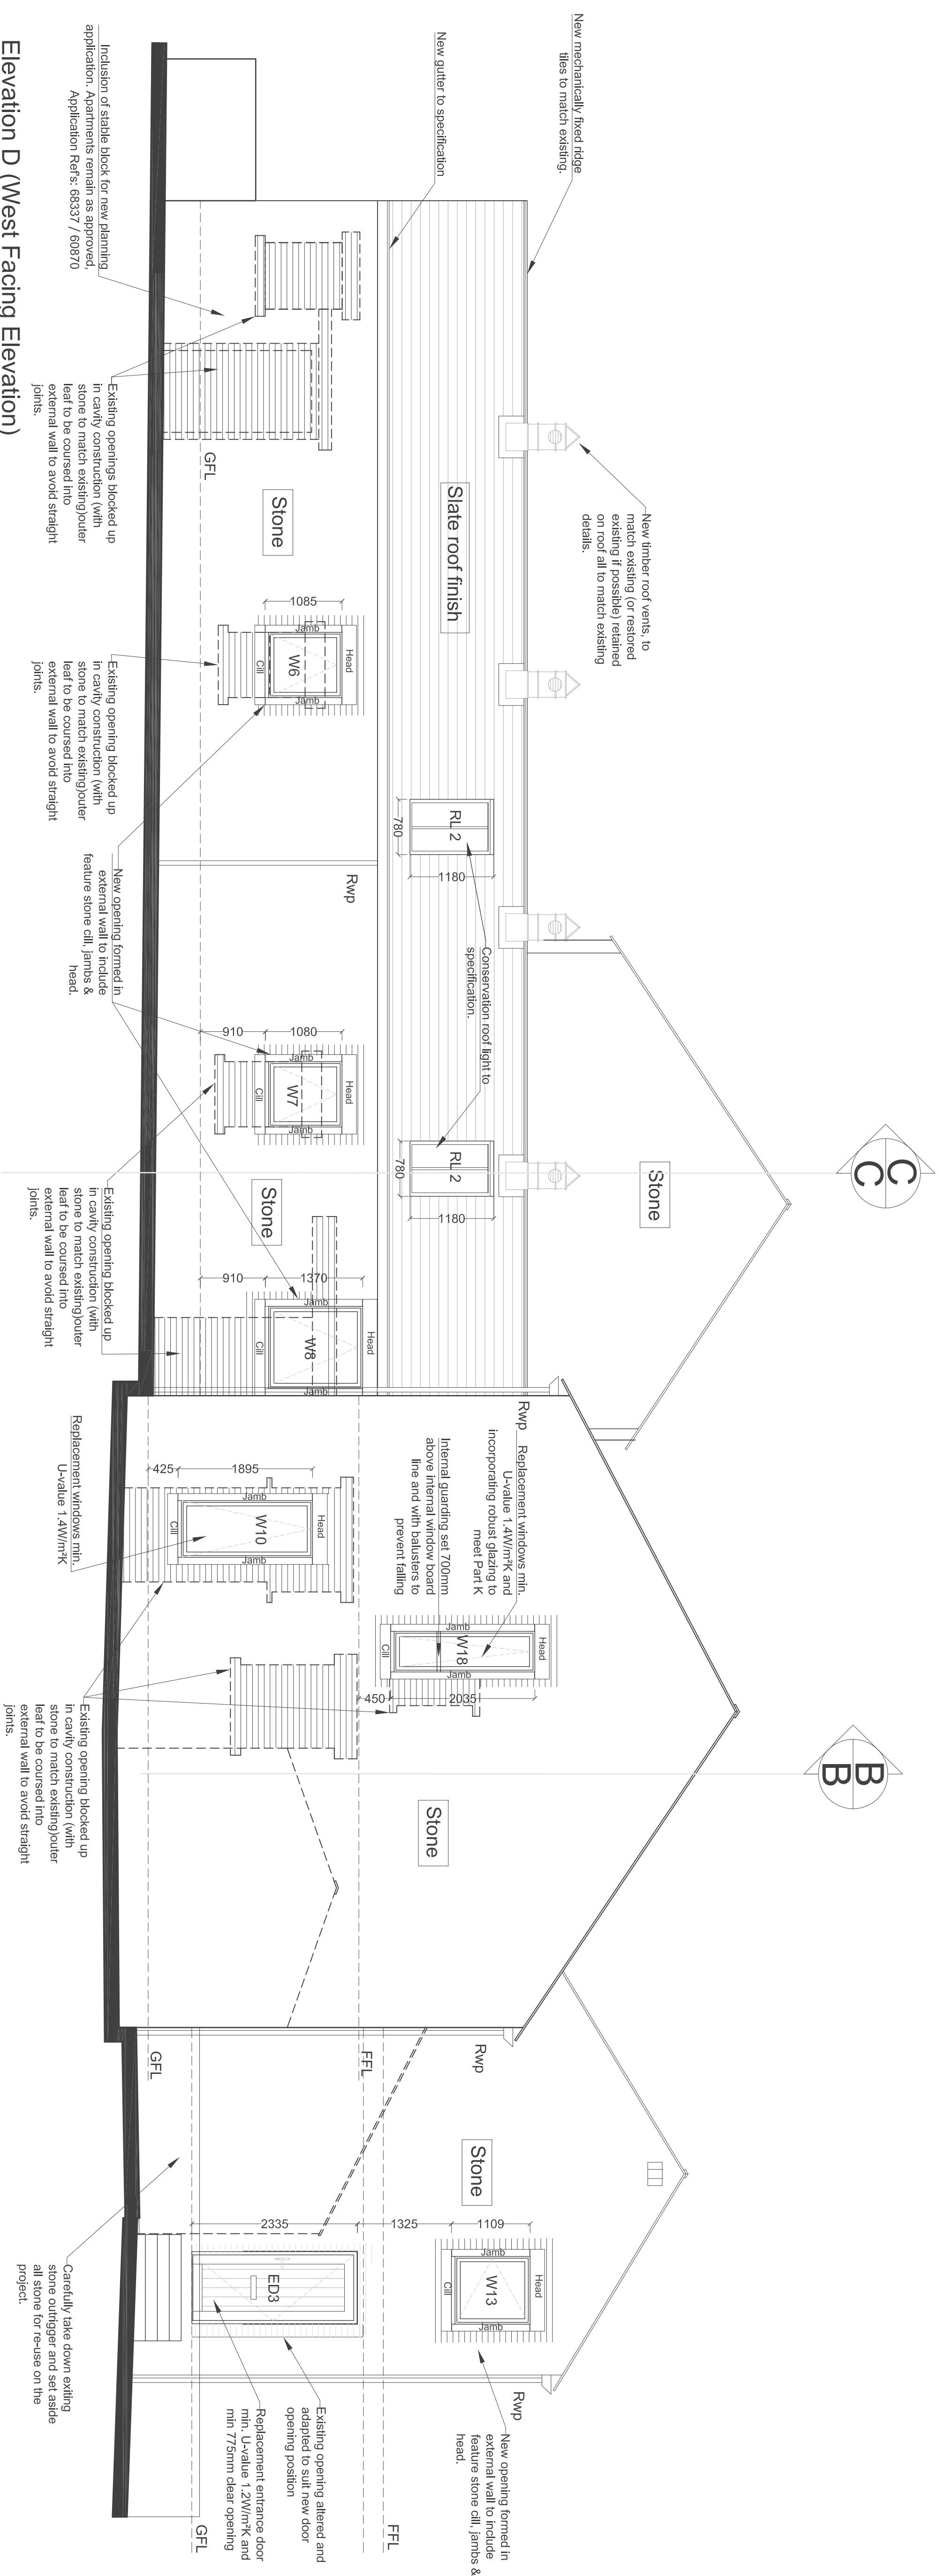

Row	Item Description	Date	By
L	Juliet balconies indicated	04.07.23	DD
K	Greenery, doors & windows updated	13.03.22	HO
J	Externals replaced. Drains provided.	06.09.22	RT
I	Roofing repaired. Light trench through to ridge height limit through to roofline	17.08.22	KO
H	Added, gutter supports added.		
G	Shade cloth installed under Unit 1	20.07.22	RT
F	Painting Drawing Issues	16.05.22	RT
E	Planning Issues	25.05.22	RT
D	Comments on client comments	20.06.21	RT
C	Agreements to Unit 2	20.06.21	RT
B	Additional Drawings	31.03.20	RB
A	Executions Updated to reflect Decisions	20.20	RB

		j d a architects info@jda-architects.com www.jda-architects.com monroeville: 0161 336 5011 lincolnpark: 0151 666 0112	
Excelsior Properties		Project: Bash House Farm, Bury	
Proposed Agreement Elevation 2 of 2		Project Status: G - Contract	
Scale: 1/50	@ equal to: A1	Topic: 3.106.22	Form by: KO
Form Number: 1119	Form Number: A	DR	Checked by: 208
			Date: L