

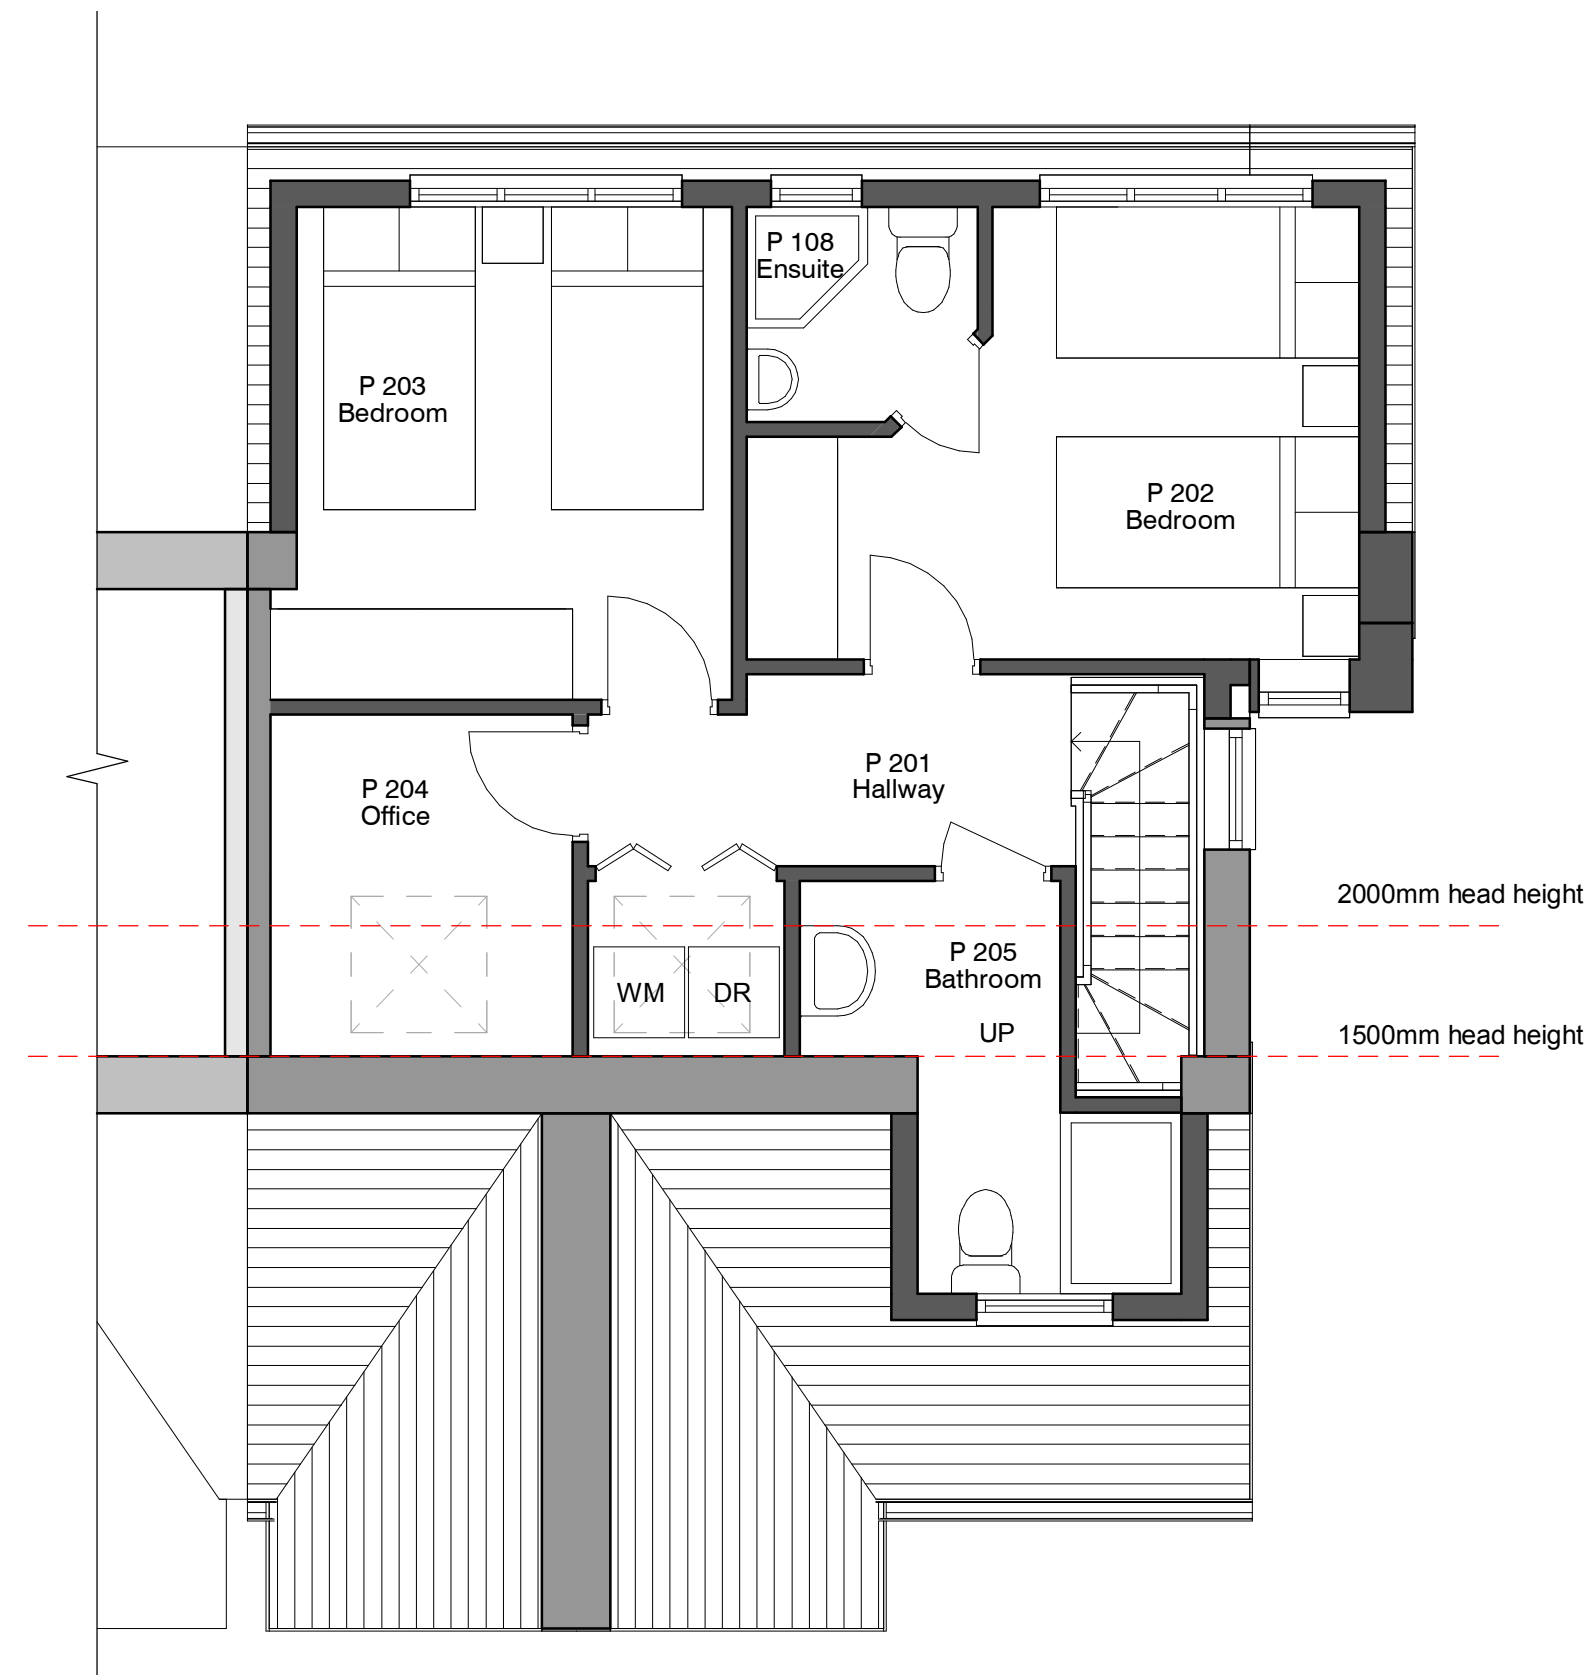


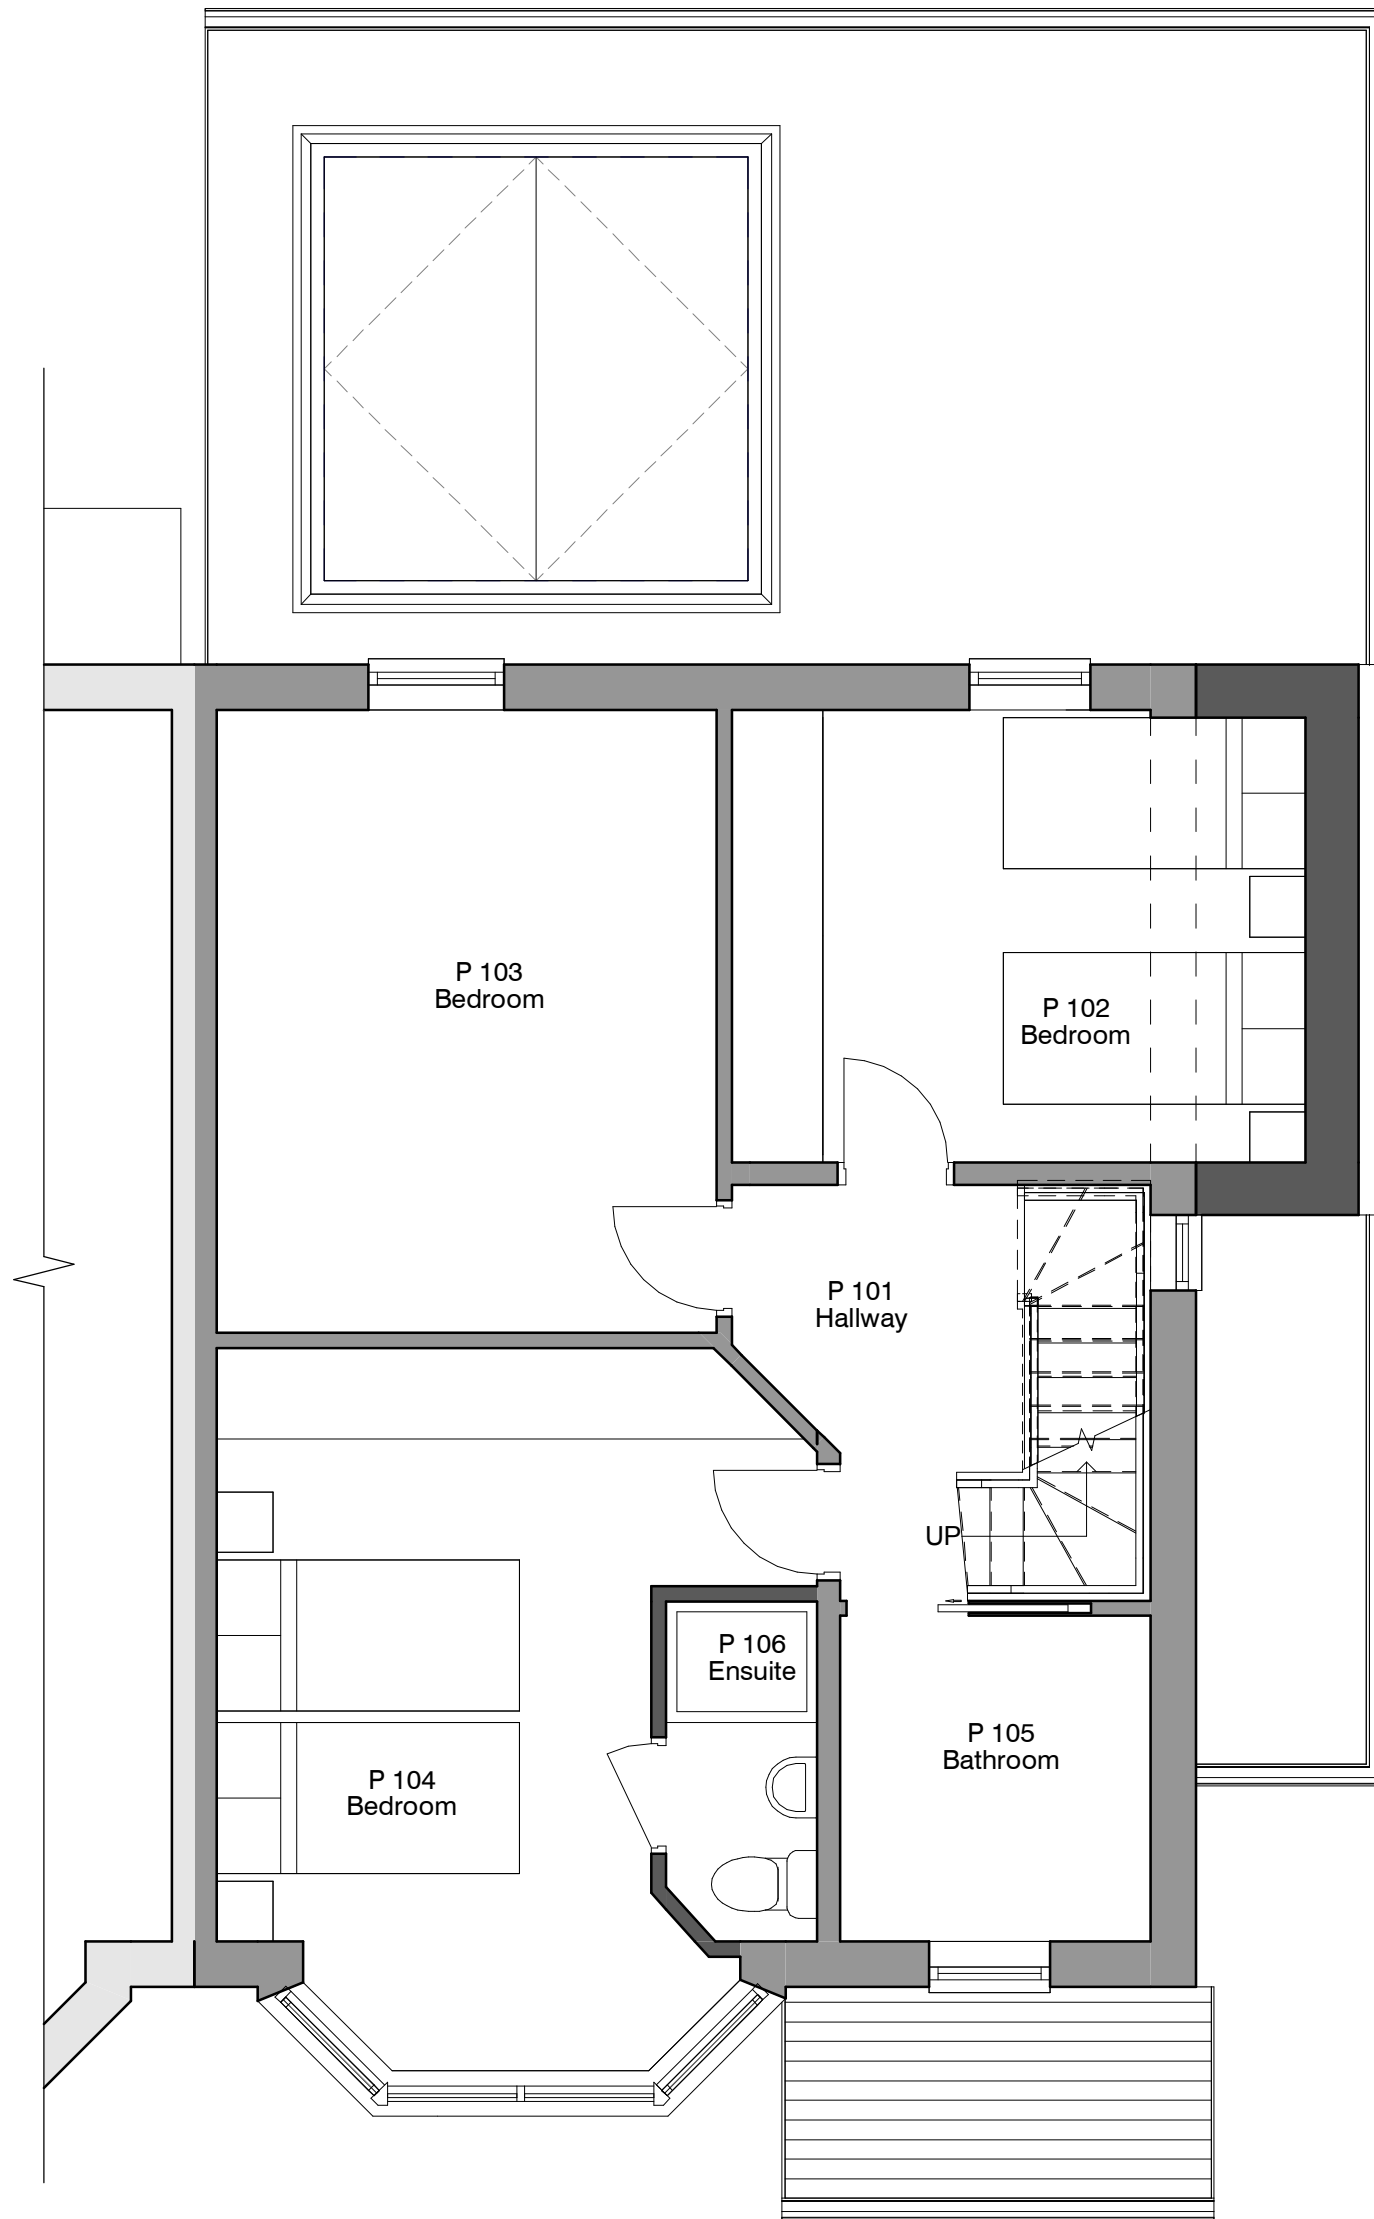

6	Door replacement	22-01-26
5	Door replacement	22-01-26
4	Door replacement	22-01-26
3	Door replacement	22-01-26
2	Door replacement	22-01-26
1	Door replacement	22-01-26
REV	DESCRIPTION	BY DATE

© COPYRIGHT. ALL RIGHTS RESERVED. NO PART OF THIS PUBLICATION MAY BE REPRODUCED OR TRANSMITTED IN ANY FORM OR BY ANY MEANS WITHOUT PRIOR WRITTEN PERMISSION FROM RADNOR ARCHITECTURE.	
THIS DOCUMENT IS THE PROPERTY OF RADNOR ARCHITECTURE. IT IS TO BE USED ONLY FOR THE PROJECT AND SITE SPECIFICALLY IDENTIFIED IN THE TITLE BLOCK. IT IS NOT TO BE REPRODUCED OR TRANSMITTED IN ANY FORM OR BY ANY MEANS WITHOUT PRIOR WRITTEN PERMISSION FROM RADNOR ARCHITECTURE.	
RADNOR ARCHITECTURE	
PLANNING & DESIGN	
office@radnorarchitecture.co.uk	
PROJECT 3 Princess Avenue	
PROJECT NO. RA25045	
CLIENT Rottenberg	
DATE 14 NOV 2025	
DRAWN BY ER	
TITLE Proposed Plans and Elevations	
SHEET NO. 003.	REV. 6
SCALE @ A1	As indicated
NOTES	
1. ALL DIMENSIONS ARE TO FACE UNLESS OTHERWISE SPECIFIED.	
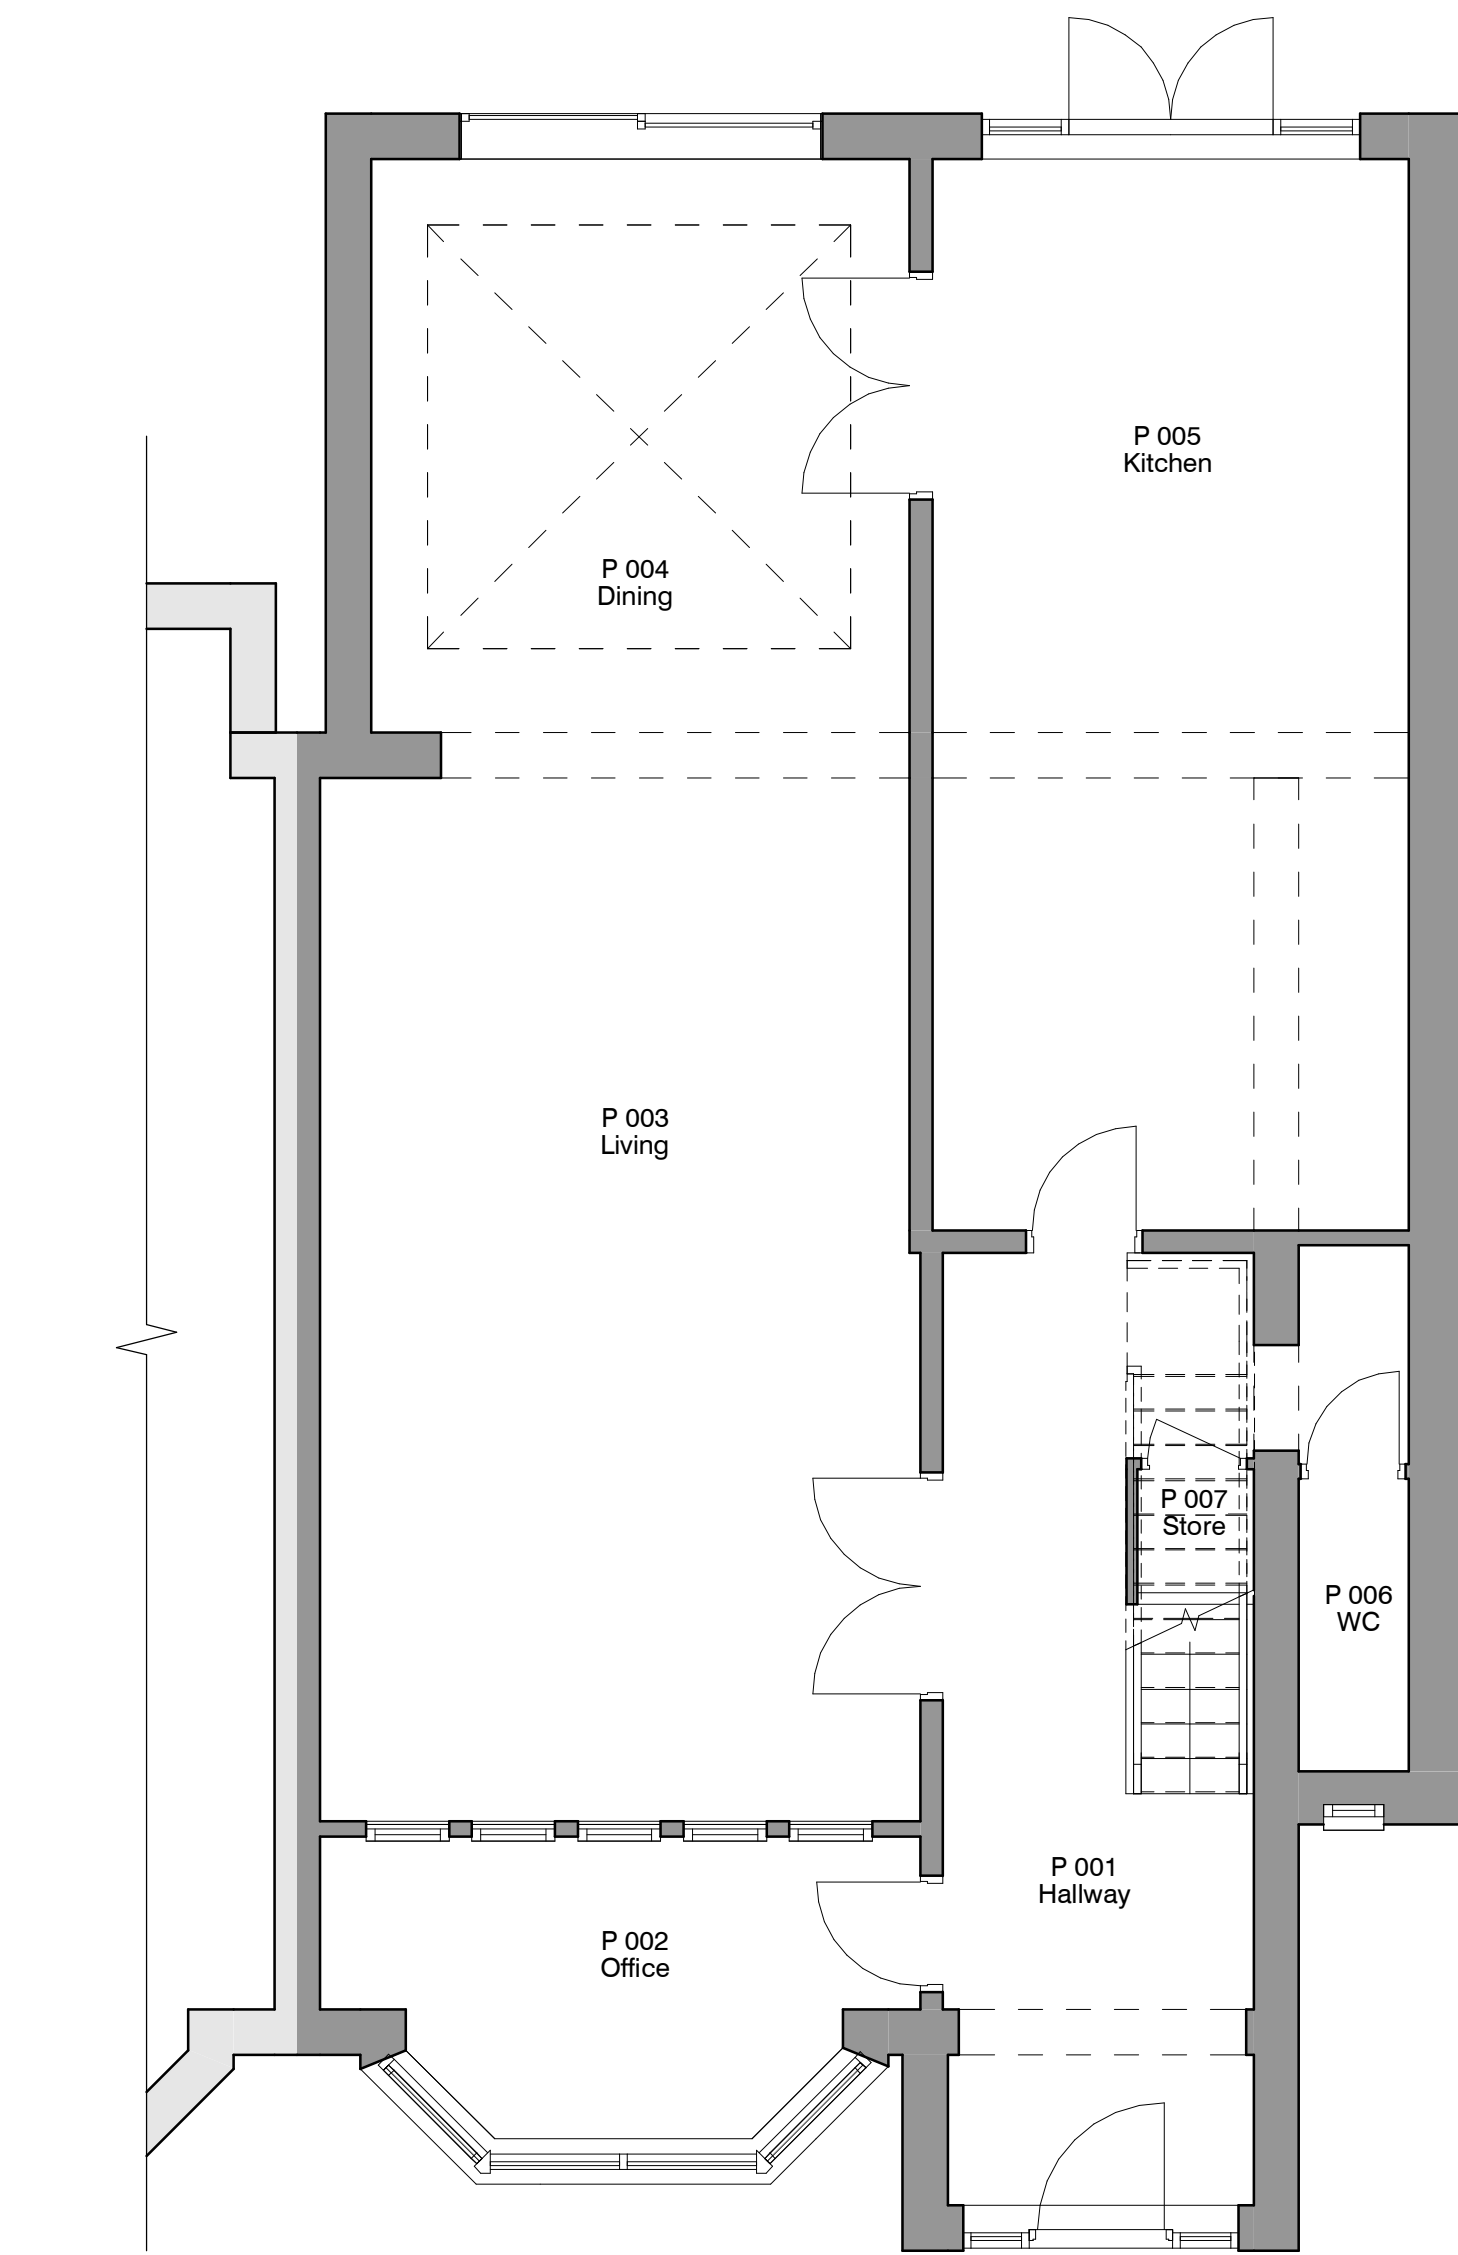