




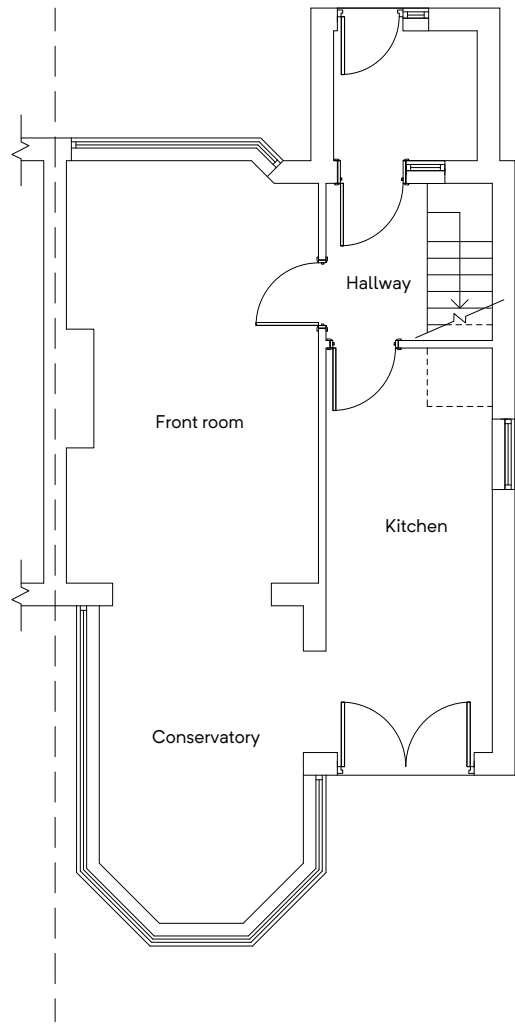


**GROUND FLOOR PLAN**  
(EXISTING)

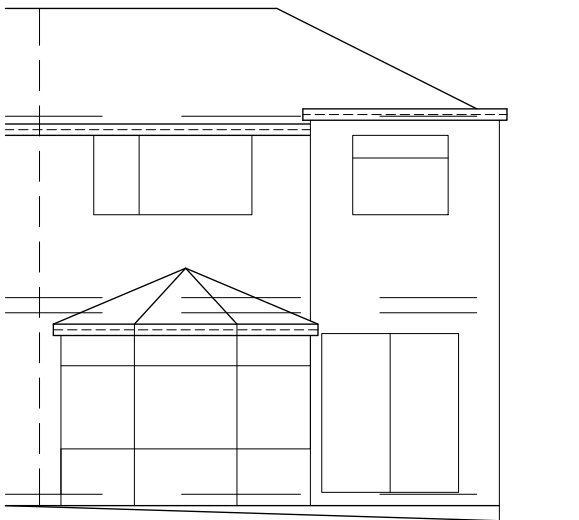


**REAR ELEVATION**  
(EXISTING)

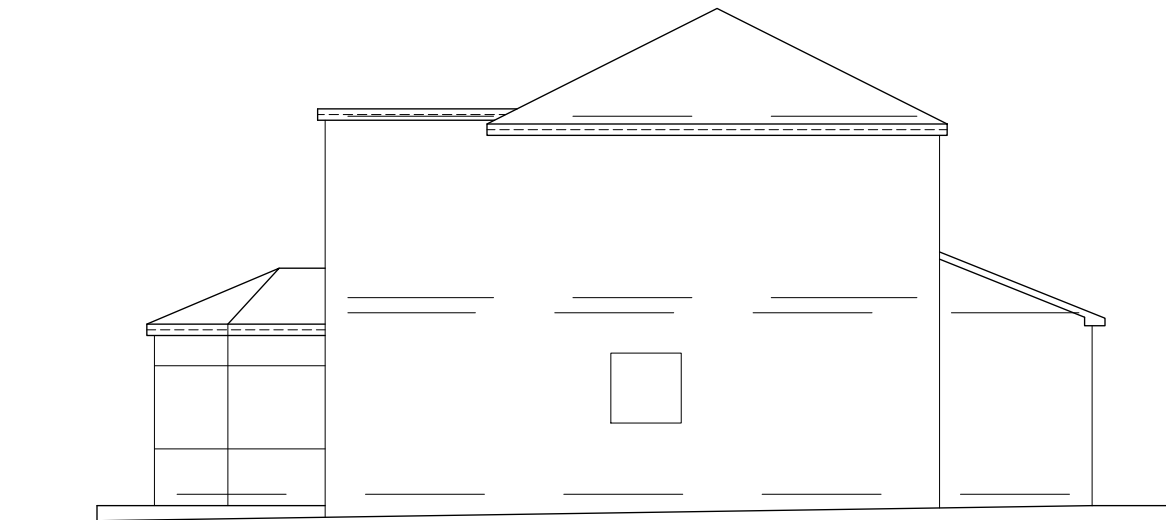

**SIDE ELEVATION**  
(EXISTING)

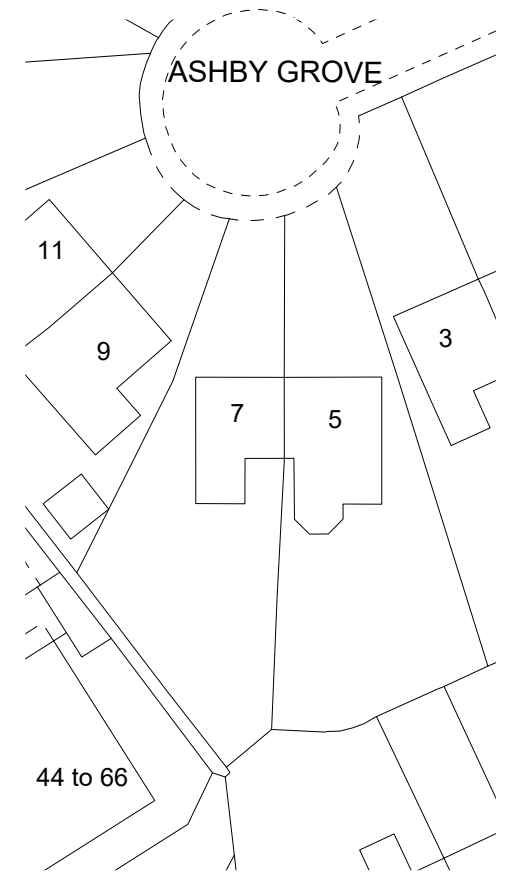

**SITE PLAN**  
(EXISTING)

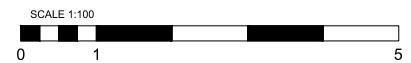

**Building Design Services**

M.FAROOQ  
418 Bury Road  
Rochdale  
OL11 5EU  
01706 712231  
0796 7605 763

For:

MR GURPAWAN SINGH  
DHALIWAL

PROPOSED SINGLE STOREY  
READ EXTENSION

5 Ashby Grove  
Whitefield  
Manchester  
M45 6EX

Scale:



(Plan)  
1:100 @ A3  
(Elevation)  
1:100 @ A3

(Site Plan)  
1:500 @ A3


Job No. & Sheet

2276/1


**bds**

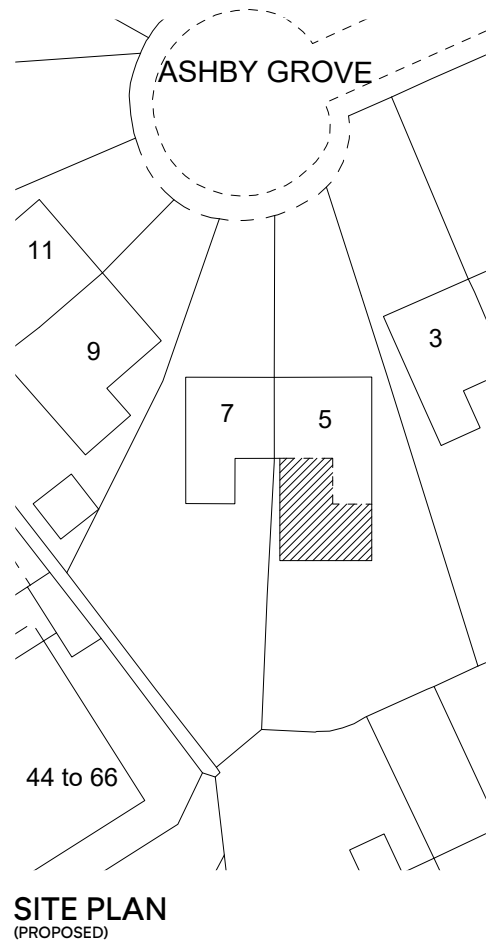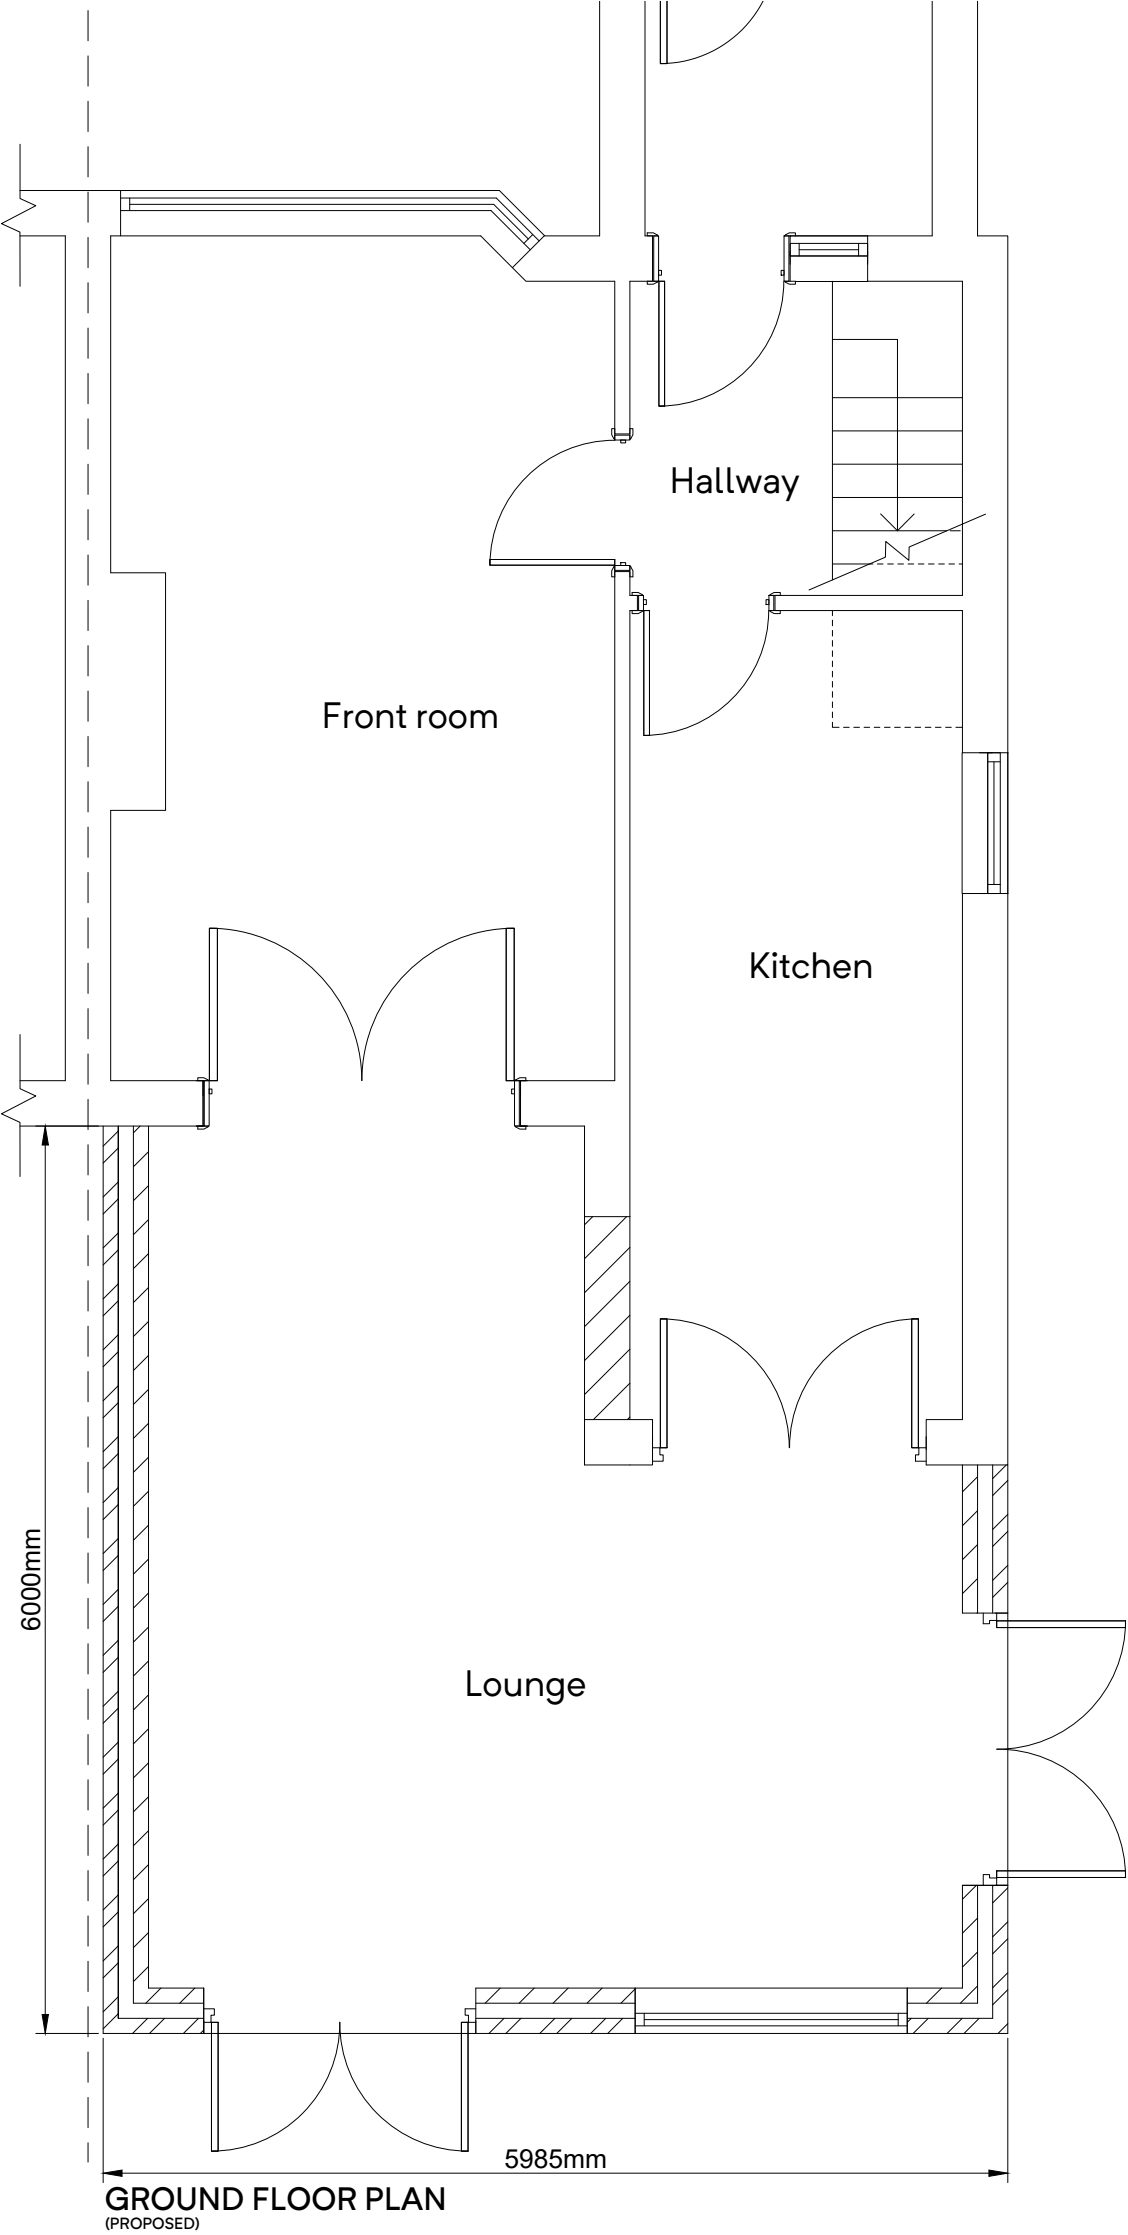


|   |                                                      |                                          |
|---|------------------------------------------------------|------------------------------------------|
| <b>Building Design Services</b><br><br>M.FAROOQ<br>418 Bury Road<br>Rochdale<br>OL11 5EU<br>01706 712231<br>0796 7605 763<br><br><b>bds</b> | <b>For:</b><br><br>MR GURPAWAN SINGH<br>DHALIWAL     | <b>Scale:</b><br><br>(Plan)<br>1:50 @ A3 |
|   | <b>PROPOSED SINGLE STOREY<br/>READ EXTENSION</b>     |                                          |
|   | 5 Ashby Grove<br>Whitefield<br>Manchester<br>M45 6EX | <b>Job No. &amp; Sheet</b><br><br>2276/2 |

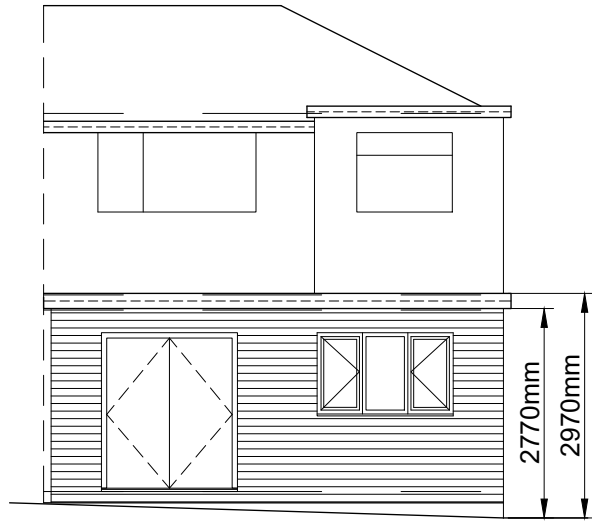

REAR ELEVATION  
(PROPOSED)

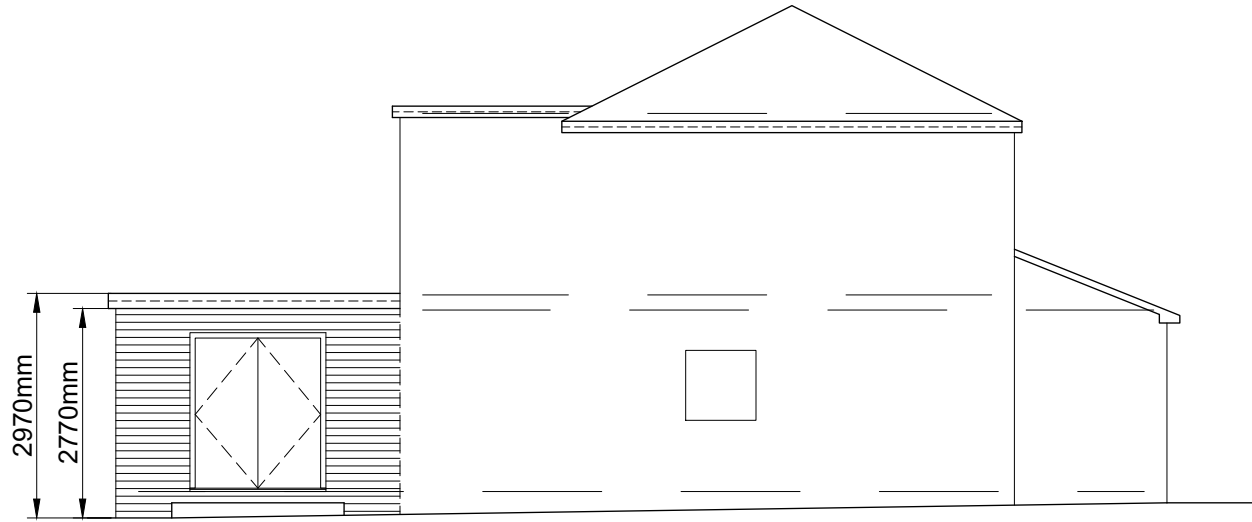

SIDE ELEVATION  
(PROPOSED)

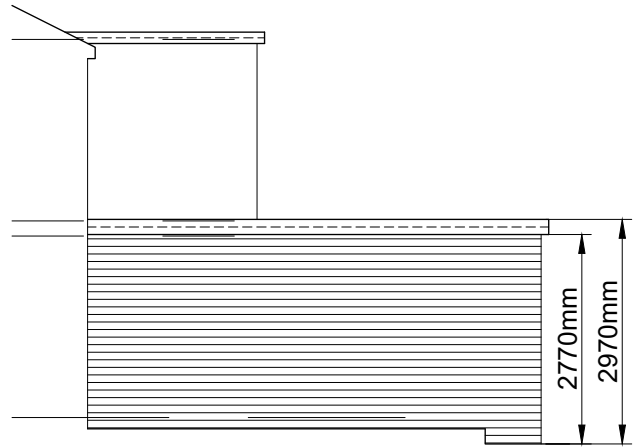

SIDE ELEVATION  
(PROPOSED)

