


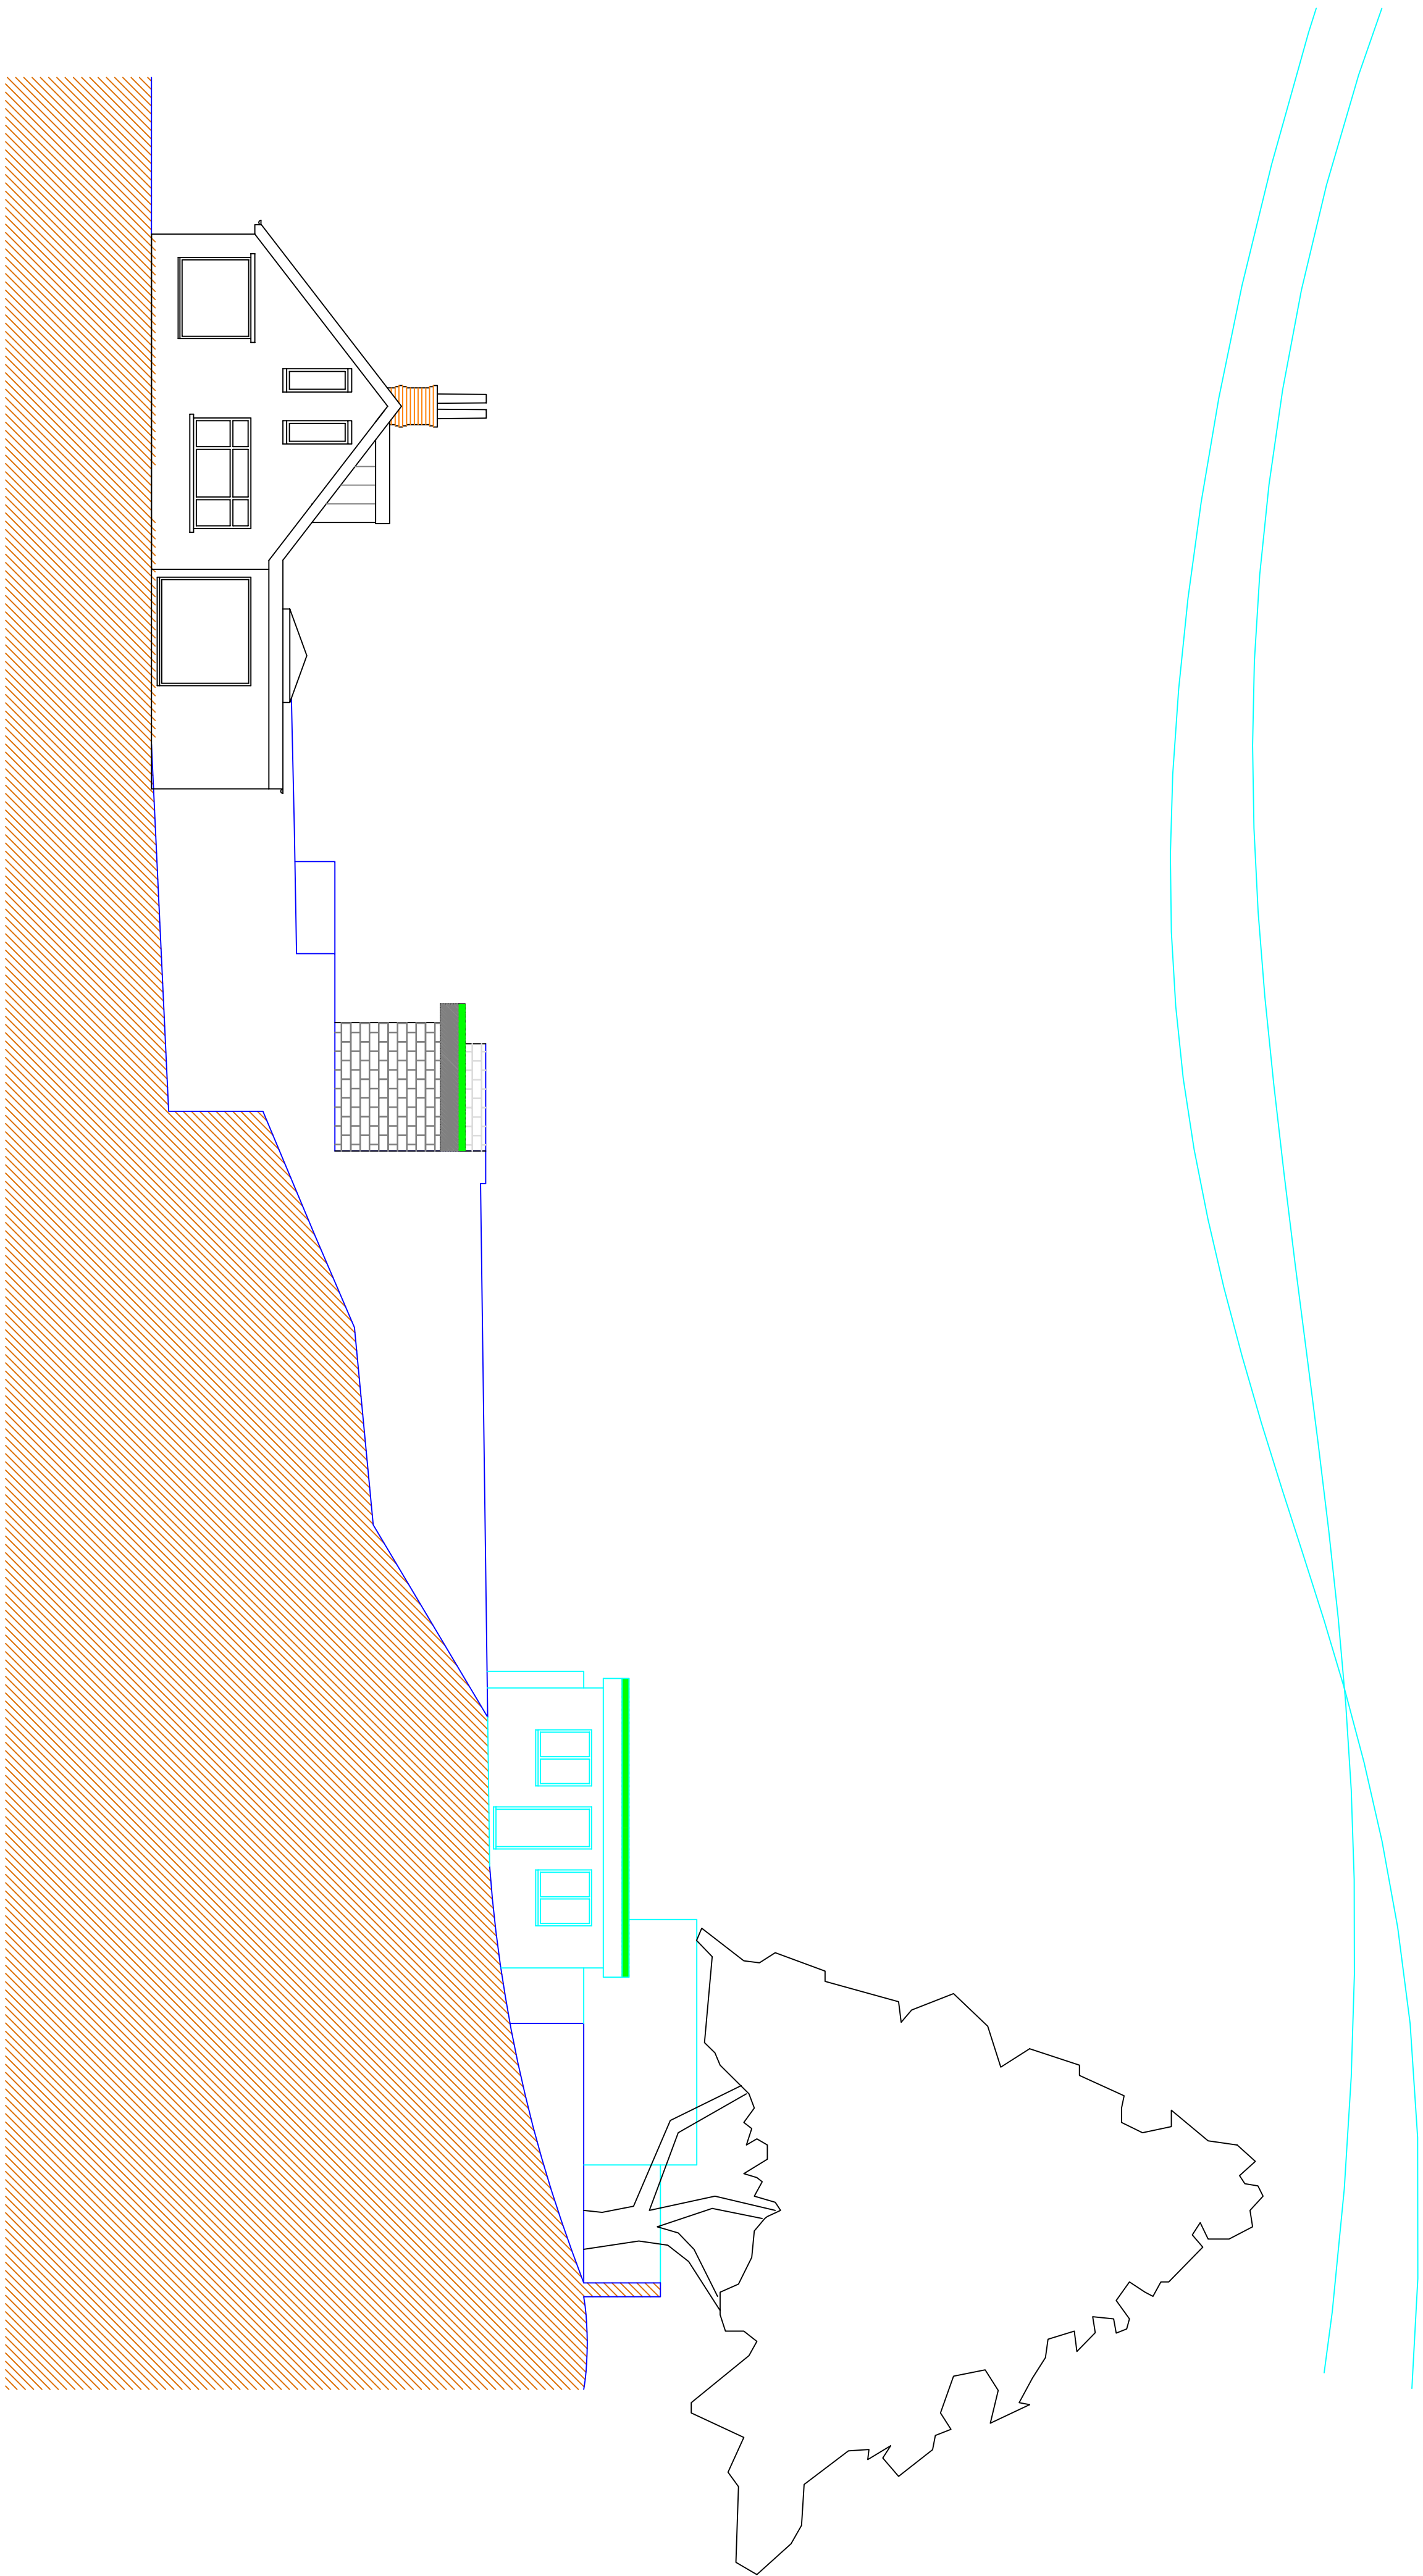

245,000

This drawing and design concept is the property of PPV design. It should not be reproduced without written permission

0 1 2 3 4 5 6 7 m

Meadow Heys
Moorbottom Road
Holcombe
Bury BL8 4NS
October 2024

scale 1:100 at A1

PK2-10
Proposed Site Section
PPV design Ltd

2 Helmshore Road, Holcombe Village
Ramsbottom, Lancashire BL8 4PA
Gary Dearden (BA(ons) DipArch RIBA
garry@ppv-design.co.uk www.ppv-design.co.uk
T. 0706 822751 M. 0712 669482