



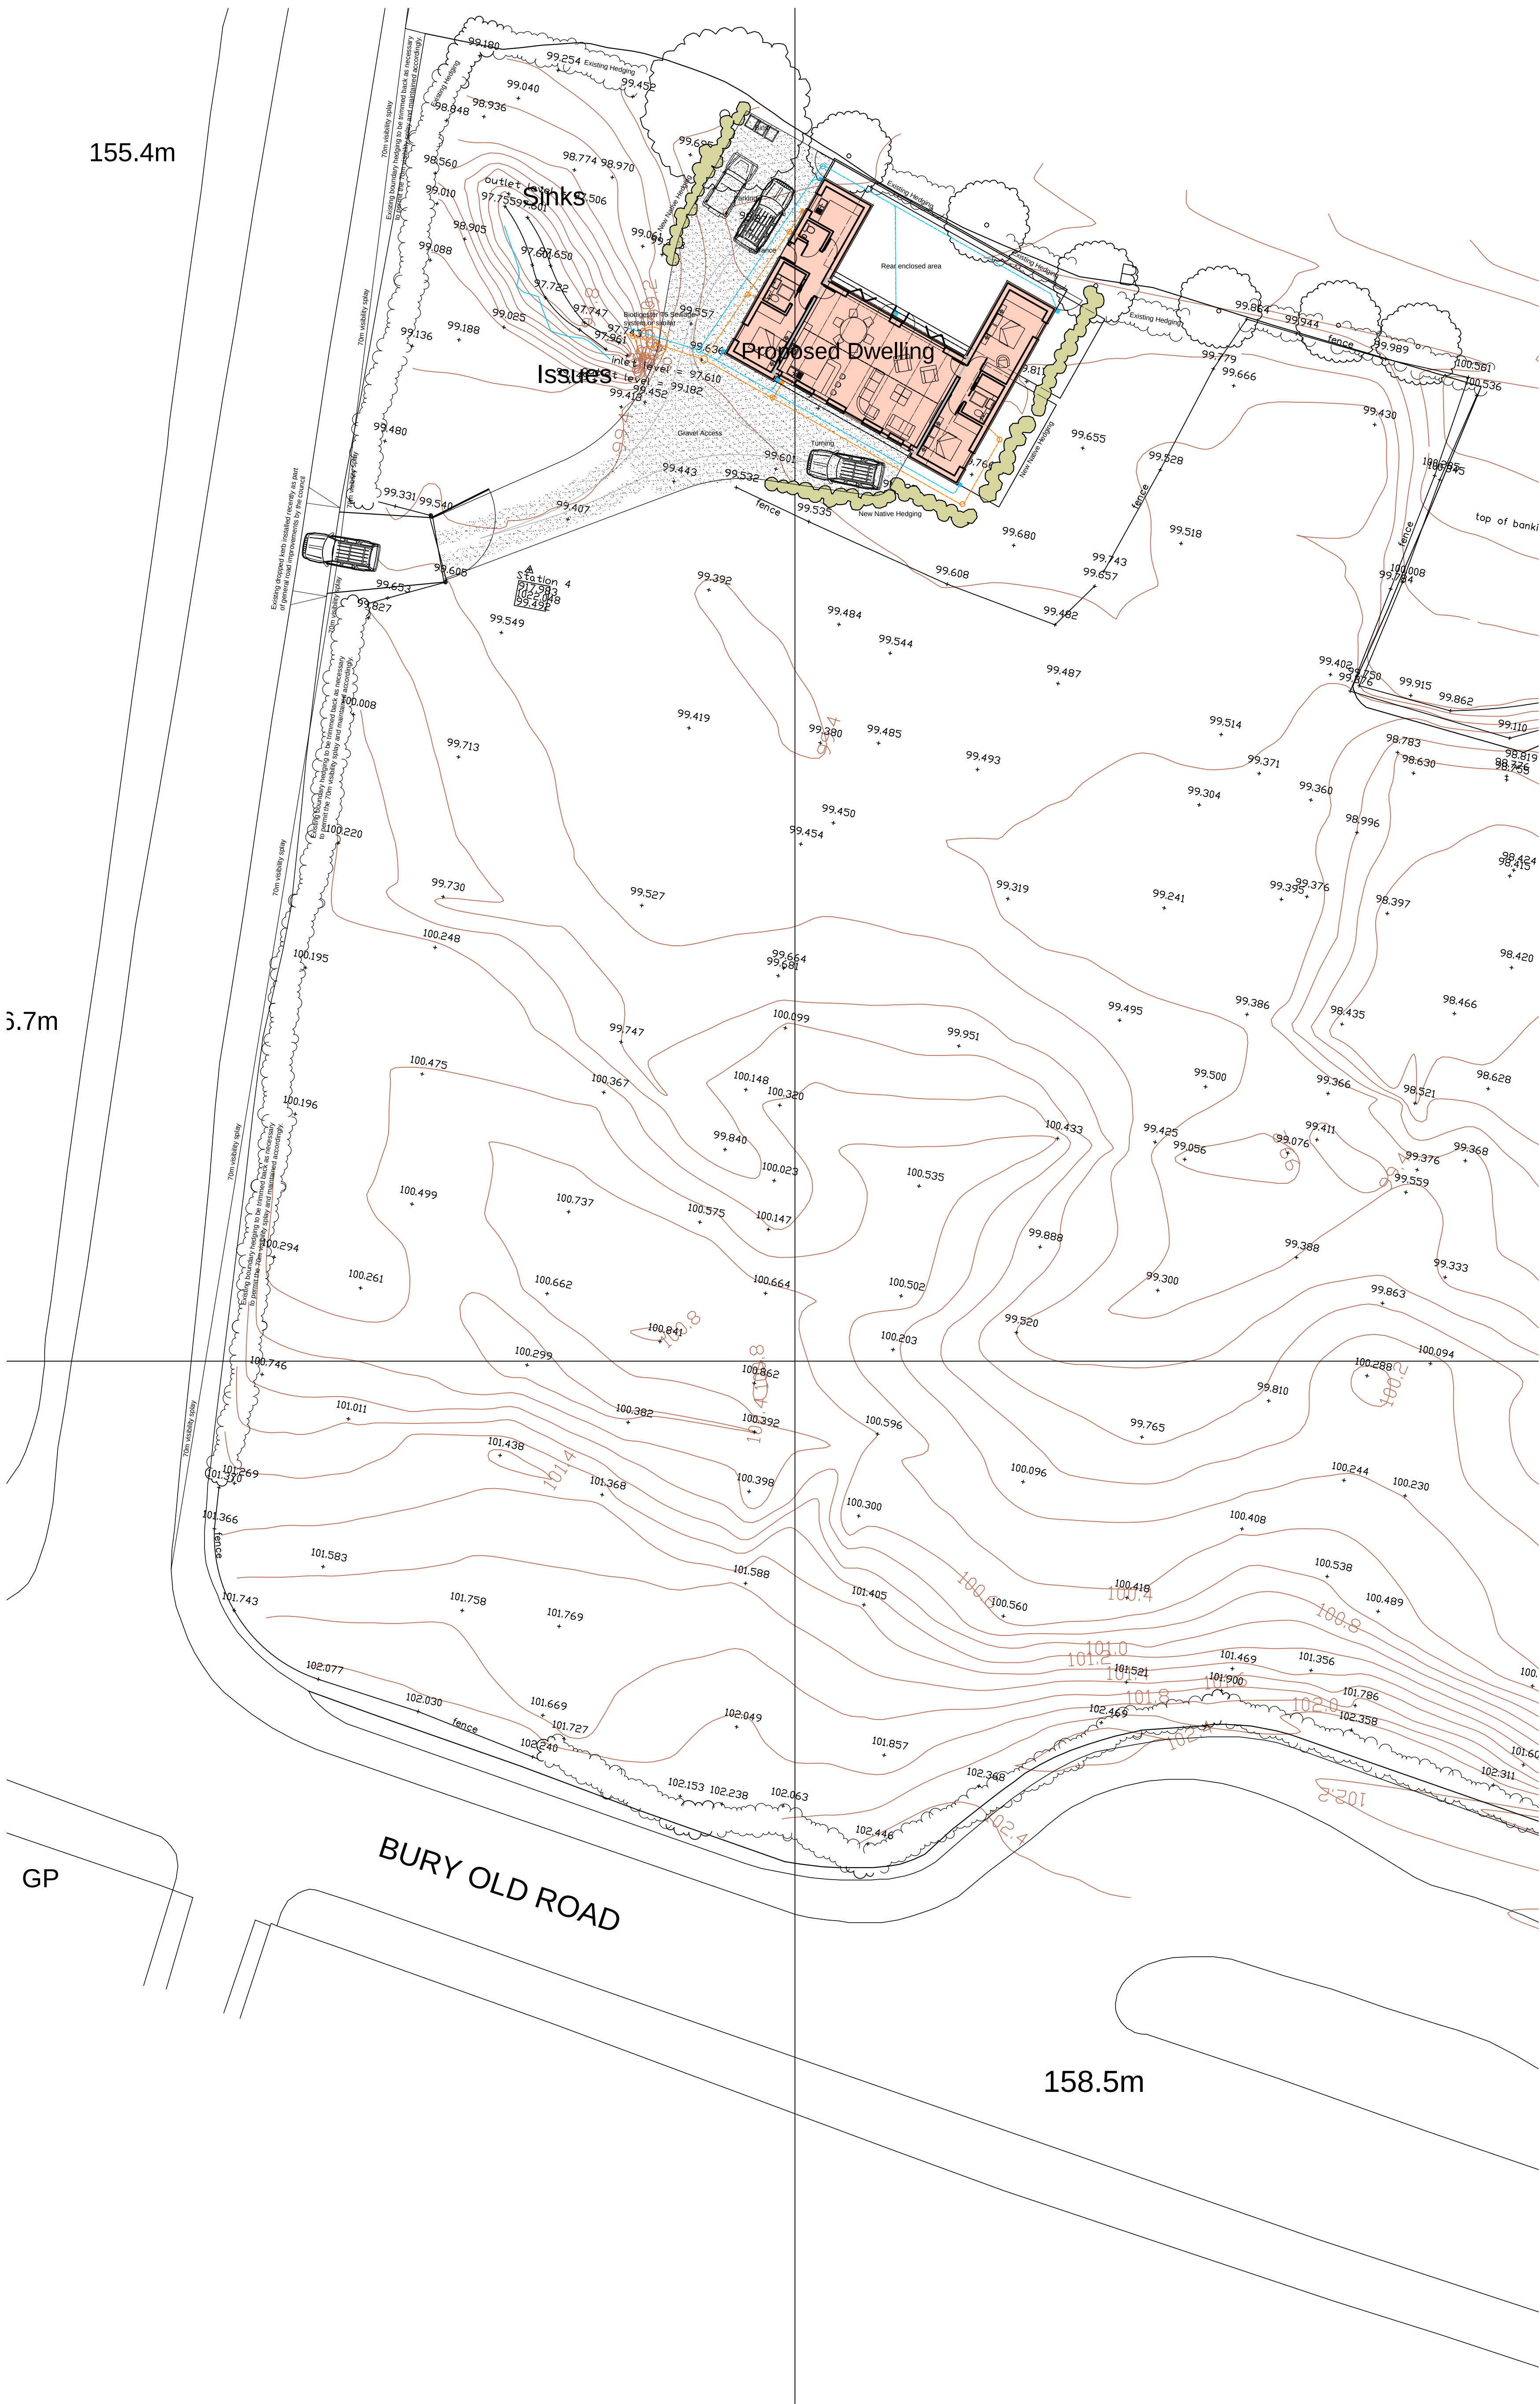

NOTES		
•	This drawing is copyright. No unauthorised copying of drawing without the express permission of the architect.	
•	Do not scale from prints. Use figure dimensions only.	
•	Contractors to check all dimensions on site prior to commencement of works.	
•	All works to be carried out in accordance with current statutory Health and Safety Regulations.	
•	This drawing is to be read in conjunction with all relevant consultants' and / or specialists' drawings / documents and any discrepancies or variations are to be notified to the architect before affected work commences.	
REV.	AMENDMENTS	DATE
Rev A	Foul & Surface water drainage indicated	19-11-20
Rev B	Existing Dropped kerb indicated and note regarding hedging to be trimmed back to maintain visibility splay	20-01-27

Proposed Block Plan @ 1:200

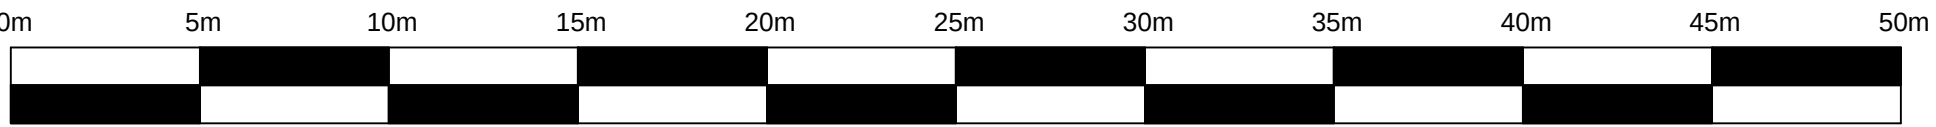

Project	PART DEMOLITION & PART RE-USE OF EXISTING BUILDINGS TO FORM NEW DWELLING ON LAND AT ARTHUR LANE, AINSWORTH
Drawing	PROPOSED BLOCK PLAN
Client	MR M. JAGGER
Dwn. By	NP
Scale	1:200 @ A1
Drg. No.	19-50-09-B
Drg. Size	A1
Date	AUGUST 2019